



- GENERAL NOTES:
1. THIS DRAWING IS TO BE READ IN CONJUNCTION WITH THE OTHER RELEVANT CONSULTANTS DRAWINGS.
 2. ALL FINISHES ARE TO CONFORM TO THE CURRENT BUILDING REGULATIONS.
 3. REFER TO A SEPARATE DOCUMENT FOR THE DESIGNERS RISK ASSESSMENT.
 4. ALL WORKS OR MATERIALS INDICATED ON THIS DRAWING ARE TO BE TO THE LATEST RELEVANT BRITISH STANDARDS AND CARRIED OUT IN ACCORDANCE WITH THE BRITISH STANDARDS CODES OF PRACTICE OR RECOGNIZED INSTITUTE OR TRADE ASSOCIATION RECOMMENDATIONS AND PUBLICATIONS.


1:100 scale

 

1:200 scale

 

EXISTING NORTH ELEVATION

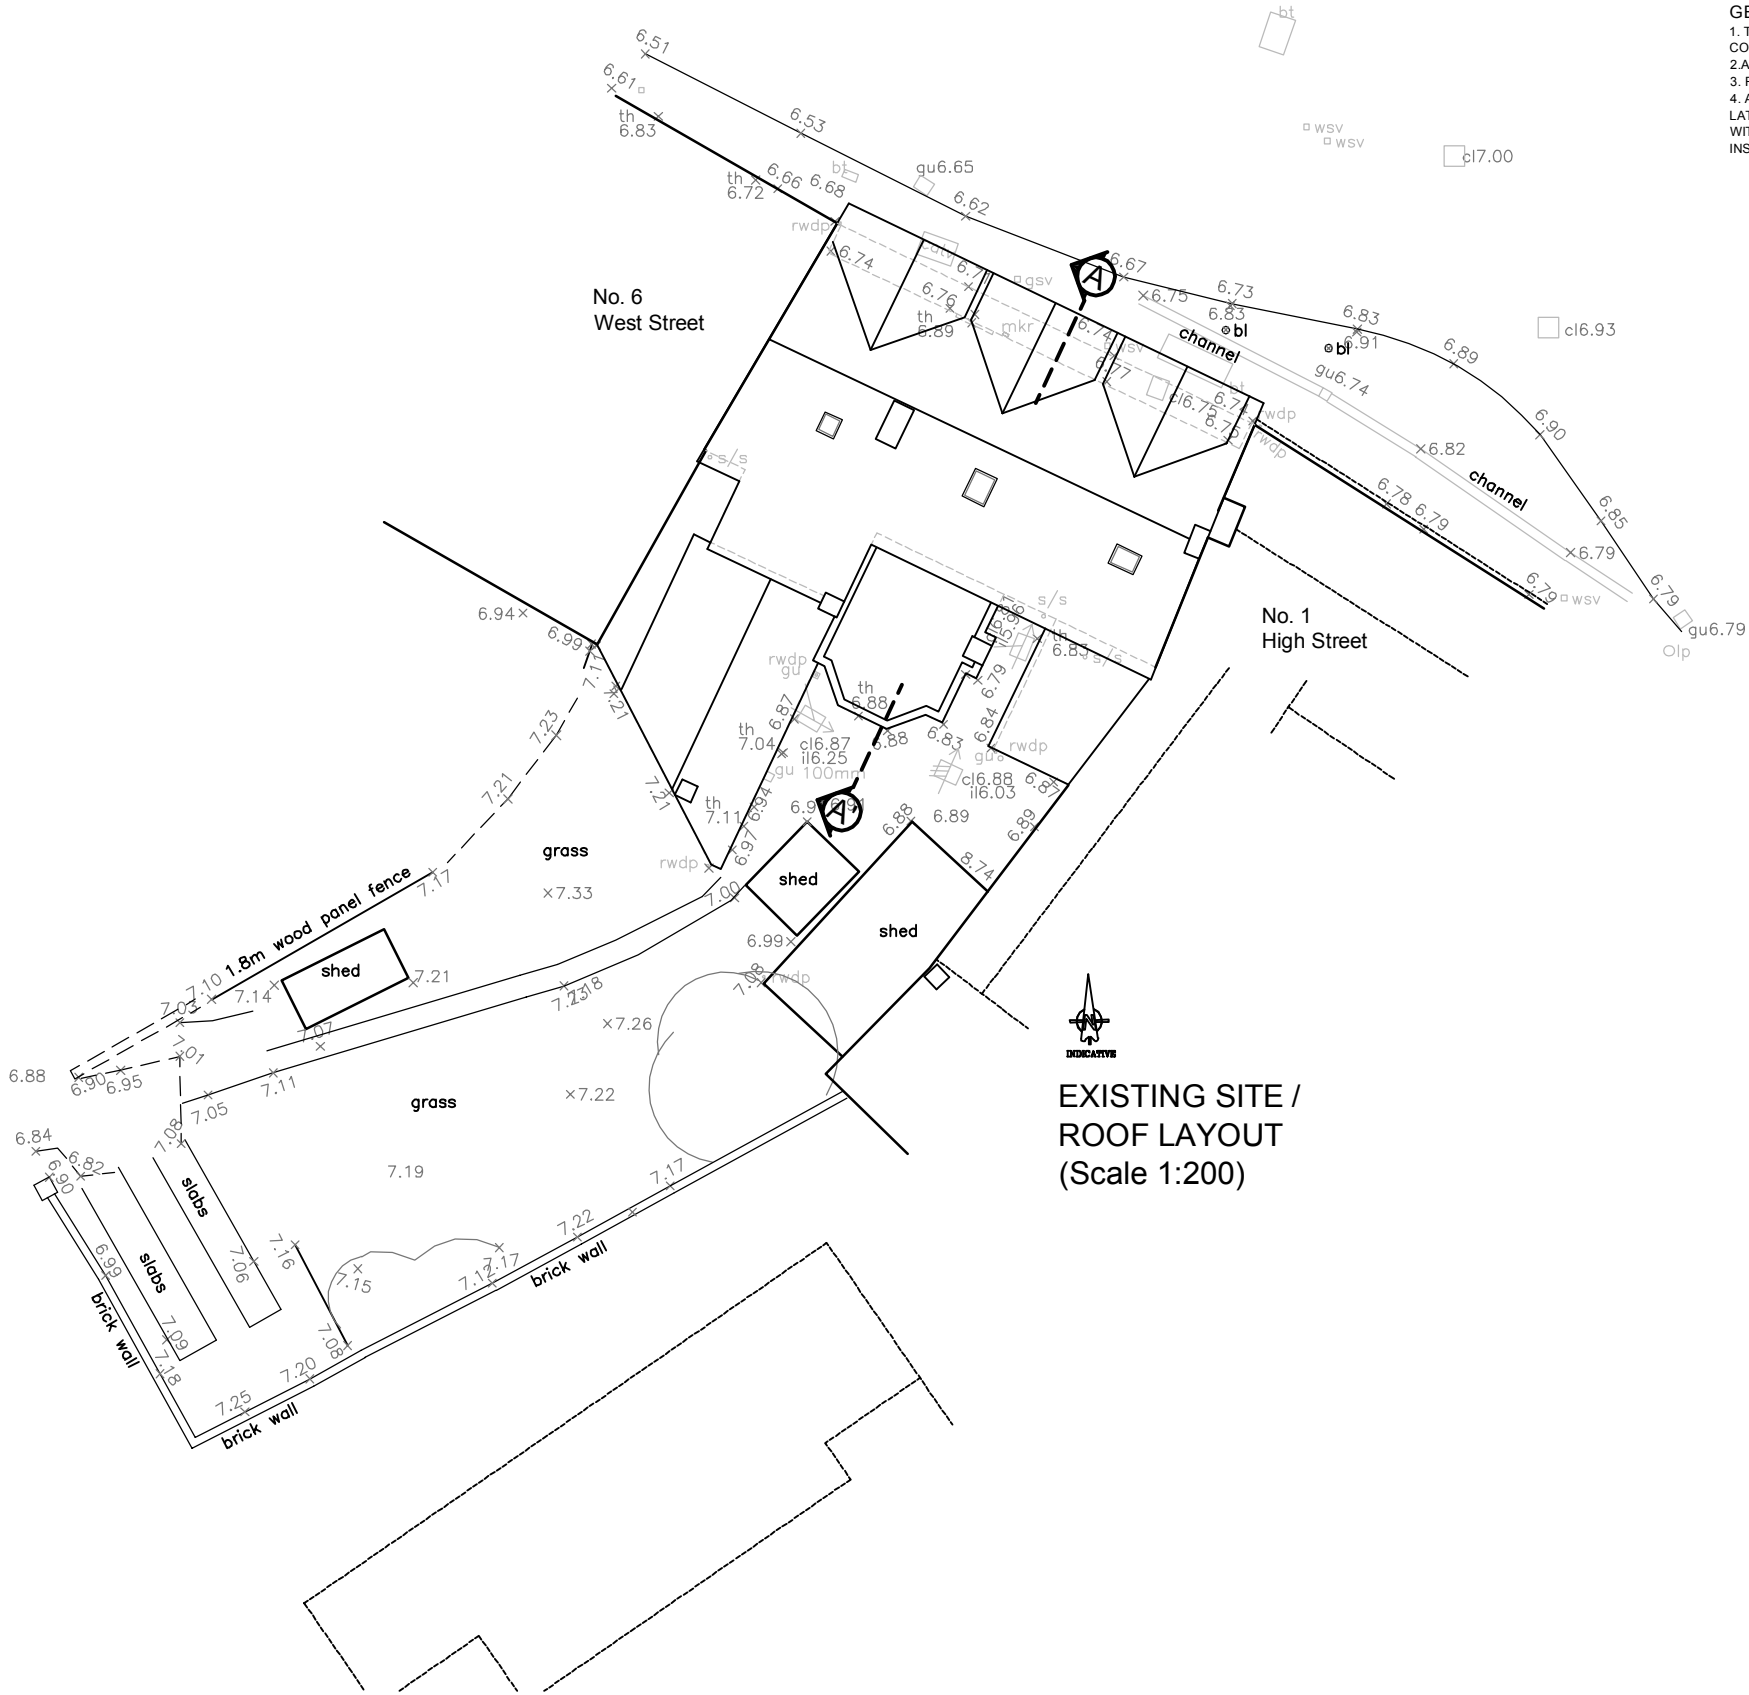

EXISTING SITE /
ROOF LAYOUT
(Scale 1:200)



EXISTING SOUTH ELEVATION



EXISTING SECTION A-A' / EAST INTERNAL ELEVATION

P2	Feb 2016	Section line indicated	TH
P1	Jan 2016	Planning	TH

Revision	Date	Description	Dwn	Chtd
----------	------	-------------	-----	------



Lansdowne House
25-26 Hampshire Terrace
Portsmouth PO1 2QF
Hampshire England

Tel: (023) 92 755 333

E-Mail: admin@plcarchitects.com
Web: www.plcarchitects.com

Client:

Project:
The Town Brewery
2 West Street
Emsworth

Drawing Title:
Existing Elevations / Section
Existing Roof Layout

Drawn By	Date	Checked By	Date	Approved By	Date
TH					

Drawing No.	Revison:	Scale:
15 - 2129 - 102	P2	1:100@A2

PLC ARCHITECTS © COPYRIGHT RESERVED 2015
NOT TO BE SCALED. DIMENSIONS TO BE CHECKED ON SITE
SCALING ONLY FOR LOCAL AUTHORITY PURPOSES