


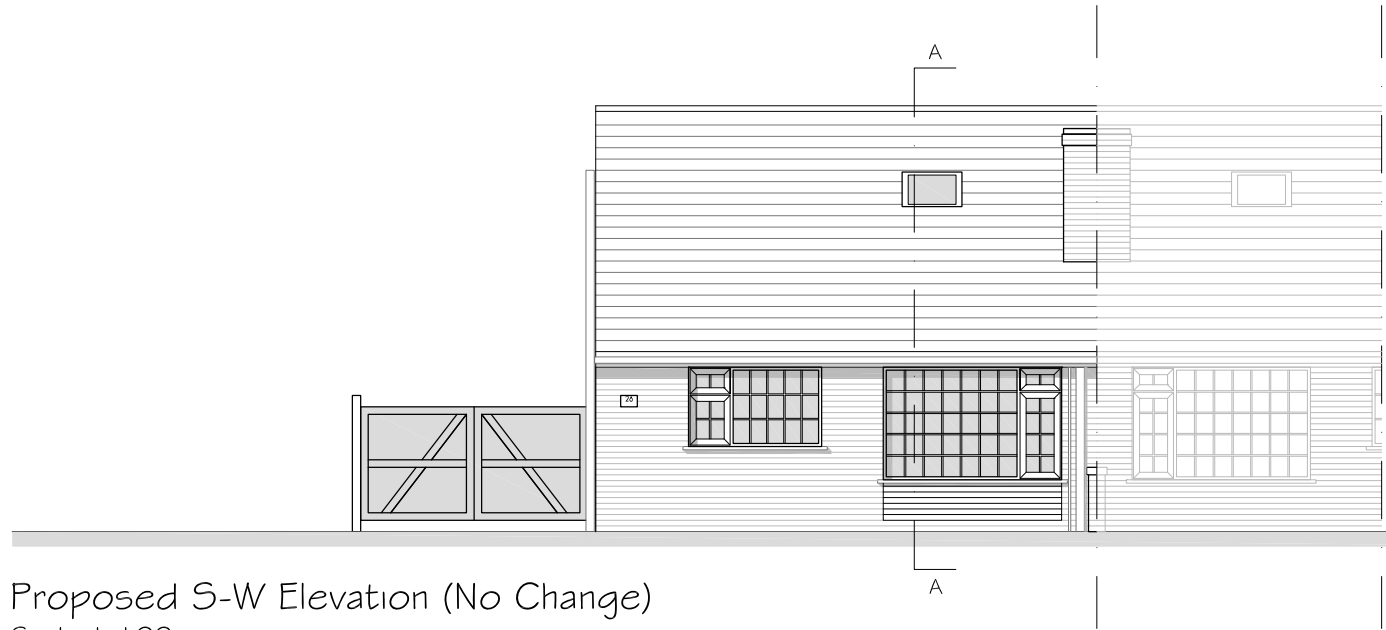

Proposed S-W Elevation (No Change)
Scale 1:100

- ▼ 5.540 Top of ridge
- ▲ 5.270 First Floor Ceiling level
- ▼ 2.580 Finished First Floor level
- ▲ 2.335 Ground Floor Ceiling level
- ▼ 0.00 Finished Ground Floor level




Proposed N-W Elevation
Scale 1:100

- ▼ 5.540 Top of ridge
- ▲ 5.270 First Floor Ceiling level
- ▼ 2.580 Finished First Floor level
- ▲ 2.335 Ground Floor Ceiling level
- ▼ 0.00 Finished Ground Floor level

Rev	Date	Description	By	PM
A	28.05.15	First Issue	CJ	JM

REVISIONS

 

Design Team Studios LLP
Copyright Reserved
Check Dimensions on Site

© Crown copyright and database rights [2015]
Ordnance Survey 0100031673
© Local Government Information House Limited copyright and database rights [2015] 0100031673

DRAWING STATUS:
Design

REVISION:
A

PROJECT
Alterations to
26 Esher Grove, Waterlooville
CLIENT
Adam Forrest

Scale @ A3: 1:100
Date : © May 2015

Drawn by : CJ
Checked by : JM

DRAWING TITLE
Proposed South-West
and North-West Elevation

DRAWING NUMBER:
204.D102_A



City Office (Design Drawn)
The Clock Tower, Great Southsea Street at Castle Road
Southsea, Portsmouth, Hants, PO5 3BY
Tel: 02392 837149

South Downs Office (iDraw)
51 Catherington Lane, Horndean, Hants, PO8 9HT.
Tel: 02392 346 530



E: info@designteamstudios.com
W: www.designteamstudios.com