



EAST ELEVATION

SCALE = 1:100

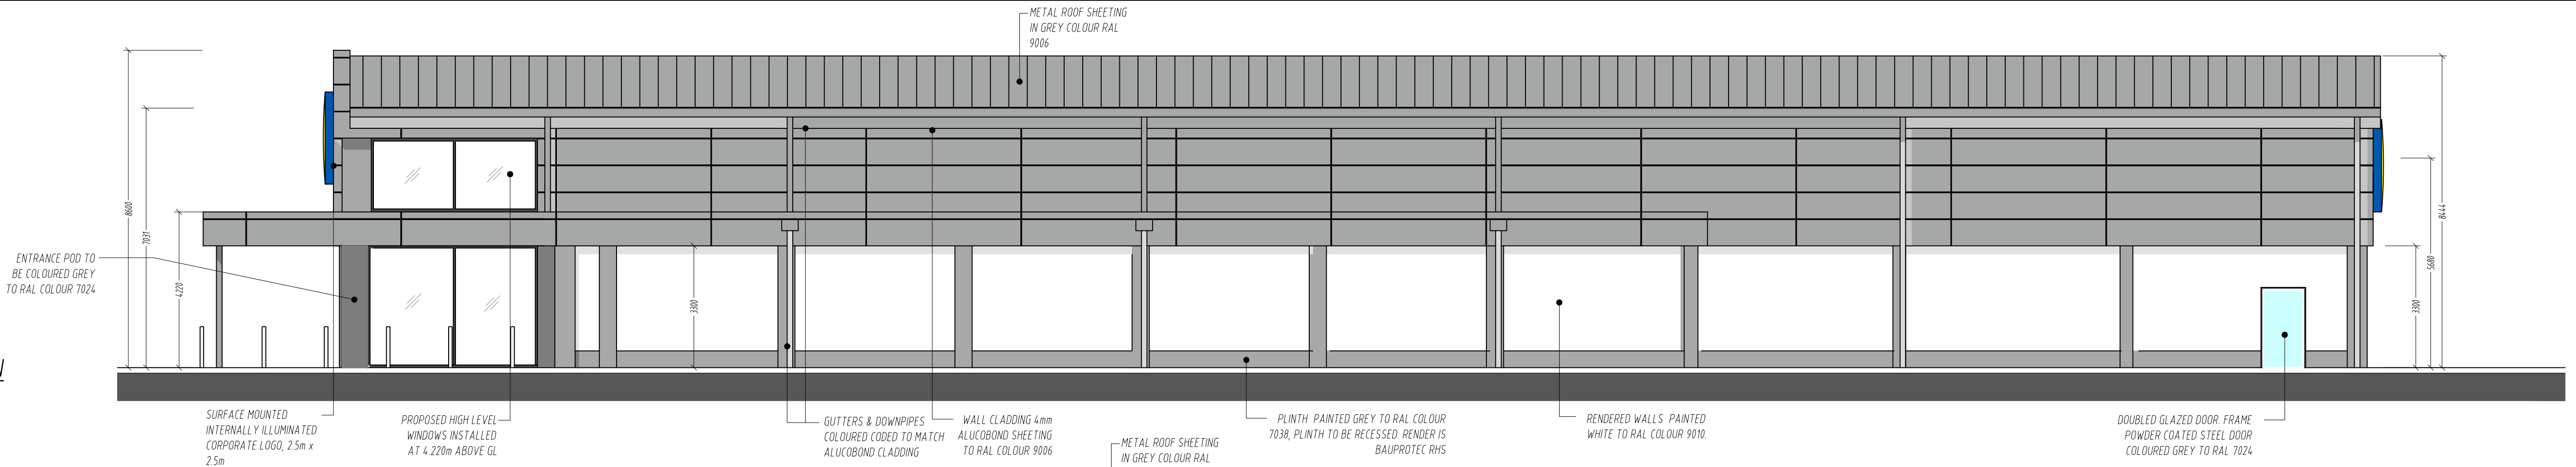


WEST ELEVATION

SCALE = 1:100

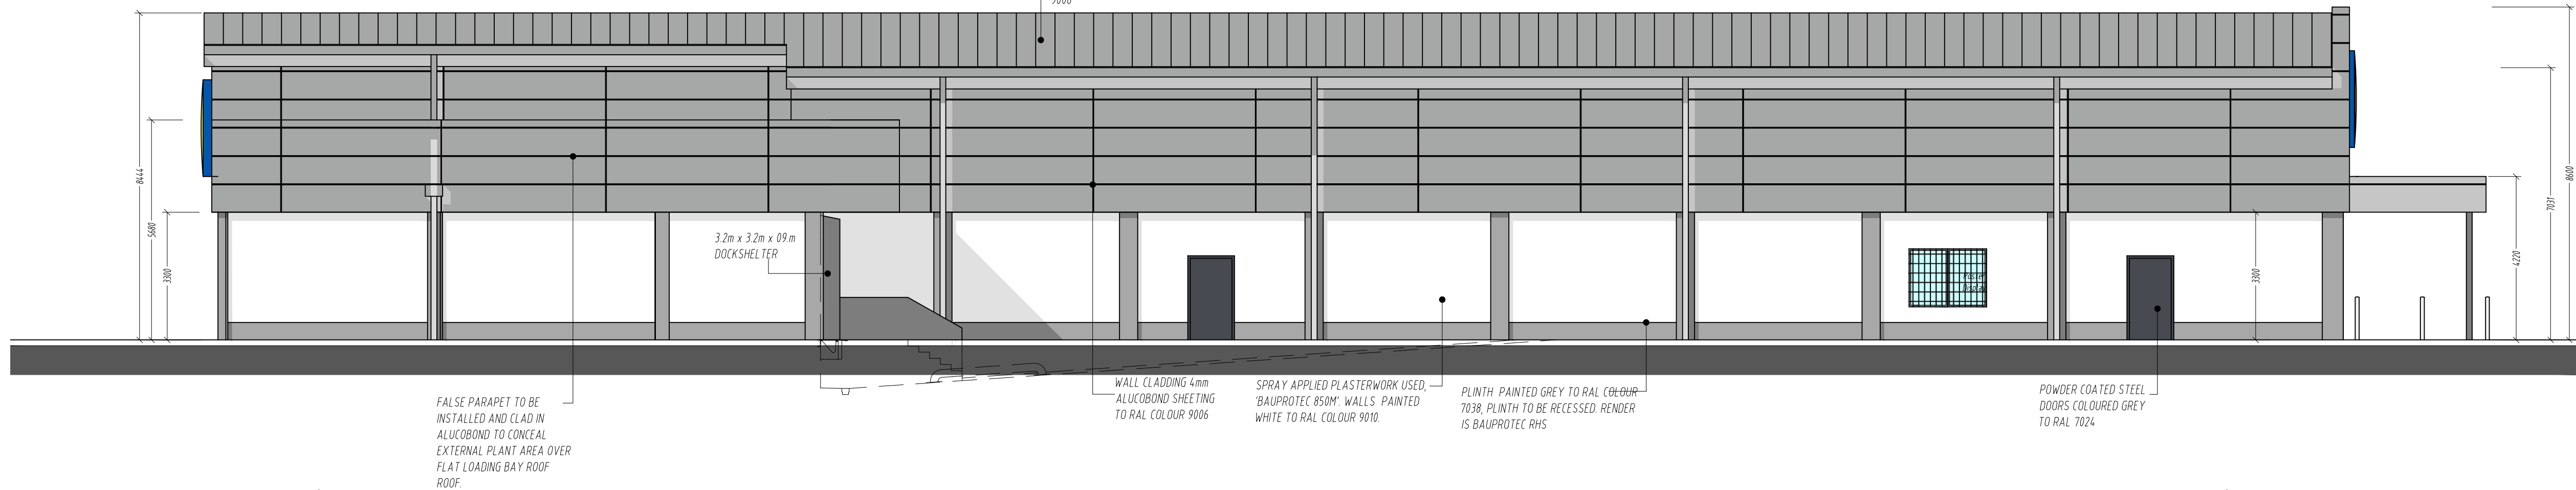


NORTH ELEVATION

SCALE = 1:100

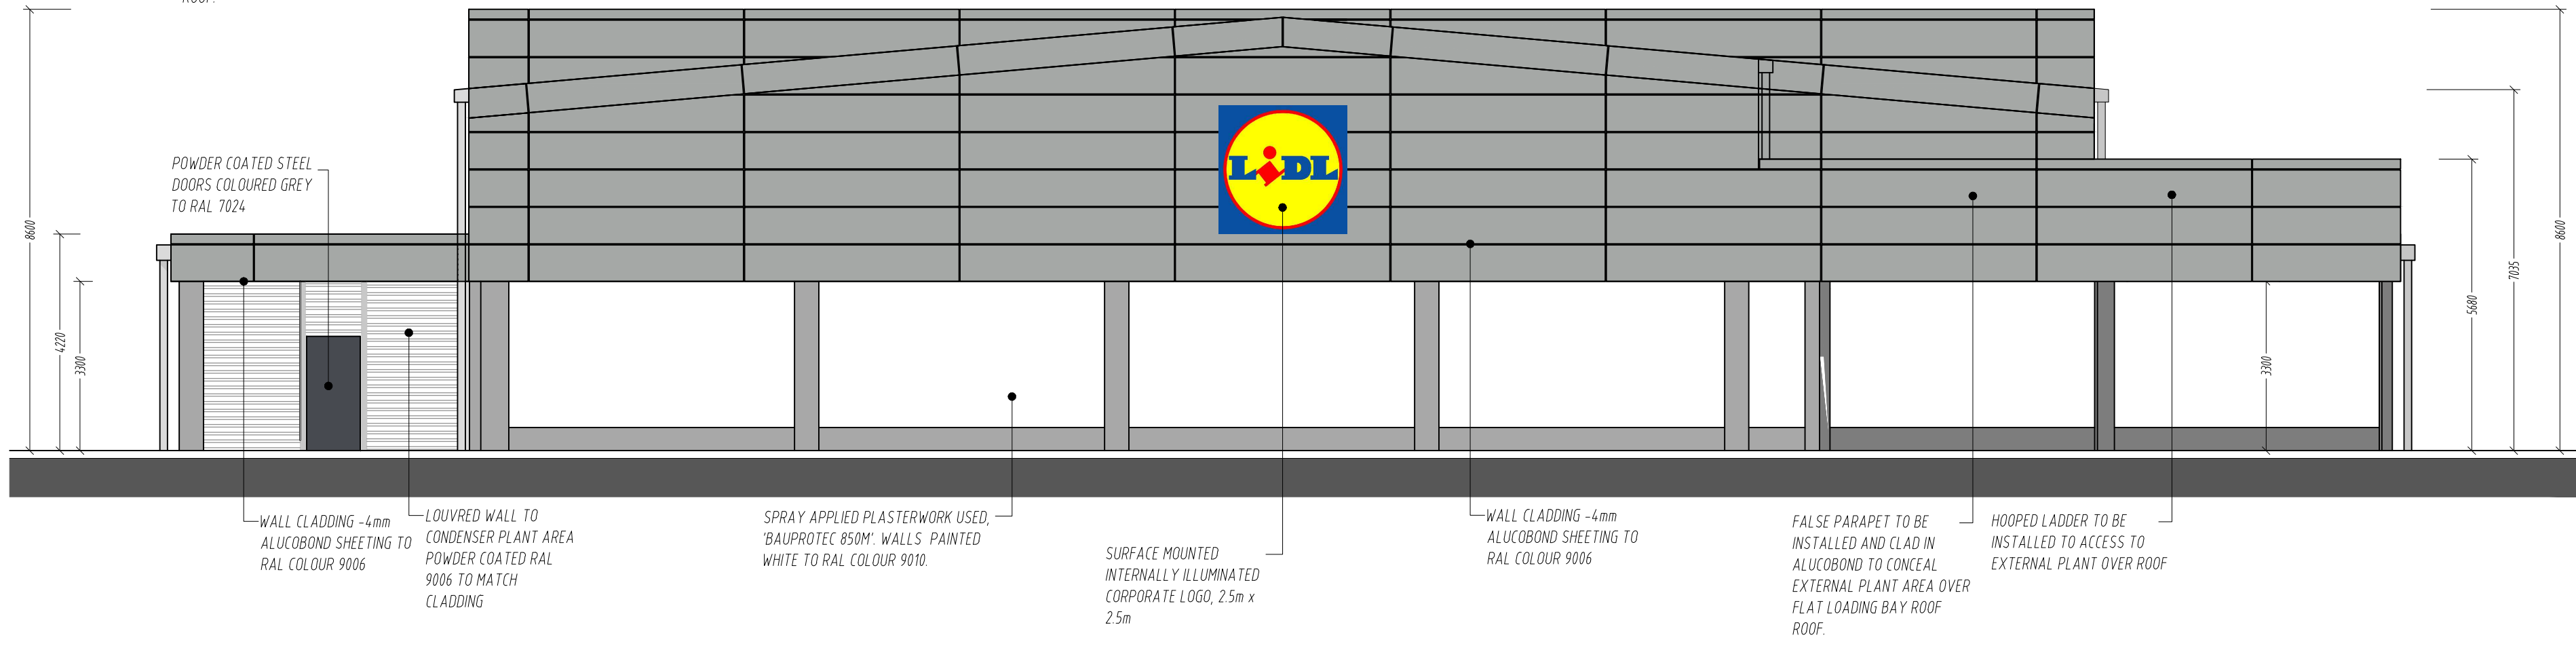

SOUTH ELEVATION

SCALE = 1:100

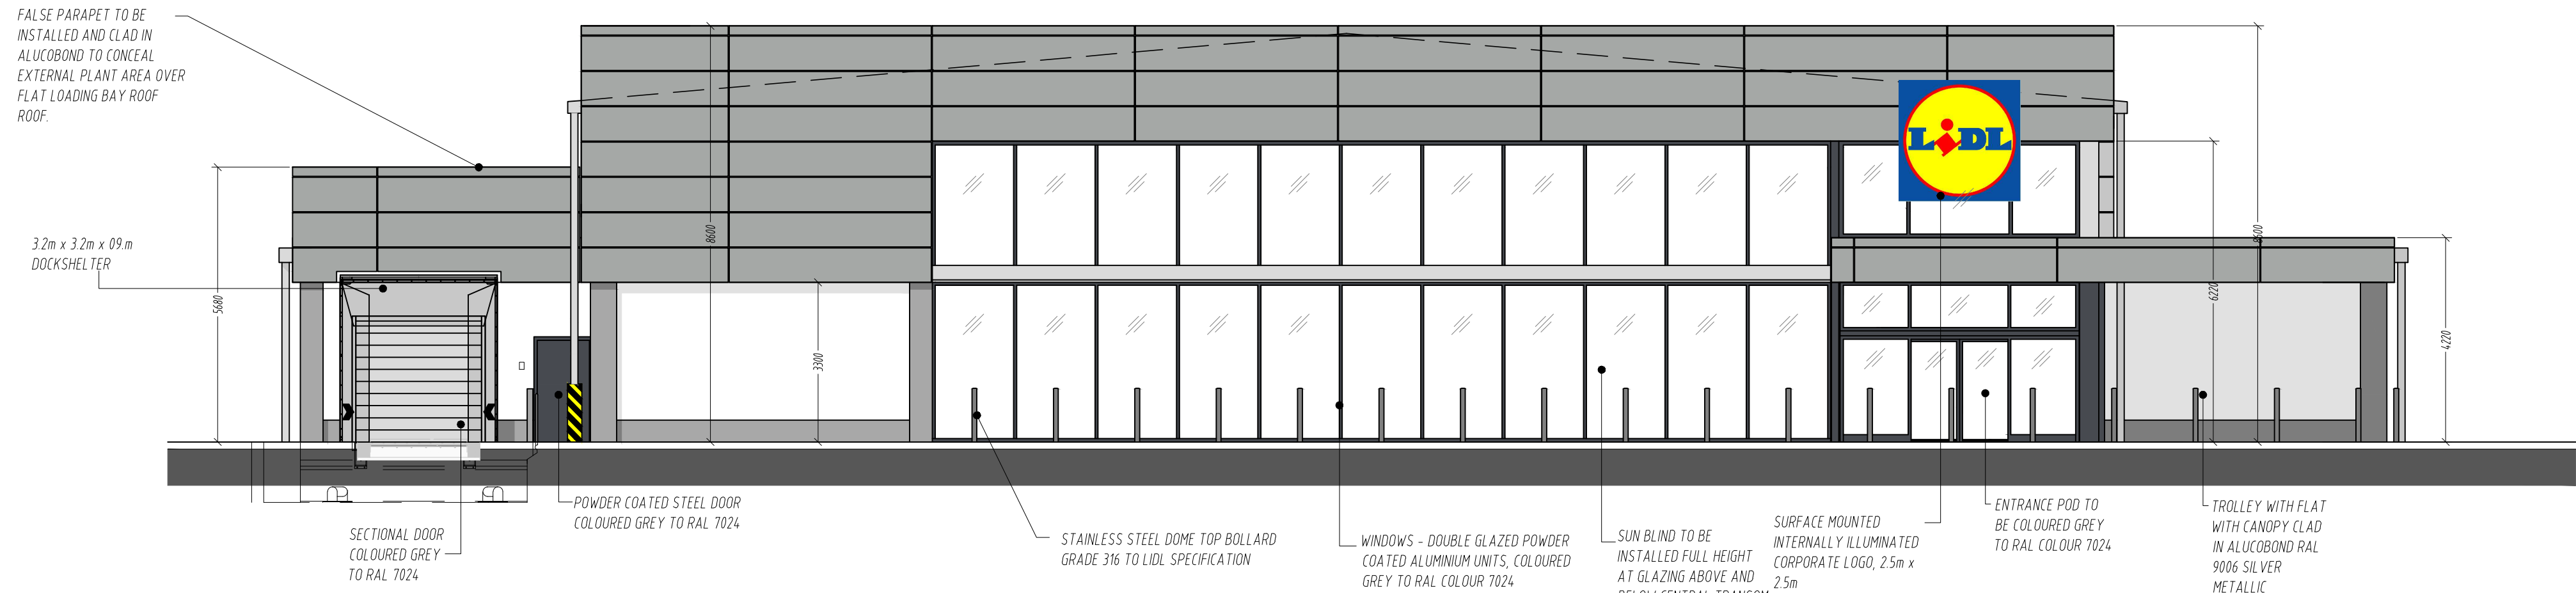

DRAWING NOTES: This drawing, the design and contents contained herein are copyright & may not be used without express permission of the authors. No part hereof may be copied or reproduced partially or wholly in any form whatsoever or stored in any retrieval system of any nature without the prior written consent of the copyright owners SDS(Structural Design Solutions) Ltd / SDS-UK(Structural Design Solutions) Ltd. NOTES: 1. This Drawing is to be read in conjunction with the relevant Specifications & other Architectural & Engineering Drawings. 2. Do Not Scale from this Drawing. -Metric Figured Dimension only to be used. 3. All dimensions to be checked on site prior to work commencing. 4. Engineers to be informed immediately of any discrepancies before work proceeds. 5. It is the Contractors responsibility to ensure that all works are carried out in accordance with the requirements of the current Building Regulations and all other statutory documents relevant to this project. 6. All details are standard, and are not project specific unless clearly stated otherwise. 7. Wherever a particular product is specified by name, the term "Or equivalent subject to approval" is deemed inferred. The Contractor is obliged to ensure any and all products incorporated into a project are certified to the relevant National Standards (where necessary), are fit for their intended purpose and will provide adequate performance subject to manufactures' warranties. 8. SDS(Structural Design Solutions) Ltd / SDS-UK(Structural Design Solutions) Ltd bear no liability for unilateral changes/modifications made during the course of construction based on the drawing prepared without prior consultation and confirmation of acceptance of revision by SDS (Structural Design Solutions) Ltd / SDS-UK(Structural Design Solutions) Ltd. 9. This drawing is to be read in conjunction with all relevant Architects drawings and Specifications. Any discrepancies identified are to be reported to the Engineers before proceeding.

SDS-UK(Structural Design Solutions) Ltd,
BRIDGE HOUSE, 25-27 THE BRIDGE,
WEALDSTONE, HARROW, HA3 5AB.
Tel: +353 (0)94 9034914. Fax: +353 (0)94 9034698
E-mail: info@structuraldesign.ie Web: www/structuraldesign.ie

SDS
SDS-UK(Structural Design Solutions) Ltd,

REV.	DATE	BY	DESCRIPTION
CN1	07.10.15	MM	ISSUED FOR CONSTRUCTION

Client	LIDL UK GmbH
Project Title	PROPOSED HYBRID STORE AT WATERLOOVILLE, UK.

Drawn Title	GENERAL ARRANGEMENTS ELEVATIONS
-------------	---------------------------------

Scales	1:100	Page Size	@ A1	Status	CONSTRUCTION
Drawn by	MM	Date	OCT 2015	Checked	MM
Project No	P:201515204 - Lidl UK - WaterlooVilleDrawings14-TENDER15204-3200.dwg	Drawing No	15204	Revision	CN.1