




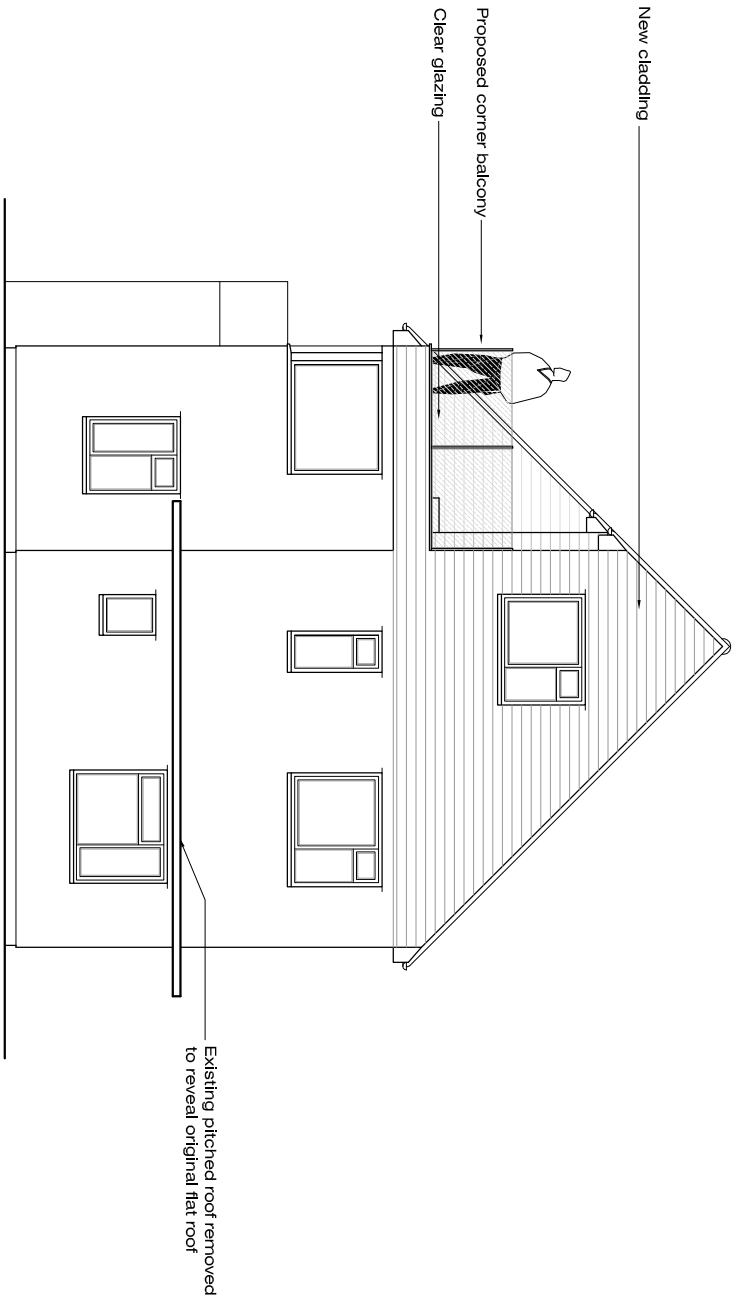


North (Front) Elevation - As Proposed

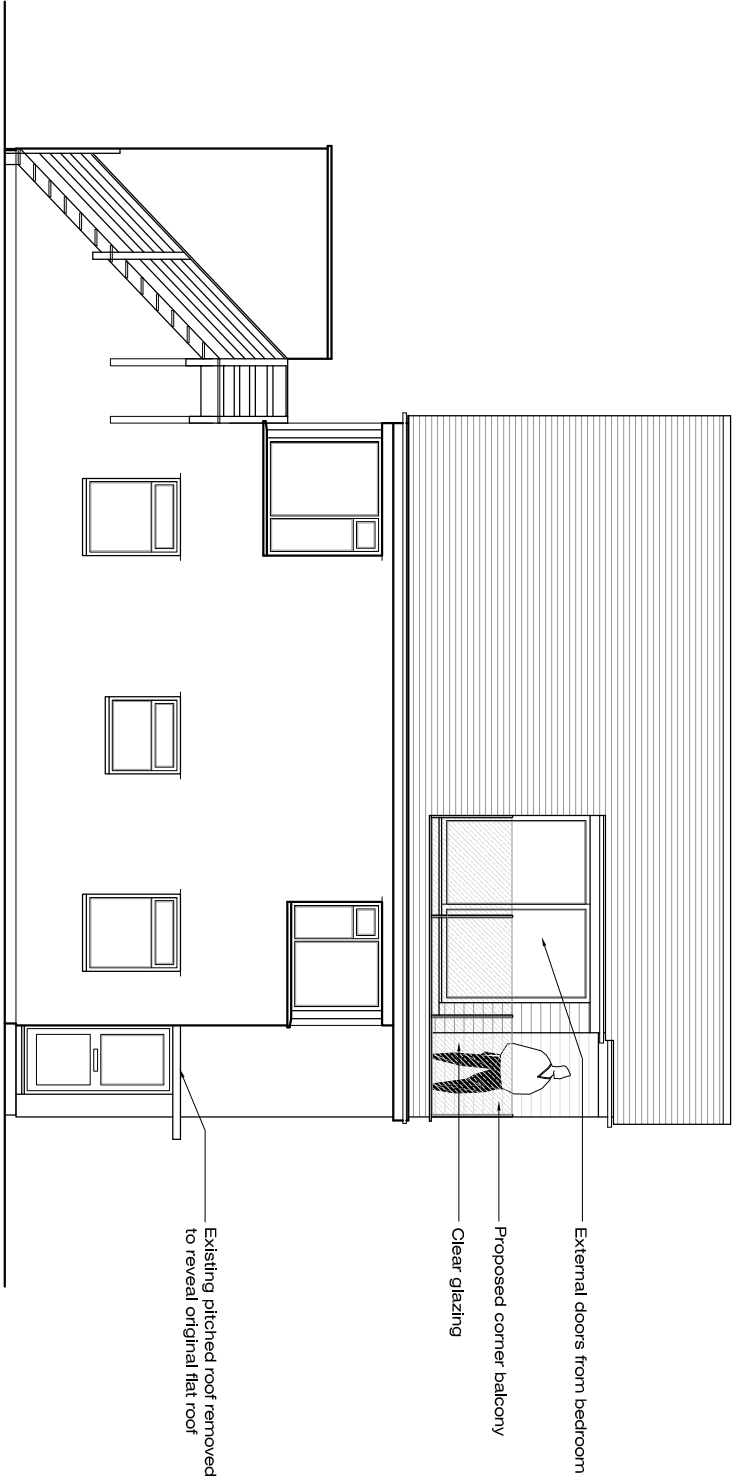


East (Side) Elevation - As Proposed

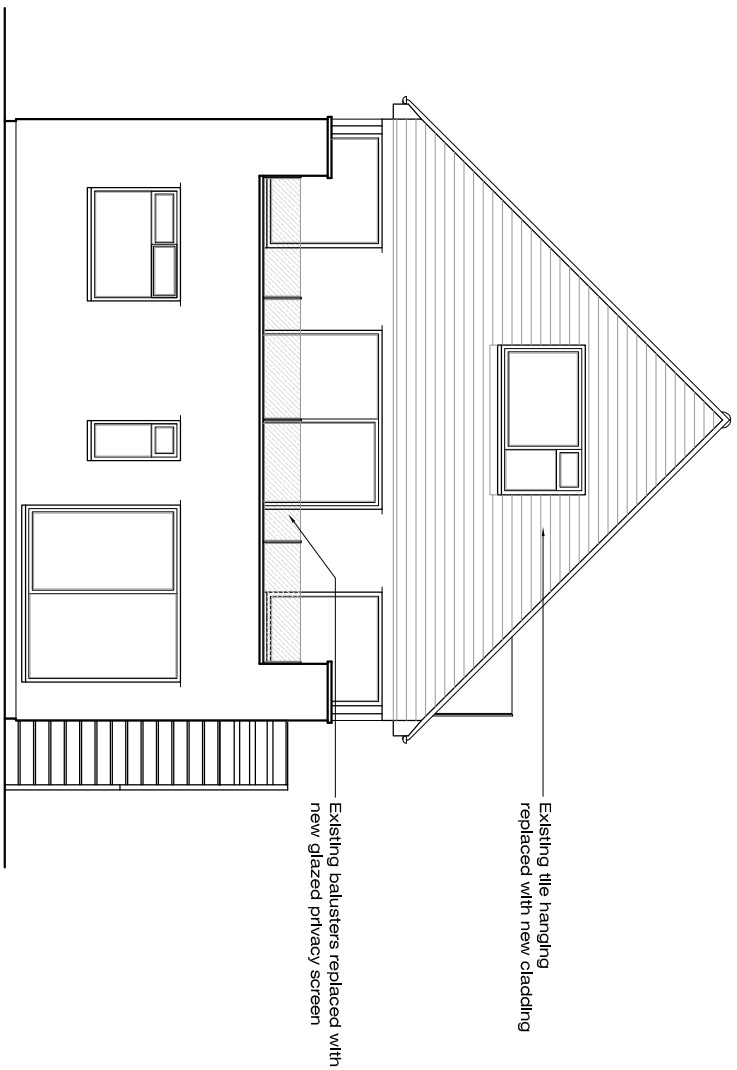


South (Rear) Elevation - As Proposed

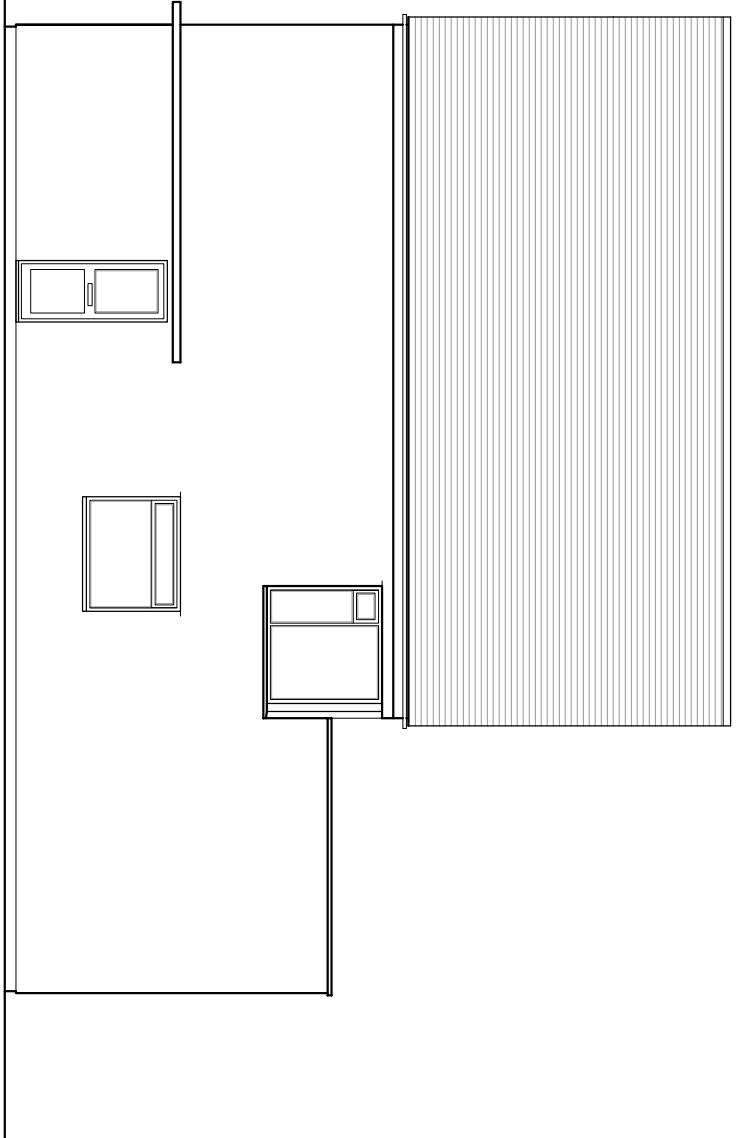


West (Side) Elevation - As Proposed

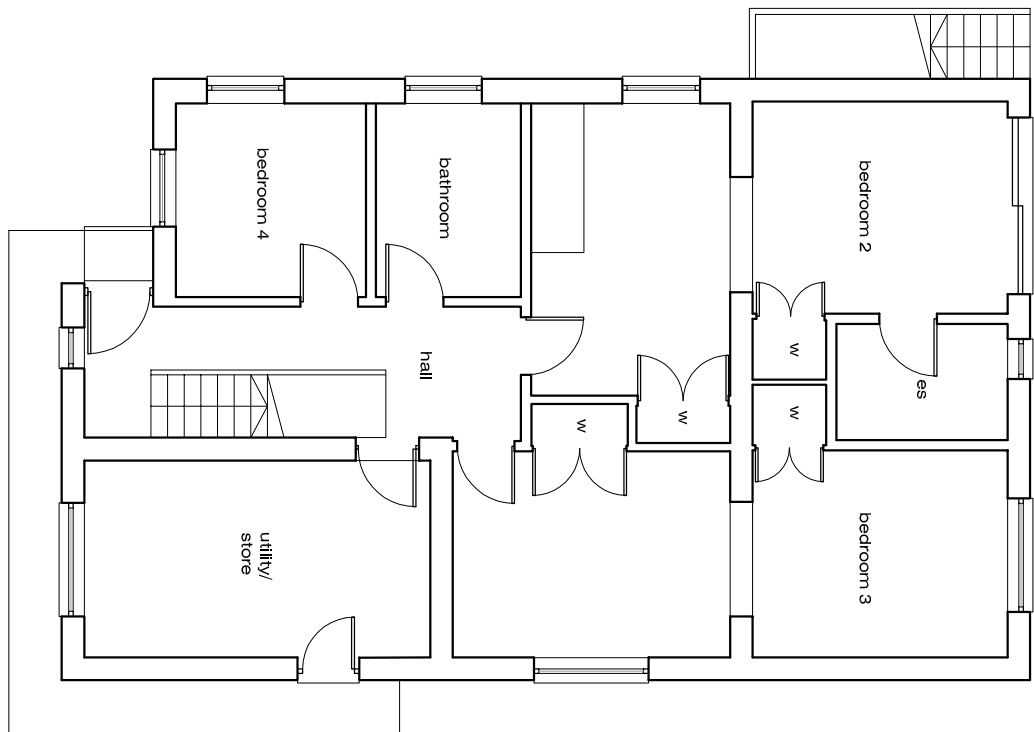


Ground Floor Plan - As Proposed

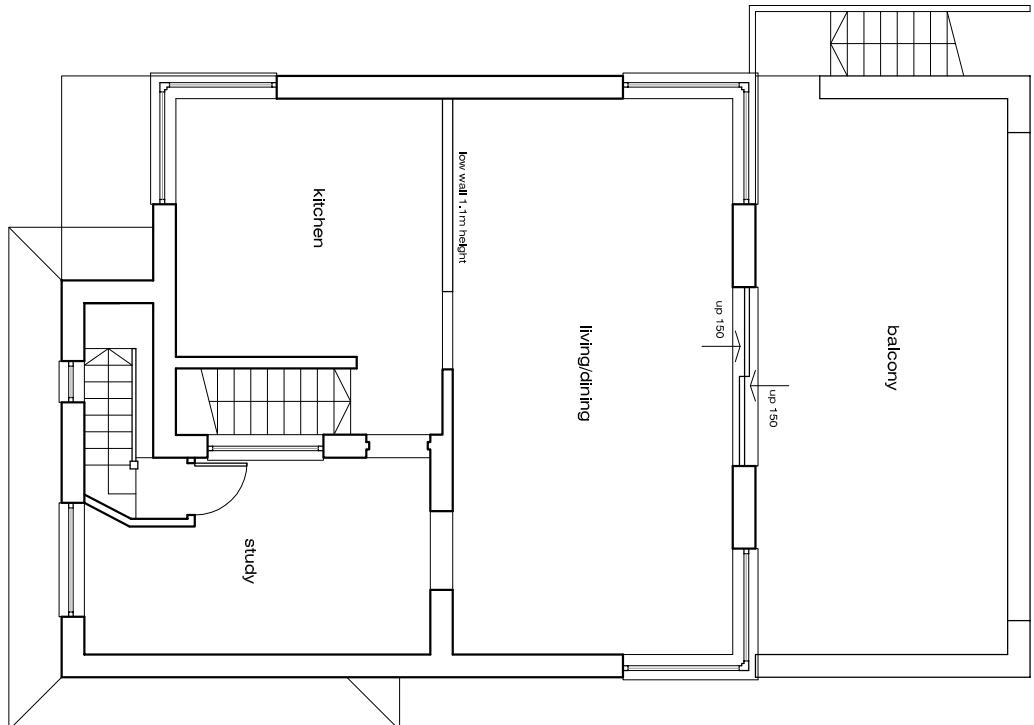

First Floor Plan - As Proposed

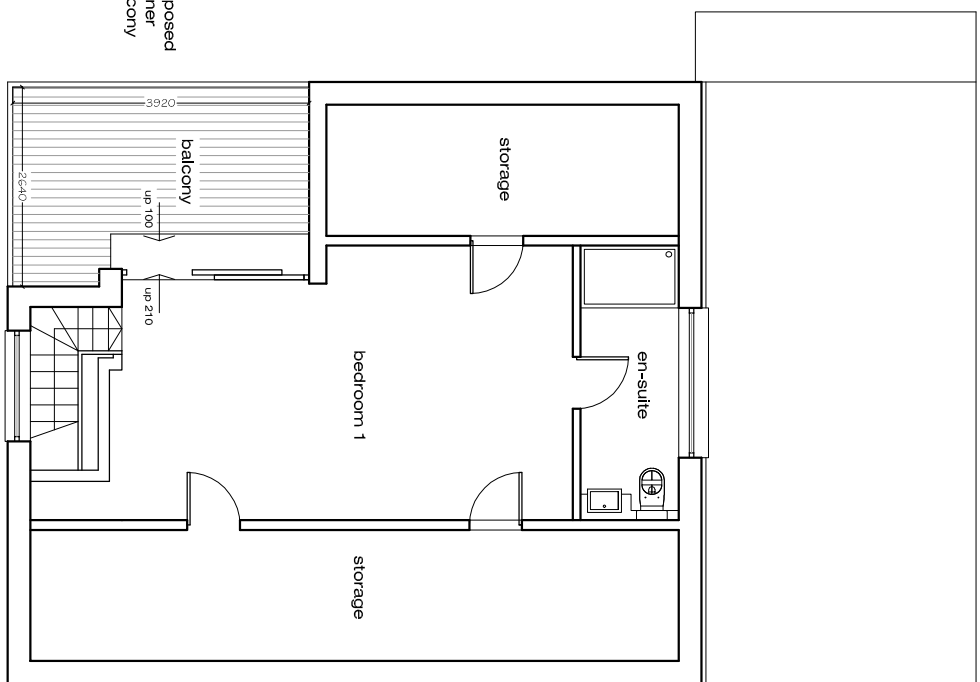

Second Floor Plan - As Proposed

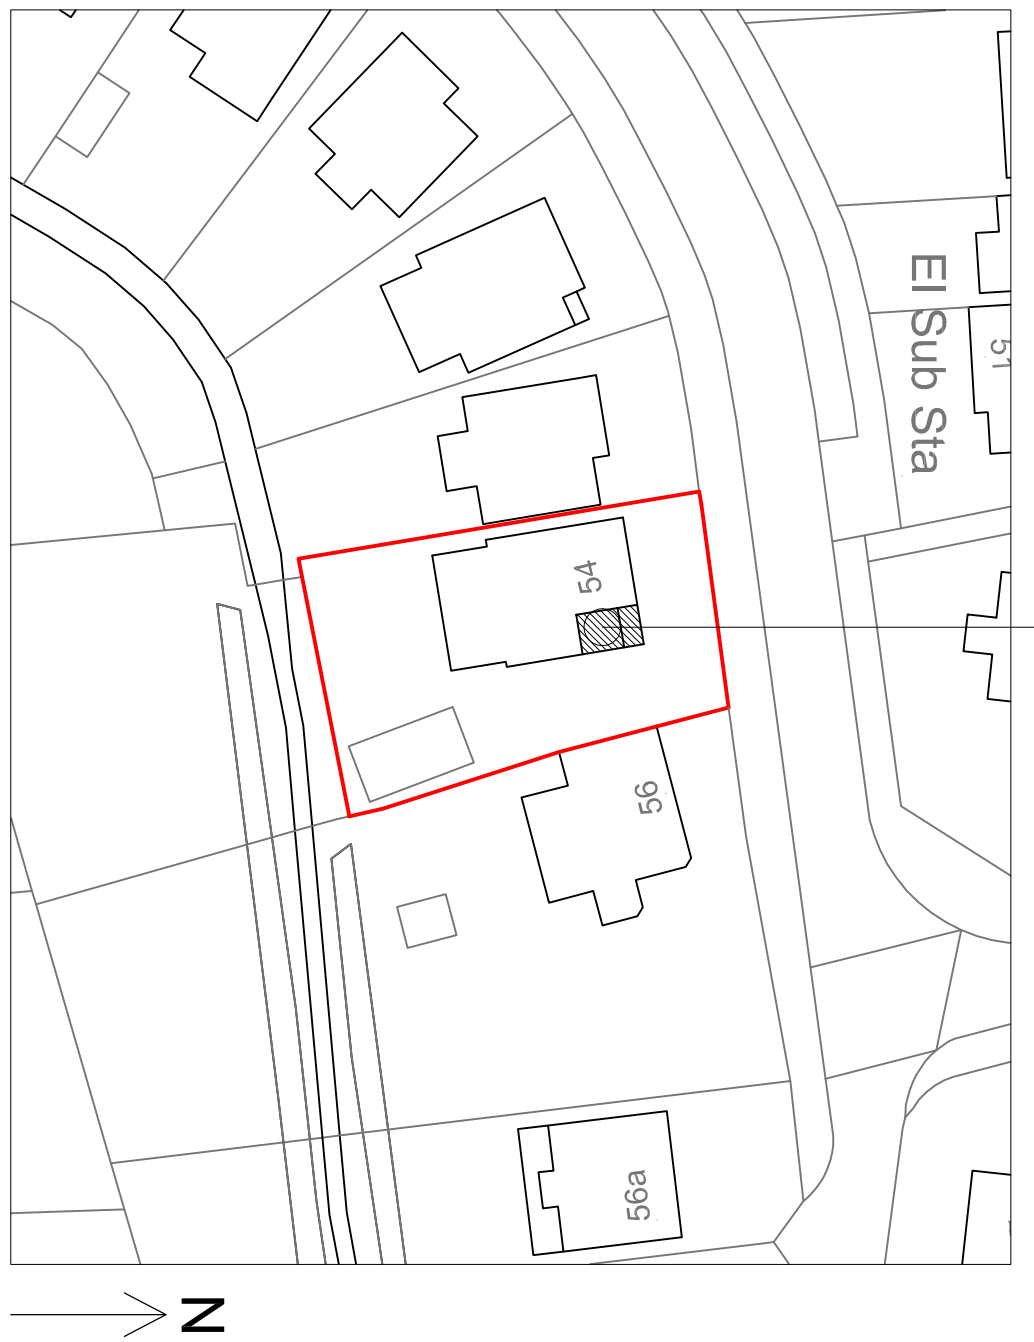

Block Plan - As Proposed 1:500

-	Issued for Planning Application	NJ	16-11-15
Rev.		By	Date

Jenkins Architecture Ltd	
Mulle House, 3 Sumpson Close, Wrexham, Southwington, SO31 9BU	
T 01489 883833 M 07920 260758	
info@jenkinsarchitecture.co.uk	

Project	
54 Bracklesham Road, Hayling Island, PO11 9SJ	
Client	
Mr & Mrs T Hewlison	

Title			
Plans & Elevations - As Proposed			
Date	Nov 15	Drawn By	NJ
Job No.	Drawing No.	Scale	Revision
15-168	101	1:100	-
		500@A1	