

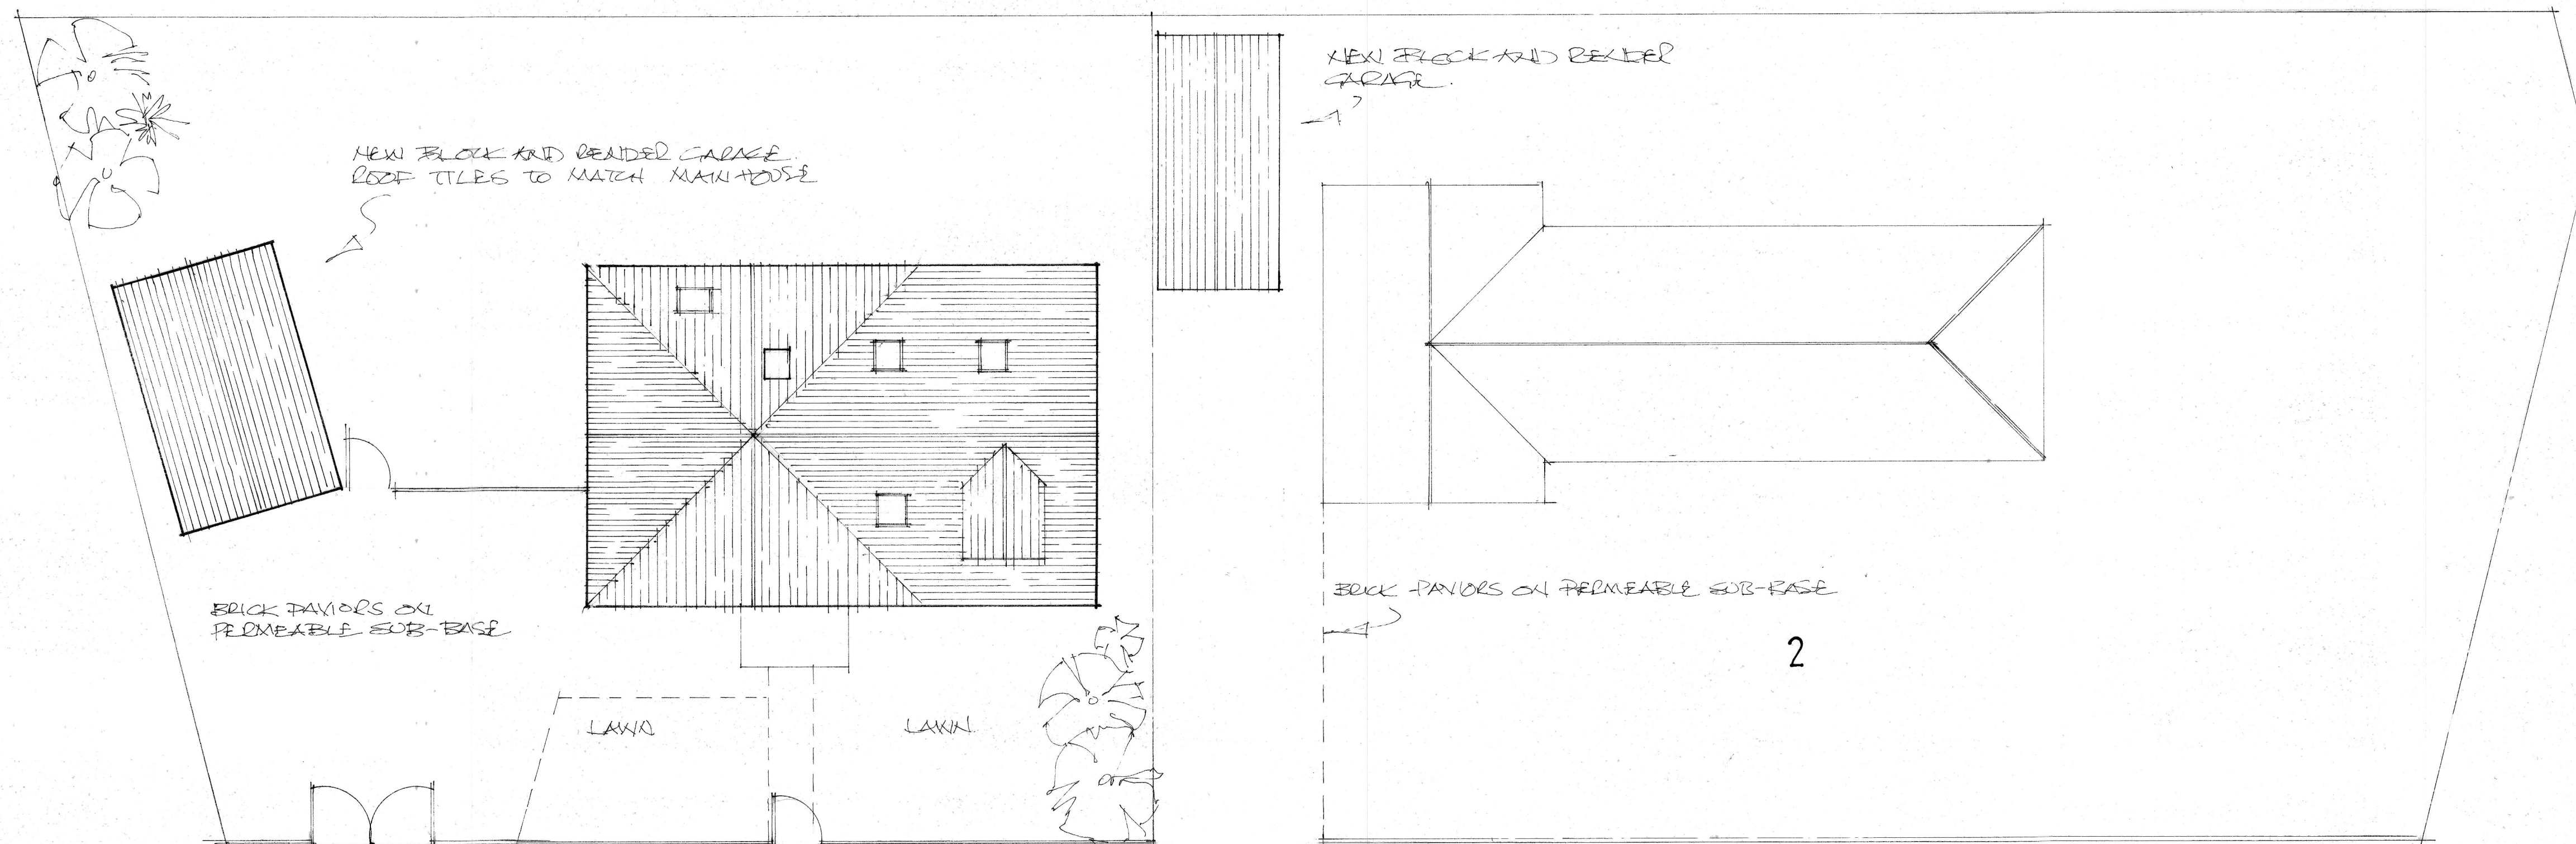



NEW FRONT BOUNDARY WALL.

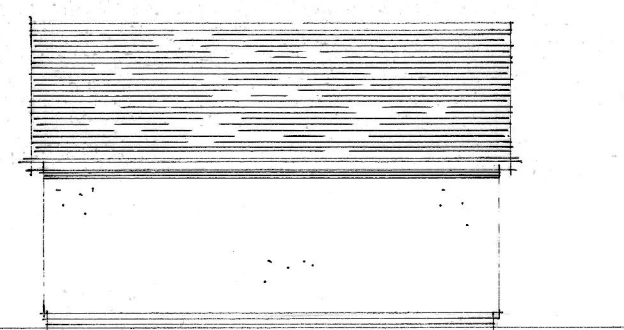


HAZLETON WAY.

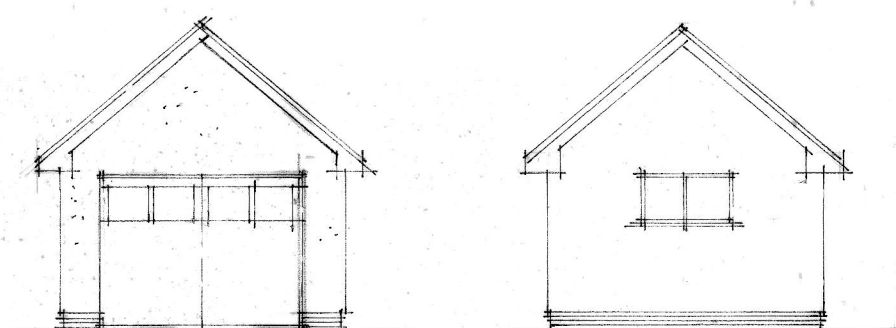

GARAGE ELEVATIONS.

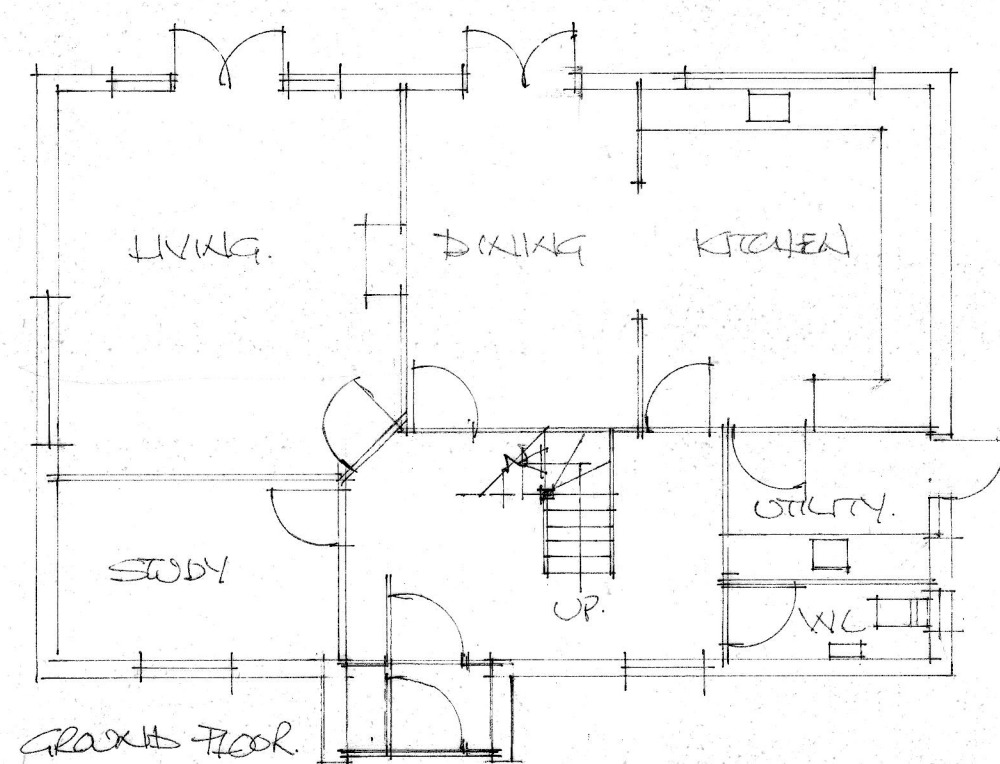


GROUND FLOOR

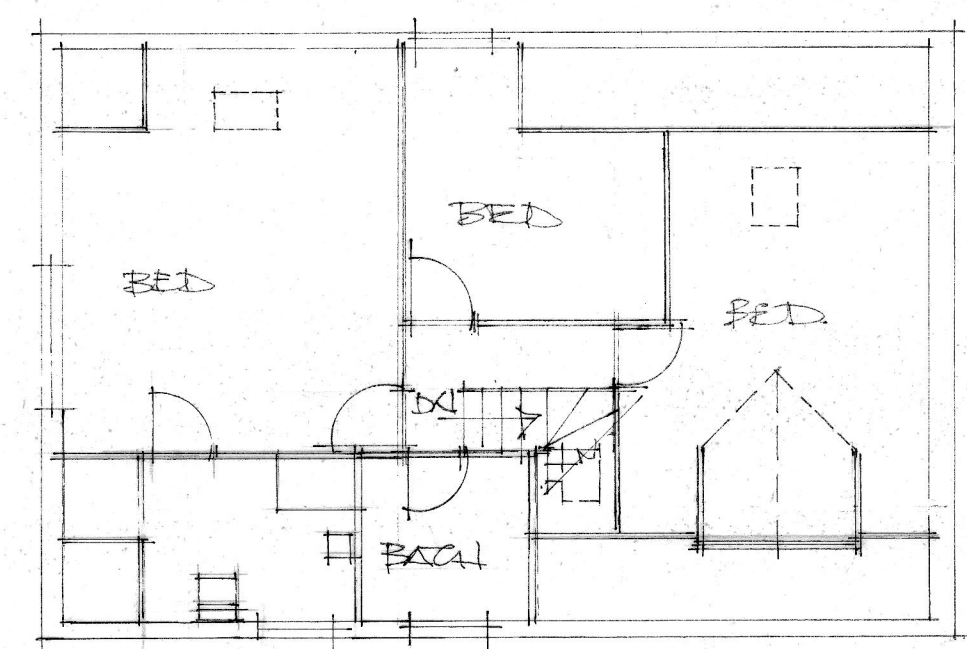


FIRST FLOOR




FRONT

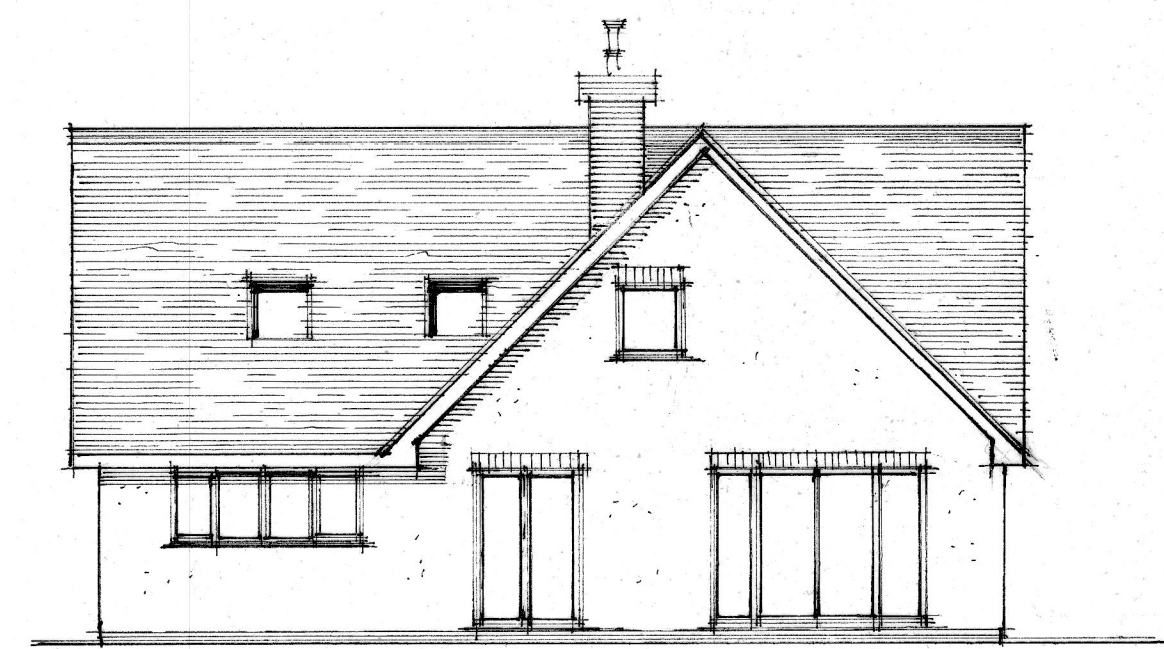

REAR

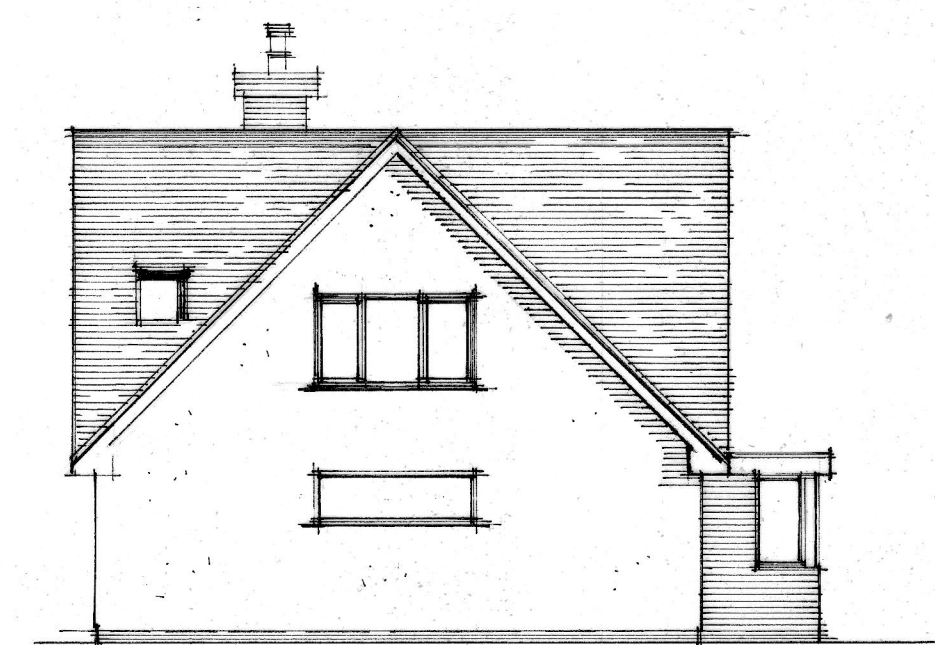

SIDE

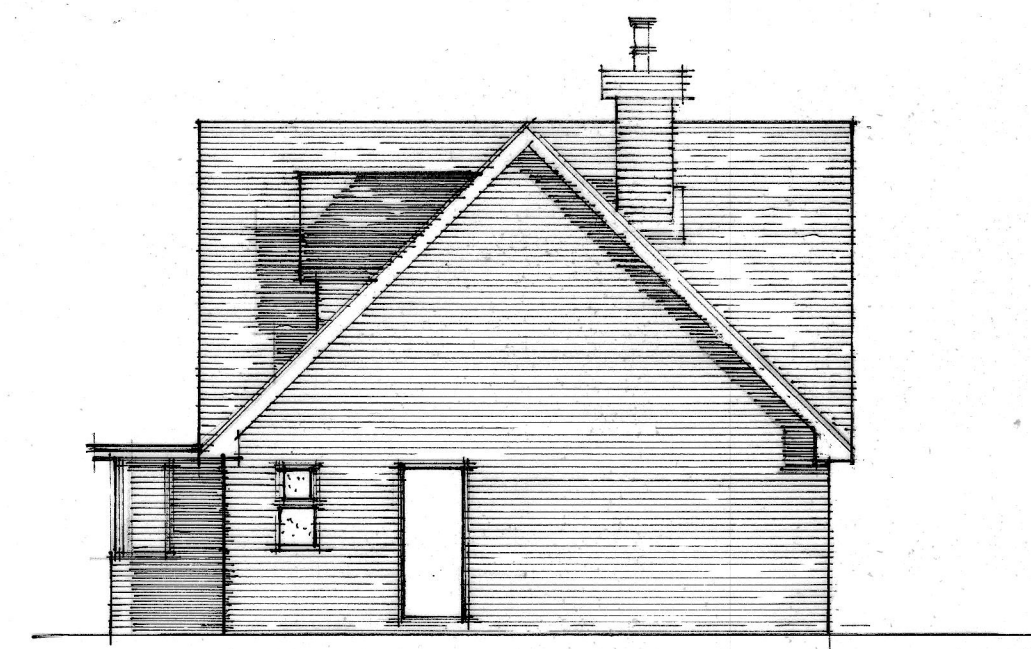

SIDE

A	Date	Revision
---	------	----------

© copyright

THORNS-YOUNG
ARCHITECTURAL

THORNS-YOUNG LTD
CHARTERED BUILDING CONSULTANTS
232 London Road, North End, Portsmouth PO2 9JQ
Tel: (023) 9267 2883 Fax: (023) 9266 3457
Website: www.thornsyounge.co.uk

Client

MR. LEE ROBERTS

Job Title

LAND AT
2, HAZLETON WAY,
WATERLOOVILLE.

Drawing Title

PROPOSED NEW
CHALET STYLE
BOLTONDALE
FLOOR PLANS, ELEVATIONS,
BLOCK PLAN, ROOF PLAN,
BOUNDARY WALL.

Scale 1:100

Date MAY 2015 Drawn by CML

Drg. No. 7304:14:1 Rev.