




NOTES:
Dimensions to be checked on site before commencing work. Any discrepancies shall be reported to the architect immediately.
Do not scale from these drawings except for planning purposes. Use figured dimensions only.
Where applicable this drawing is to be read in conjunction with other consultants' drawings.

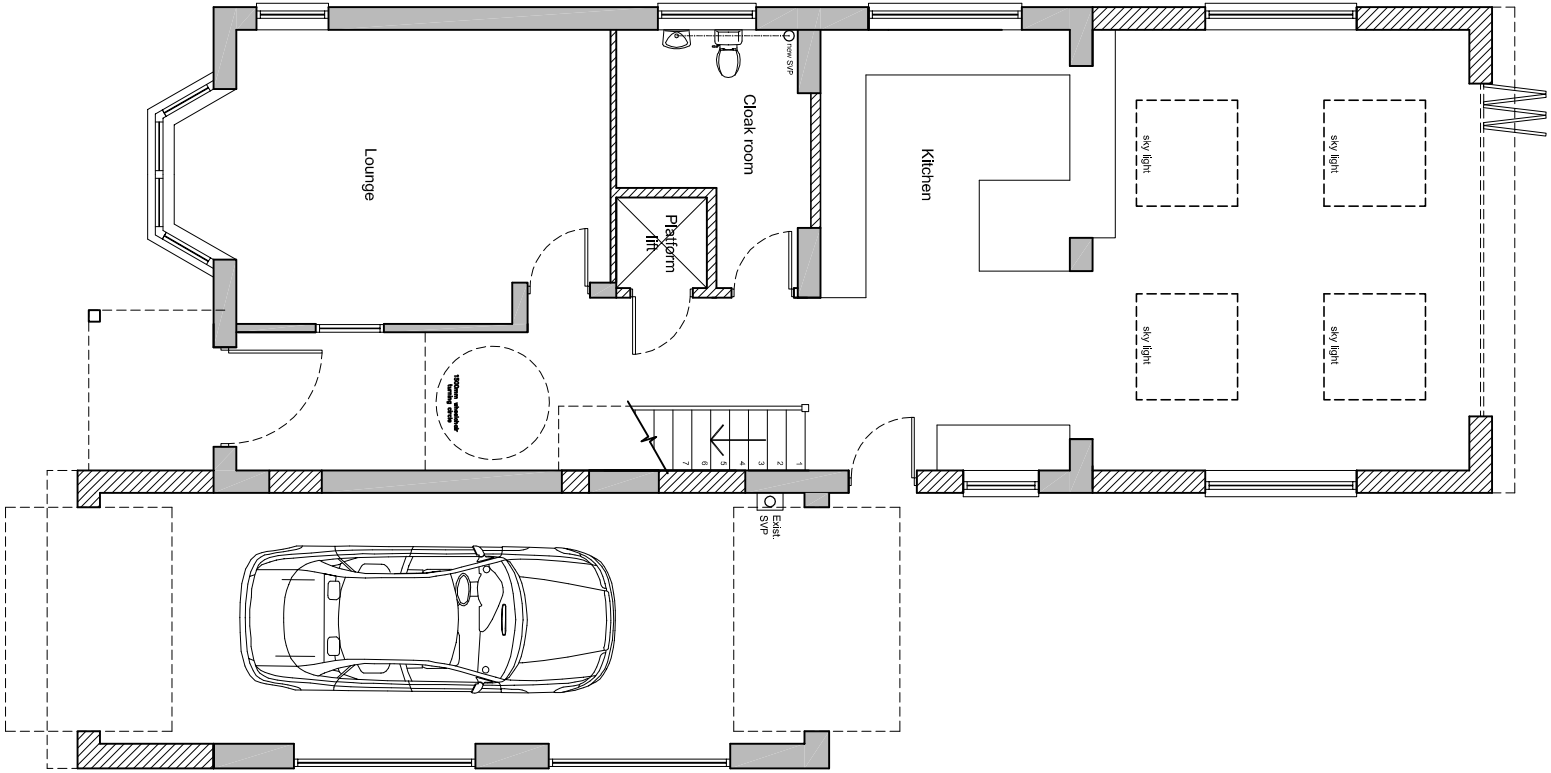



Ground floor plan

 

Proposed plans scale 1:100

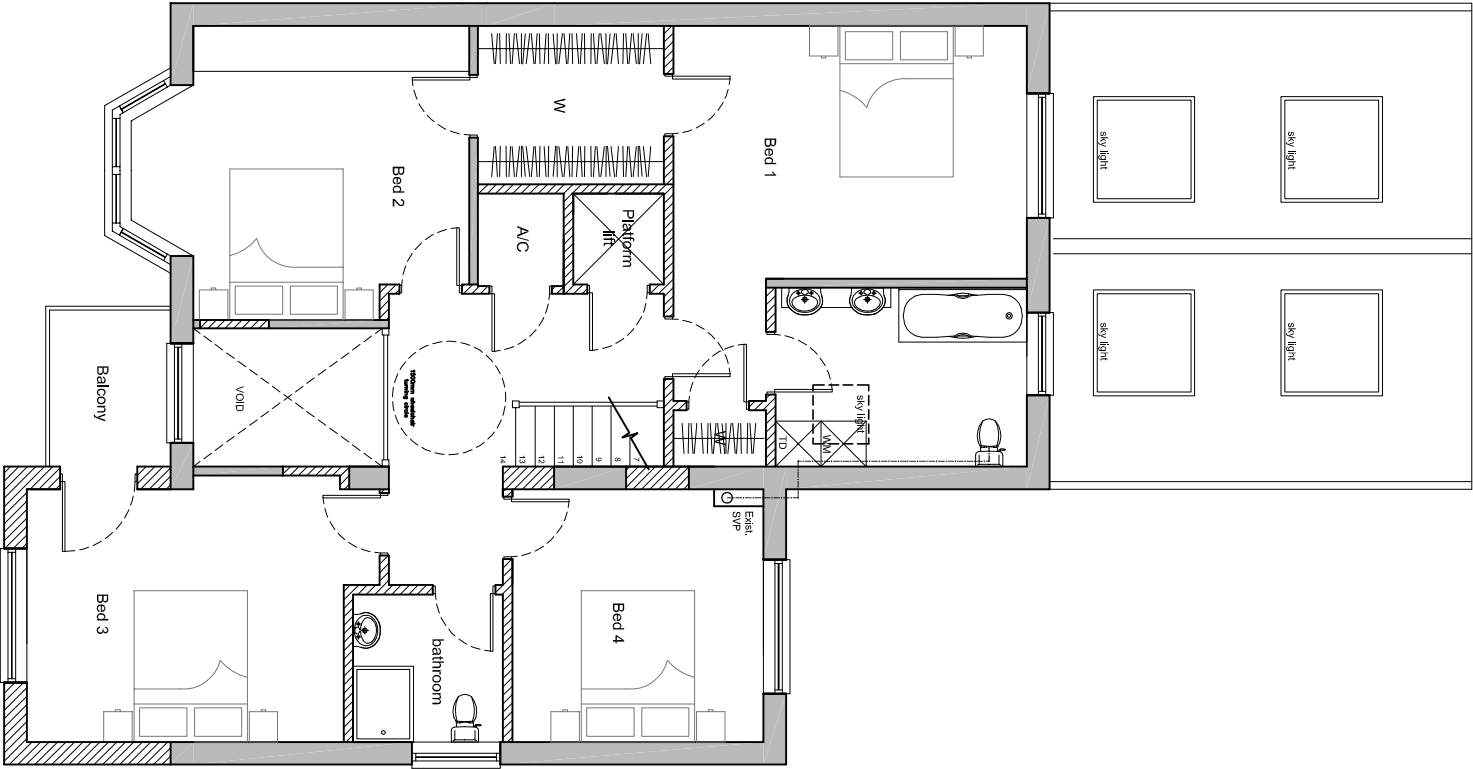

First floor plan

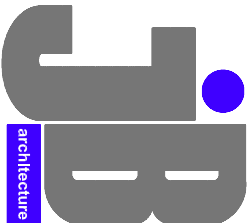 

JIMMY BESSANT ARCHITECTURE
TEL: 01243 373620 M: 07769904282
E: jimmy@jb-architecture.co.uk
Web: www.jb-architecture.co.uk

For
MR & MRS COLIN

Project
**PROPOSED WORKS
AT 40 BATH ROAD
EMSWORTH
HANTS, PO10 7ER**

Title
PROPOSED FLOOR PLANS

Date	Drawn	Scale	Checked
MARCH 2015	JB	1:100 @ A3	-
Job Number	Drawing Number	Revision	
PL 2814	409		