


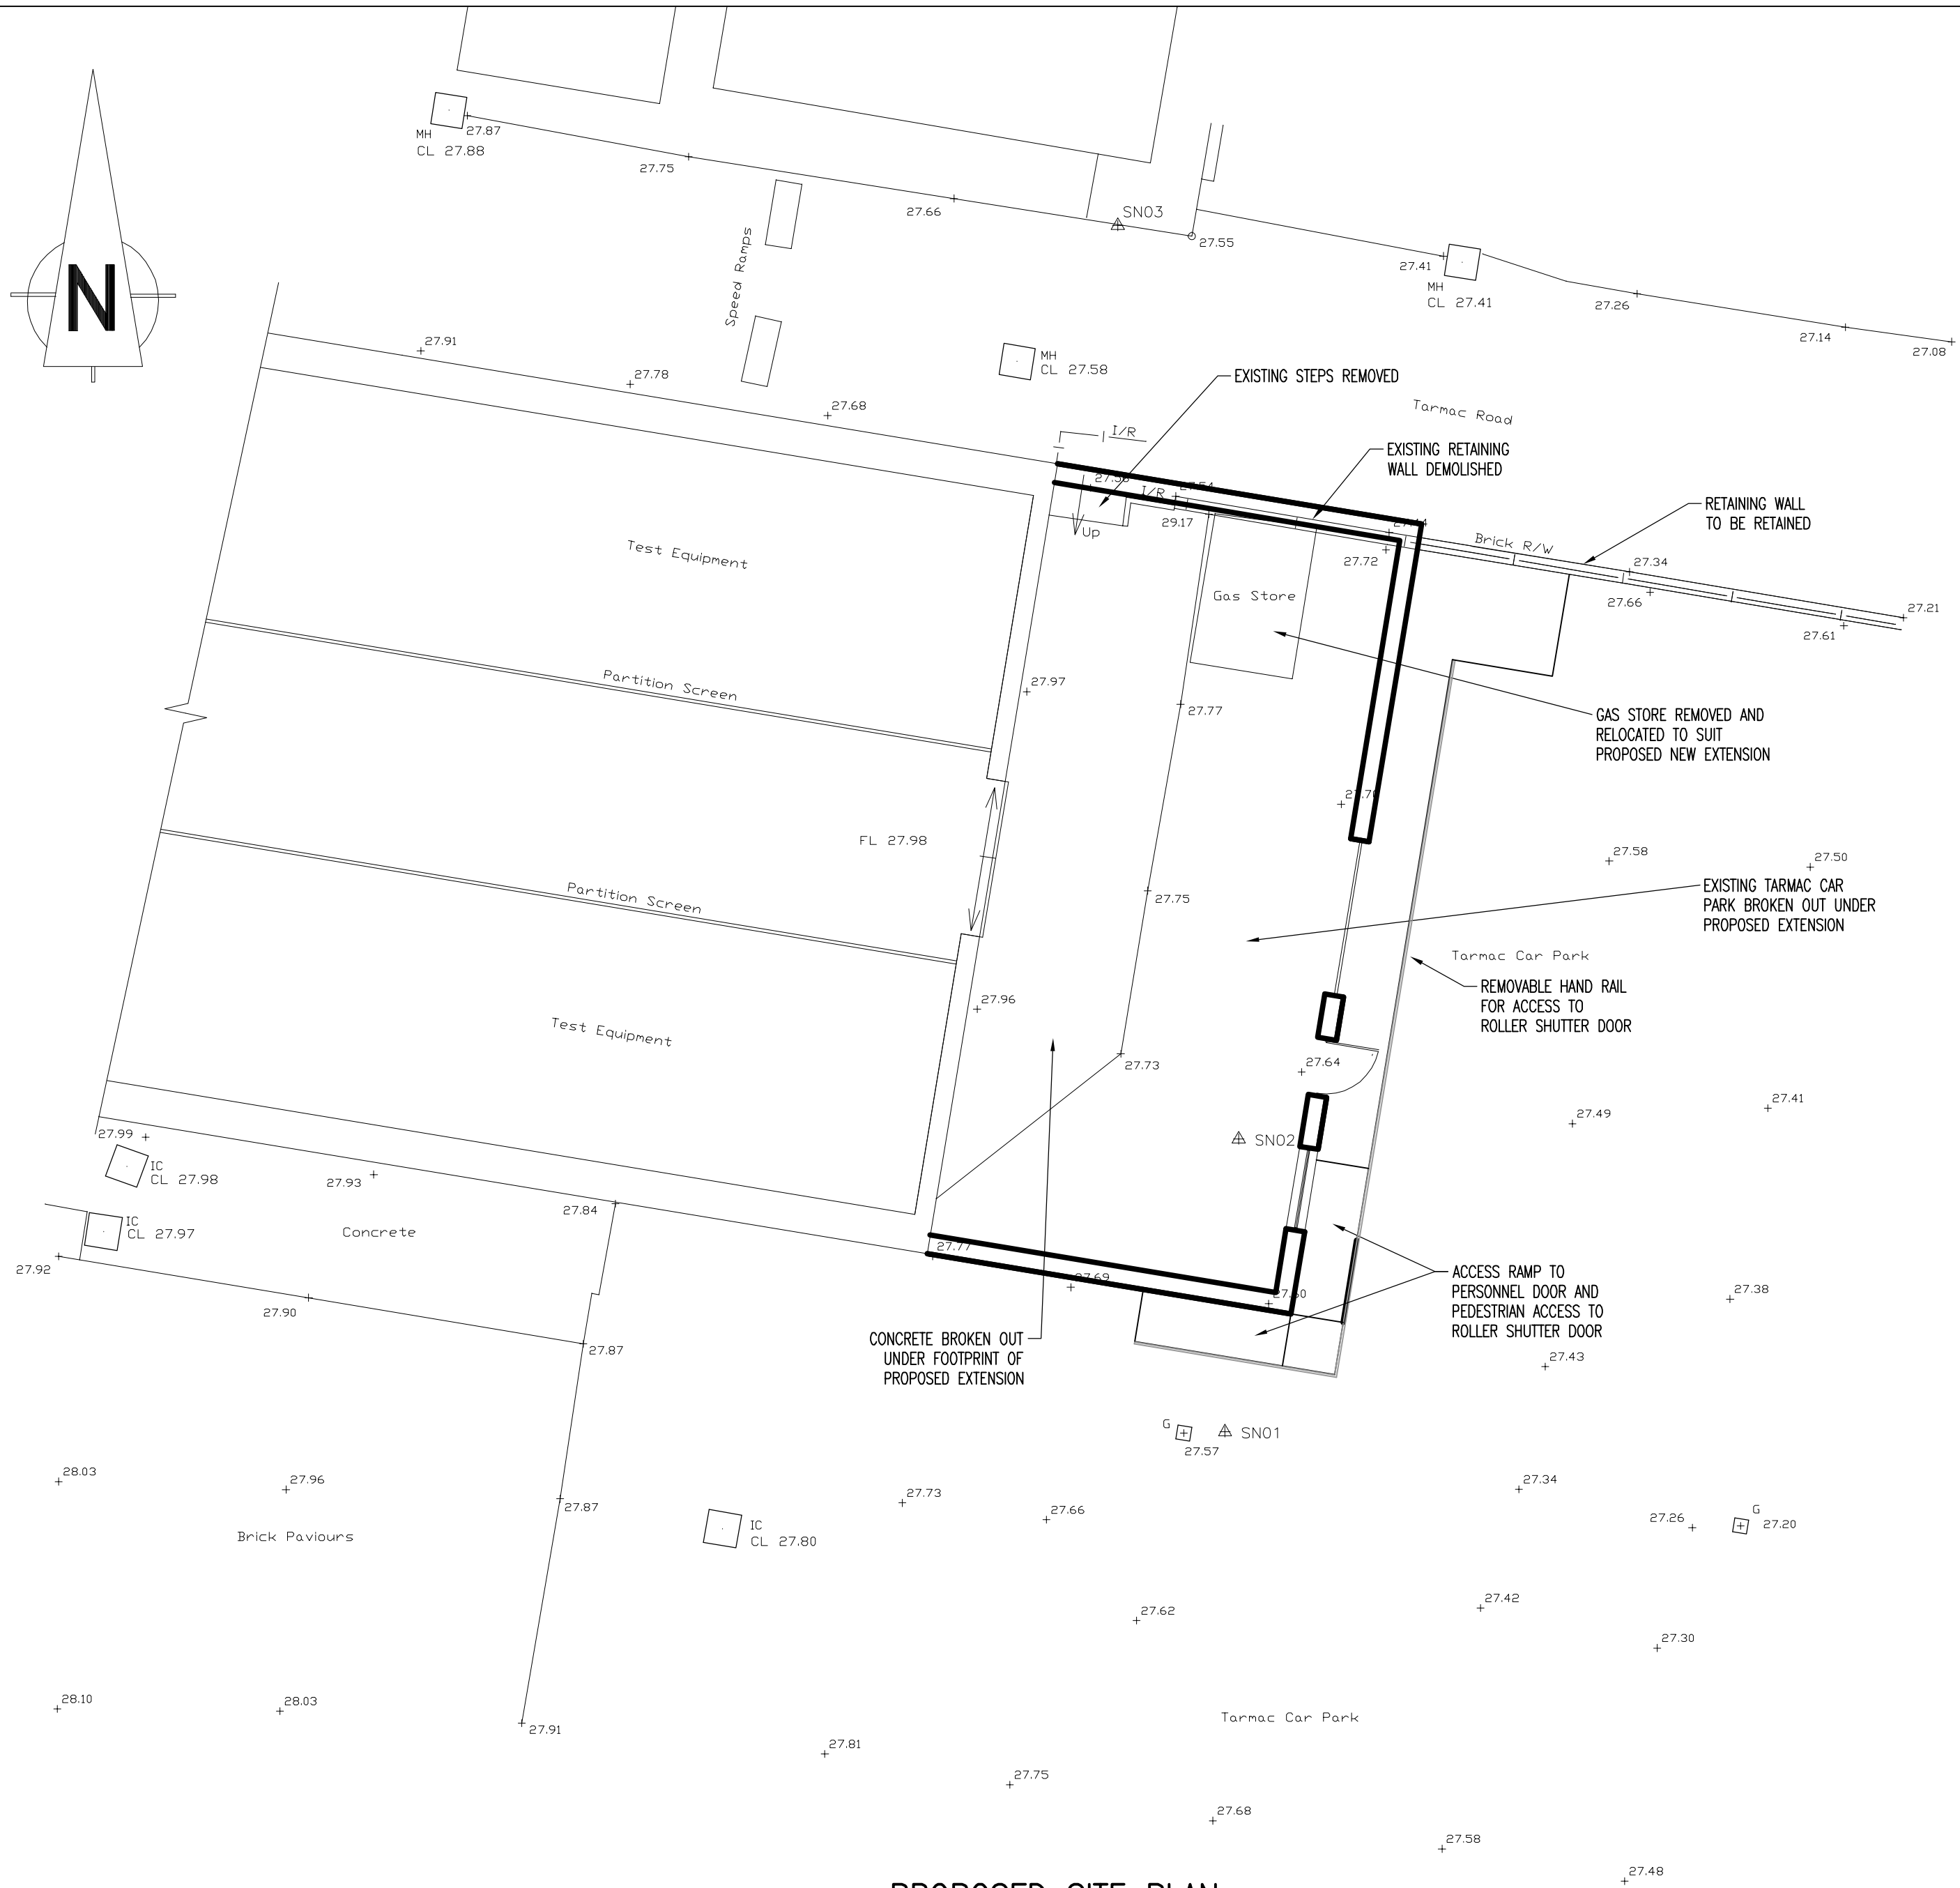


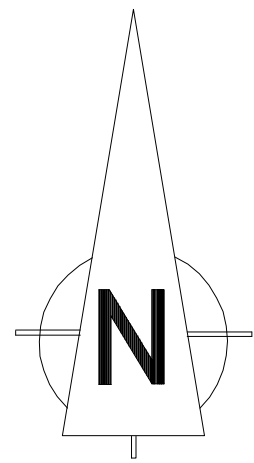


PROPOSED SITE PLAN
SCALE 1:100

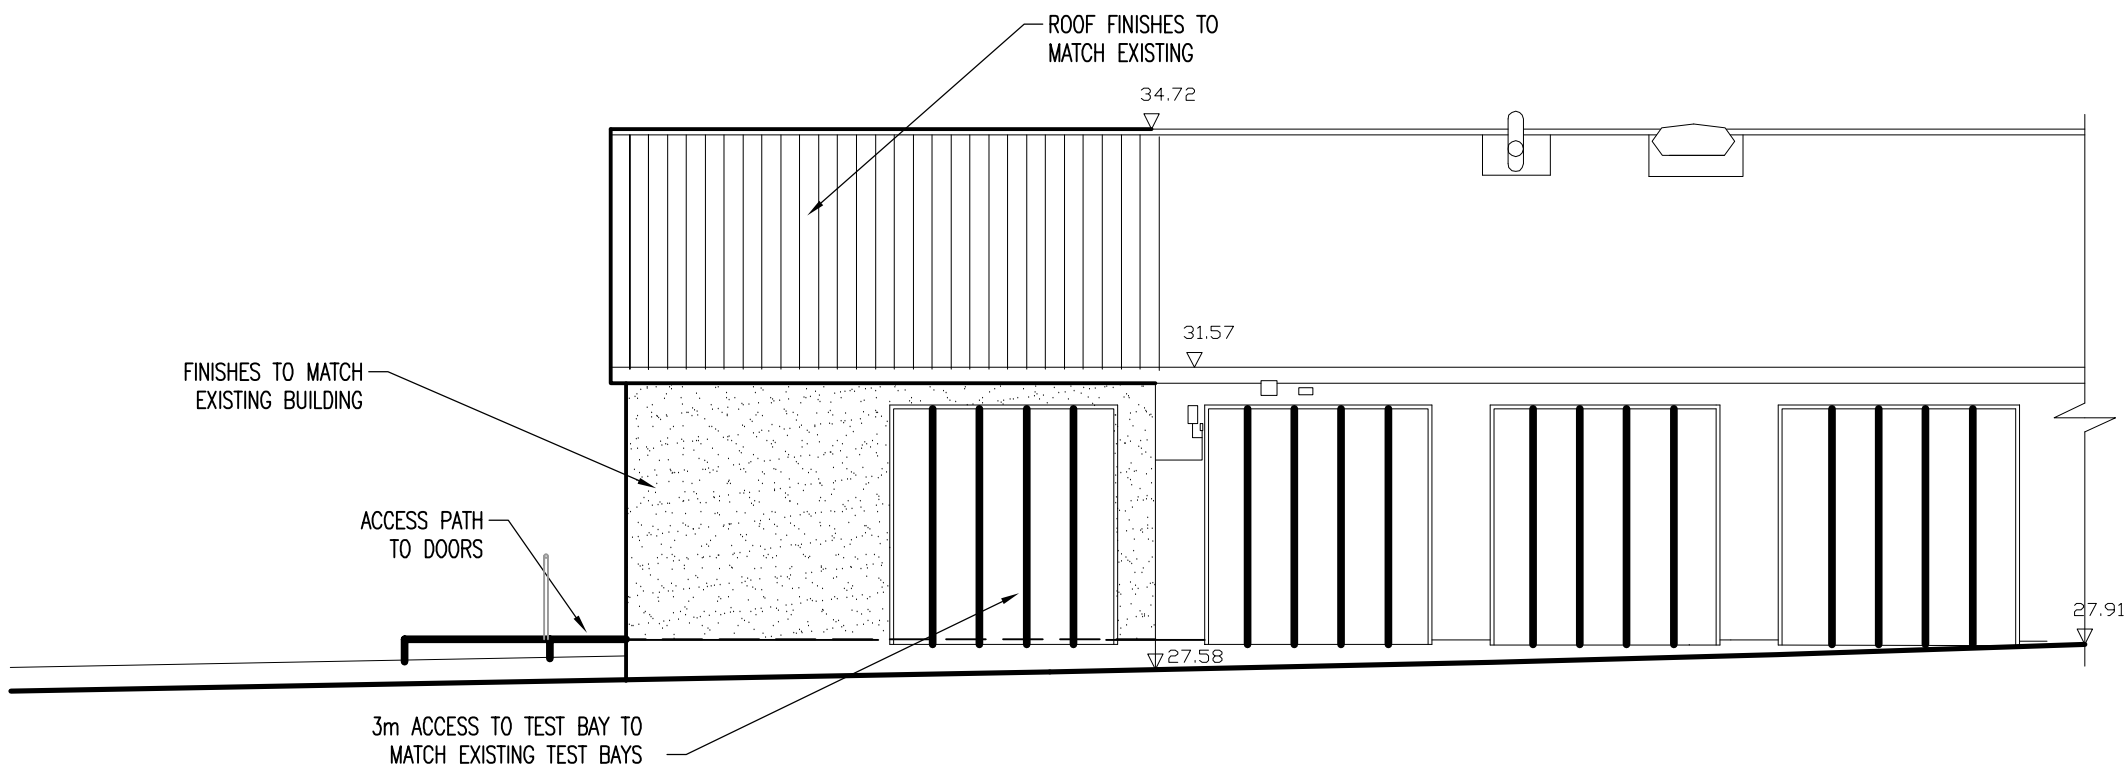


PROPOSED NORTH ELEVATION
SCALE 1:100

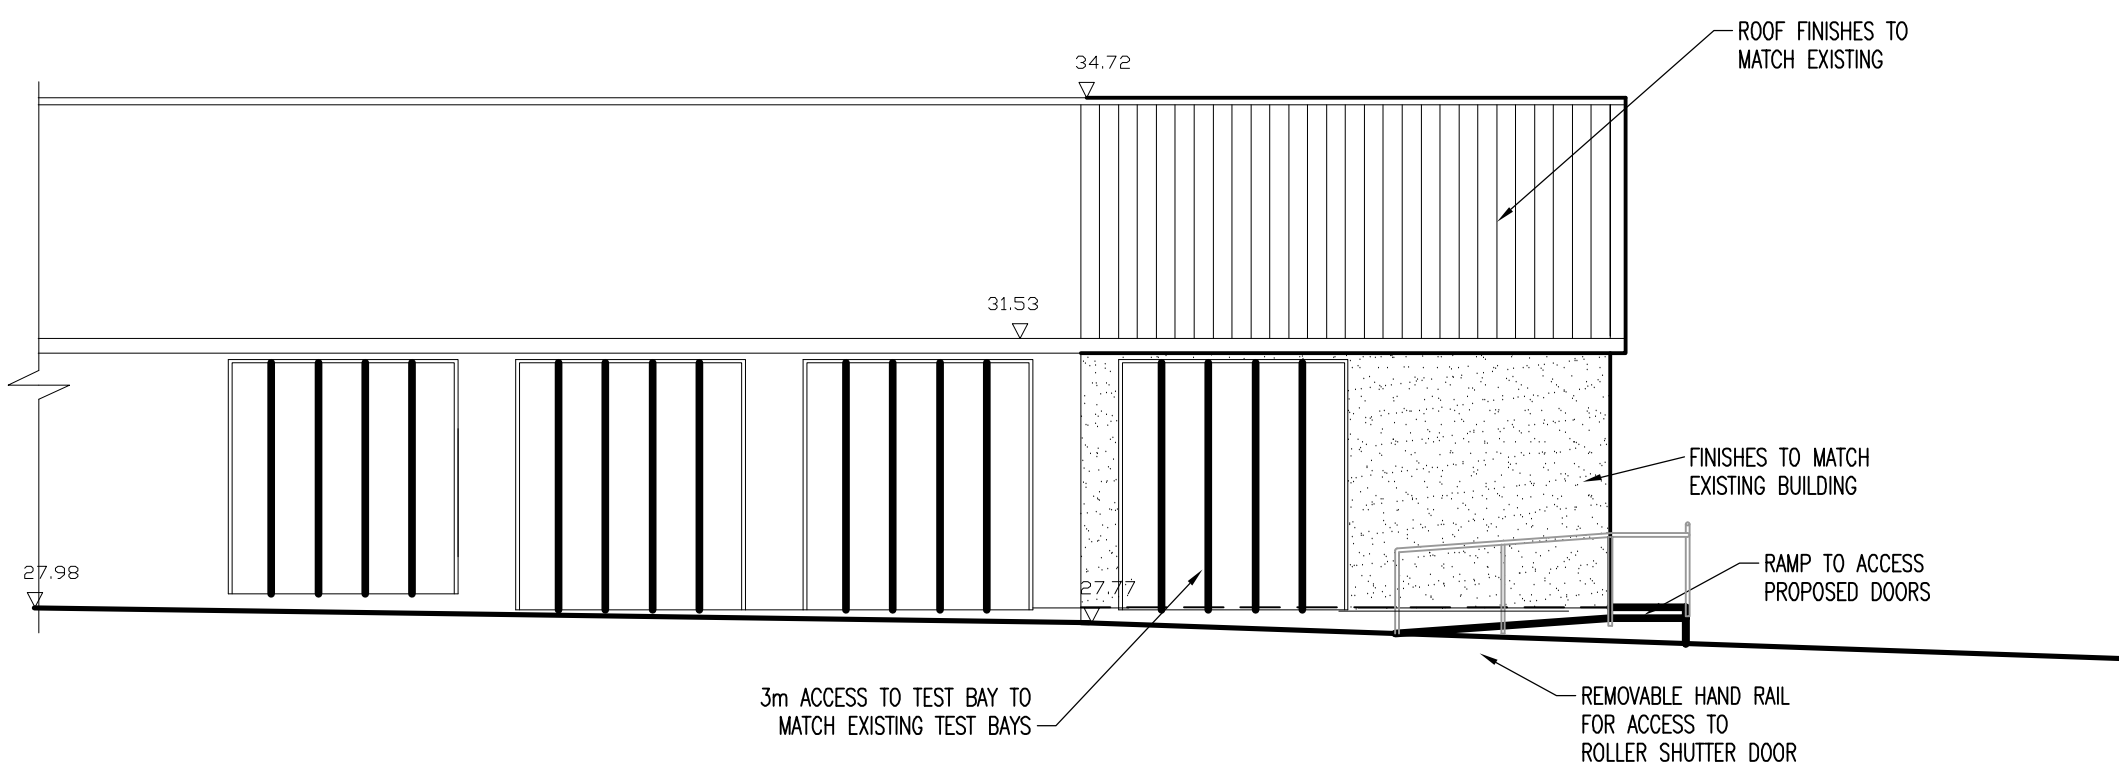

PROPOSED SOUTH ELEVATION
SCALE 1:100

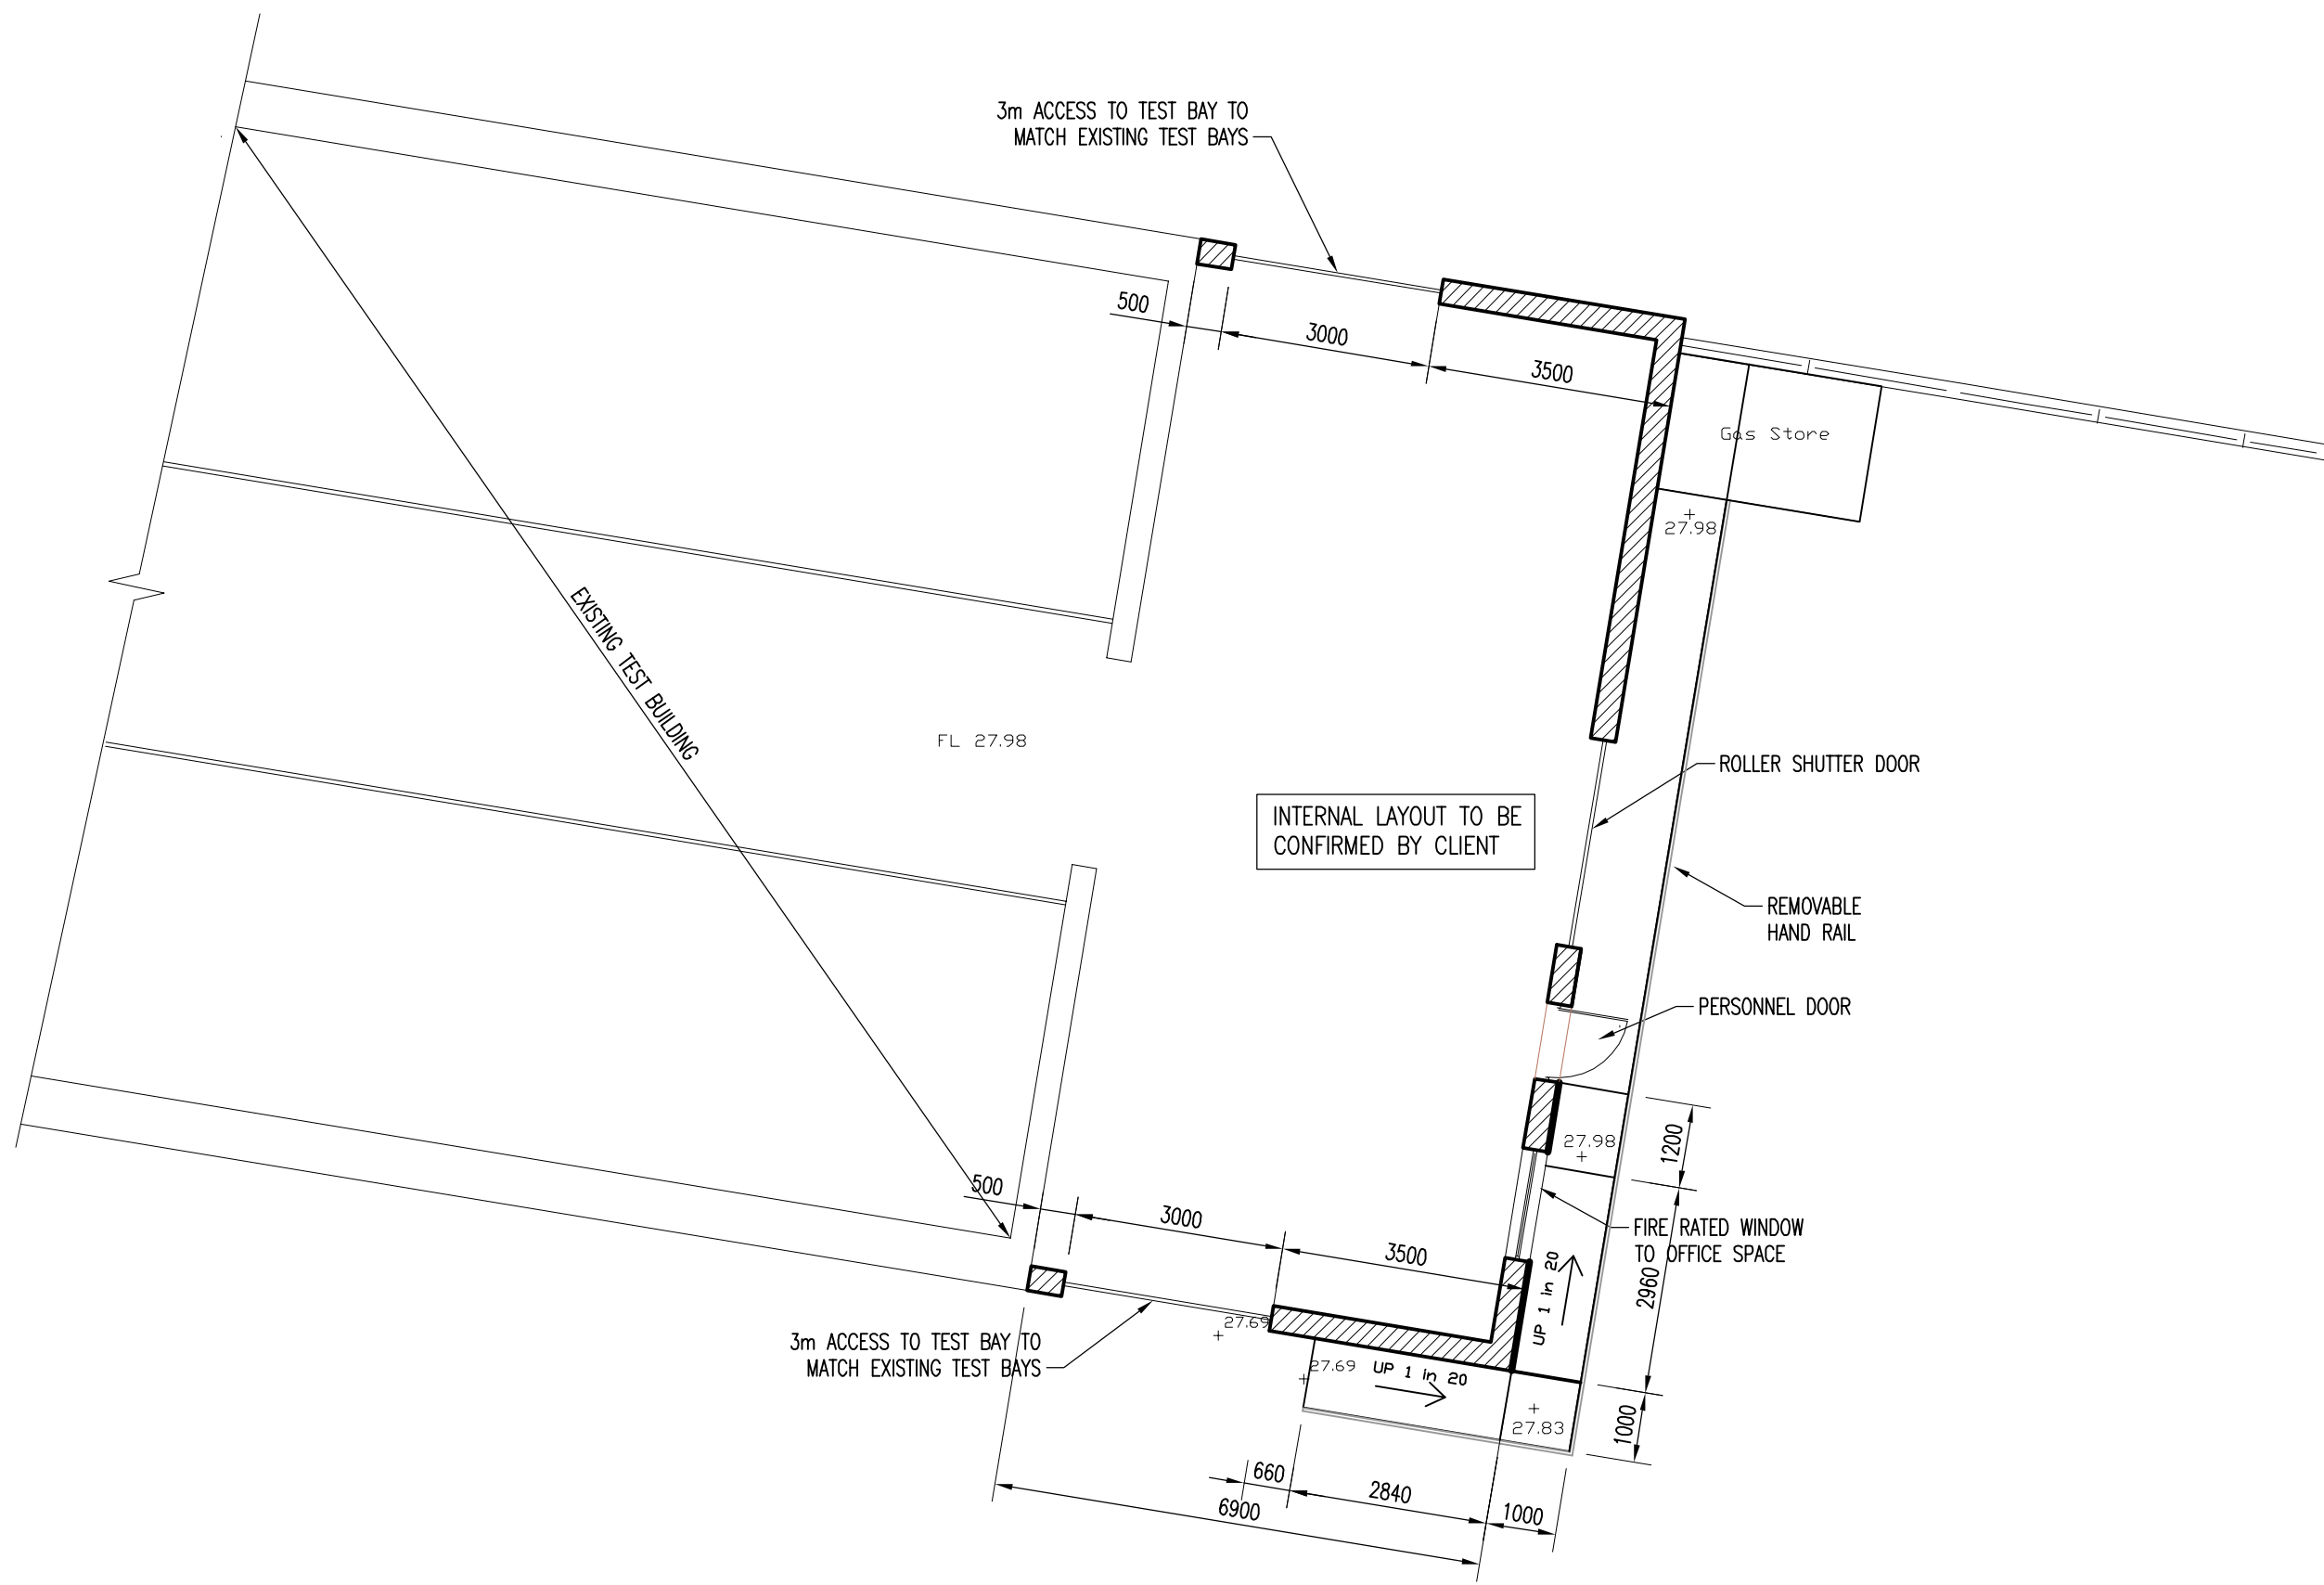

PROPOSED FLOOR PLAN
SCALE 1:100

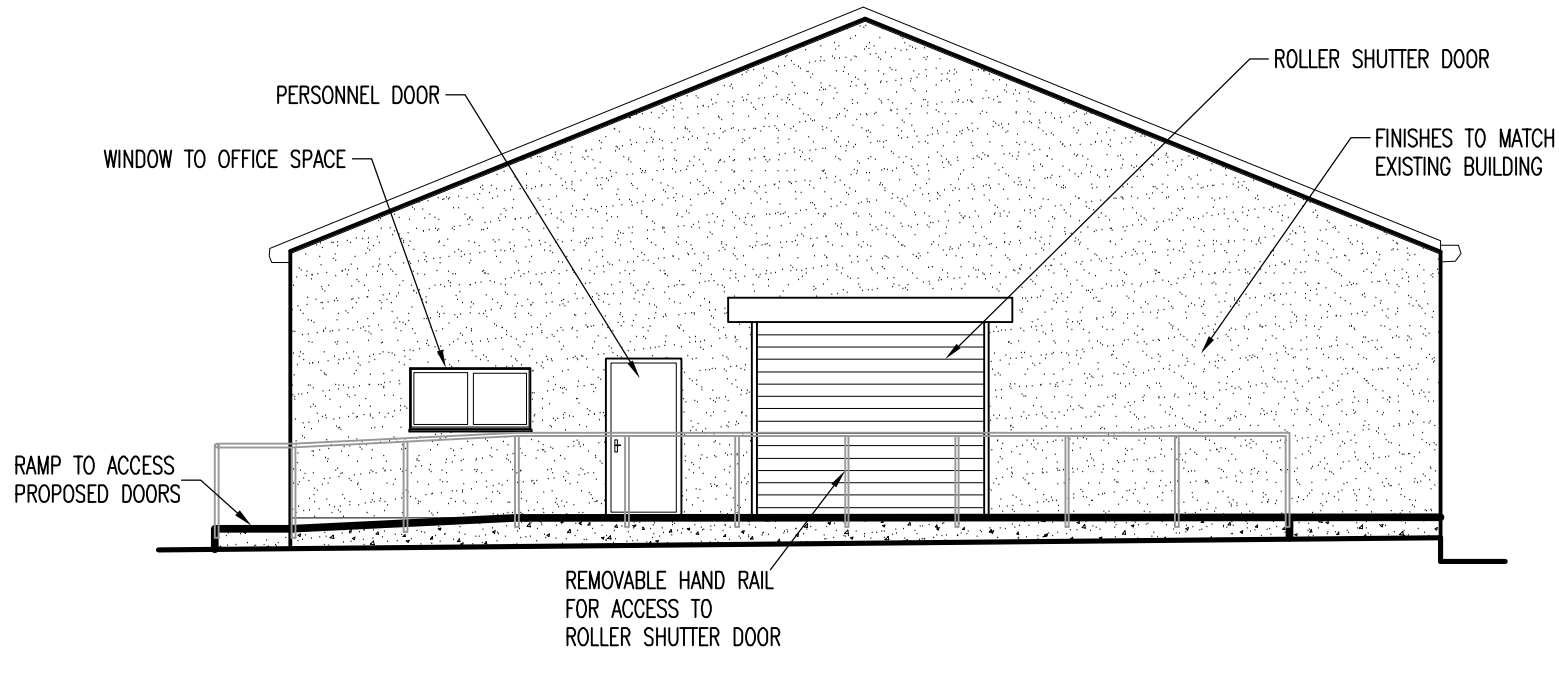

PROPOSED EAST ELEVATION
SCALE 1:100

No.	REVISION	by	date	No.	REVISION	by	date
A	BUILDING SIZE REDUCED, ACCESS RAMP AMENDED.	MH	4.11.15				
B	INTERNAL LAYOUT TO BE CONFIRMED, DOORS ADDED.	MH	27.11.15				
C	DOORS AMENDED.	MH	04.12.15				

NOTES
1 Do not scale from this drawing
2 All dimensions to be checked on site
3 All concrete must be vibrated

STAGE
PRELIMINARY

REFER ALSO TO THE FOLLOWING:
Drawings:
-

Banding Schedules:
-

CLIENT
INTERSERVE (FACILITIES MANAGEMENT) LTD

james&nicholas
Grove House, Grove Place, Port Talbot Sa13 1XA ð Telephone 01639 885431 ð Fax 01639 891687
Email admin@jamesandnicholas.com ð www.jamesandnicholas.com

TEST BUILDING EXTENSION, BEDHAMPTON, EATON LTD

PROPOSED SITE PLAN, FLOOR PLAN AND ELEVATIONS

Job No: 15.112
Drawing No: C.03
Rev: C
scales: 1:100 @ A1

by date
drawn CS 13.10.15
checked KJT 13.10.15
approved KJT 13.10.15

Job No: 15.112
Drawing No: C.03
Rev: C
scales: 1:100 @ A1

COPYRIGHT
©