



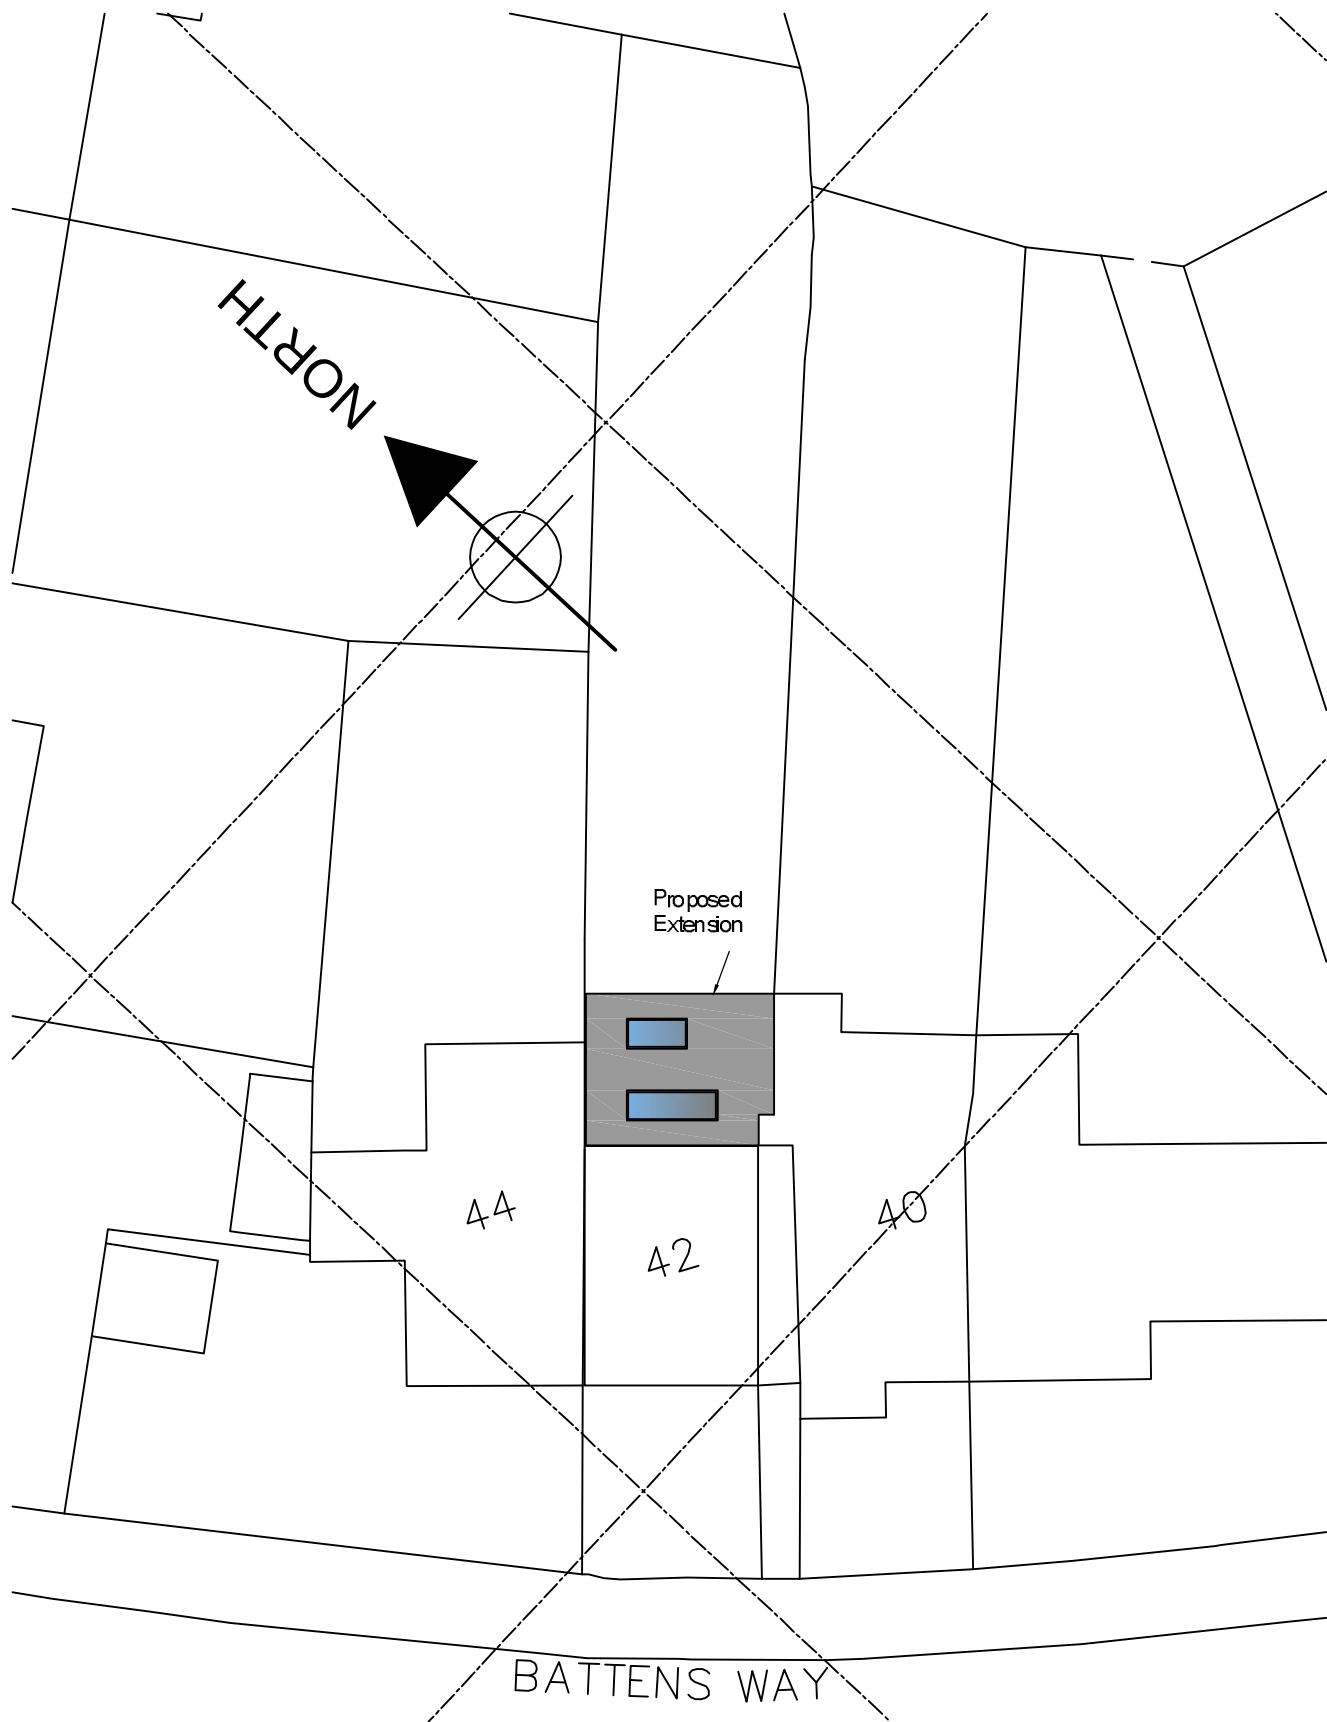

PROPOSED SITE PLAN
Scale 1: 250

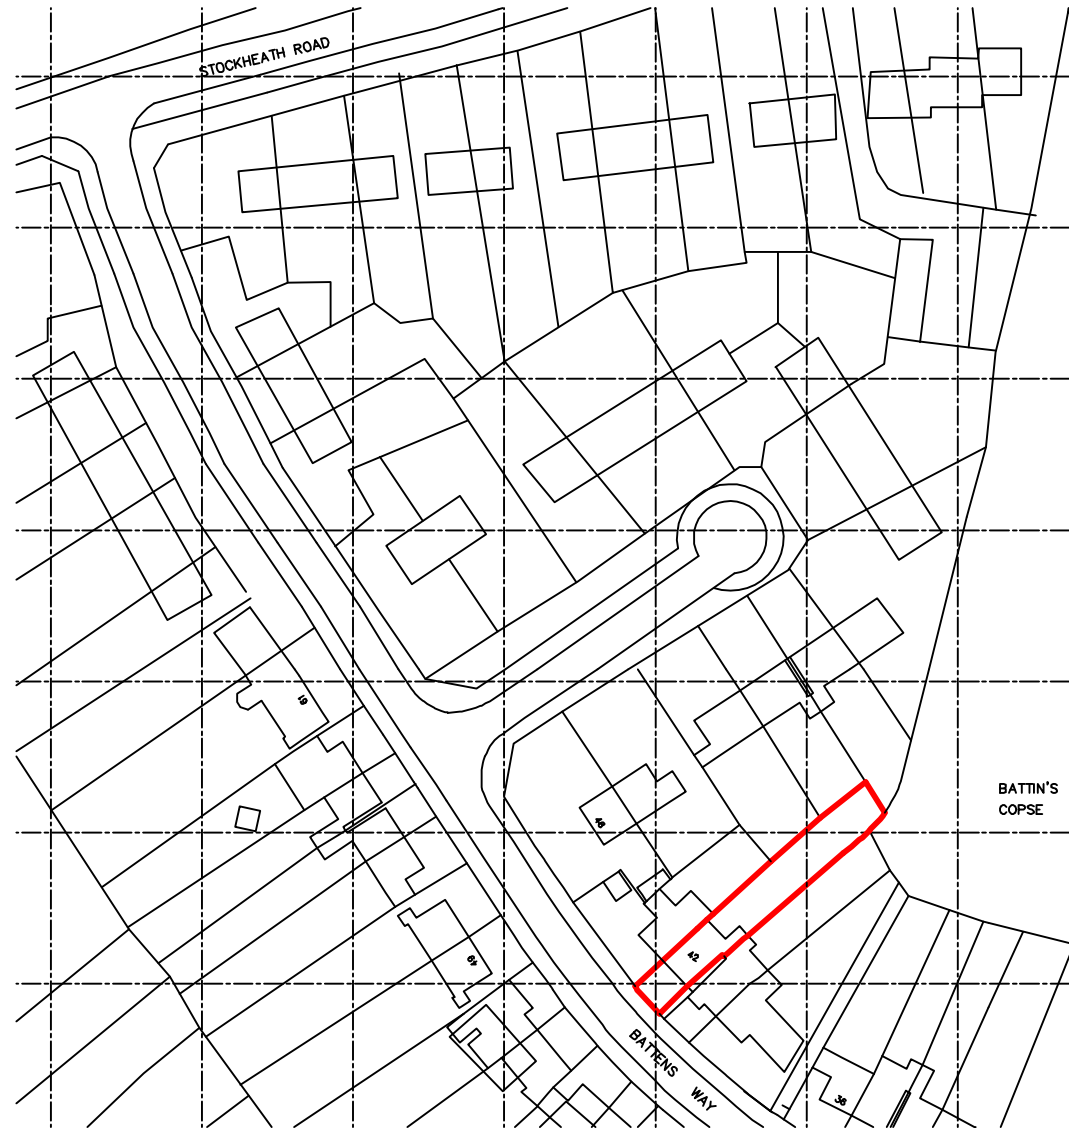

Ordinance Survey (c) Crown Copyright 2015. All rights reserved.
Licence number 100022432

PROPOSED LOCATION PLAN
Scale 1:1250

NOTES

- 01: All new and existing building work dimensions are critical to the construction process.
- 02: All drawings are preliminary unless stated differently. Preliminary drawings and are not to be built or manufactured from.
- 03: This drawing is subject to copyright of Architectural Services. Reproduction only with written authority.
- 04: Drawing dimensions and scales to be checked prior to commencement of work.
- 05: All structural work where mentioned on this drawing is subject to a qualified structural and civil engineer calculations before building work commences.
- 06: These plans may be subject to Planning and/or Building Regulation approval, or any other statute in law before the commencement of building works.
- 07: All materials to match existing unless otherwise stated.

Client
Gavin Davies

Address
42 Battens Way
Havant
Hampshire
PO9 2DY

DRAWING
Location & Site Plans

DRAFT 1

Revisions
A.
B.
C.

Scale: A3 = As Shown
Date: 04/12/2015
Drawn: EN

Drawing no:
E0030/GD/15/001

planning by design
**Architectural
Services**

01243 767440

Forum House, Stirling Rd
Chichester, PO19 7DN

metres

10

20