
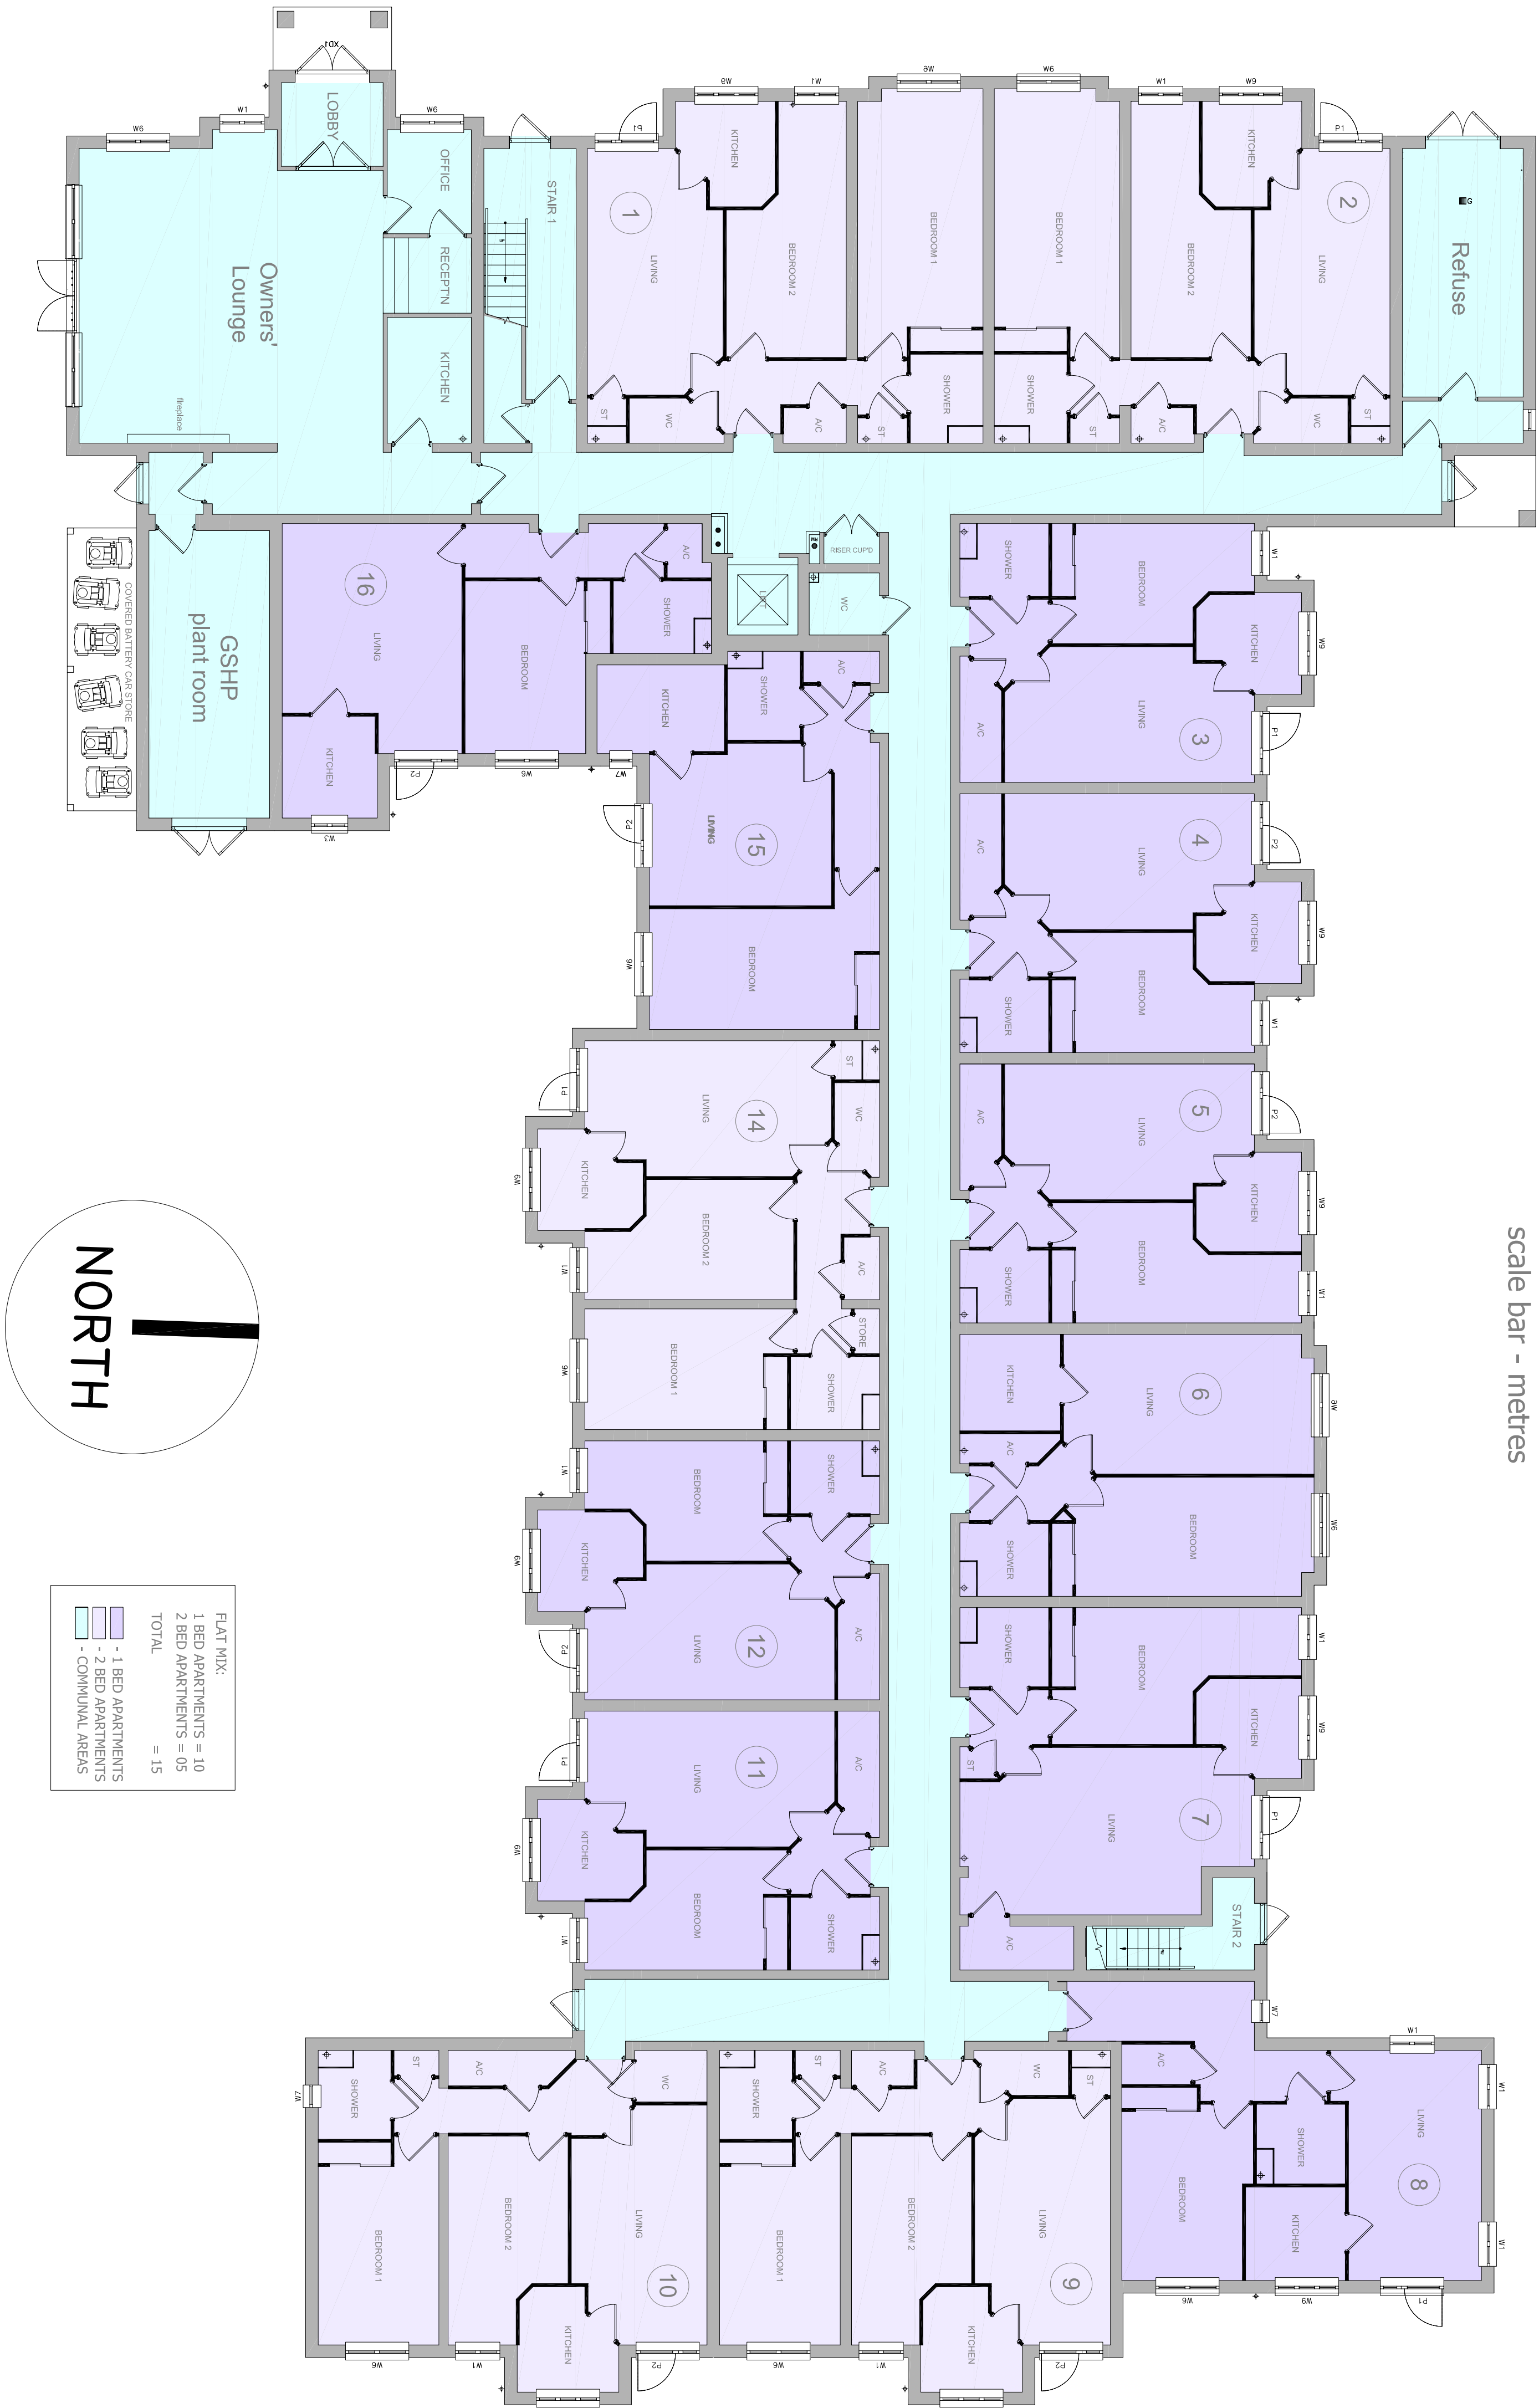


REVISIONS		
Rev.	By	Date
A.		11.11.15
minor revision at north end of corridor adjacent to refuse room gabled porch above secondary entrance		

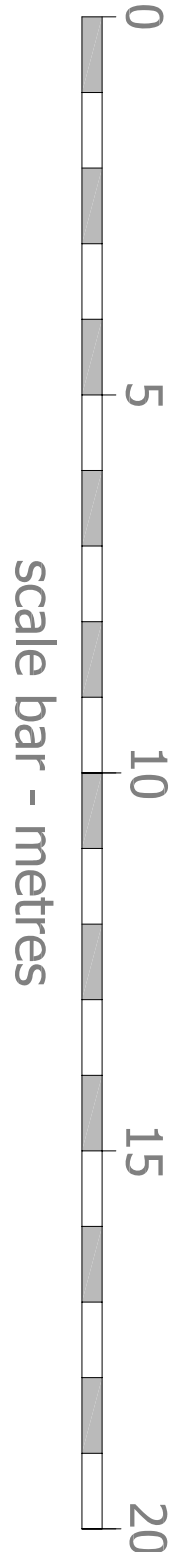

Elm Grove, Hayling Island - Proposed Retirement Housing - Ground Floor Plan

© 2015 PLANNING ISSUES

planningissues

OWN PLANNING AND ARCHITECTURAL DESIGN

Design Director

John Shelbourn

MRBA

148 Boston Road

Southsea

PO5 3SQ

Telephone: (0)1423 442109

Fax: 01423 442110

Email: info@planningissues.co.uk

Client

Churchill Retirement Living

Project Title

Proposed Retirement Housing

108 - 110 Bm Grove

HAYLING ISLAND

Hampshire PO11 9EH

Drawing Title

PLANNING APPLICATION - MAR 2015

GROUND FLOOR PLAN

Scale: 1:100 @ A1

Date: MAR 2015

Drawn: TL

Checked: Rev:

Drawing No: 10073HI - P02

A