


PERMIT

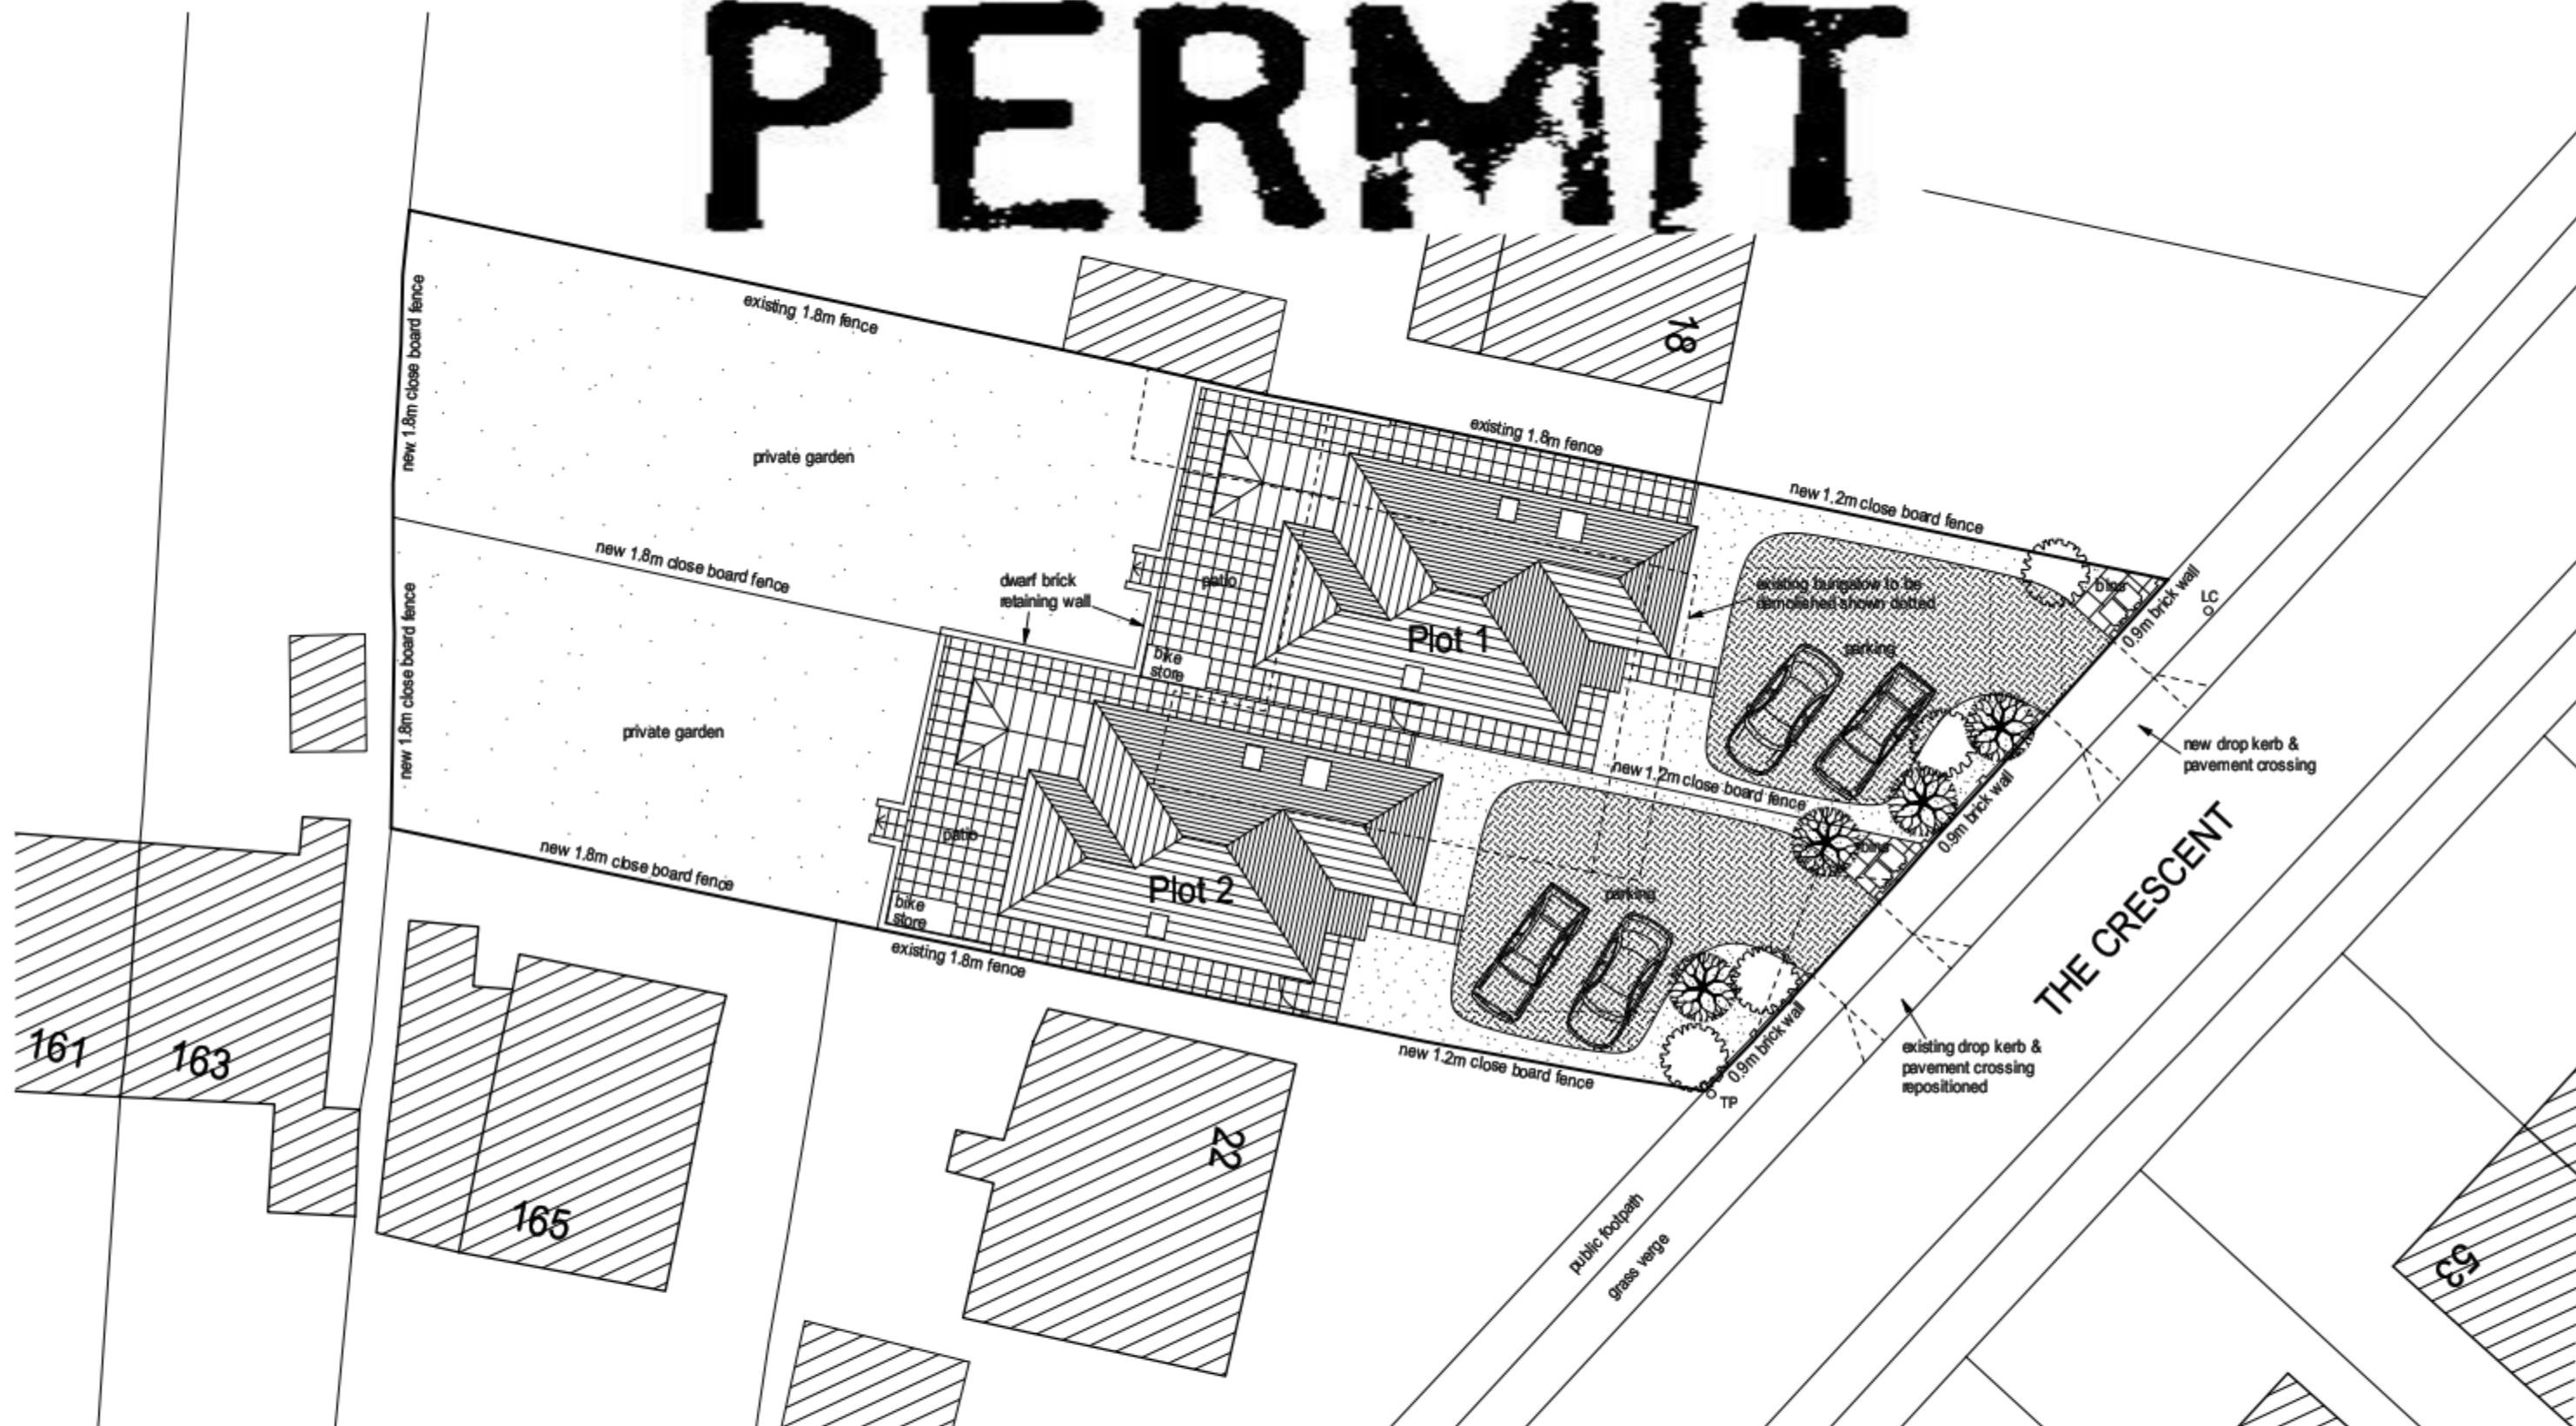

Proposed Site Plan 1:200



This drawing is the copyright of the Architect and must not be reproduced without permission, except by the Local Planning Authority for planning purposes.

Figured dimensions to be taken in preference to scaled.
 Dimensions to be checked on site before work commences.
 No deviation from this drawing will be permitted without the prior written consent of the Architect.
 Ground floor plans, foundations, structure, etc. and all work below ground is shown provisionally and inspection of ground conditions is essential prior to work commencing.
 Rain water is shown as it is when the ground conditions are apparent and redesign may be necessary in the light of soil conditions found.
 The responsibility for establishing the soil and subsoil conditions rests with the Contractor.

drawing	drawing no.	rev.	date	scale(s)	sheet(s)
PROPOSED SITE PLAN	21303/02		JUL 2013	1200	A3
	client				
	MEADOWLANDS NEW HOMES LTD.				
project	2 NO. DETACHED 4 BED REPLACEMENT DWELLINGS AT 20 THE CRESCENT WATERLOOVILLE, HAMPSHIRE PO7 5EU				
 Joffrey Douglas Chartered Architect 31 Old London Road • Harewood • Hampshire • PO11 1LJ Tel: (023) 4244 8888 • Email: joffrey@joffreydouglas.co.uk					