




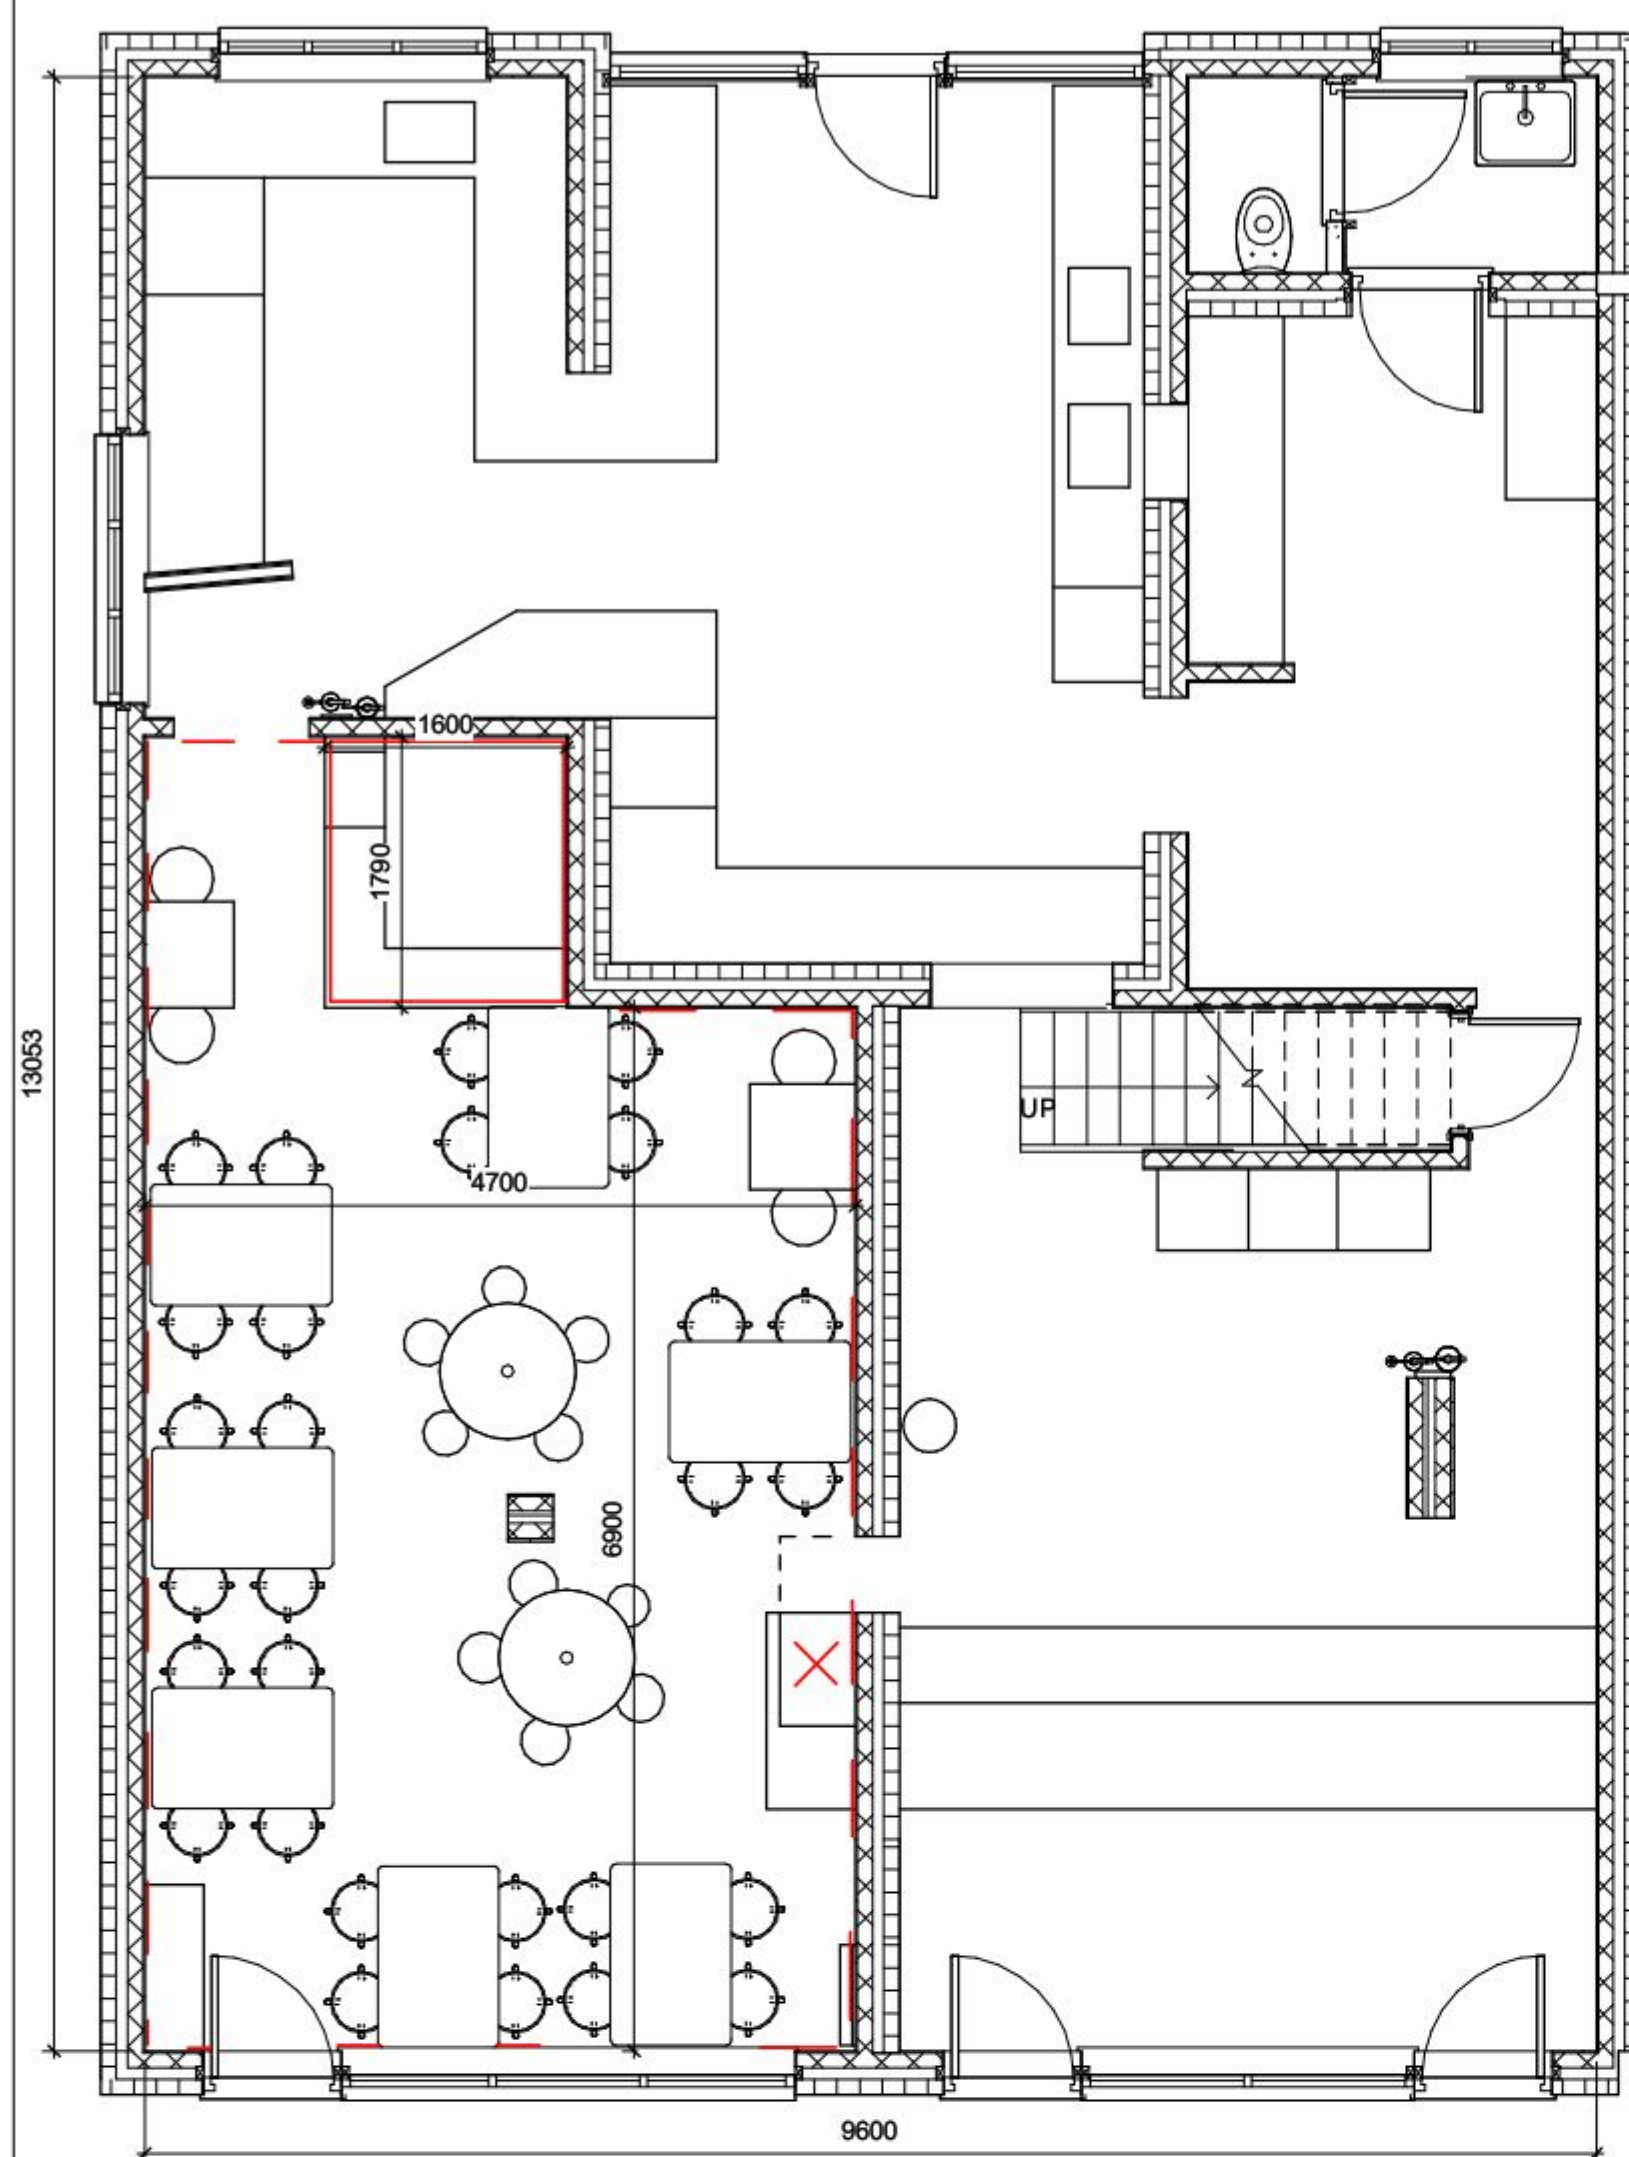


Ground Floor scale 1:50 at A1

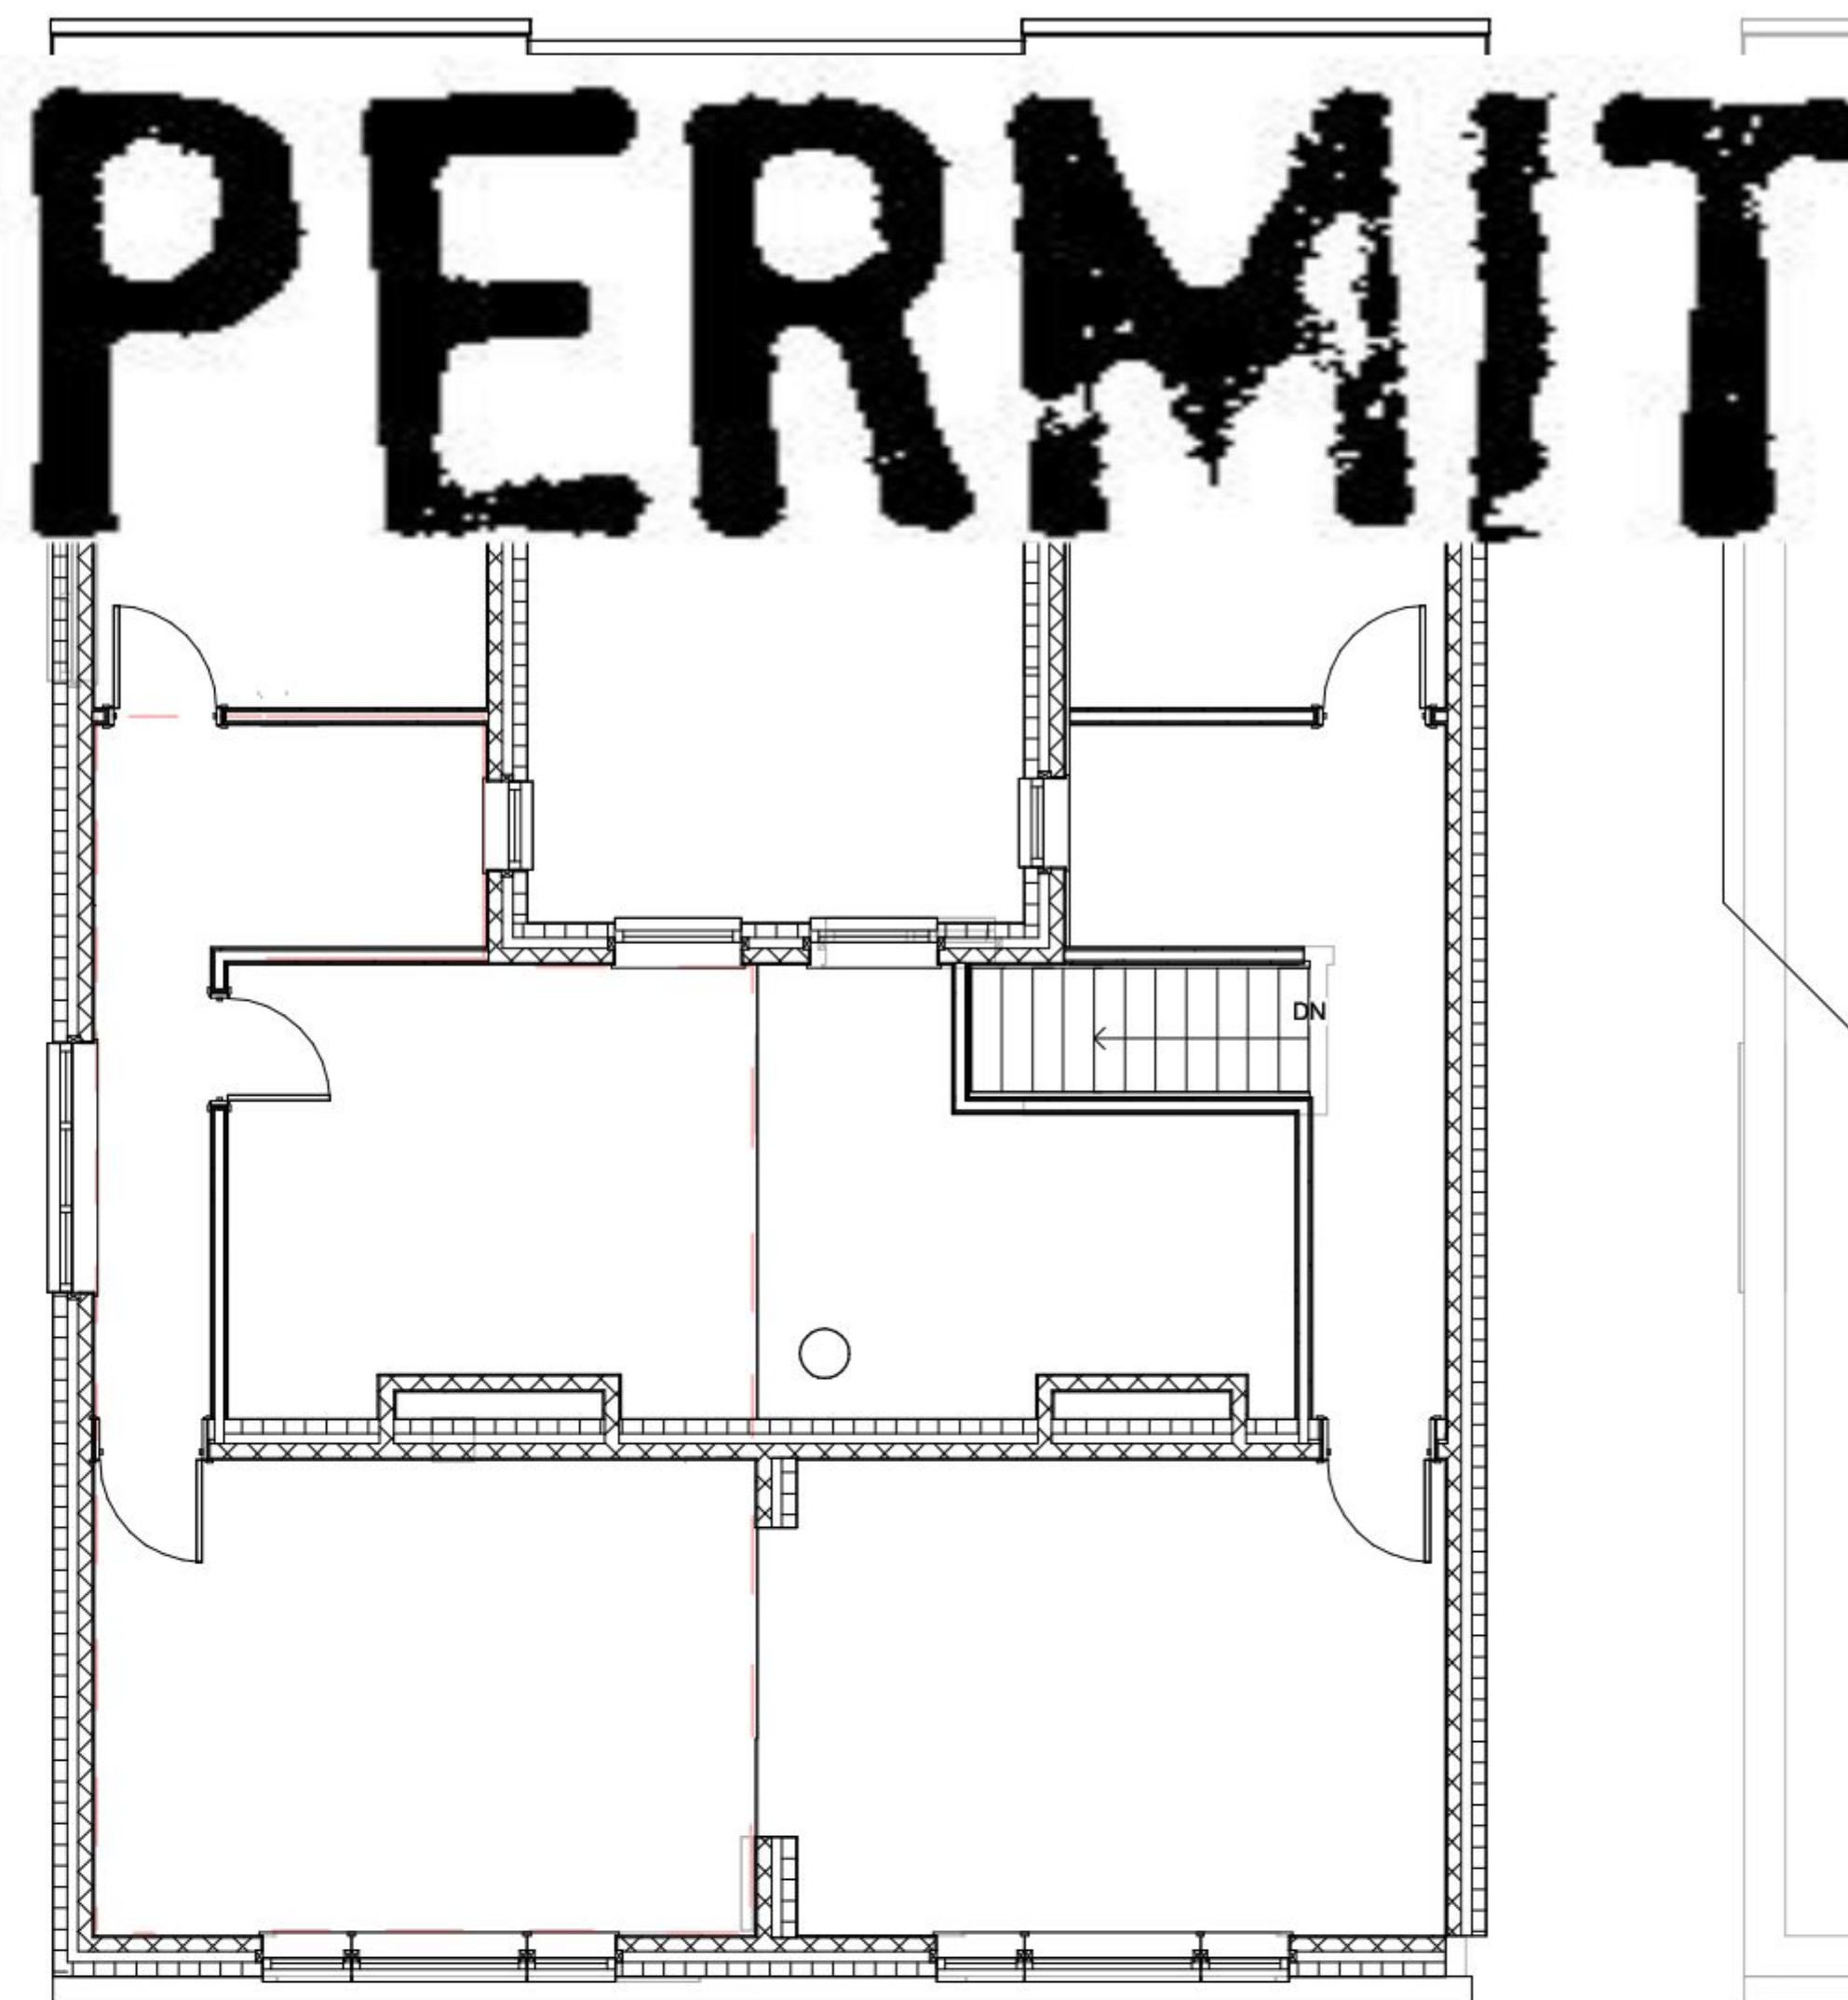

First Floor Scale 1:50 at A1

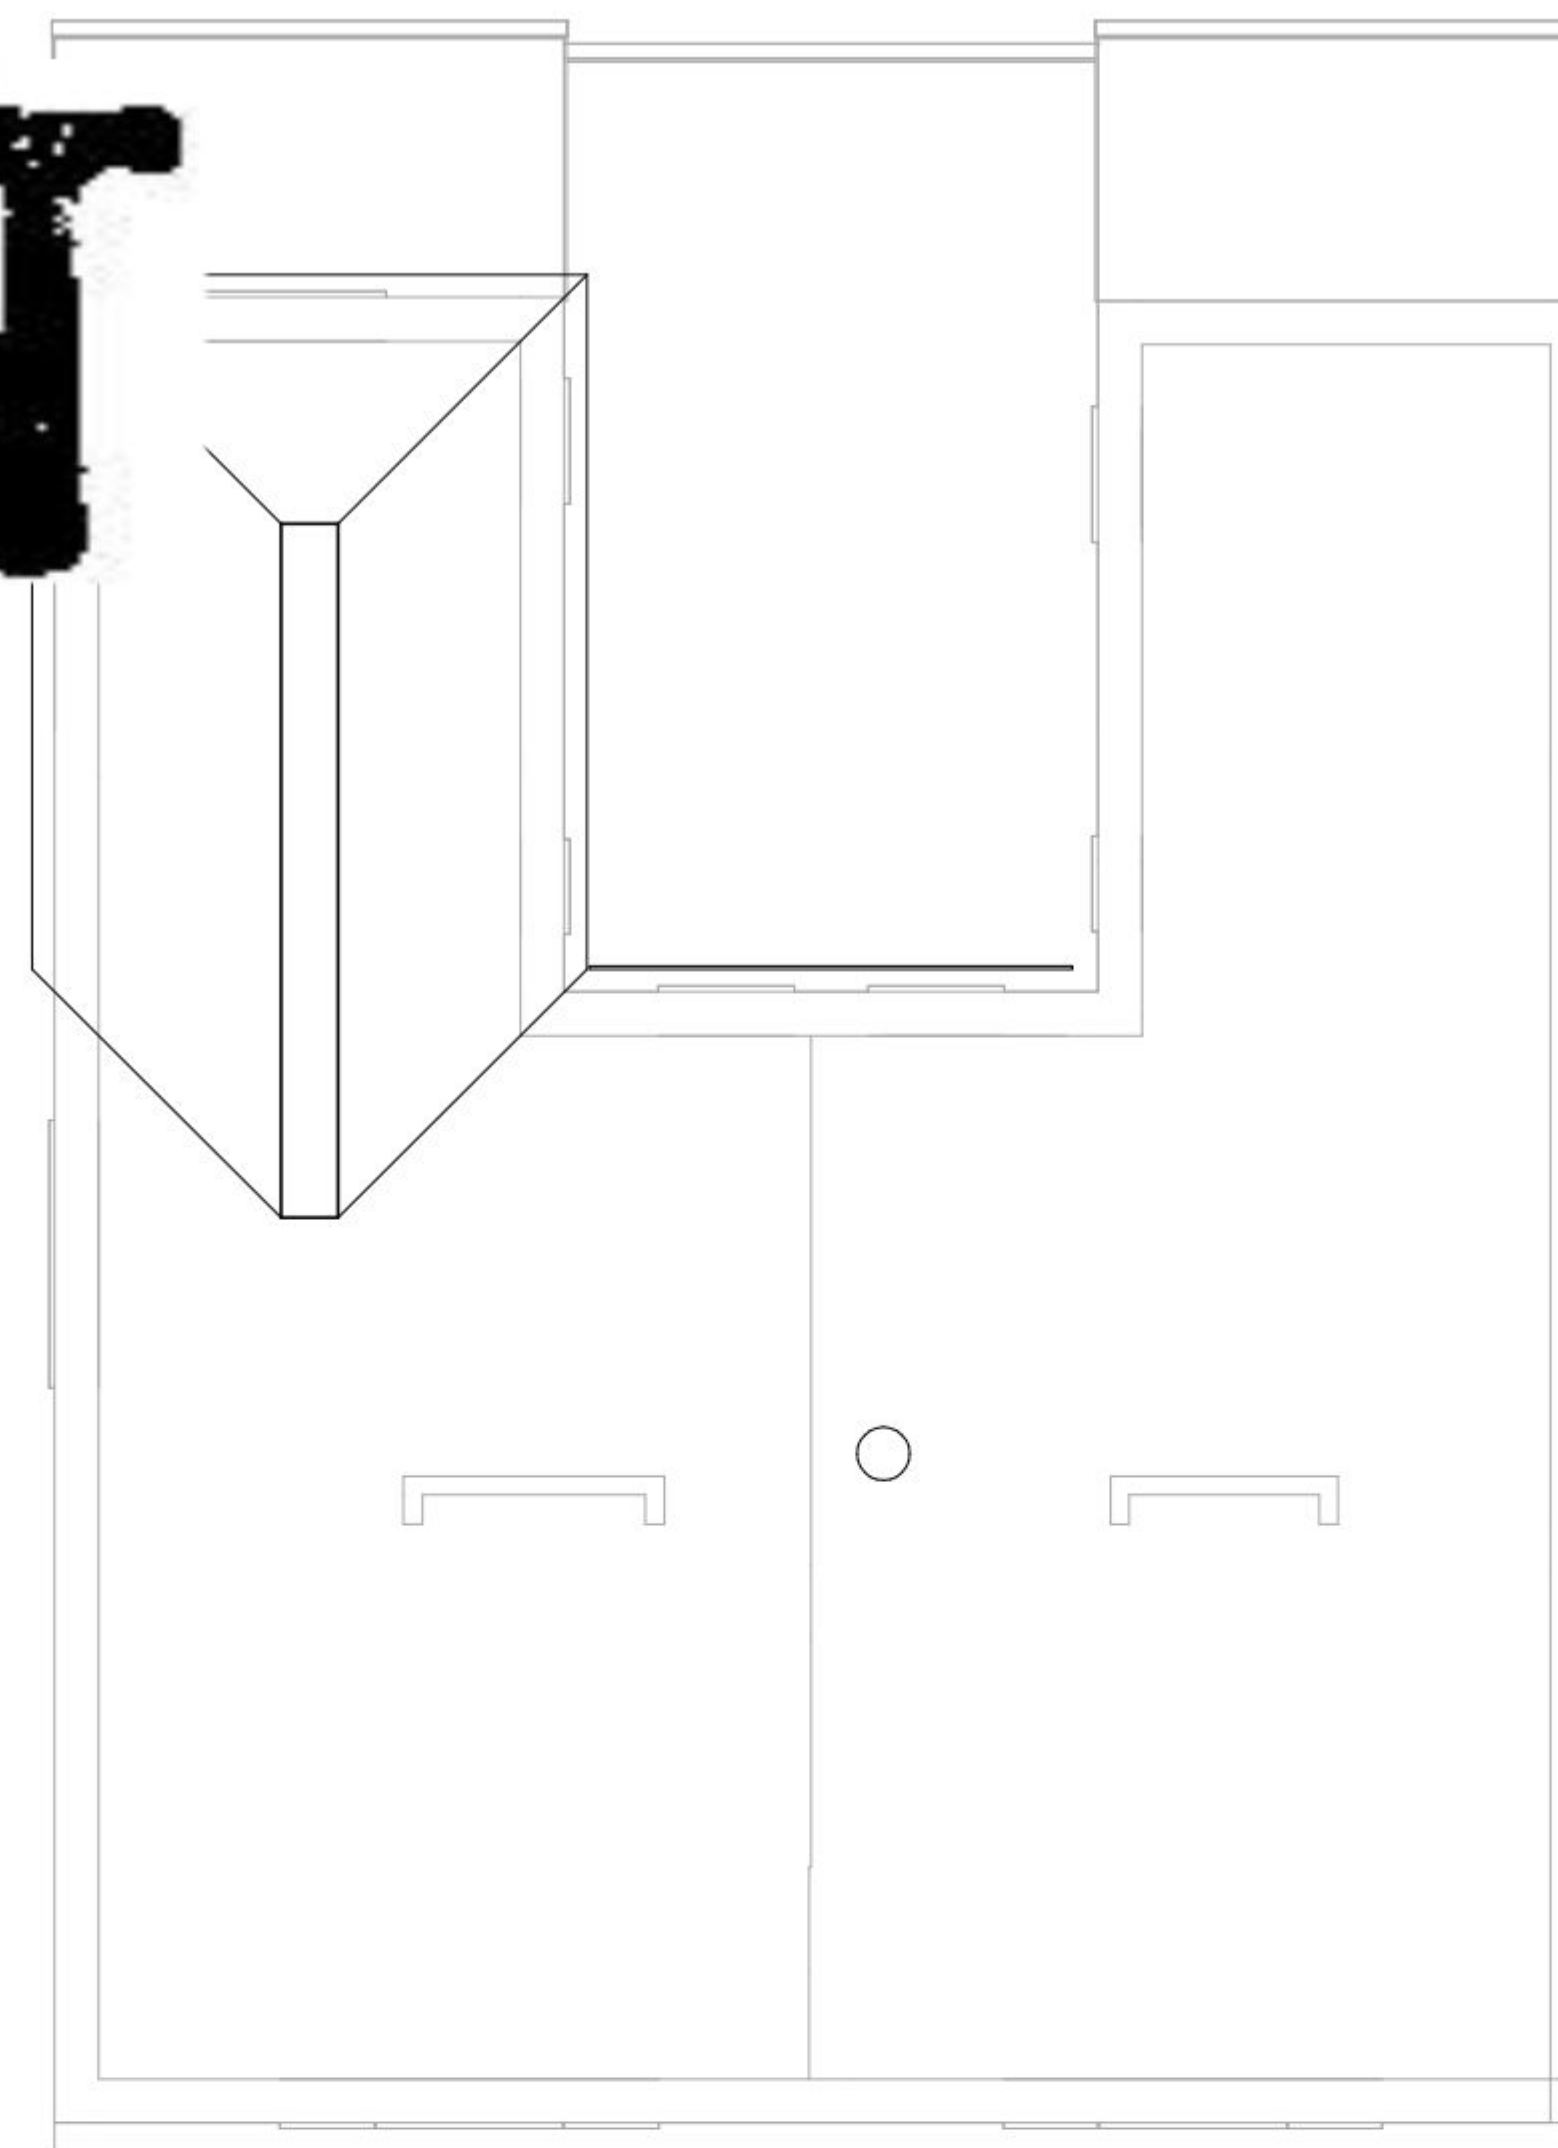

Second Floor Scale 1:50 at A1

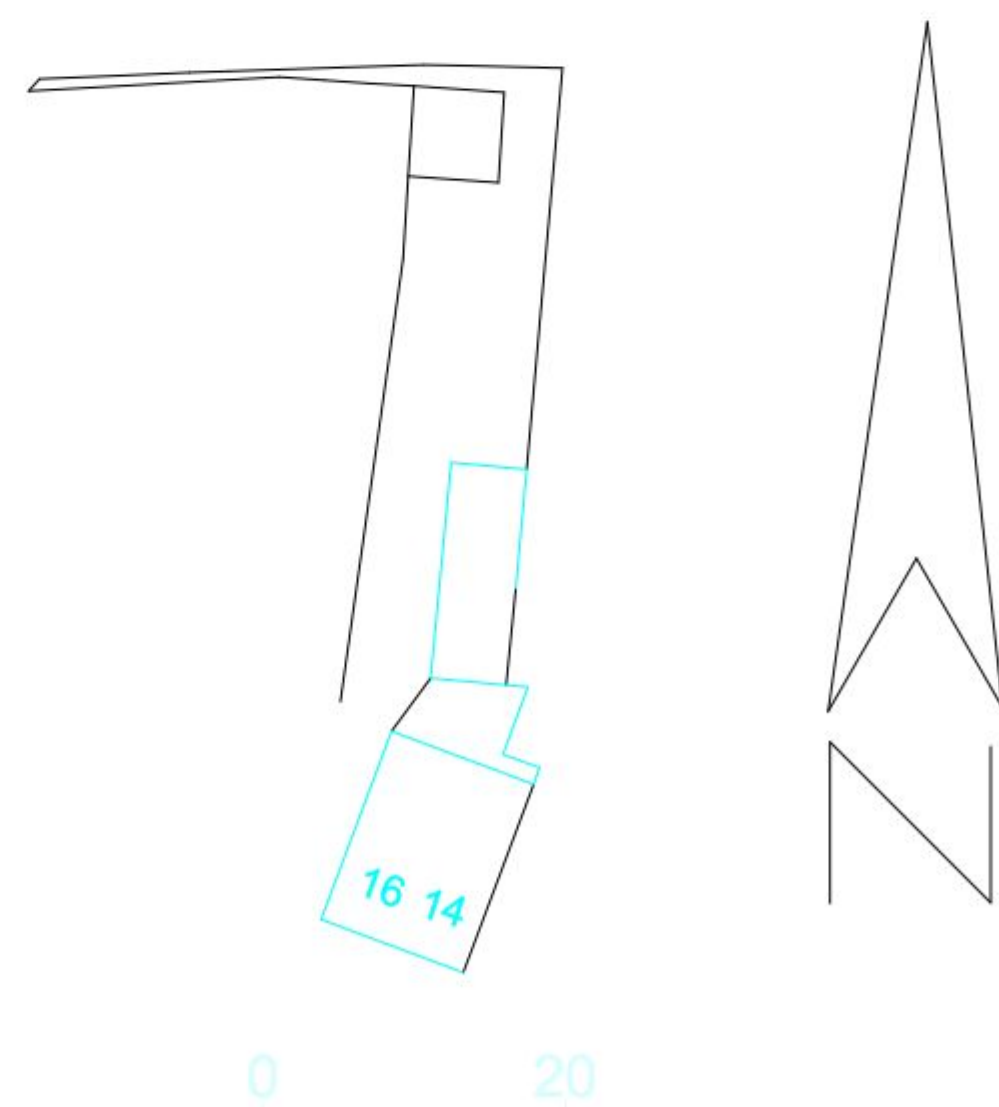

Site Plan Scale 1:500



Location Plan Scale 1:1000

This plan was purchased from Press to Print in June 2013
licences number 001106708

**IJ Murray
Associates**

www.ijma.co.uk

IJ Murray Associates
173 Havant Road
Hayling Island
Hampshire
PO11 0LF
Phone 02392469004
Mob 07779 246915
e-mail ian@ijma.co.uk

These drawings are for planning and building regulation purposes only and are not for construction. All dimensions should be checked on site before work commences

These Drawings are the property of IJ Murray Associates (part of Clanfield Media Ltd) and should not be reproduced or used in any way without the permission of a Director of Clanfield Media Ltd

[illegible]

Jeffrey Clark
Elliot's Coast
Guard Cafe

Existing Plans

Project number	Project Number
Date	20/11/2009
Drawn by	Author
Checked by	Checker
A101	
Scale	1 : 50