


BUNGALOW

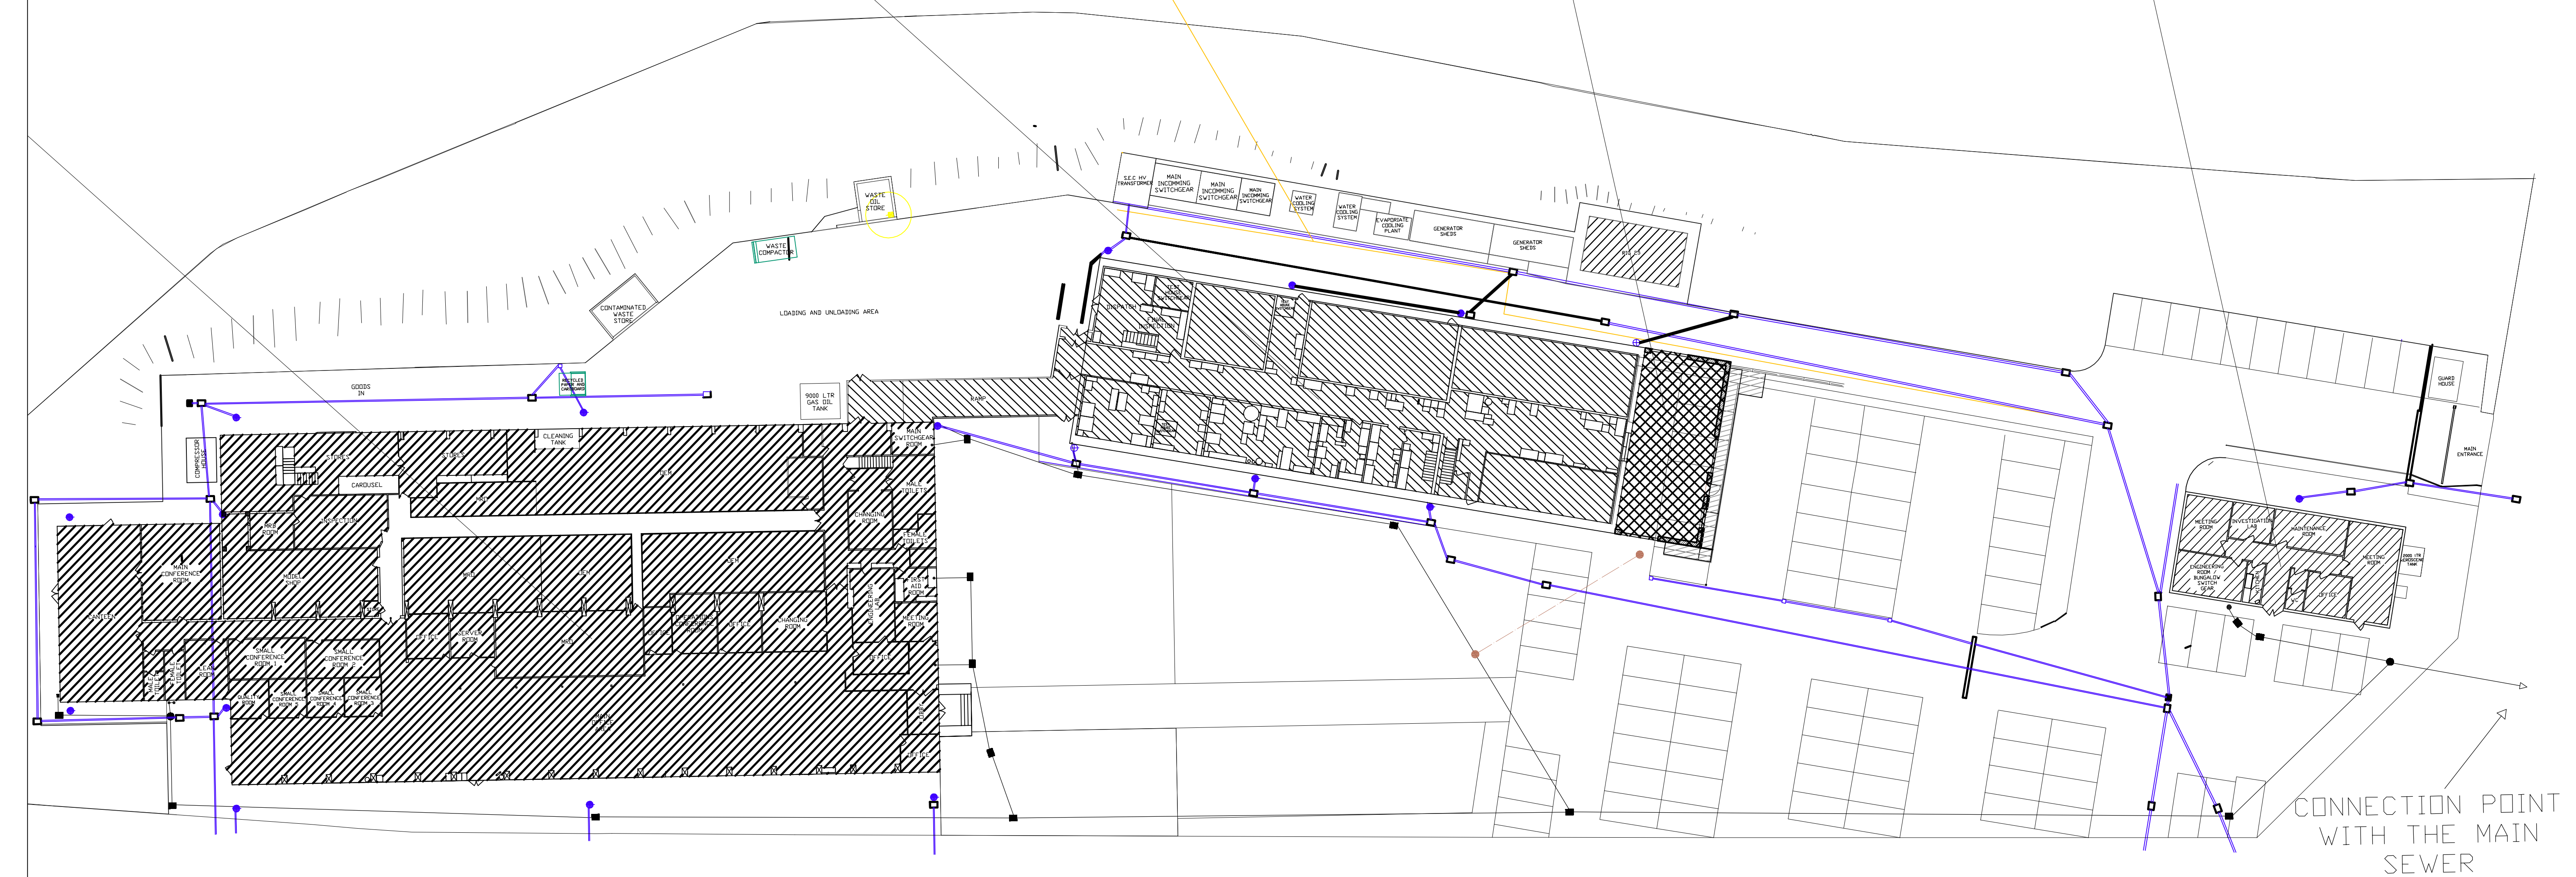

No.		REVISION	by	date	No.	REVISION	by	date
A	SIZE OF EXTENSION REDUCED, INTERNAL LAYOUT TO BE CONFIRMED, DOORS ADDED.		MH	27.11.15				
B	DOORS AMENDED.		MH	27.11.15				

NOTES

- 1 Do not scale from this drawing
- 2 All dimensions to be checked on site
- 3 All concrete must be vibrated

REFER ALSO TO THE FOLLOWING:
Drawings:

Bending Schedules:

CLIENT

INTERSERVE (FACILITIES MANAGEMENT) LTD

james&nicholas

Grove House, Grove Place, Port Talbot SA13 1XA • Telephone 01639 885431 • Fax 01639 891687
Email admin@jamesandnicholas.com • www.jamesandnicholas.com

TEST BUILDING EXTENSION, BEDHAMPTON, EATON LTD

PROPOSED SITE PLAN,

©

	<i>by</i>	<i>date</i>
<i>drawn</i>	CS	13.10.15
<i>checked</i>	KJT	13.10.15
<i>approved</i>	KJT	13.10.15

Job No:	Drawing No:	Rev:
5.112	C.04	B