


DO NOT SCALE FROM THIS DRAWING.
ALL DIMENSIONS TO BE CHECKED ON SITE.
FOR REFERENCED VIEWS REFER TO DWF- BAMD- Z2- RF- DR- A
SERIES OF DRAWINGS
Status Code for defined in BS1192
Work in Progress (WIP)
S9 - Initial Status or WIP
Shared
S1 - Issued for co-ordination S2 - Issued for information
S3 - Issued for internal review S4 - Issued for construction approval
Documentation (Pre-construction)
D1 - Issued for costing D2 - Issued for tender
D3 - Issued for contractor design manufacture/procurement
Documentation (Contractual)
A - Issued for construction
B - Issued for construction but with comments
C - Comprehensive revision required
Active
AB - Record Drawing



1 04 - Roof Plan Cat B
1 : 200

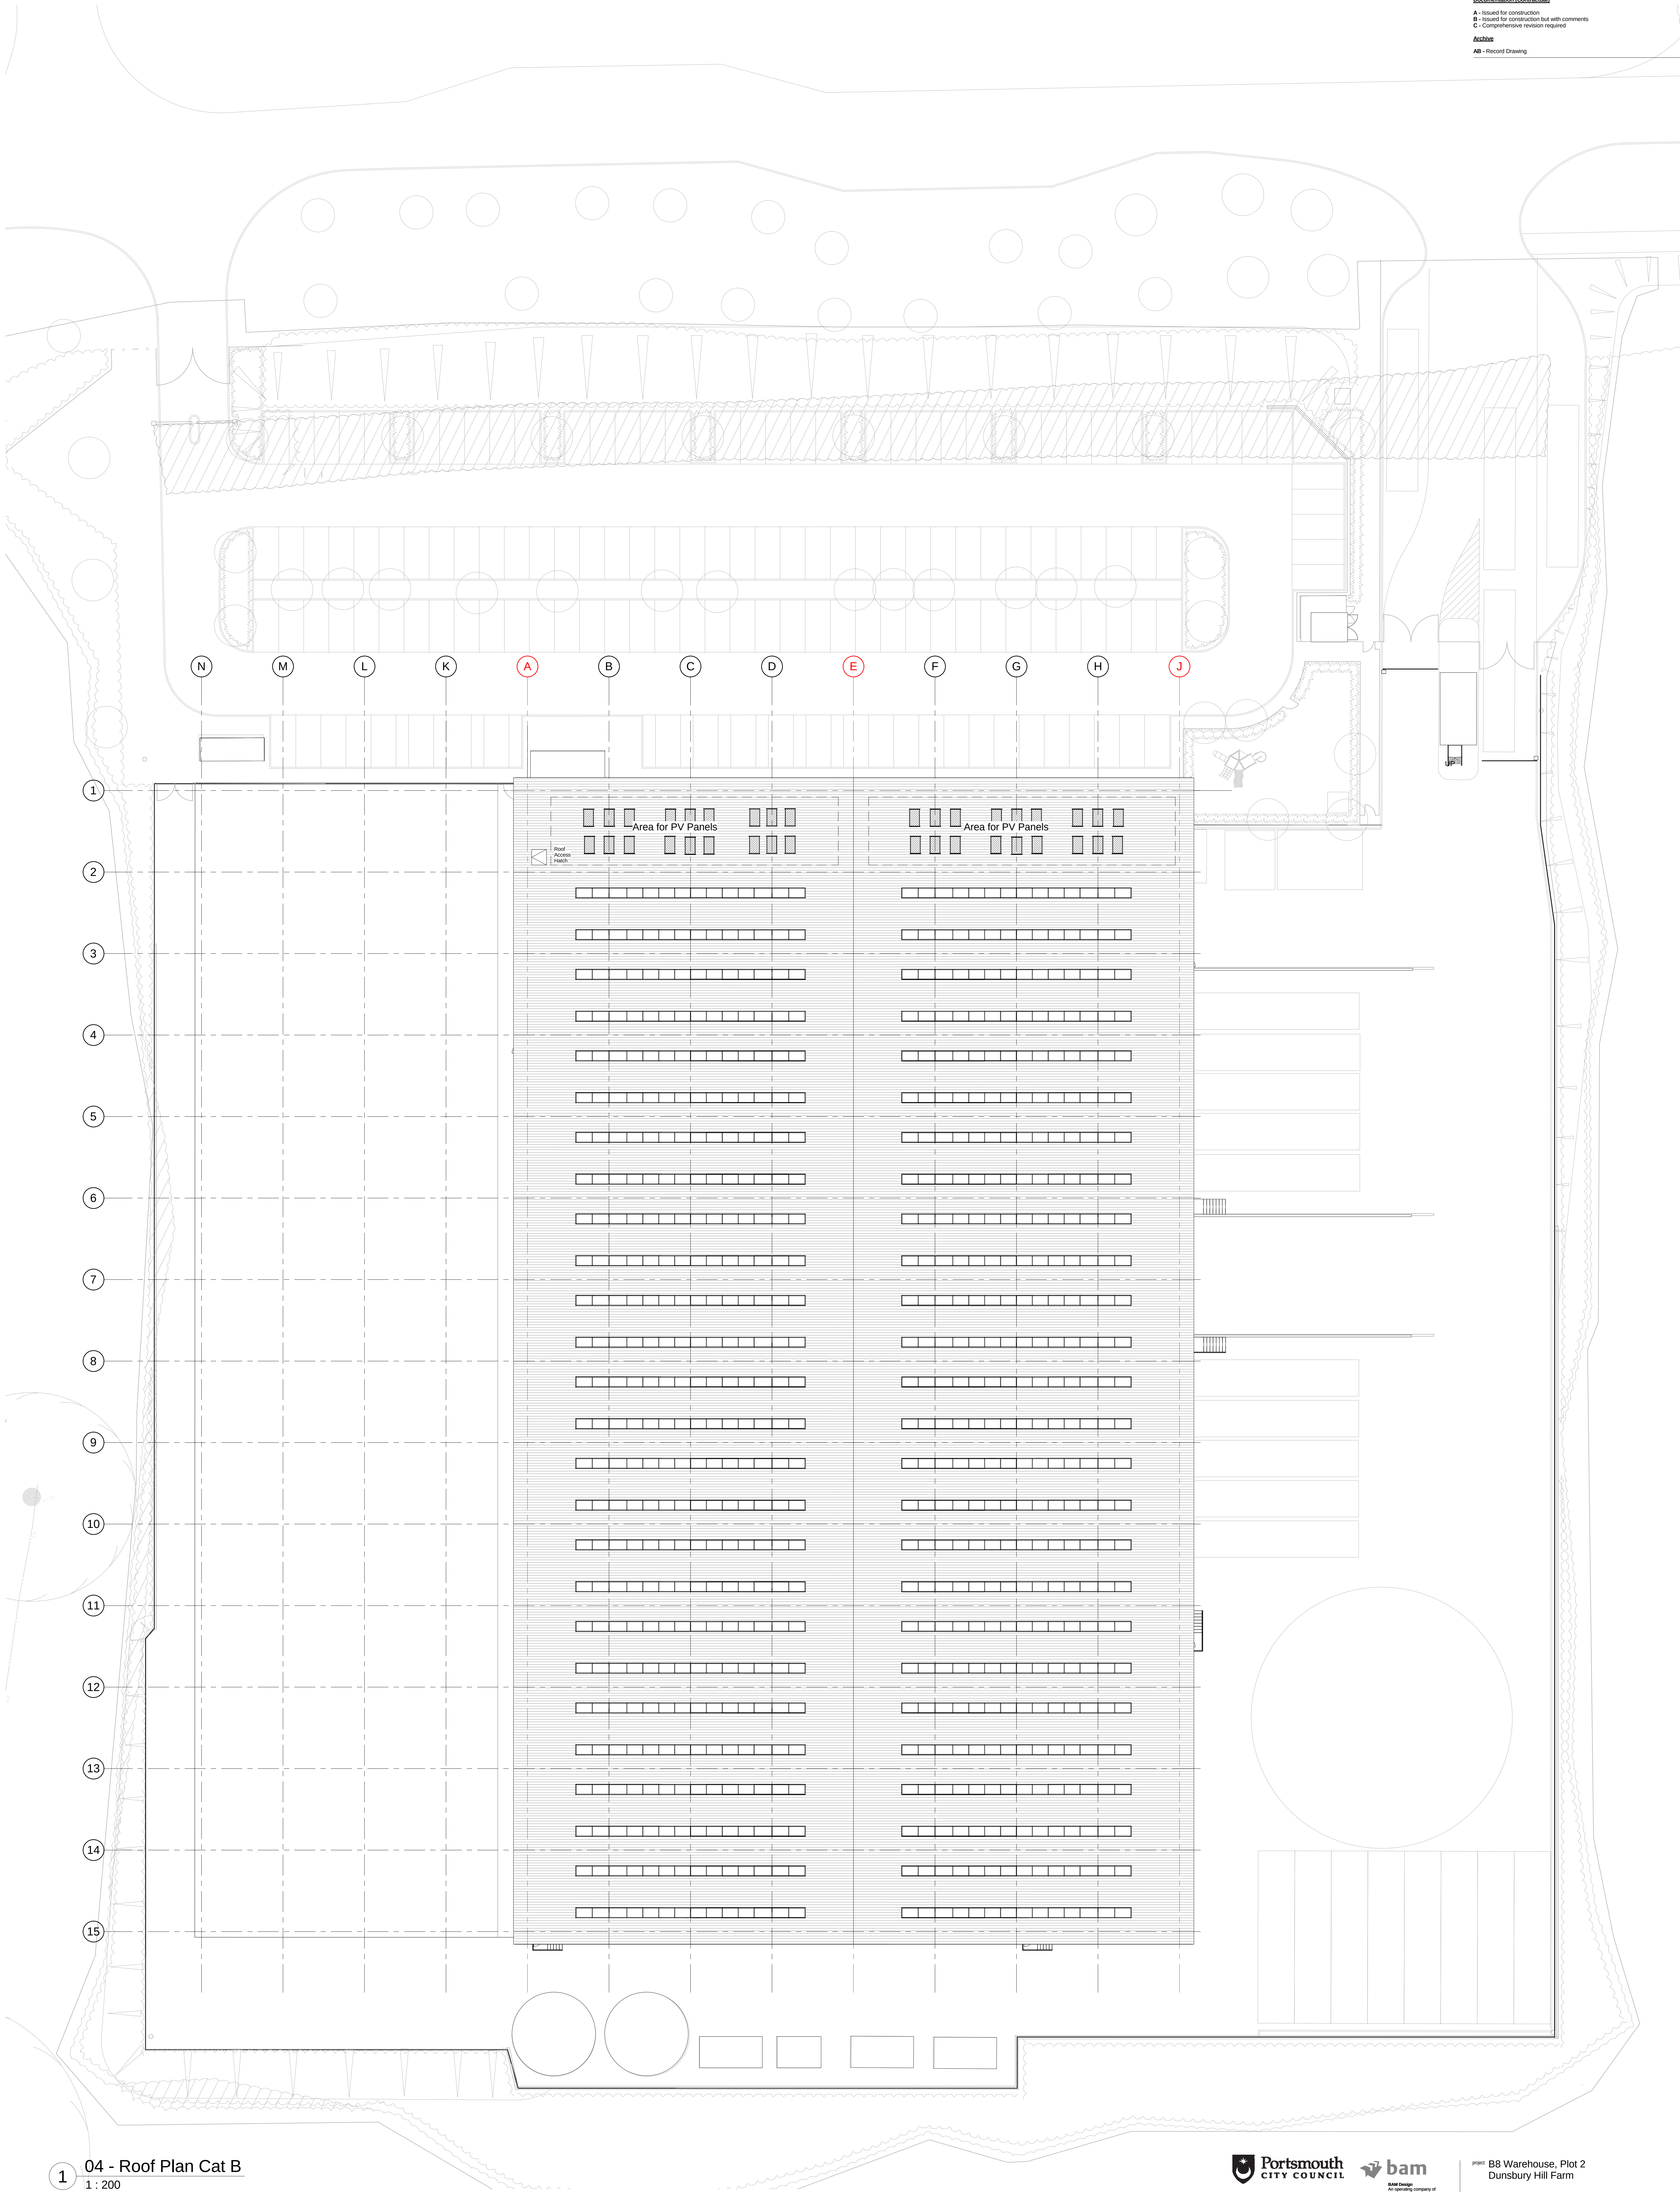

BAM Design
Architectural
Structural Engineering
Environmental Services
Building Information Modelling
Civil Engineering
Mechanical Engineering
Electrical Engineering
Thermal Engineering
Acoustic Engineering
Fire Engineering
Health and Safety
Planning and Design
Sustainability
Transport Engineering
Water Engineering
Wind Engineering

B8 Warehouse, Plot 2
Dunsbury Hill Farm

Roof Plan -
Portsmouth CC Cat. B

Scale: 1 : 200 @ A0
Date: 09/07/15
Drawn: JR
Checked: SL
No: 4487
Rev: S2
Project: BAMD- Z2- RF- DR- A
Drawing: 11008 P5

PS JR SL 07.10.15 Indicative PV Panel arrangement shown
P4 JR SL 05.10.15 Size from Exit Door East Elevator GL11-12 reassessed
P3 JR SL 01.10.15 Background landscape updated, roof hatch added
P2 JW SL 30.09.15 Updated Glaz Plan
P1 JR SL 23.09.15 Building relocated to provide perimeter access for fire vehicle