

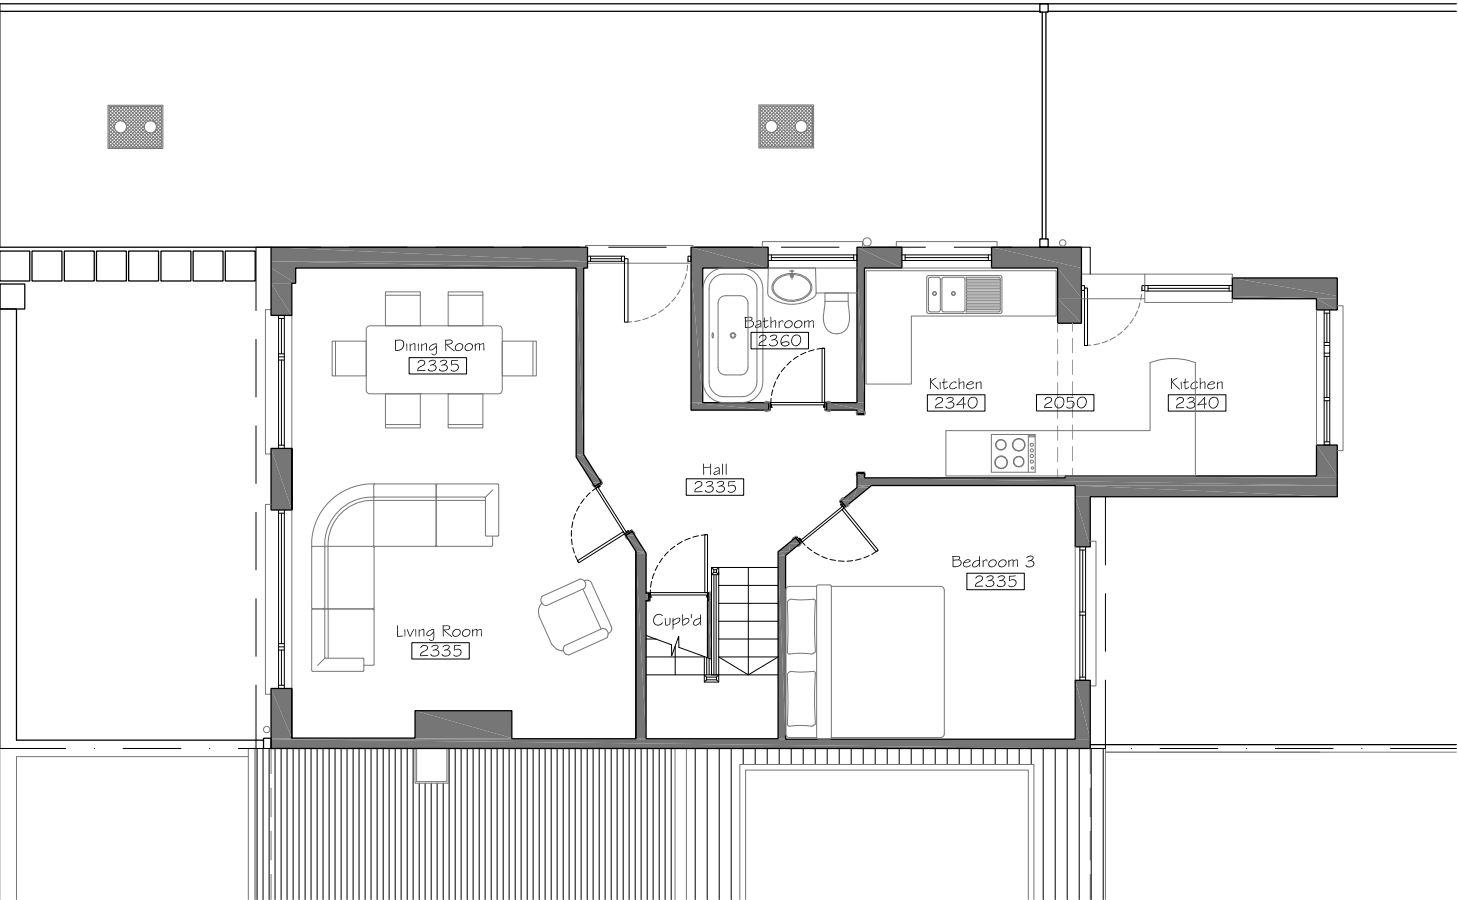


 


Existing Ground Floor Plan
Scale 1:100

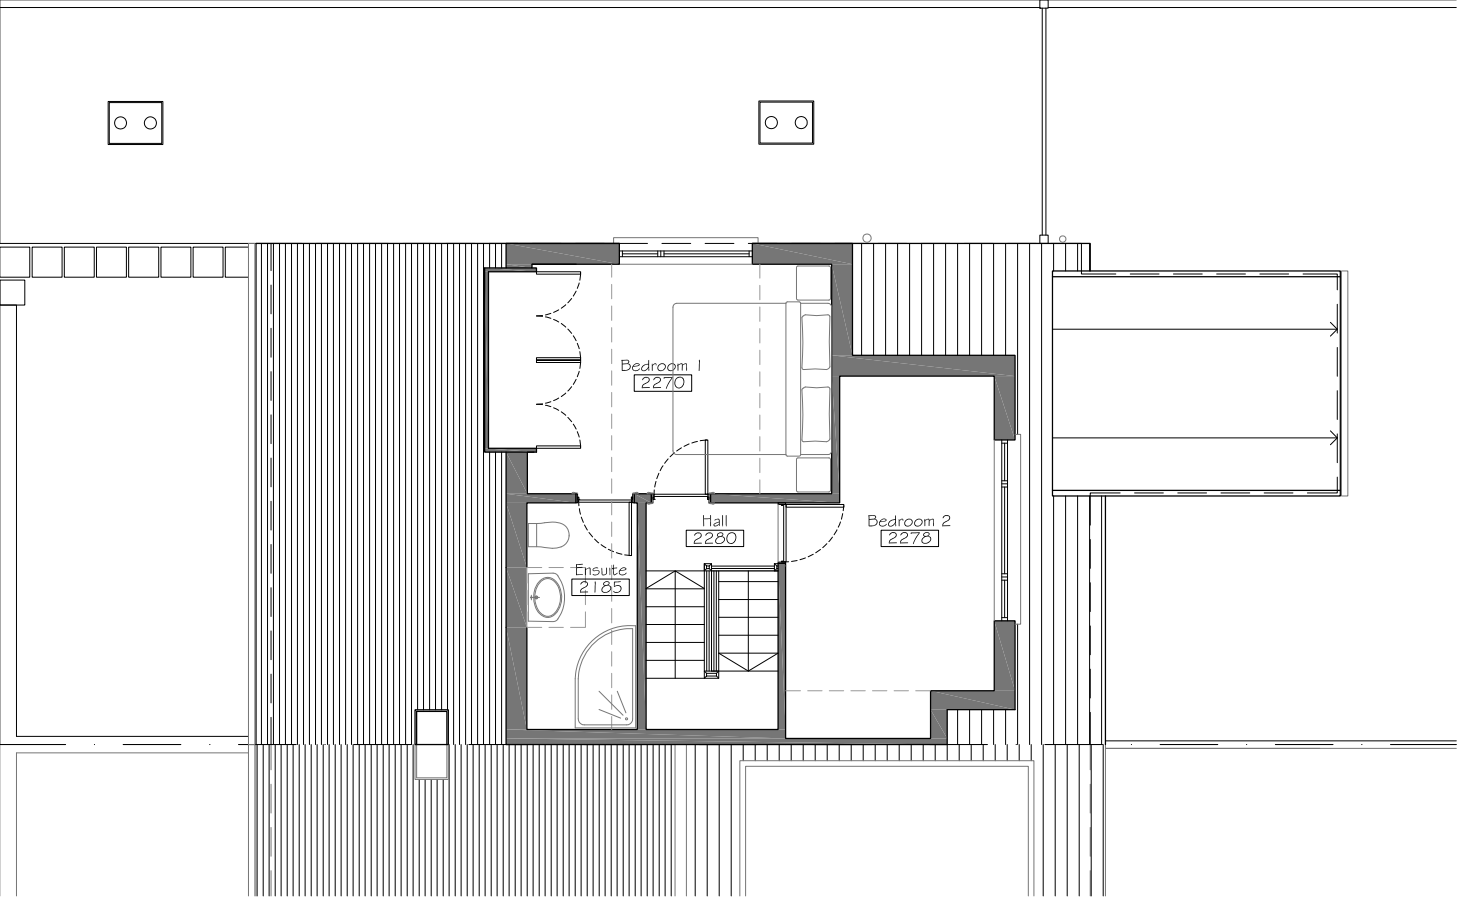

Existing First Floor Plan
Scale 1:100

Rev	Date	Description	By	PM
A	20.05.15	First Issue	CJ	JM

REVISIONS

 

Design Team Studios LLP
Copyright Reserved
Check Dimensions on Site

© Crown copyright and database rights [2015]
Ordnance Survey 0100031673
© Local Government Information House Limited copyright and database rights [2015] 0100031673

DRAWING STATUS:
Existing

REVISION:
A

PROJECT
Alterations to
26 Esher Grove, Waterlooville

CLIENT
Adam Forrest

Scale @ A3: 1:100
Date : ☉ May 2015

Drawn by : CJ
Checked by : JM

DRAWING TITLE
Existing Ground and First Floor

DRAWING NUMBER:
204.E100_A



City Office (Design Drawn)
The Clock Tower, Great Southsea Street at Castle Road
Southsea, Portsmouth, Hants, PO5 3BY
Tel: 02392 837149

South Downs Office (iDraw)
51 Catherington Lane, Horndean, Hants, PO8 9HT.
Tel: 02392 346 530

E: info@designteamstudios.com
W: www.designteamstudios.com



FS 10342