

0m 0.5m 1m 1.5m 2m 2.5m
VISUAL SCALE 1:50 @ A3

CLAY TILE TO MATCH
EXISTING

CLAY WALL HUNG TILE

CLAY BRICK STOCK
CHIMNEY WITH PERIOD
BRICK DETAIL

FRENCH DOORS TO
SITTING ROOM


CLAY BRICK STOCK
TO MATCH EXISTING

PROPOSED GUTTERING
AND FASCIA BOARDS TO
MATCH EXISTING

BLUE DASHED LINE
DENOTES LINE OF
EXISTING EXTENSION

PROPOSED WINDOWS
& DOORS, TO BE
ENERGY EFFICIENT.
DESIGN TO MATCH
EXISTING DWELLING

DOOR CANOPY
SUPPORTED BY POST ON
BRICK AND STONE STEPS

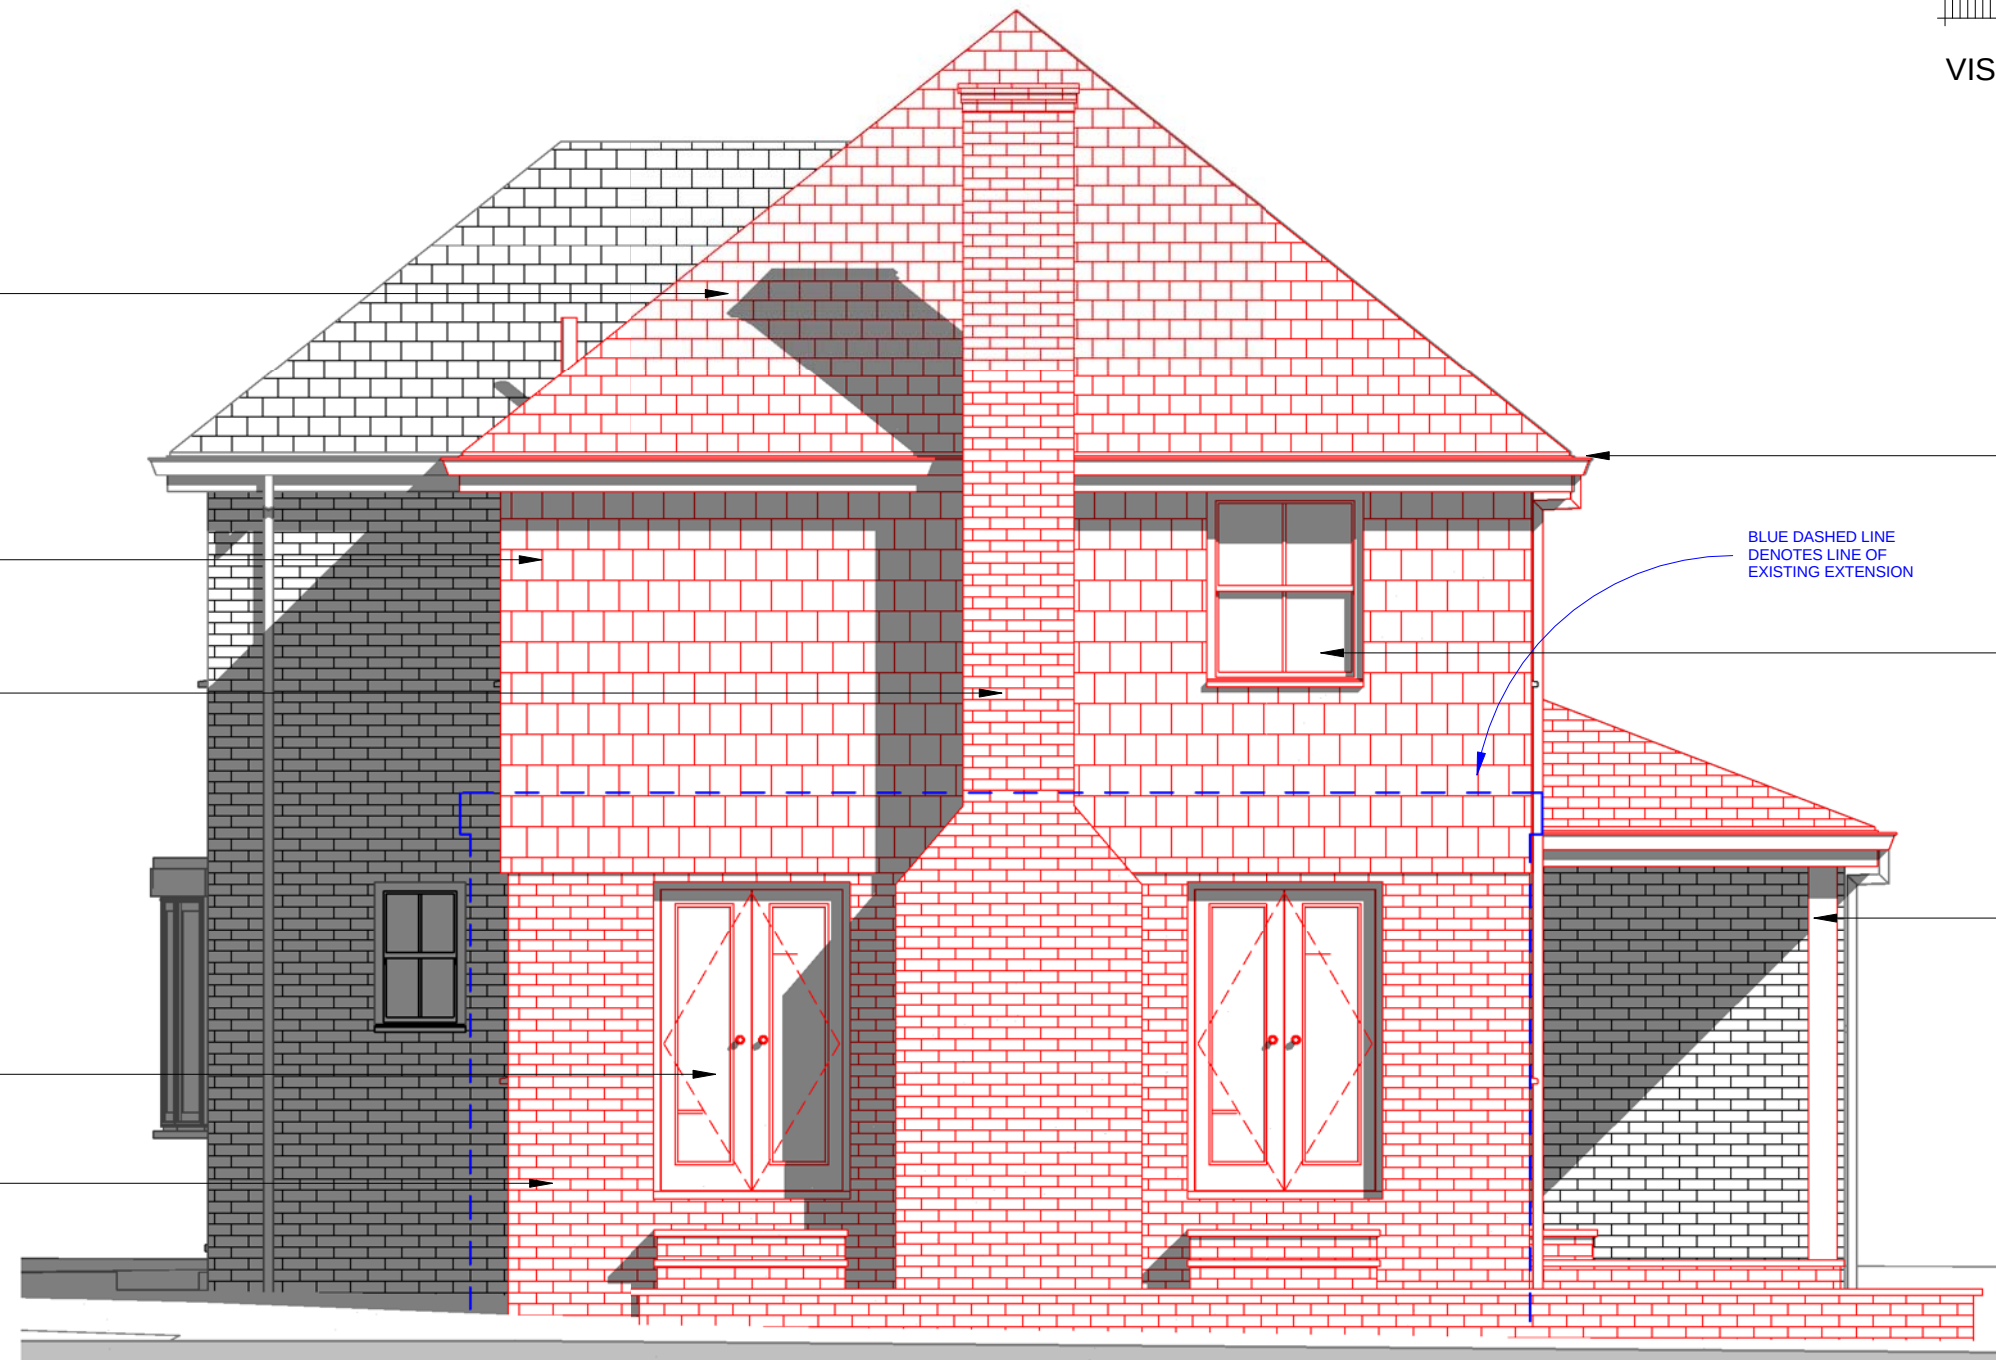

DETAILED SOUTH ELEVATION (SIDE)

1 : 50



The Planning Service
Office, 135 North Lane
Clanfield, Waterlooville
Hampshire PO8 0RL

T: 023 92 597364
F: 0845 519 1103
E: info@theplanningservice.co.uk

All dimensions to be checked on site and not to be scaled from drawings.
The contractor to ensure the works are inspected and completed to the satisfaction of the Local Authority.
These drawings have been produced for planning approval purposes only and should not be used for any other purpose. Compliance with building regulations is not to be assumed.
© These plans remain the copyright of the Planning Service and must not be copied or reproduced in any way without written permission, with the exception of Local Authorities for planning purposes.

Mr & Mrs Knight
4 Wallis Gardens,
Waterlooville PO7 7SA

PROPOSED DETAILED ELEVATION SOUTH (SIDE)

Project number	164.1 v1.2	P006	Scale 100% @ A3	1 : 50
Date	01/07/2015			
Drawn by	JJ			
Status	Planning			