




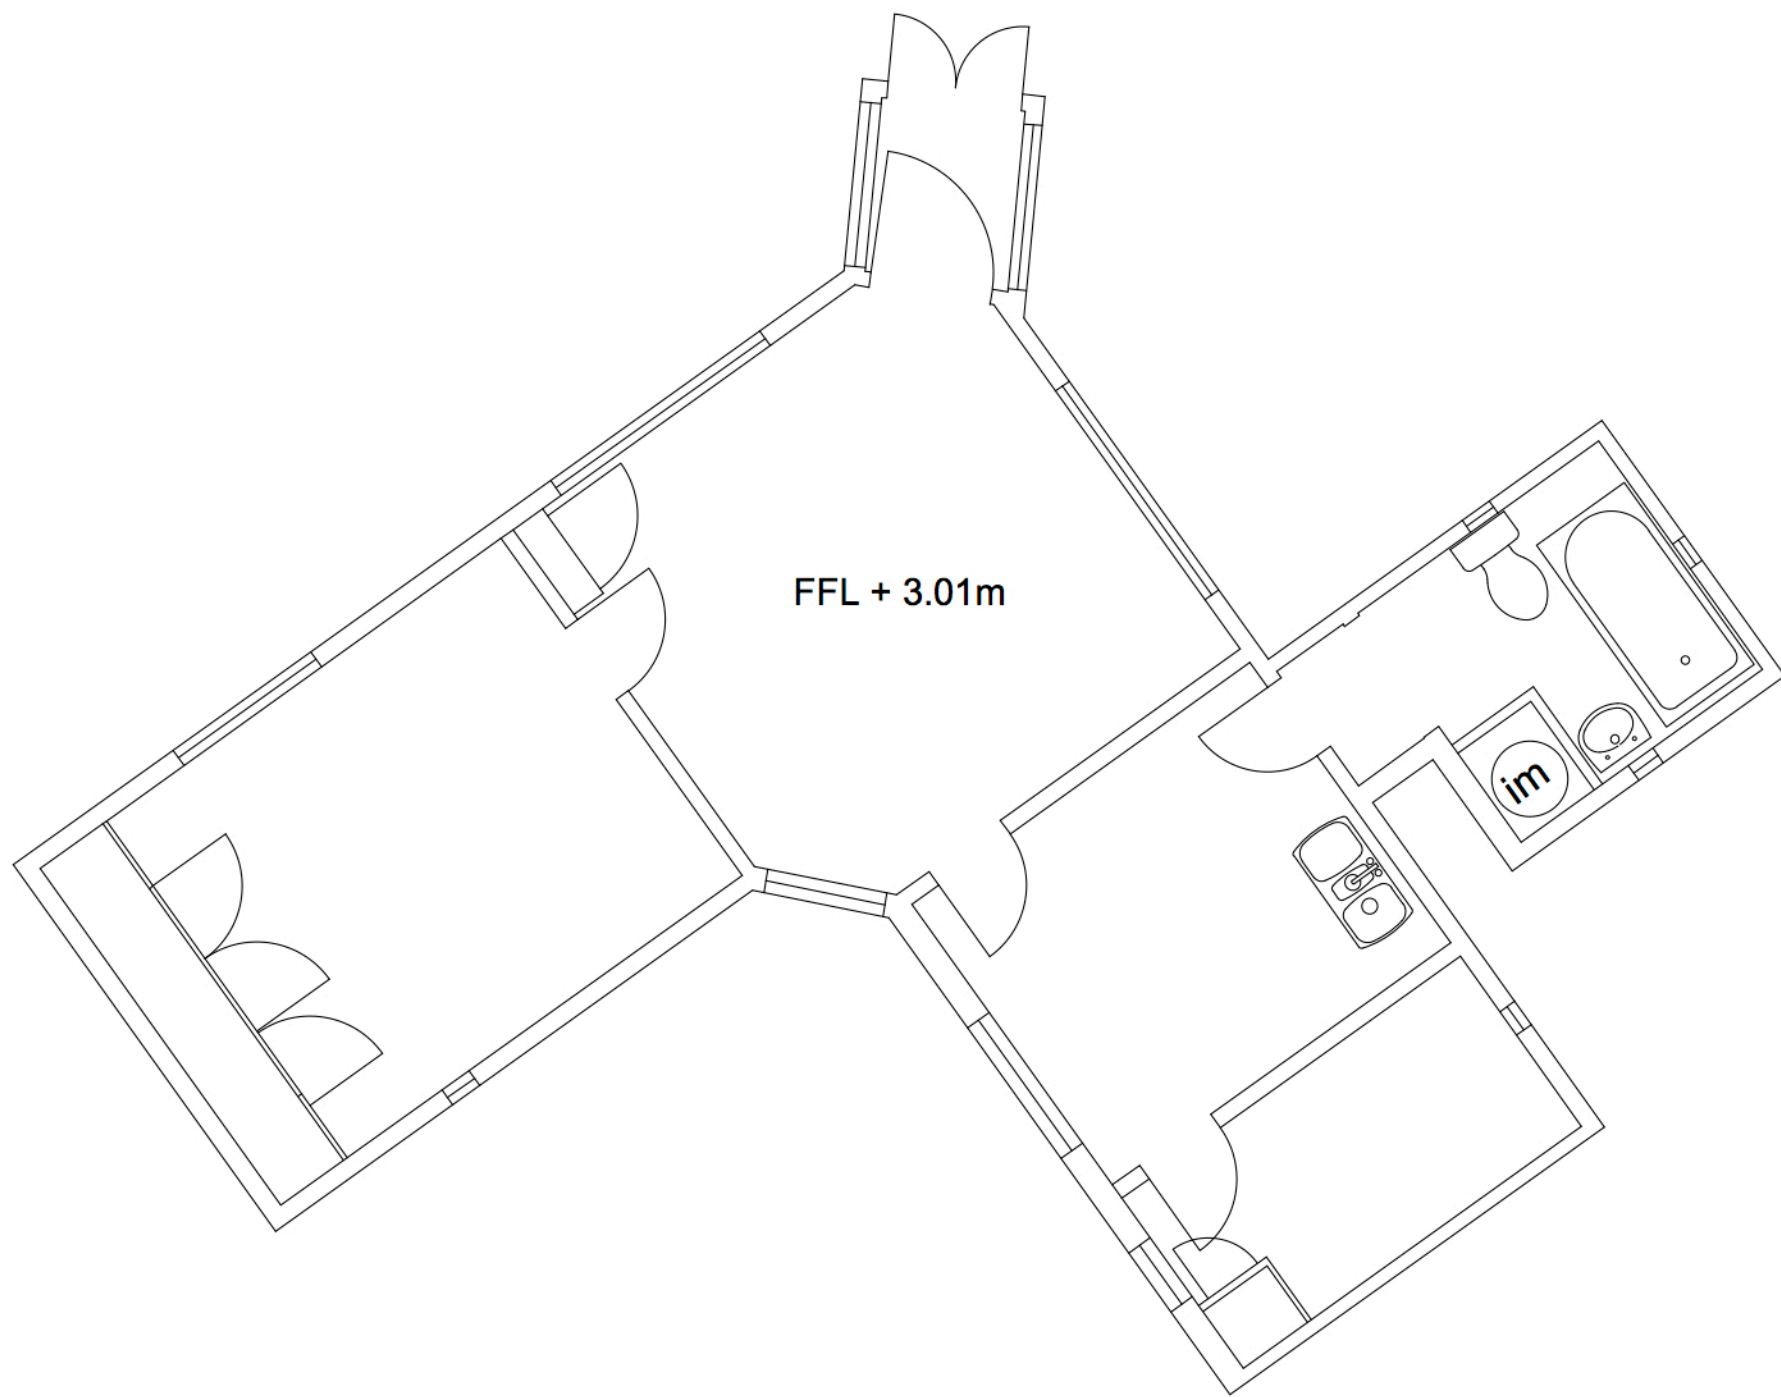


GROUND FLOOR PLAN - EXISTING
SCALE 1:50

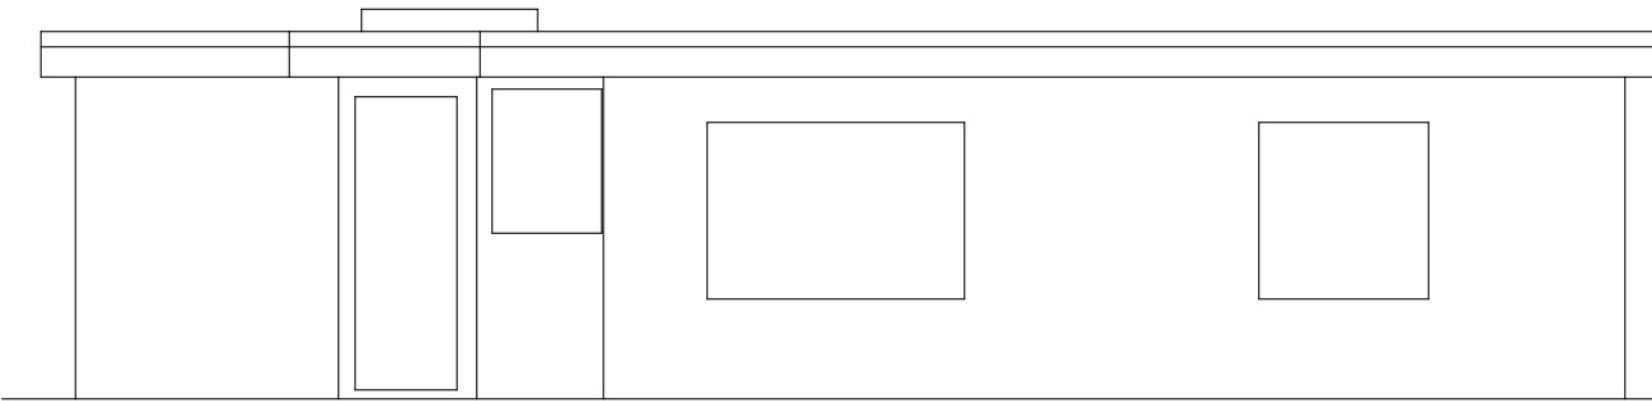


NORTH ELEVATION - EXISTING
SCALE 1:50

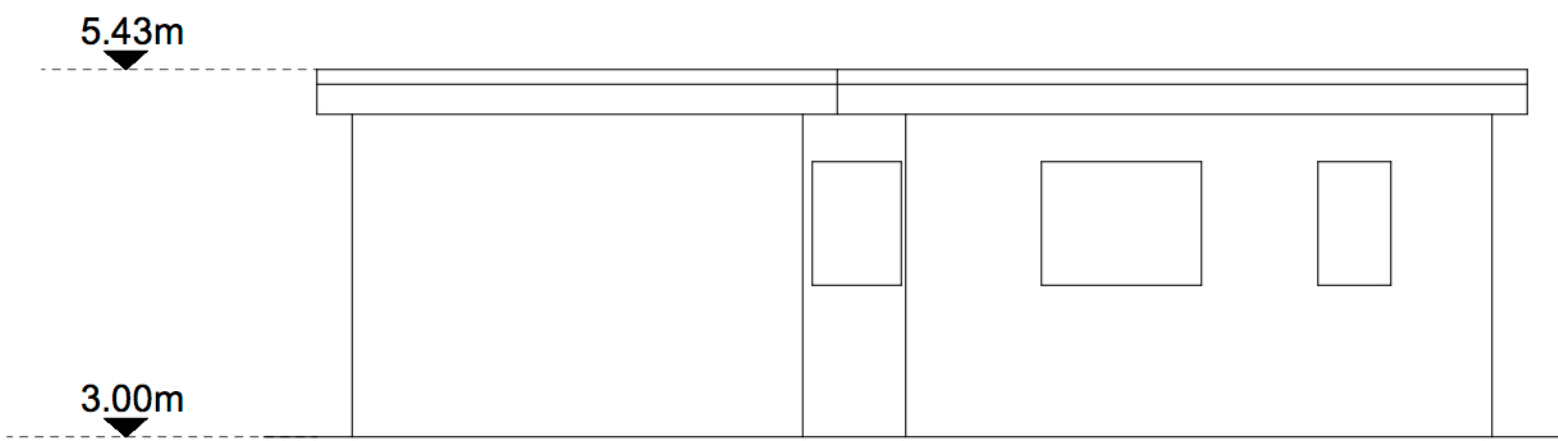

EAST ELEVATION - EXISTING
SCALE 1:50

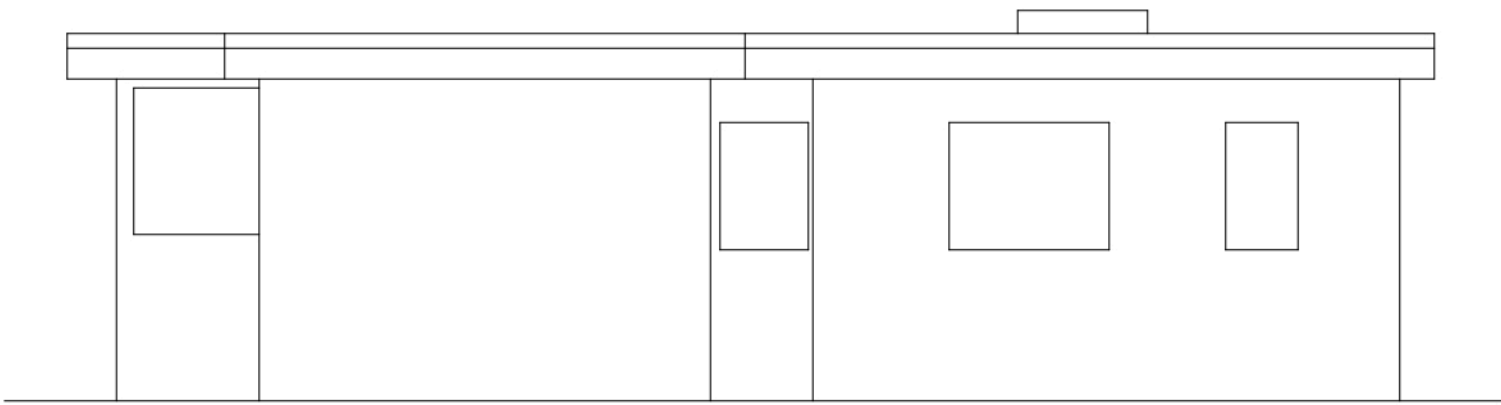

WEST ELEVATION - EXISTING
SCALE 1:50

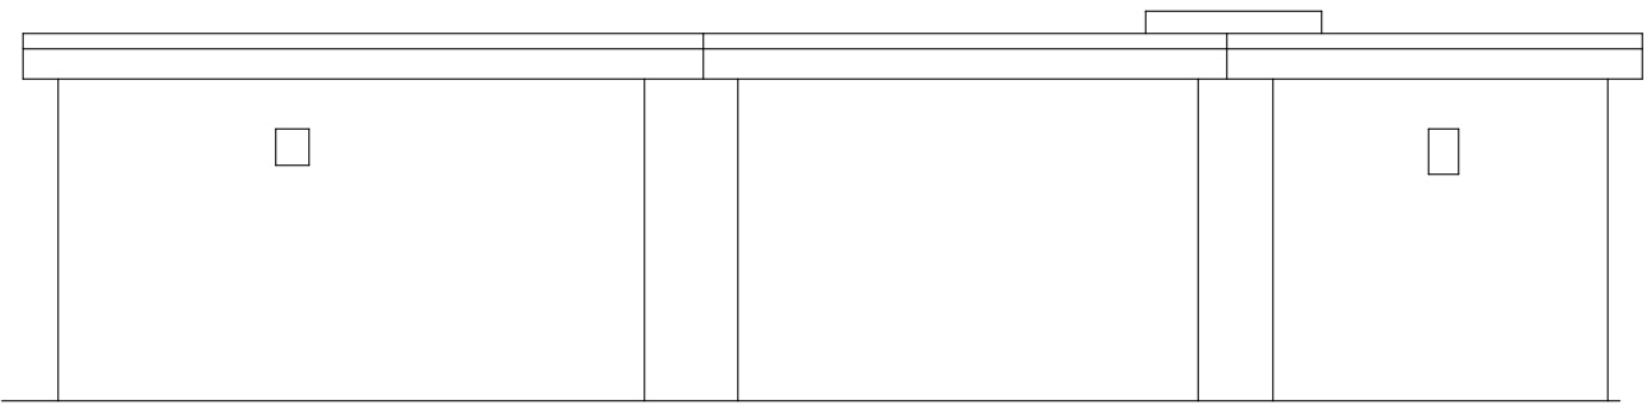

SOUTH ELEVATION - EXISTING
SCALE 1:50



PHOTOGRAPHS - EXISTING