
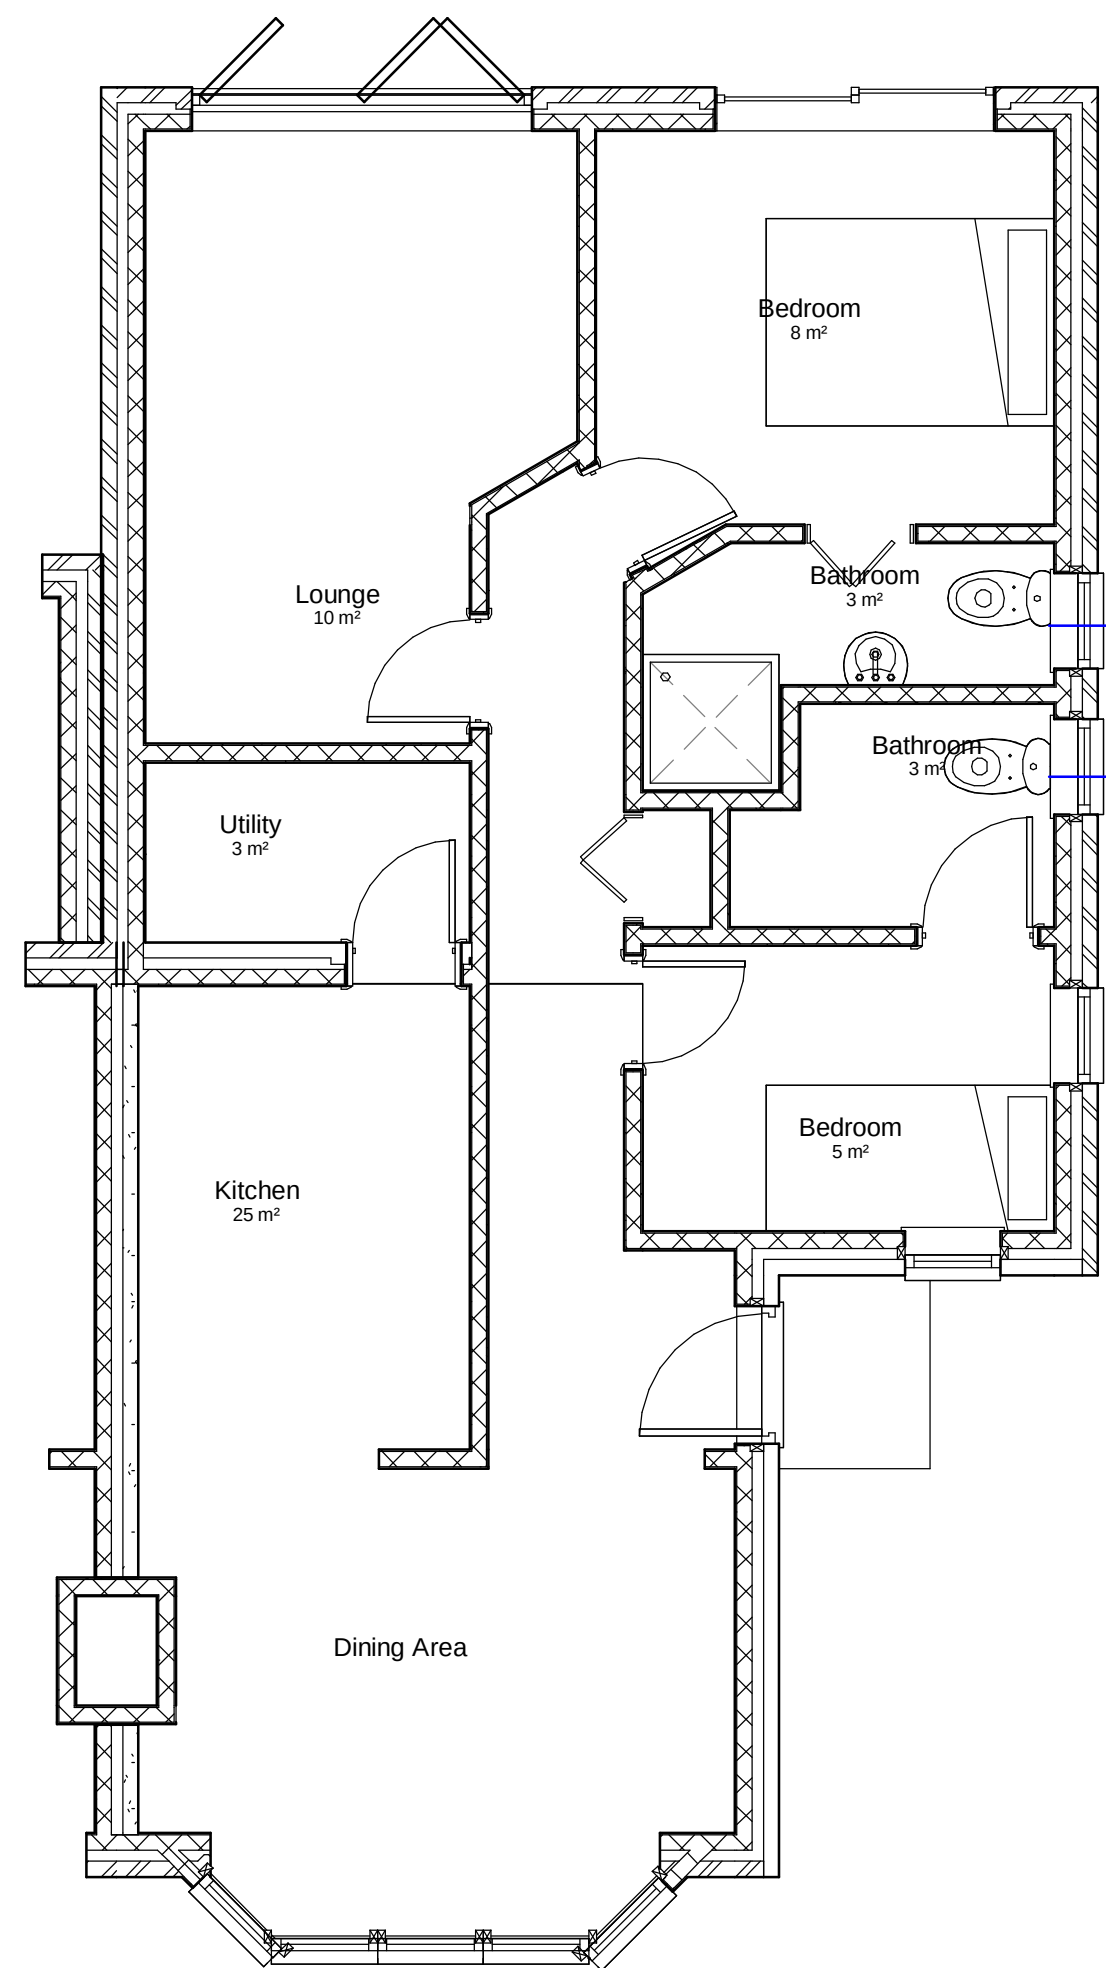
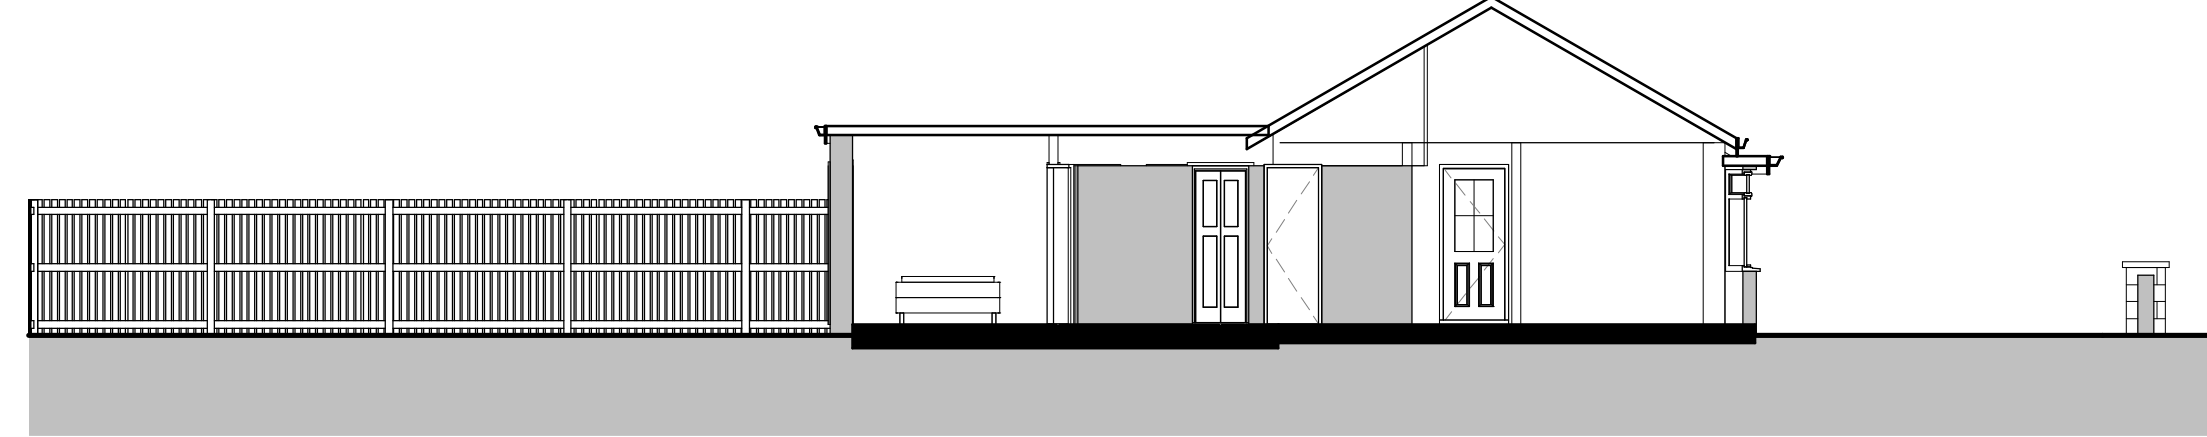
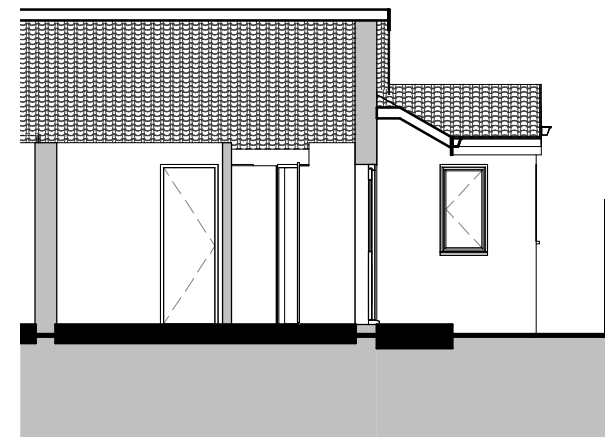
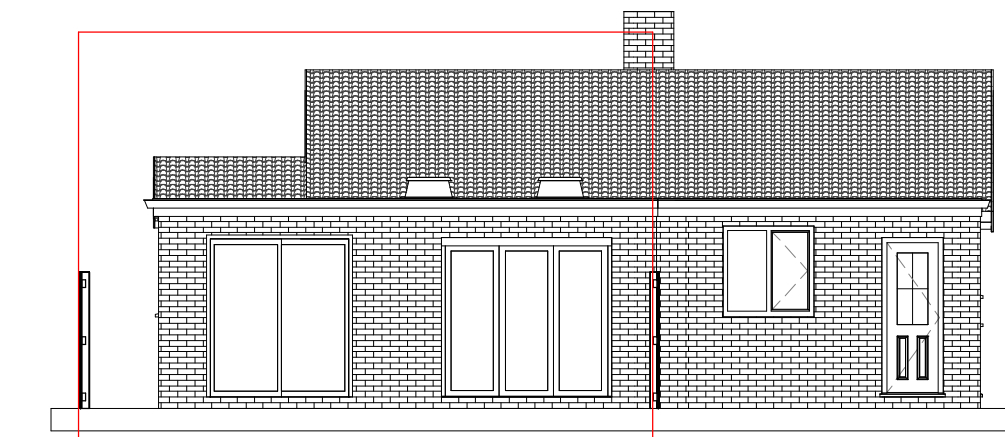
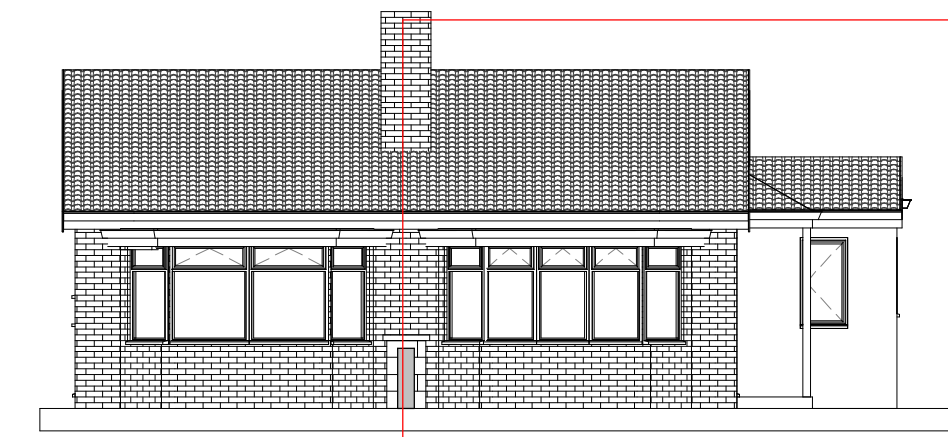


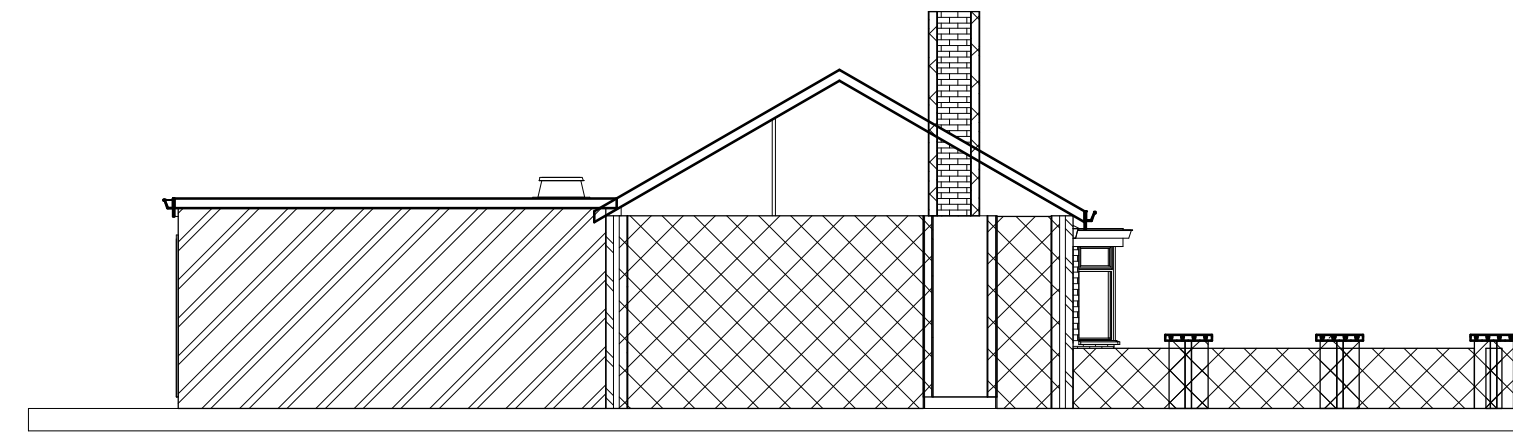

Level Survey

This site is flat hence no level survey has been provided

Flood Risk

This site does not fall in a flood risk area hence no flood risk assesment has been provided

Tree Survey



This proposal has no impact on trees hence a tree survey has not been provided

Parking Provision

Following removal of the old porch the site has two parking spaces

Boundary Treatment

The boundaries are made up of 1.8m timber panel fences and a brick wall 1m high to the front elevation no changes to the boundaries are proposed

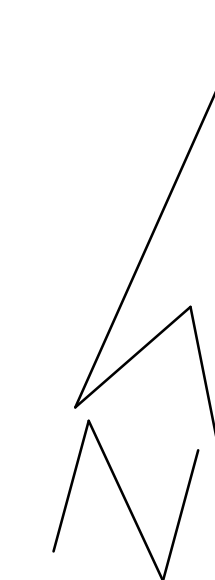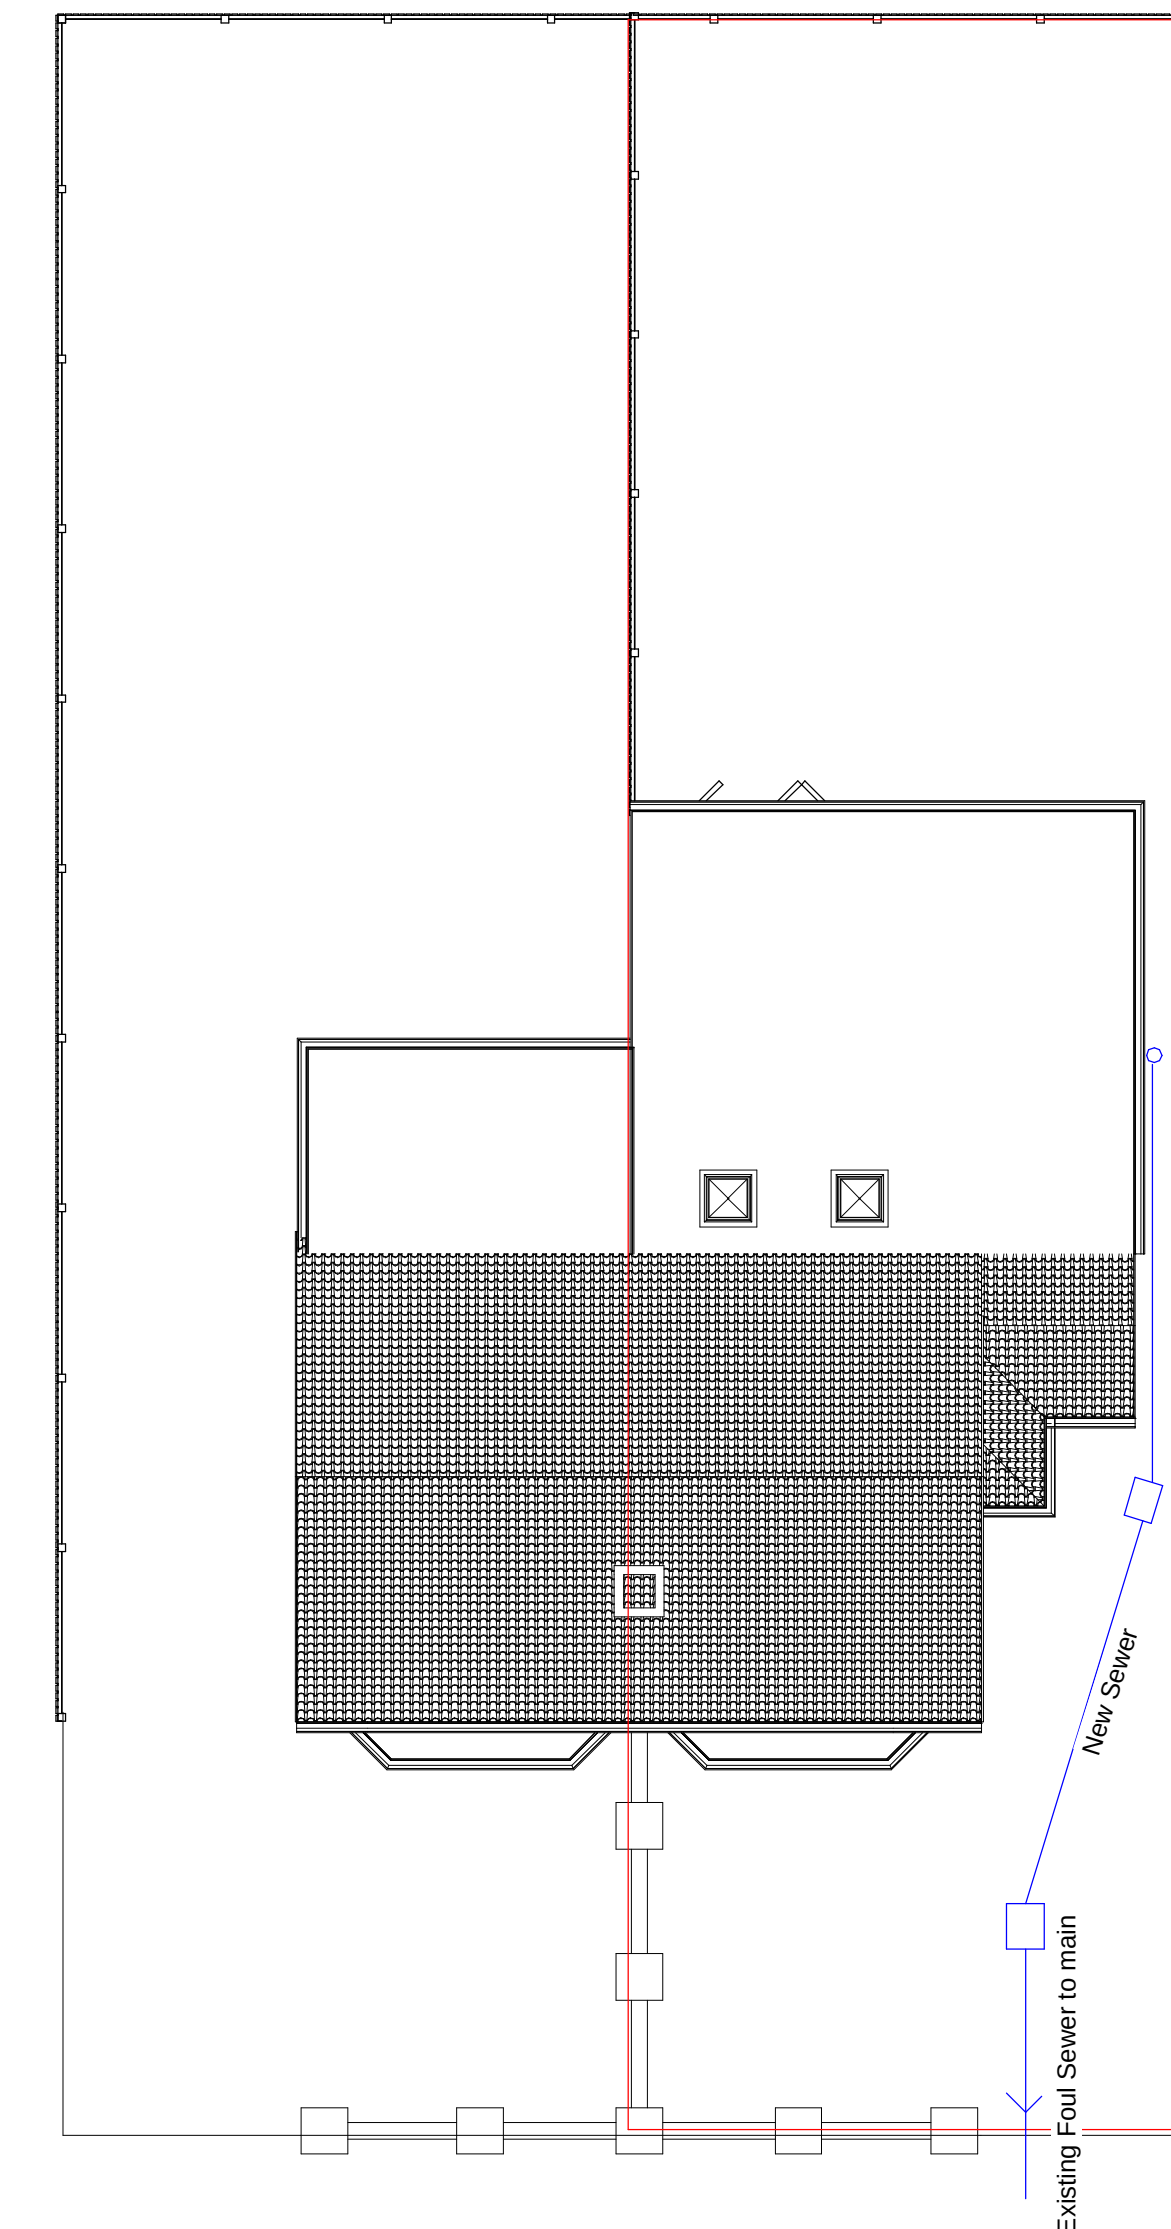

IJ Murray
Associates

www.ijma.co.uk

IJ Murray Associates
173 Havant Road
Hayling Island
Hampshire
PO11 0LF
Phone 02392469004
Mob 07779 246915
e-mail ian@ijma.co.uk

These drawings are for planning and building regulation purposes only and are not for construction. All dimensions should be checked on site before work commences

These Drawings are the property of IJ Murray Associates (part of Clanfield Media Ltd) and should not be reproduced or used in any way without the permission of a Director of Clanfield Media Ltd

[illegible]

Mr Stapley
60 Sea Front Est
Hayling Island

Proposed Plans & Elevations

Project number	Project Number
Date	Issue Date
Drawn by	Author
Checked by	Checker

A103 V4

Scale	As indicated
-------	--------------

22/01/2015 16:11:17