

CLIENT: **Mr K Boothroyde**

PROJECT:
**Proposed Orangery
 Newtown House Hotel
 Hayling Island, PO11 0QR**

TITLE:
Proposed Site Plan


DESIGNED BY GA	DATE 25-4-13	DRWN / DTALD BY JAT
SCALE 1:200	PLOTTED 25-4-13	REV. A

SCALE @ 1:200

PURPOSE OF ISSUE:
☒ information ☐ approval ☐ tender ☐ construction

DWG. NO. **05:043:64RevA**

Revision A: 19.02.2015
R.Ash
Plan Updated with new
Orangery.

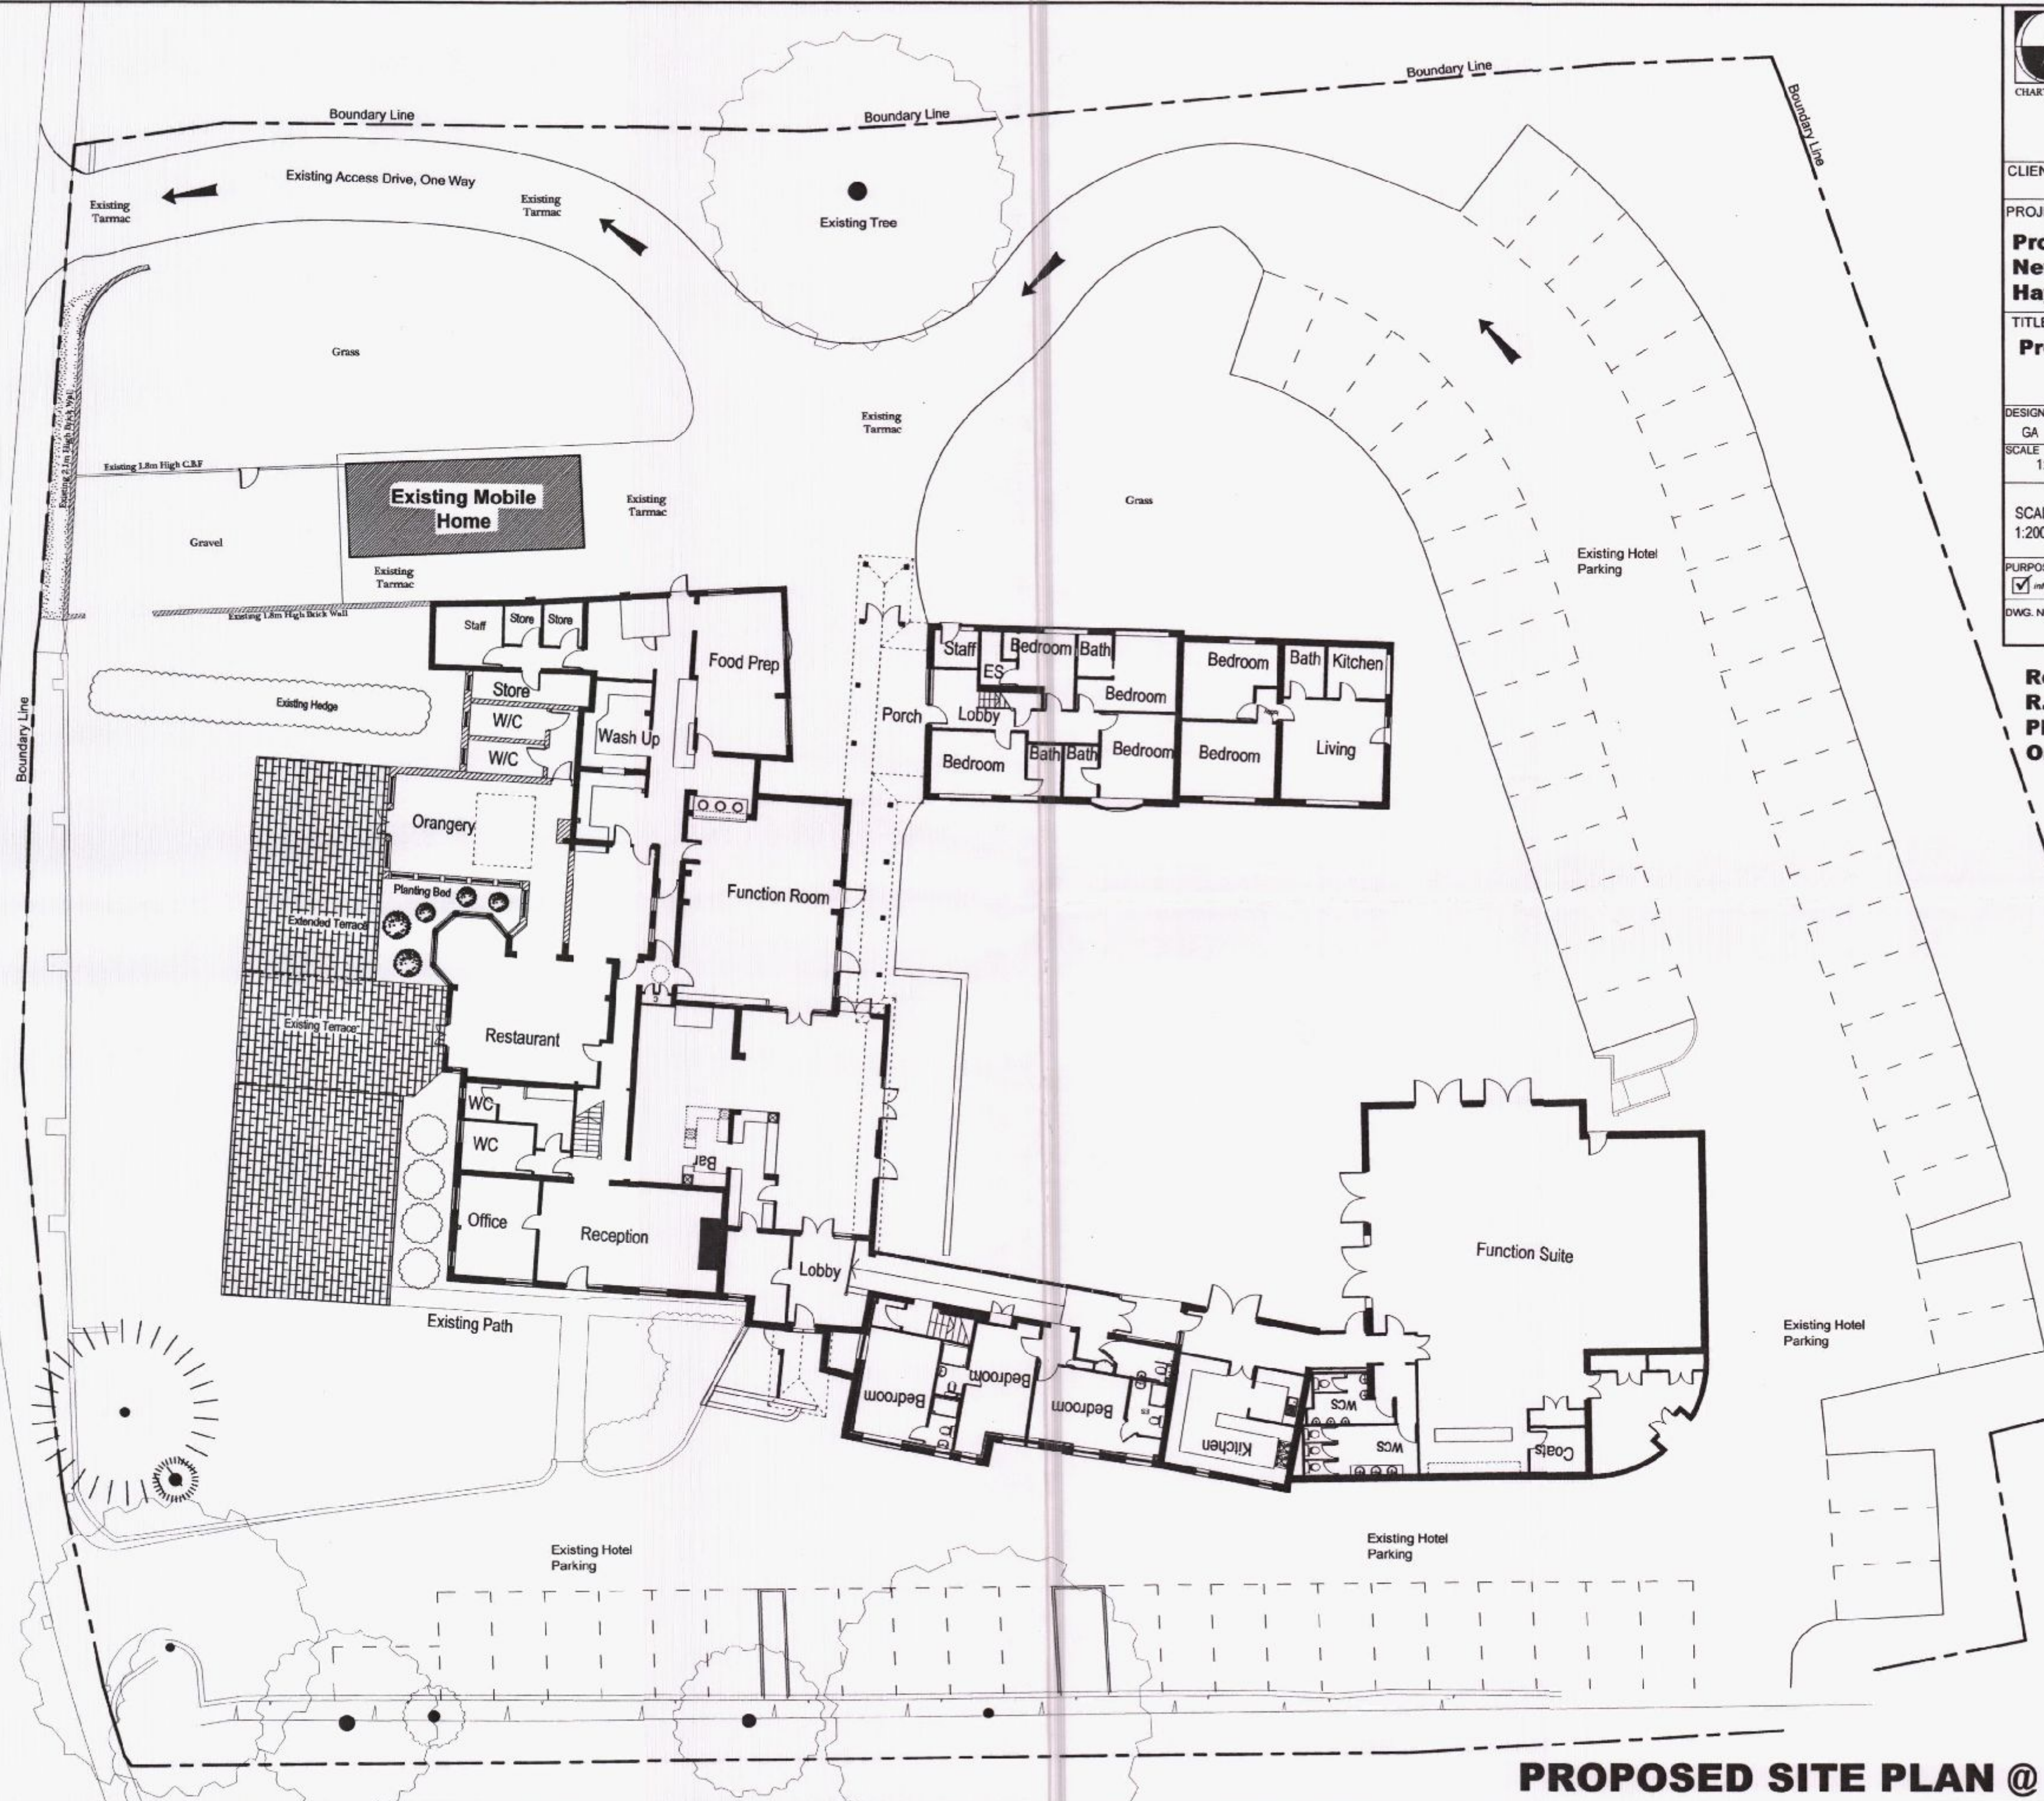

PROPOSED SITE PLAN @ 1:200 SCALE

HAVANT BOROUGH COUNCIL
 20 FEB 2015
RECEIVED