


NOTES:

Dimensions to be checked on site before commencing work. Any discrepancies shall be reported to the architect immediately.


Do not scale from these drawings except for planning purposes. Use figured dimensions only.

Where applicable this drawing is to be read in conjunction with other consultants' drawings.

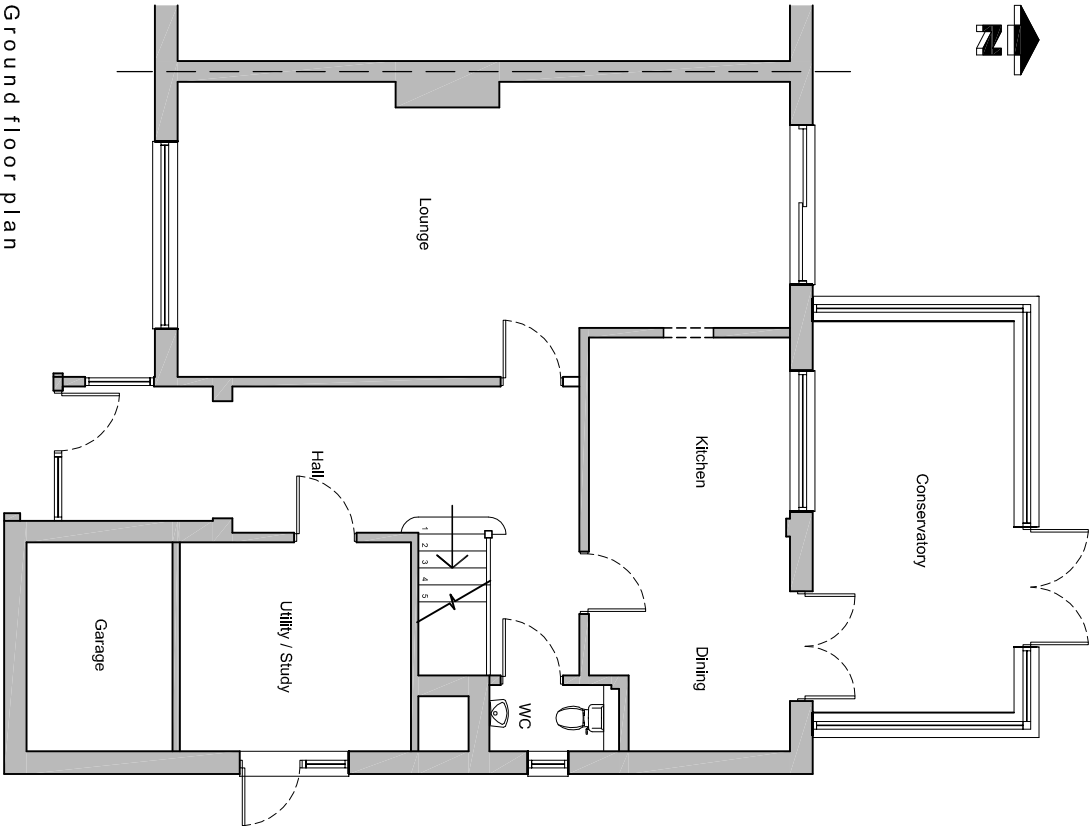


Ground floor plan

Existing plans scale 1:100

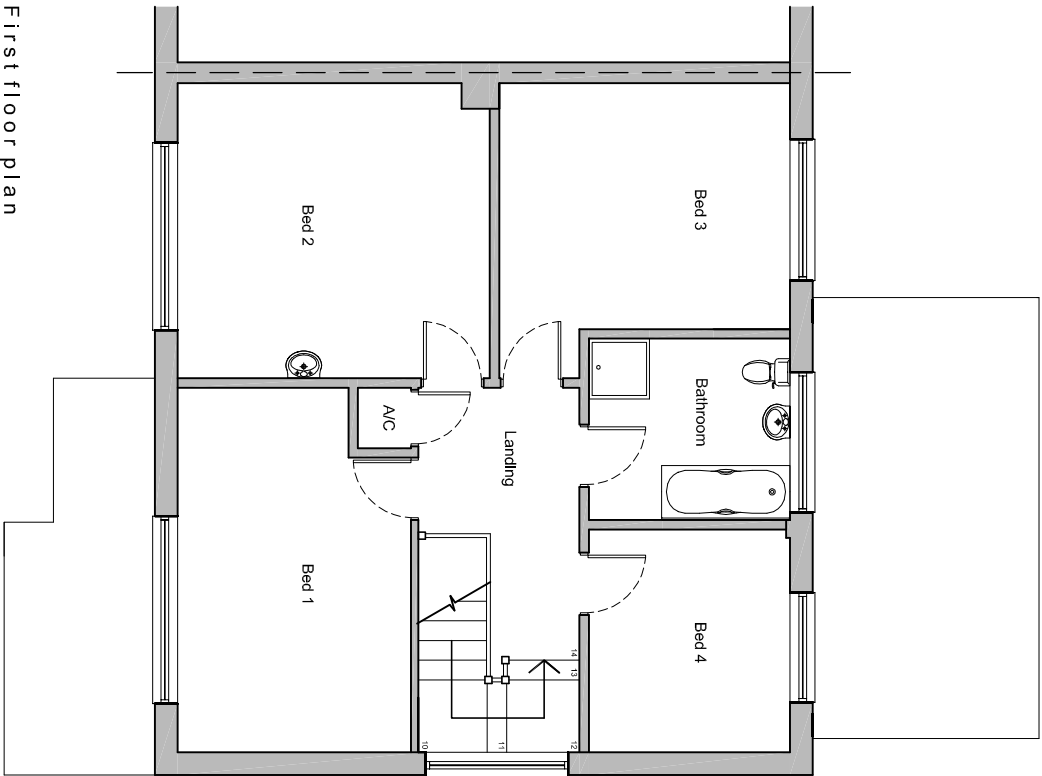

First floor plan

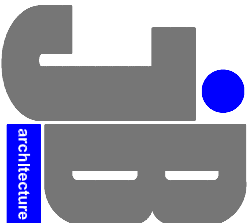

JIMMY BESSANT ARCHITECTURE

TEL: 01243 373620 M: 07769904282

E: jimmy@jb-architecture.co.uk

Web: www.jb-architecture.co.uk

For
MR & MRS POPE

Project
**PROPOSED REAR EXTENSION &
LOFT CONVERSION
AT 537B SOUTHEIGH ROAD
EMSWORTH, PO10 7TF**

Title

EXISTING FLOOR PLANS

Date	Drawn	Scale	Checked
NOV 2015	JB	1:100 @ A3	-
Job Number	Drawing Number	Revision	
PL7.15	402		