



SCALE 1:50

 


REVISION

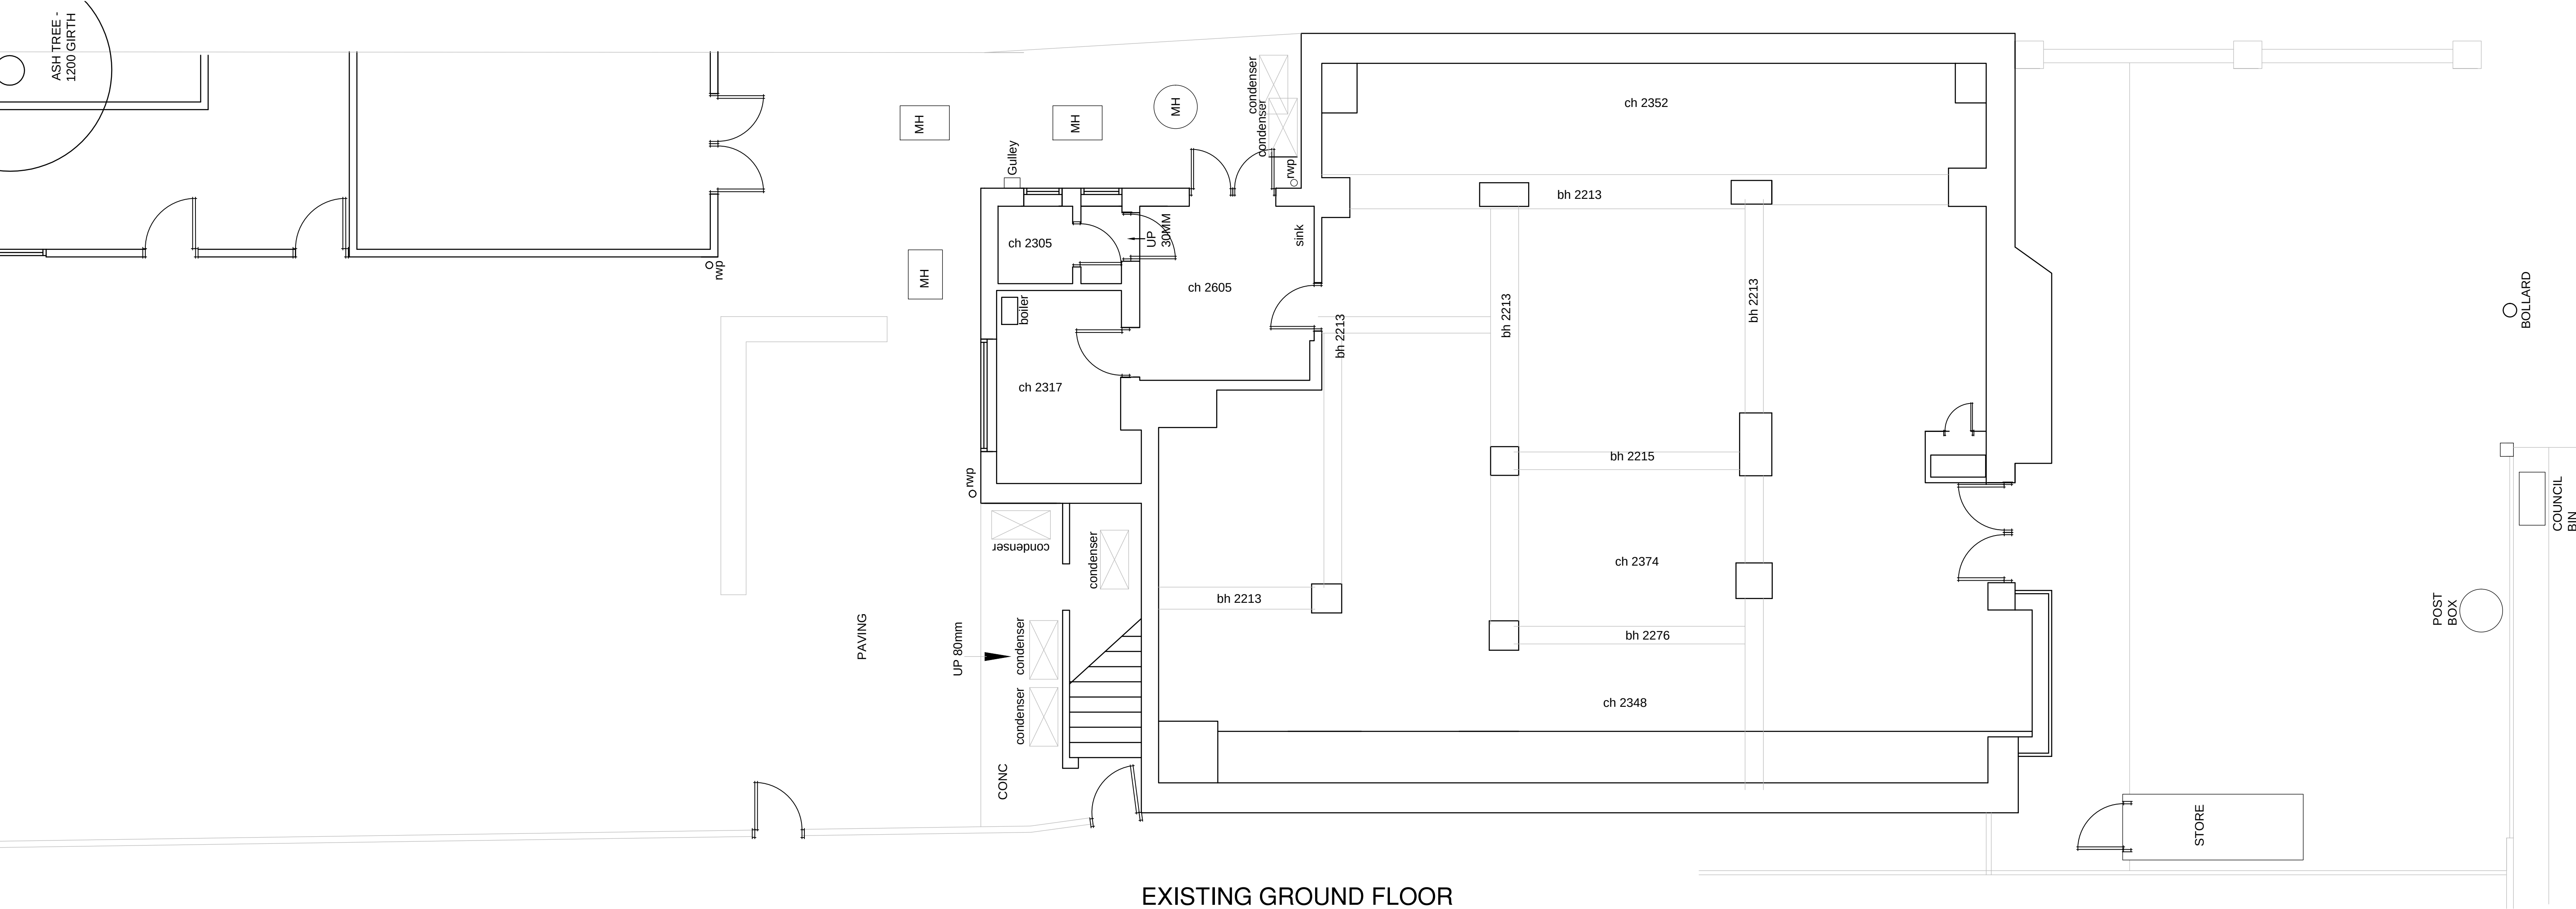


EXISTING GROUND FLOOR

ELEVATIONS


SCALE 1:100

 


EXISTING FRONT ELEVATION

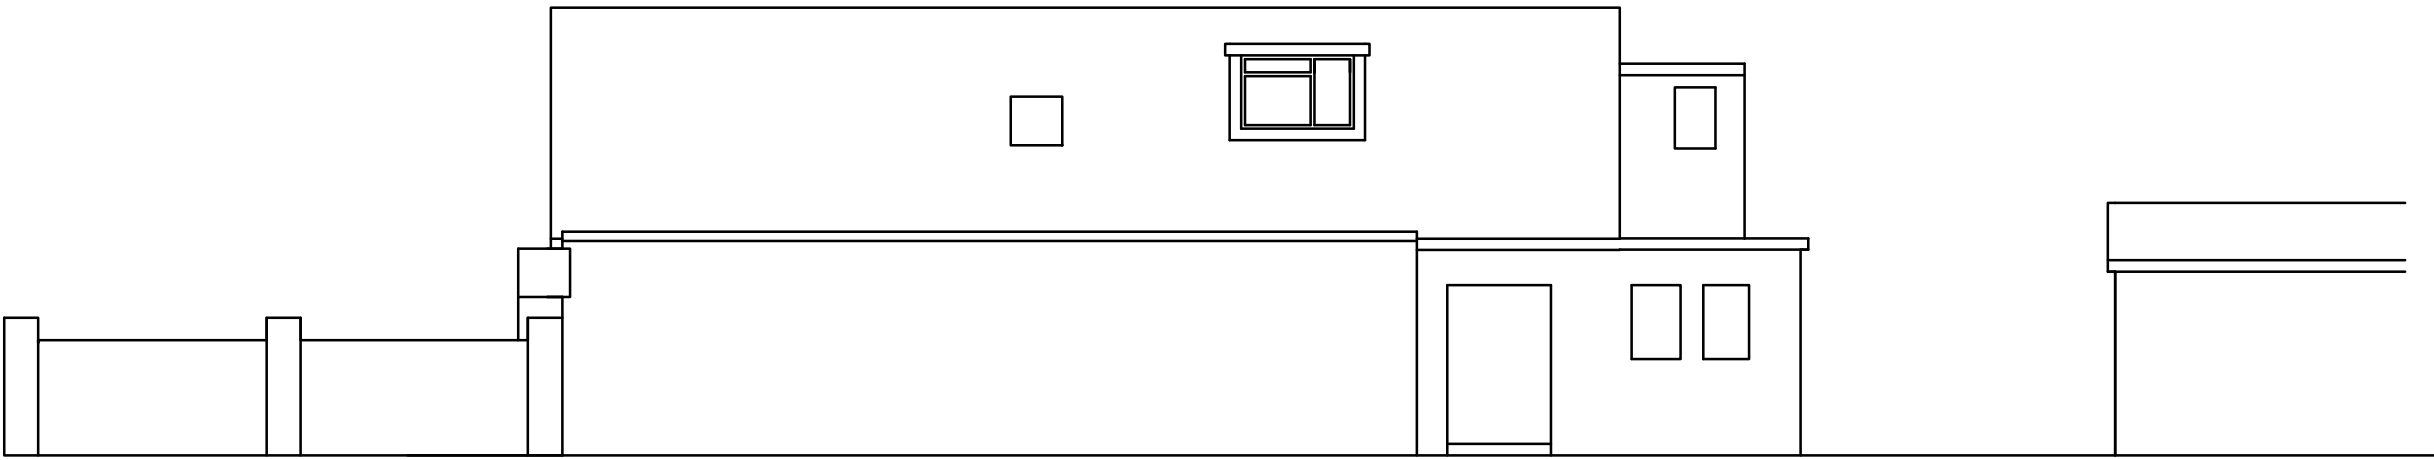


EXISTING FLANK ELEVATION

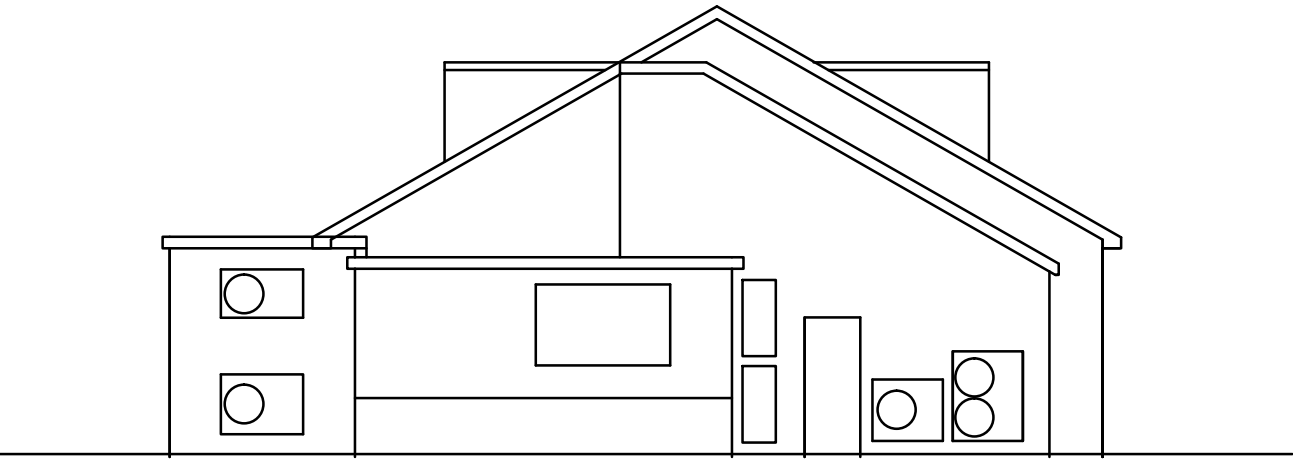

EXISTING REAR ELEVATION

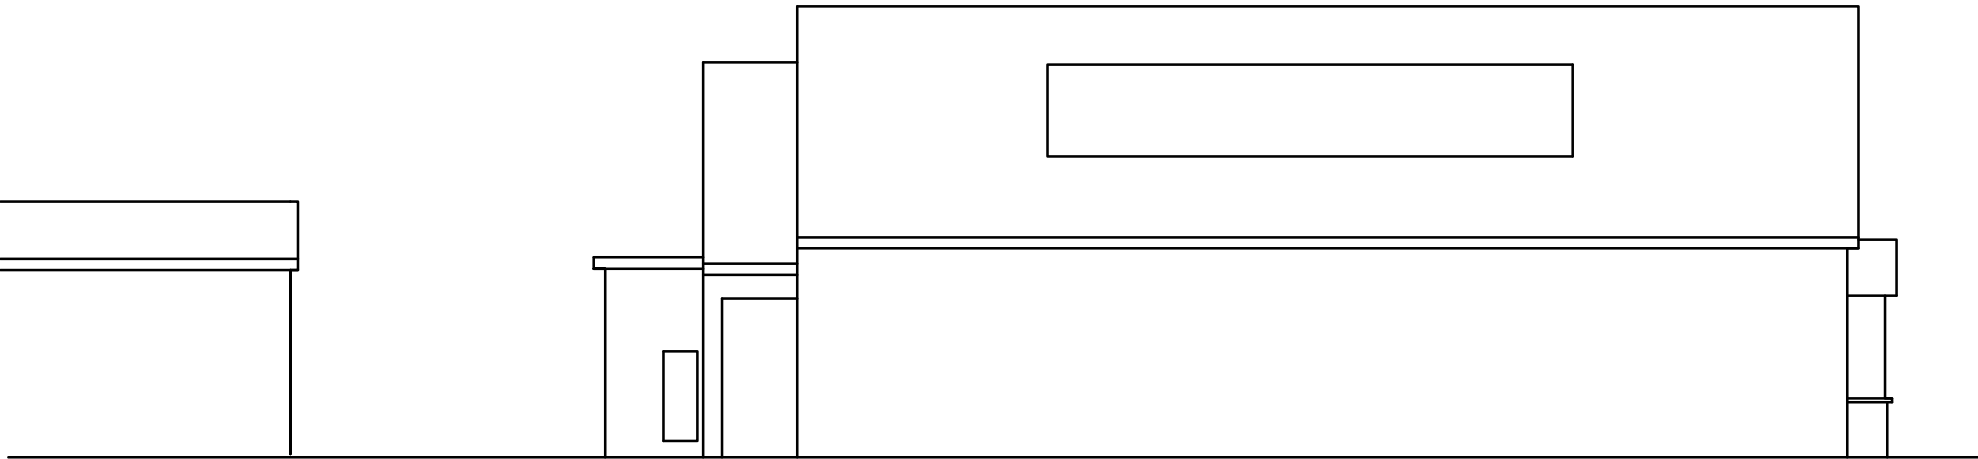

EXISTING FLANK ELEVATION

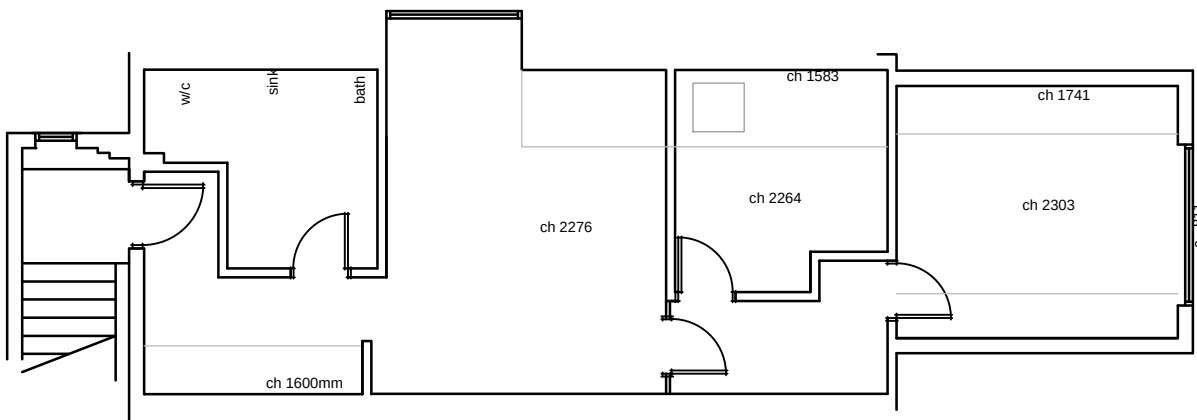

EXISTING FIRST FLOOR

© THE CONTENTS OF THIS DRAWING REMAIN THE SOLE PROPERTY OF WELLSFIELD ASSOCIATES AND MUST NOT BE COPIED OR REPRODUCED WITHOUT PRIOR PERMISSION.

FULL SURVEY NOT CARRIED OUT, DRAWING PRODUCED USING INFORMATION SUPPLIED BY THE CLIENT

Wellsfield Associates

80 High Street,
Hadleigh,
Essex.
SS7 2PB
Tel: 01702 551123
Fax: 01702 558530
mail@wellsfieldassociates.co.uk

project
PROPOSED RETAIL EXTENSION

610 Southleigh Road,
Emsworth
PO10 7TA

EXISTING PLANS AND ELEVATIONS

date Jan 15 drawn **WJ**

scale 1:50 & 1:100 drg no. 2758-02