

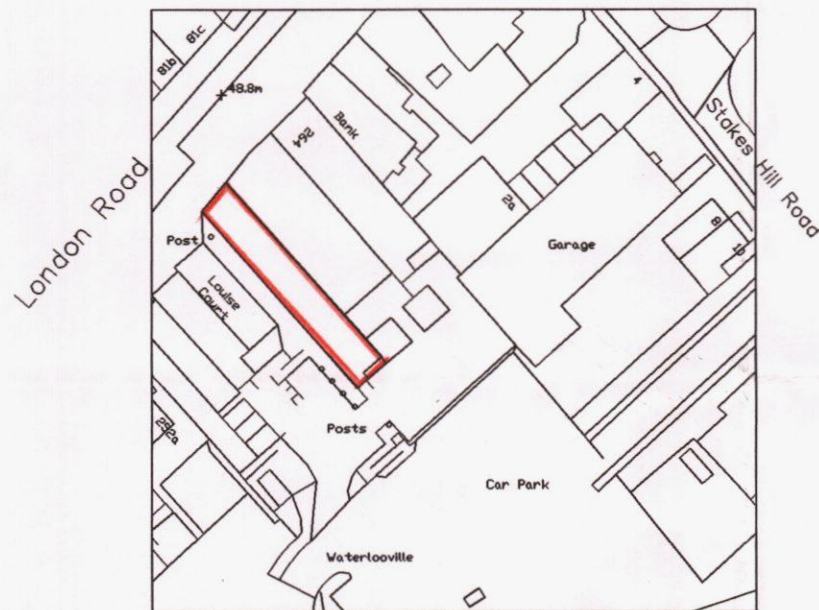


**ALTERATIONS TO NORTH WEST ELEVATION
TO INCLUDE NEW SHOPFRONT TO
RESTAURANT & FLAT ENTRANCE WITH
PROPOSED SECONDARY ENTRANCE TO FLAT
TO SOUTH WEST ELEVATION AT:**

**258 / 258 A LONDON ROAD
WATERLOOVILLE
PO7 7HG**

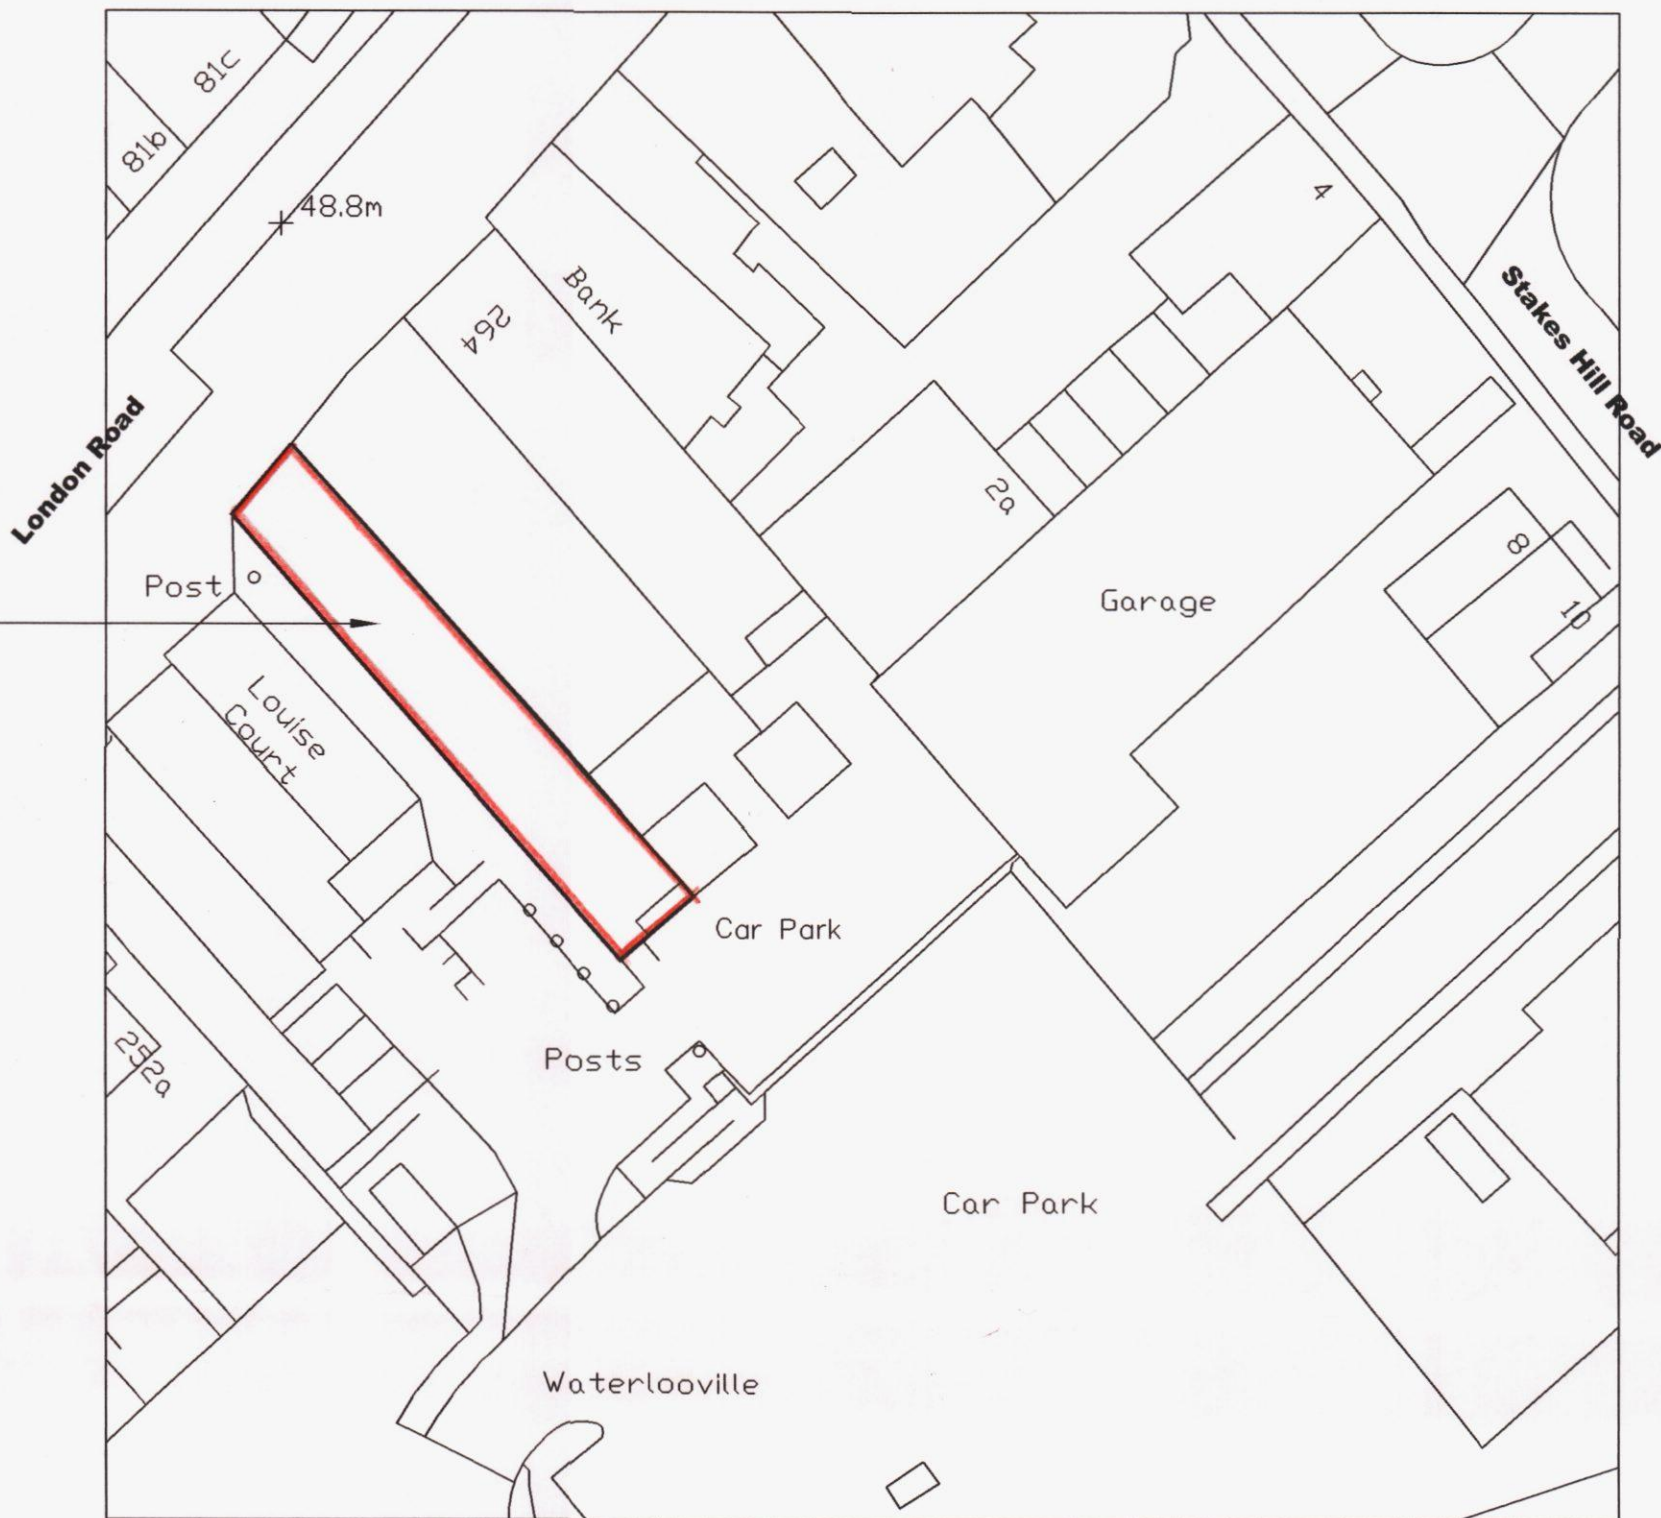

**PROPOSED LOCATION PLAN
SCALE 1:1250**

 

**PROPOSED BLOCK PLAN
SCALE 1:500**



NOTES:
The design and construction of this project shall be in accordance with the current Building Regulations & NHBC Standards. These notes & drawings have been prepared solely for the purpose of Planning & Building Regulation approval.

Do not scale from this drawing unless for Planning purposes. All dimensions to be checked on-site and any alterations to be approved by the Architect and/or client prior to any work commencing.

Ordnance Survey Licence No: 100047591

This drawing to be copyright and to be read in conjunction with all other drawings

Amendments:

Key:

Client Name & Address:

Mr F Miah
258 / 258A London Road
Waterlooville
PO7 7HG

Project Address:

258 / 258A London Road
Waterlooville
PO7 7HG

Drawing Details:

PLANNING DRAWING

Proposed location & block plans

Project No: 783	Drawing No: 4	Rev No:
Scale: 1:500 1:1250 @ A2	Drawn: BWH	Date: 24/10/14



**B H
ARCHITECTURE Ltd**

Heath Cottage
Newlands Lane
Purbrook
Waterlooville
Hants
PO7 5SQ

Tel: 023 9223 2322
Mob: 07747 771808
E-mail: bernard@bernardharding.com