



NOTES:
Dimensions to be checked on site before commencing work. Any discrepancies shall be reported to the architect immediately.
Do not scale from these drawings except for planning purposes. Use figured dimensions only.
Where applicable this drawing is to be read in conjunction with other consultants' drawings.

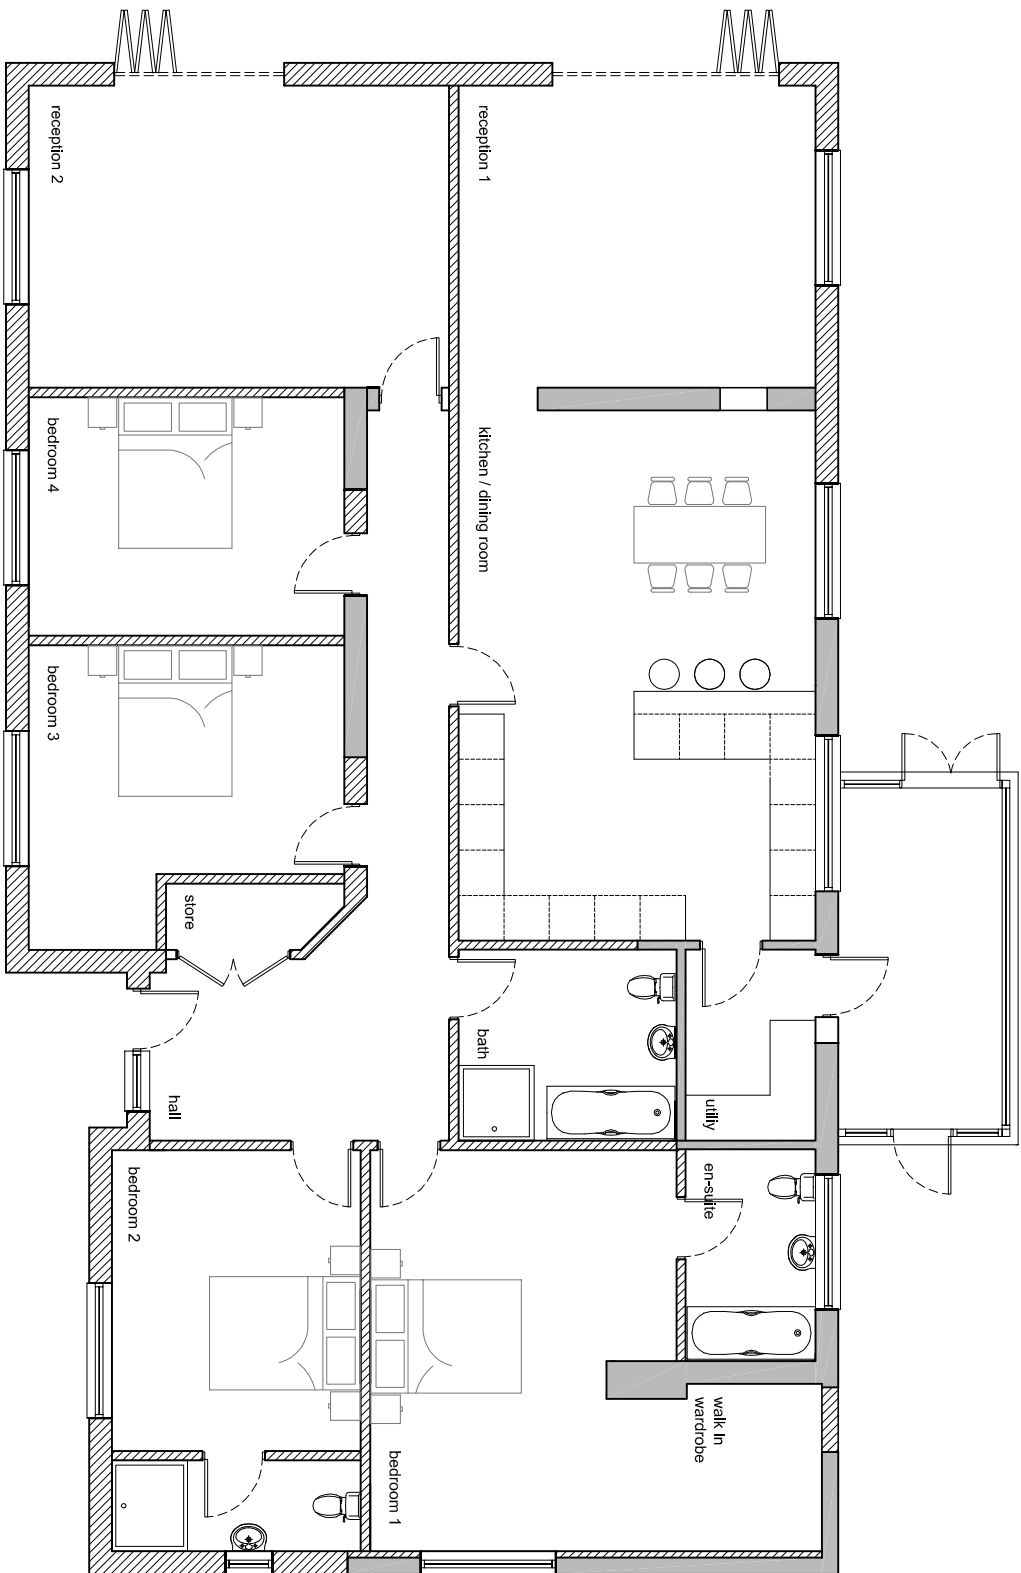



Proposed ground floor plan

scale 1 : 100

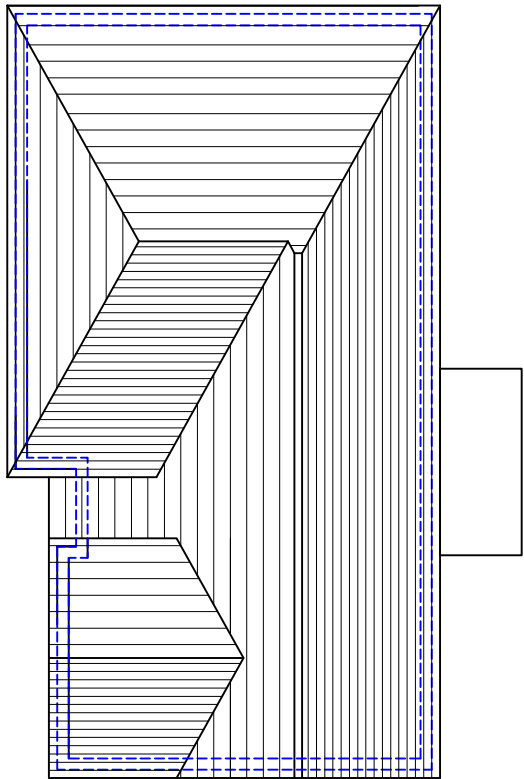

Proposed roof plan

scale 1 : 200

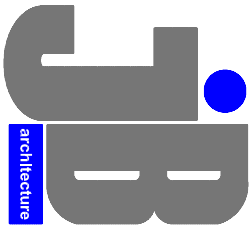 

JIMMY BESSANT ARCHITECTURE
TEL: 01243 373620 M: 07769904282
E: jimmy@jb-architecture.co.uk
Web: www.jb-architecture.co.uk

For
MR M MORLING

Project
**PROPOSED FRONT & SIDE EXTENSION
AT 259 MILTON ROAD
COWPLAIN
WATERLOOVILLE, PO8 8LL**

Title
PROPOSED FLOOR PLANS

Date	Drawn	Scale	Checked
NOV 2015	JB	1:100 @ A3	-
Job Number	Drawing Number	Revision	
PL 683 15	49		