

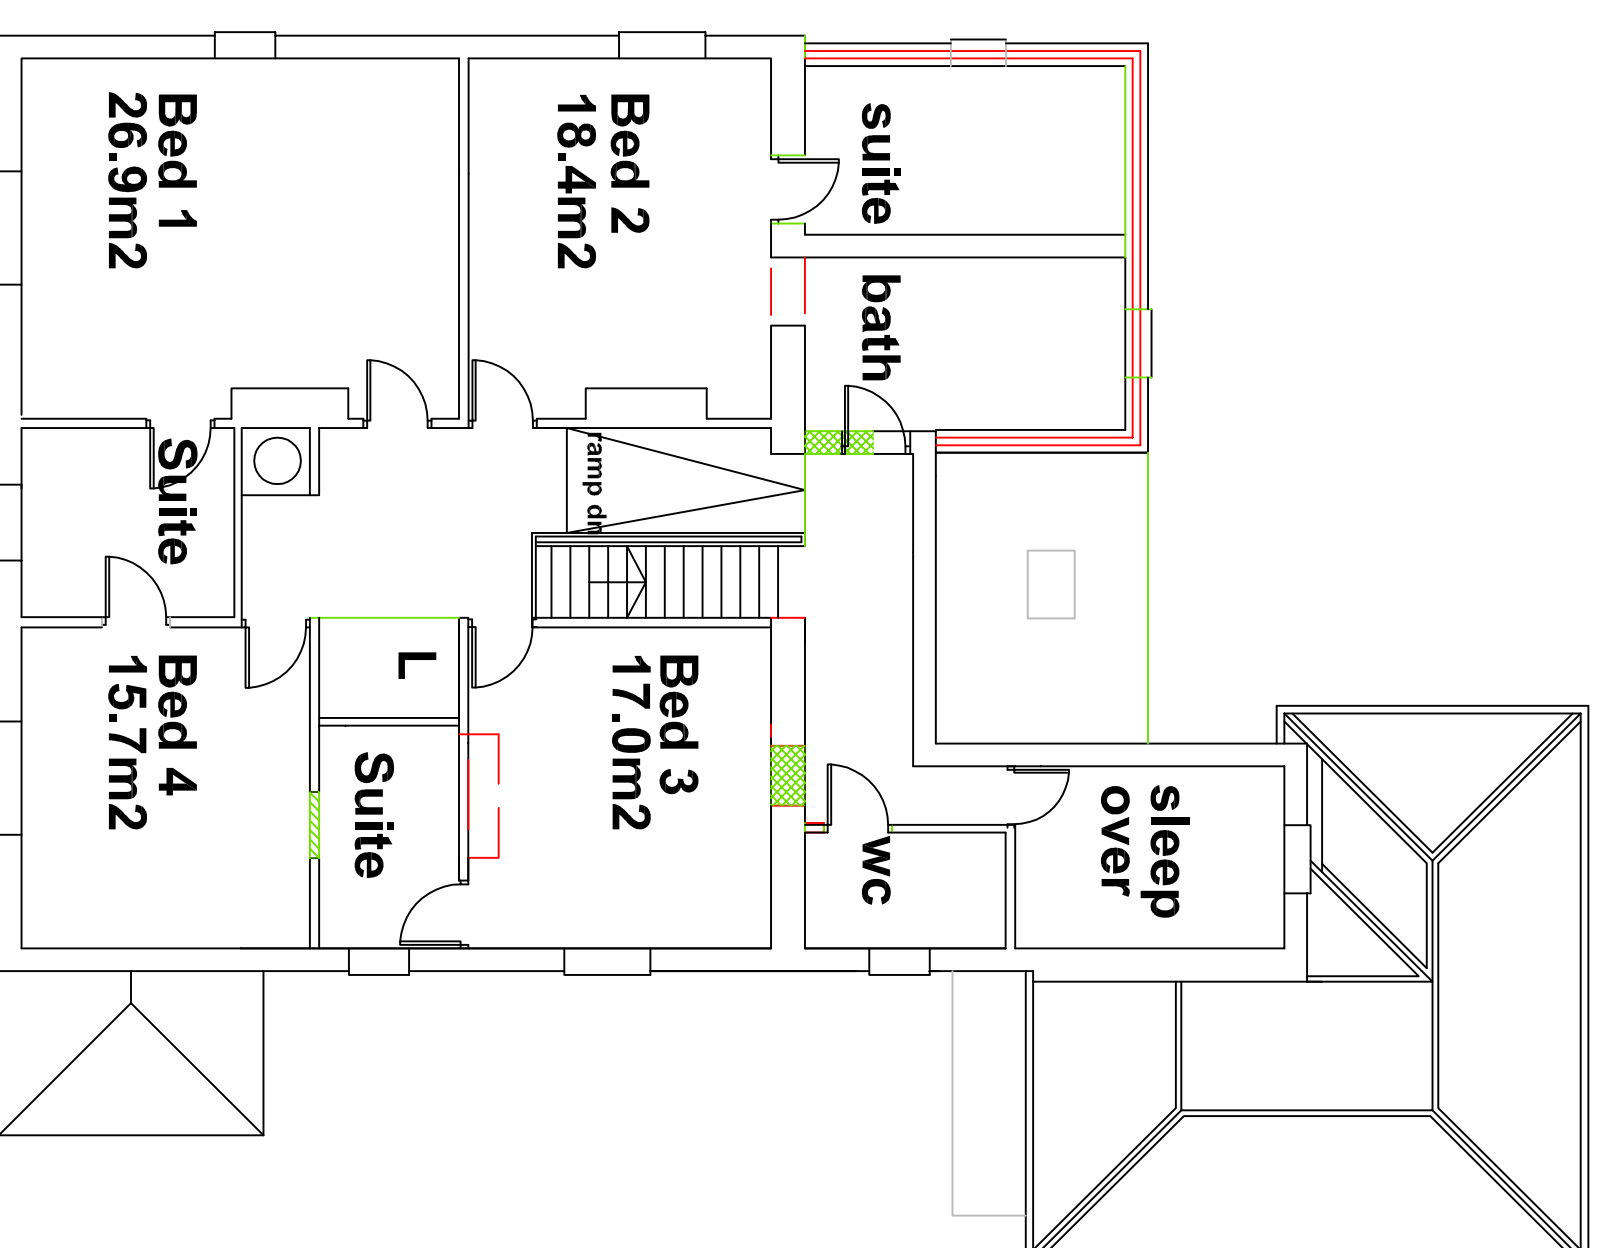


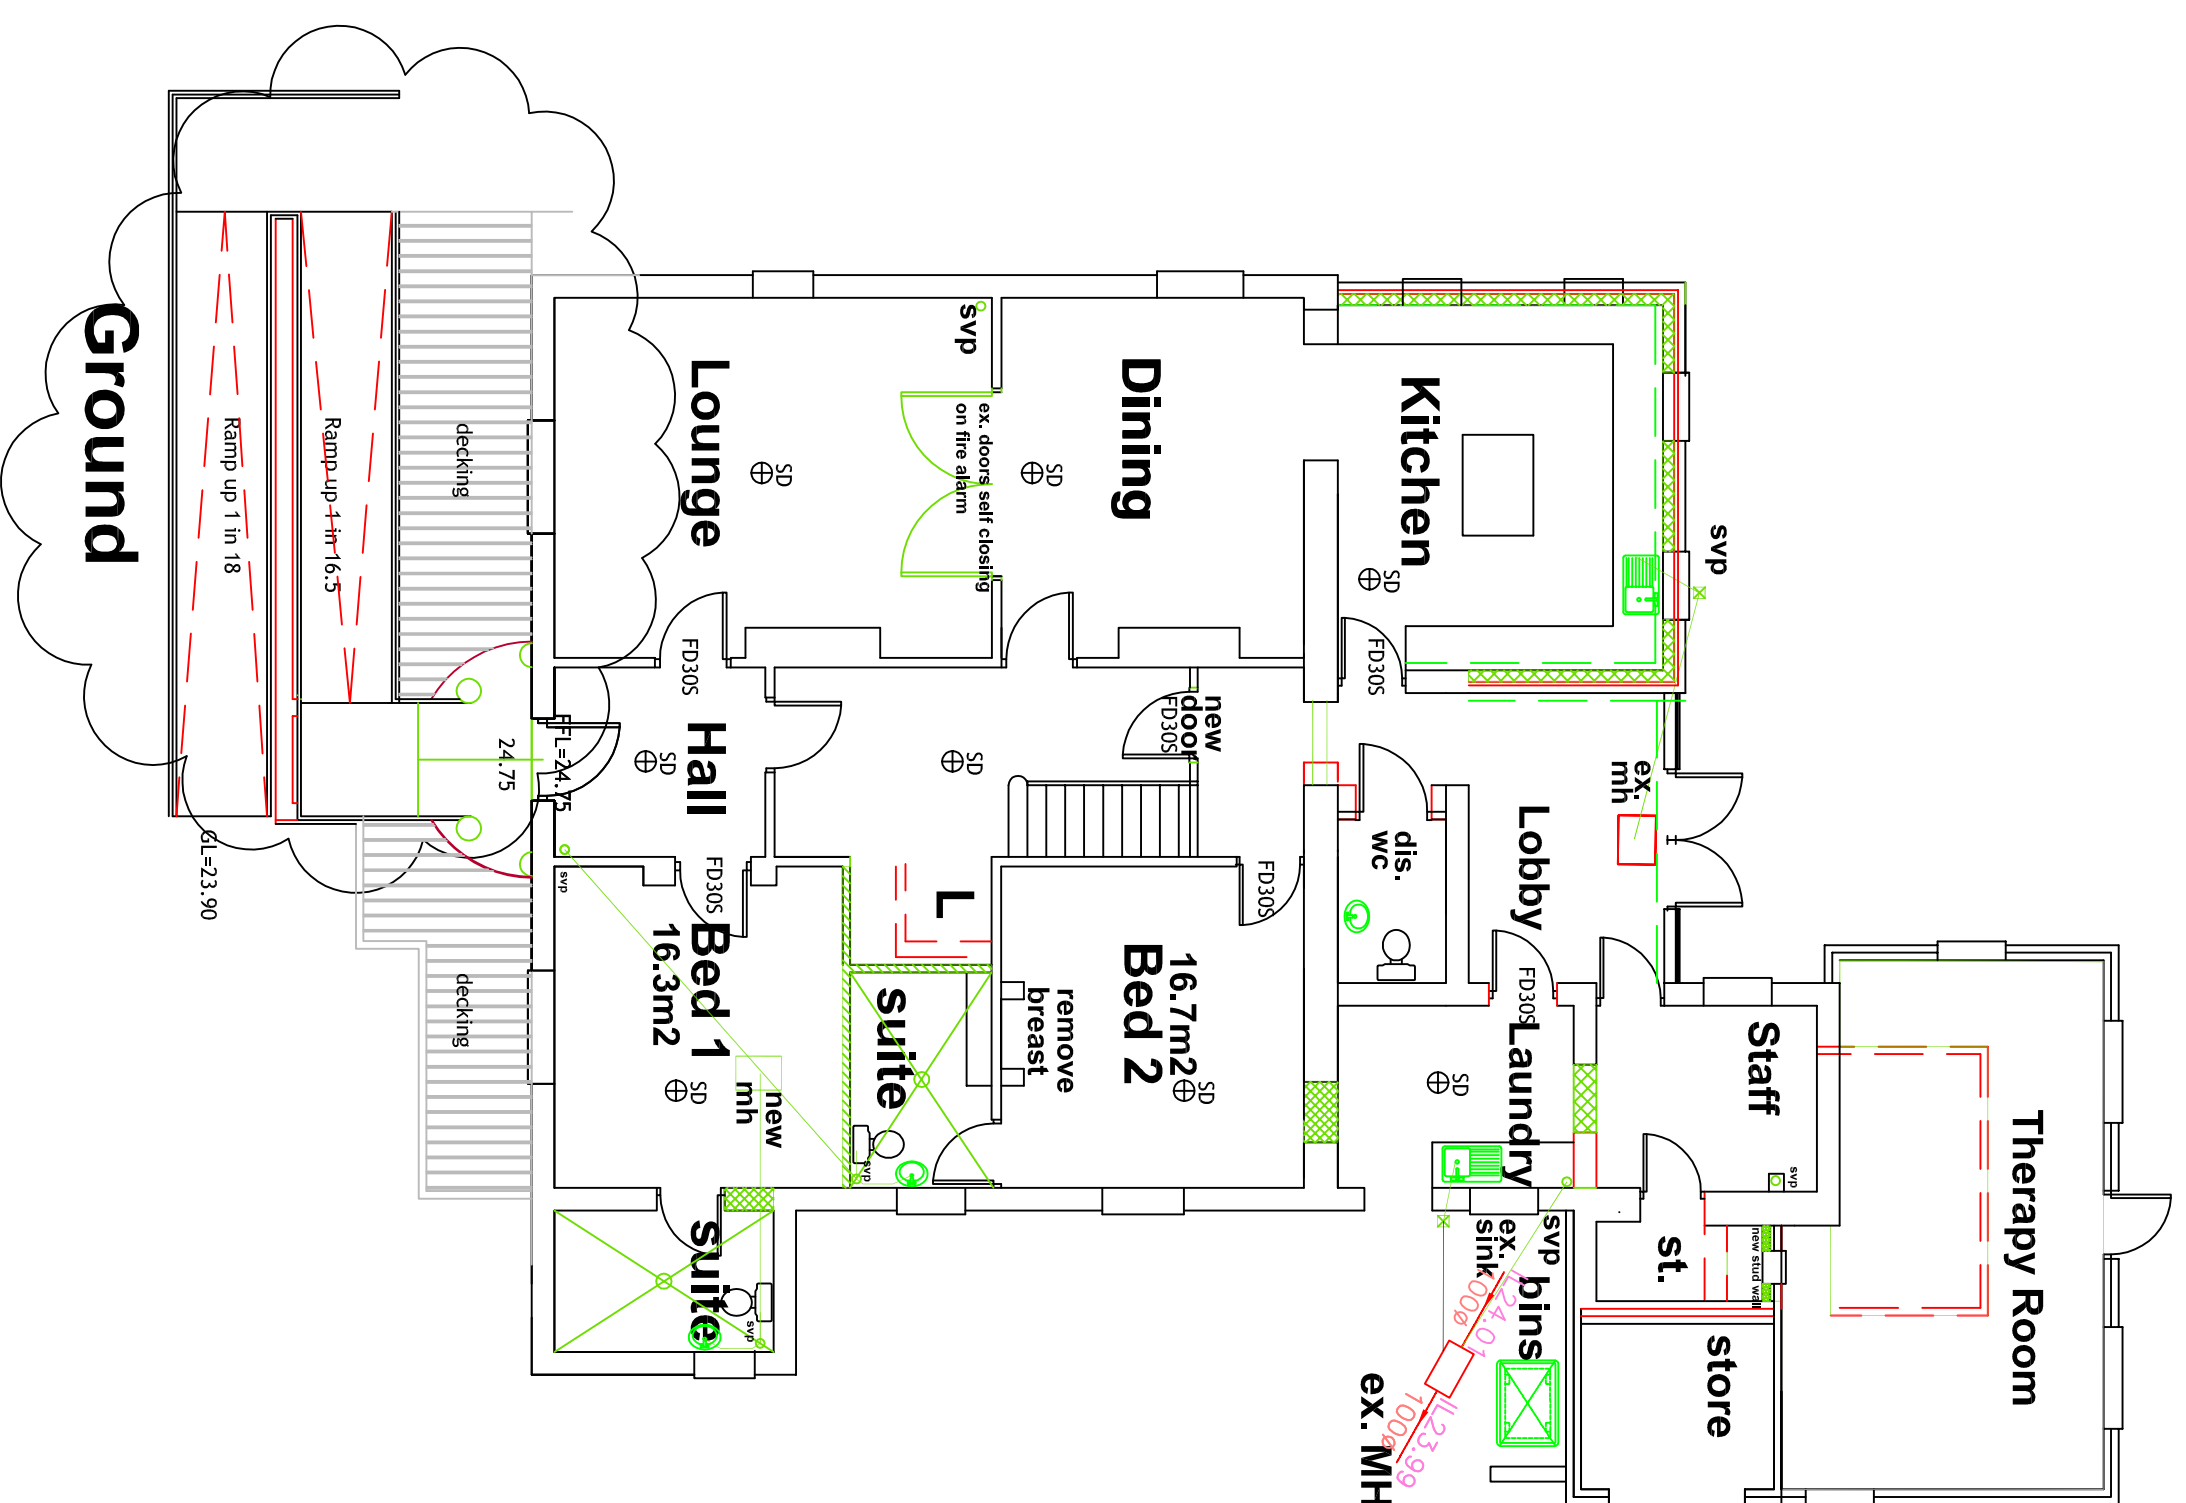

First

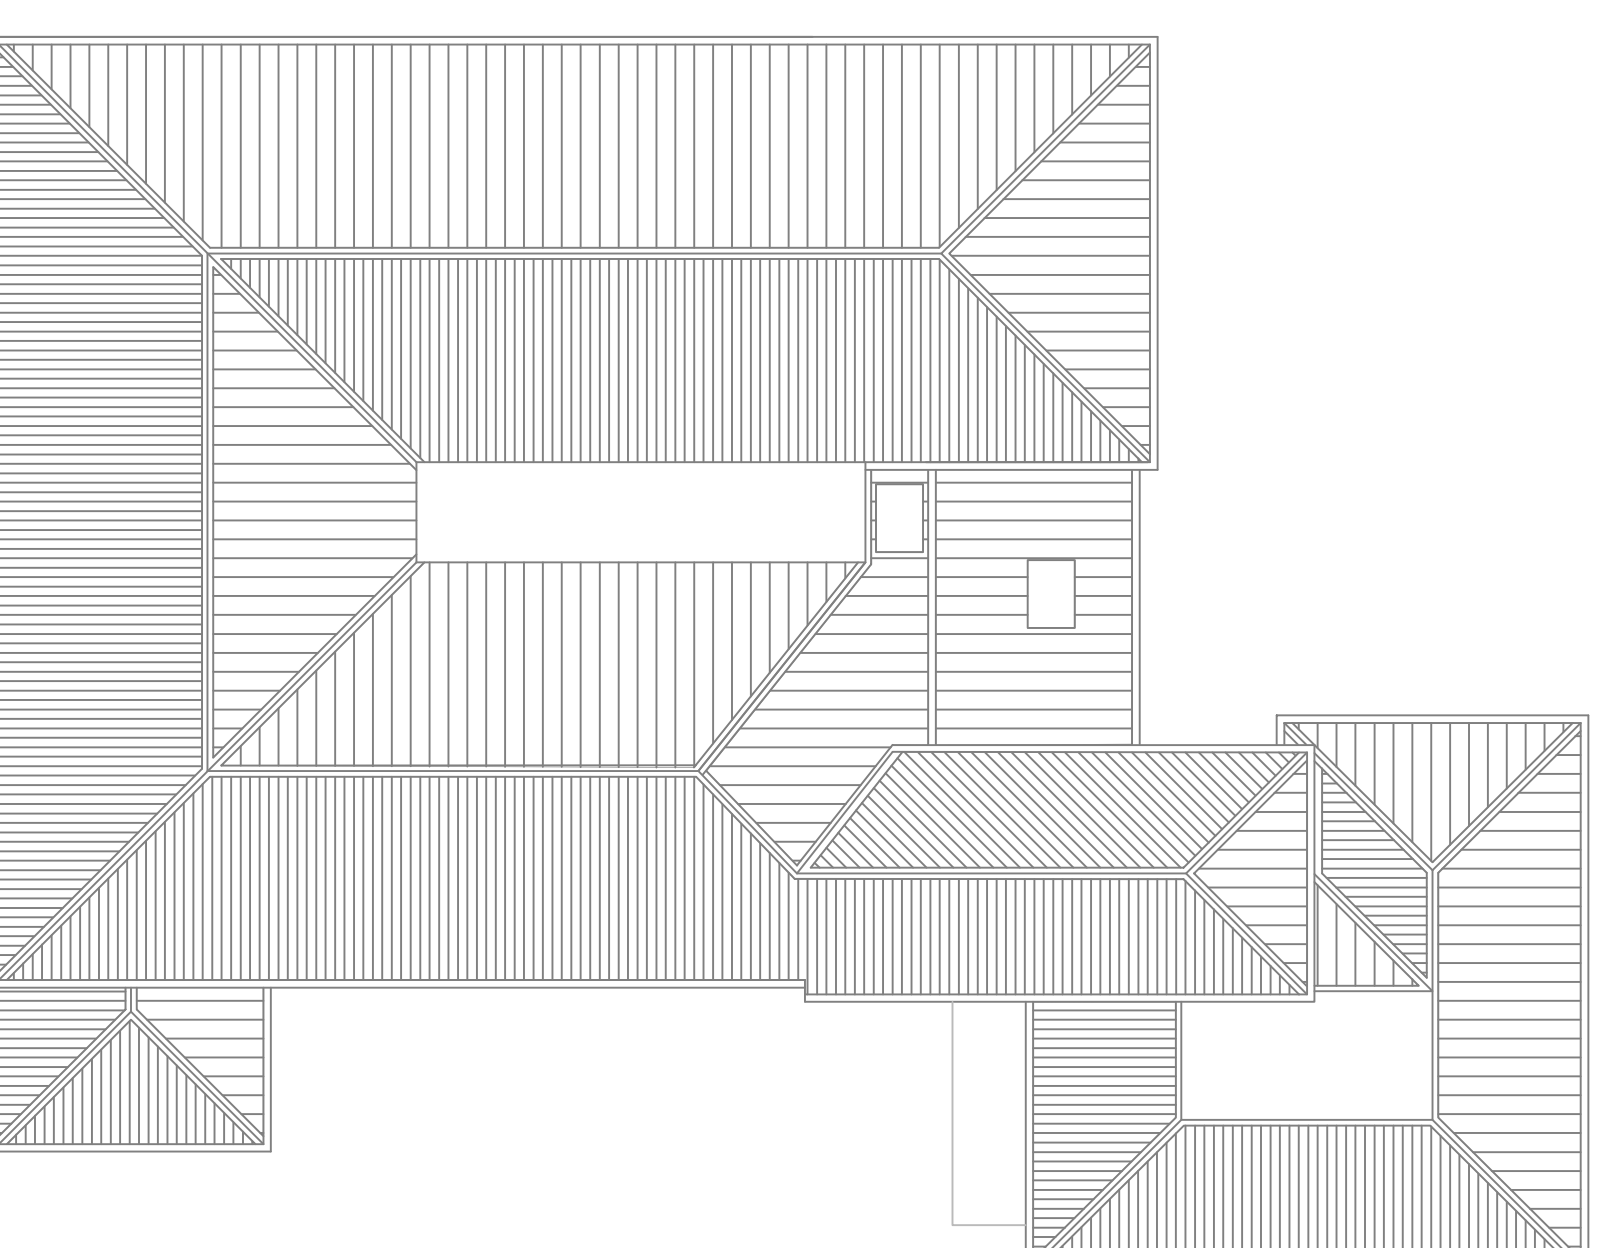

Roof Plan

SCALE	TITLE	Peter Galloway - ARCHITECT 
1/100	Hill Lodge Amendments	
DATE	DATE	
April 2015	42, Bedhampton Hill Havant	
Project: 42, Bedhampton Hill, Havant, Hampshire Client: Mr & Mrs. J. & M. Smith Architect: Peter Galloway Architect, 10, The Quadrant, Havant, Hampshire Contract: £150,000.00 Completion: 2015		
Plans		DETAIL
NUMBER PG	CAD NUMBER 14/200/10	DRAWING No 14/200/10
		