




REVISIONS		
Rev.	By	Date
A.	Window added on ground floor of east elevation.	09.09.15 TL

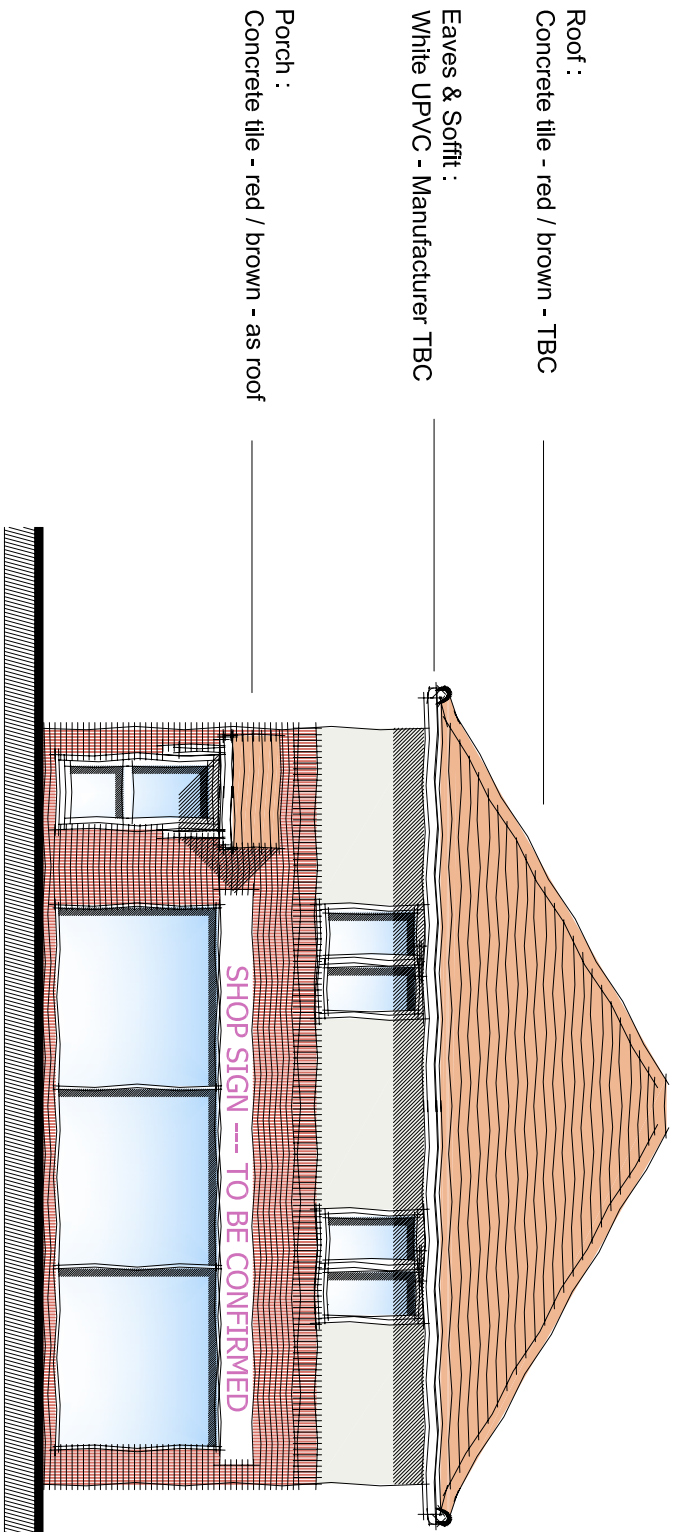


North Elevation - facing shared access

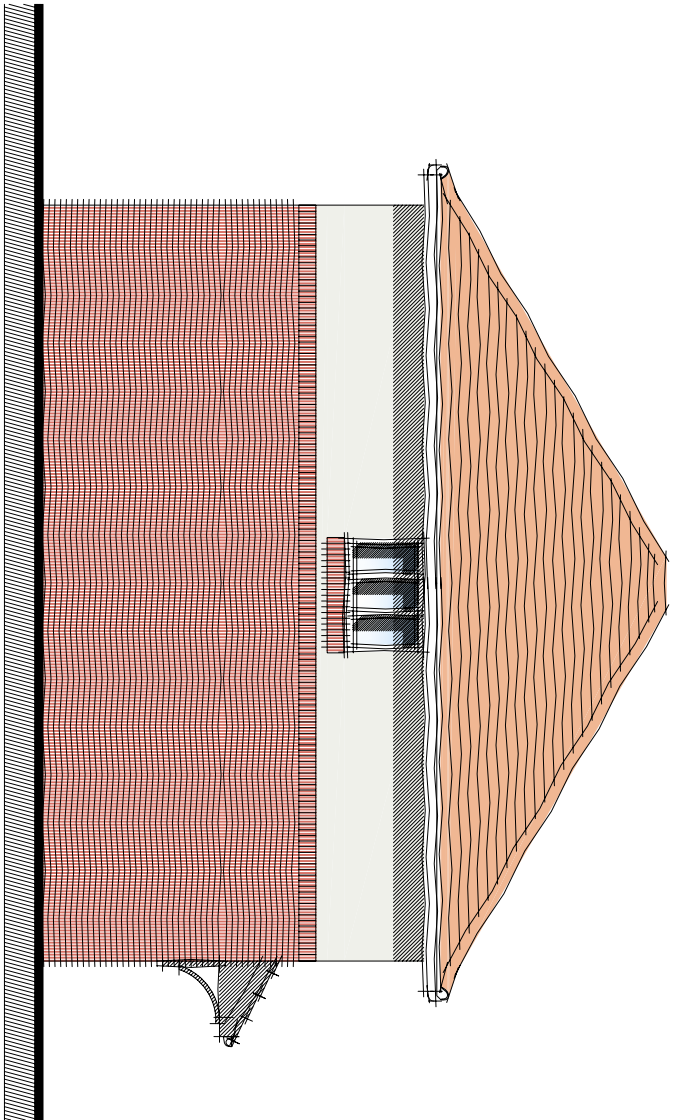


South Elevation - facing Tesco

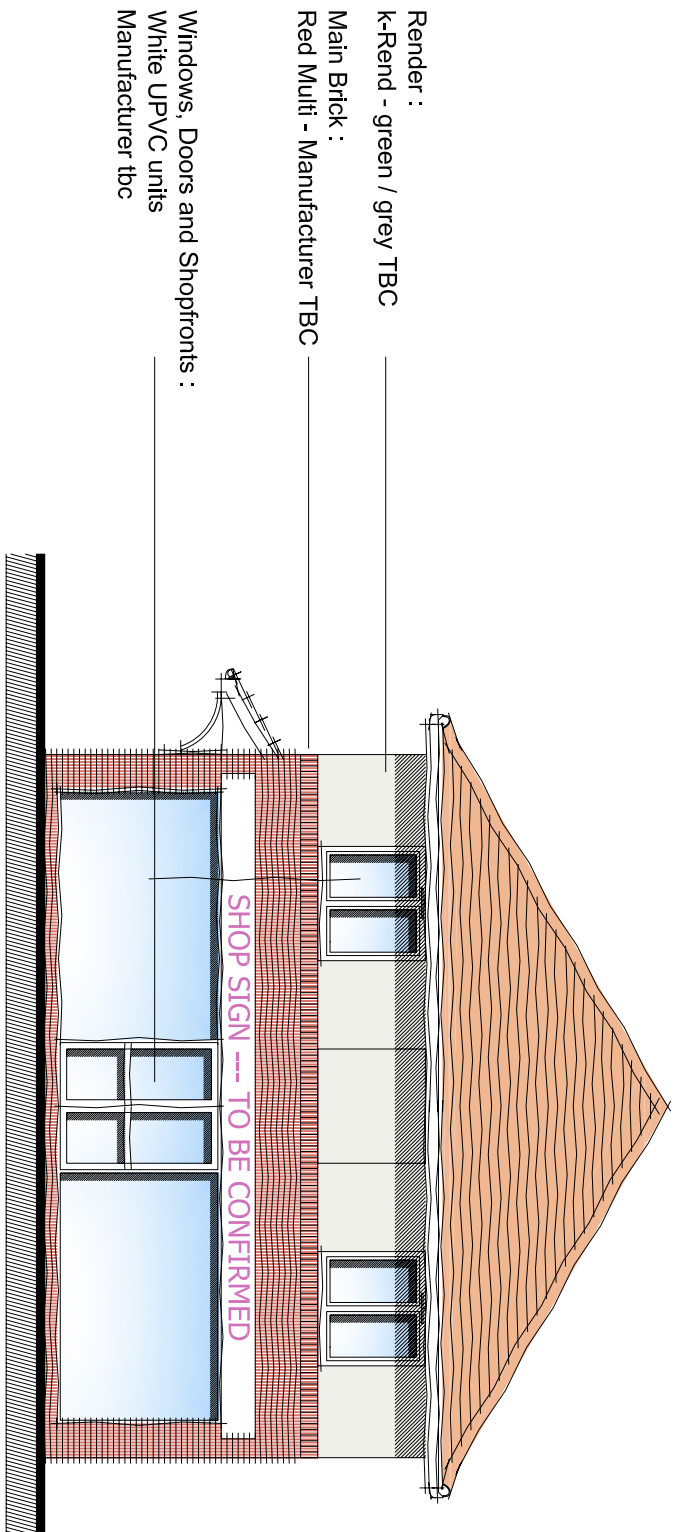


West Elevation - Elm Grove

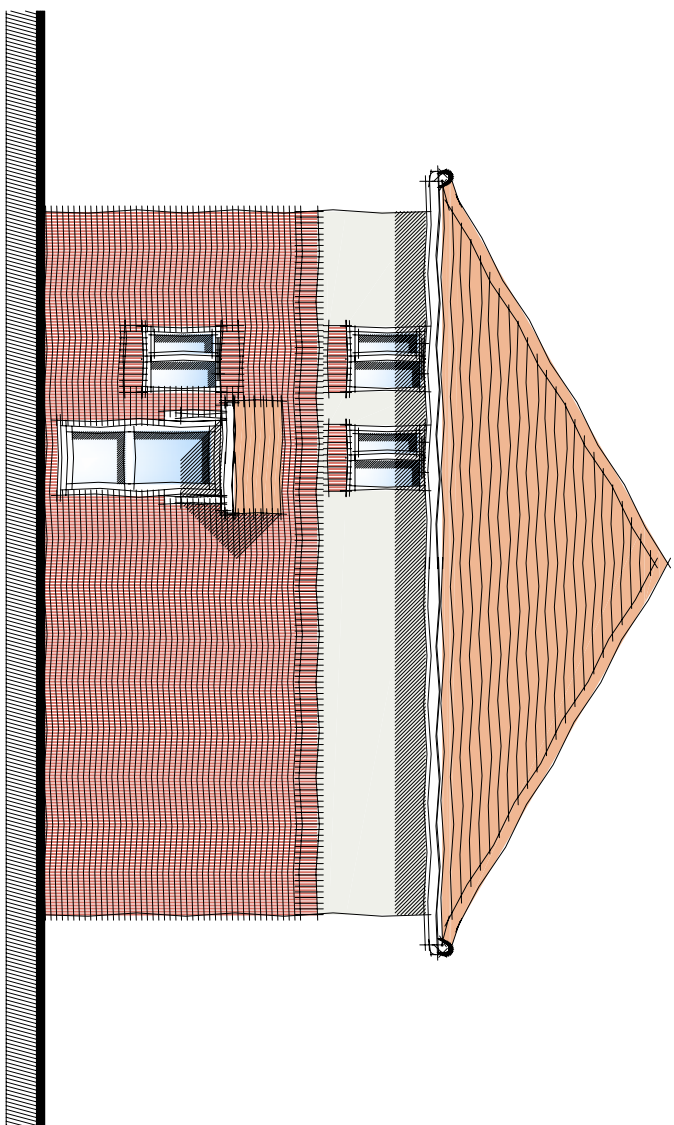


East Elevation - facing CRL

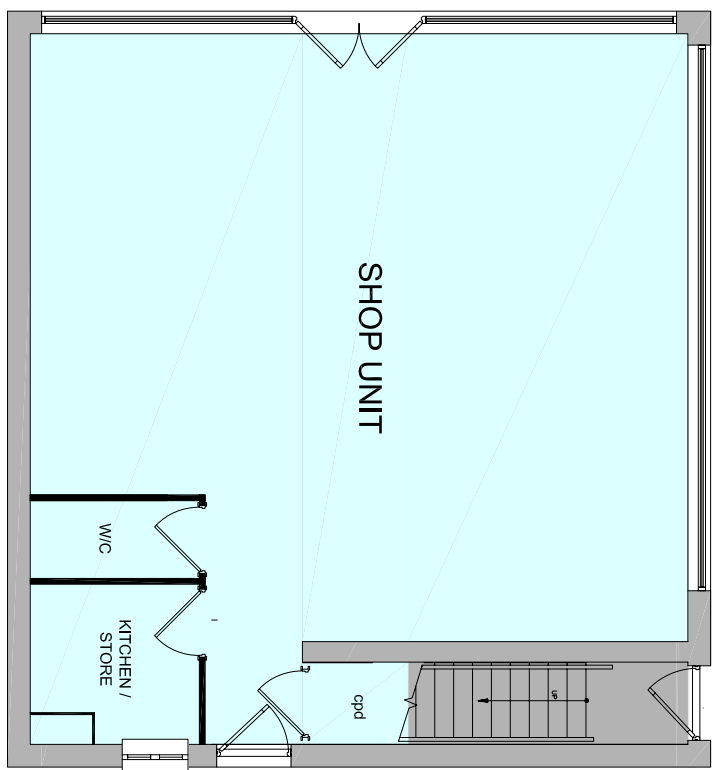

Ground Floor Plan

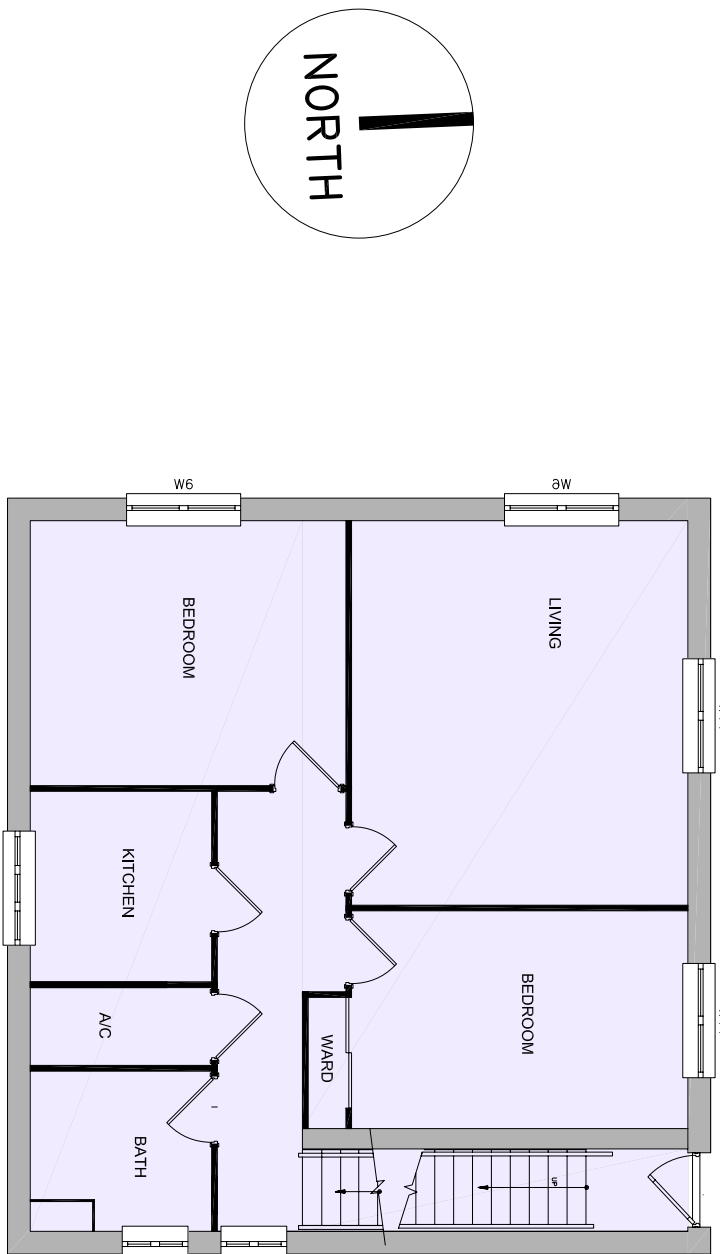

First Floor Plan

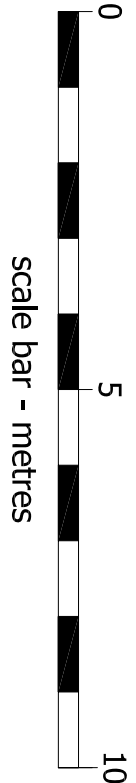

© 2015 PLANNING ISSUES

planningissues
TOWN PLANNING AND
ARCHITECTURAL DESIGN

Design Director
John Shelbourn RIBA
Registered Professional Architect
Telephone: 01423 442109
Fax: 01423 442110
Email: john@planningissues.co.uk

Client

Churchill
Retirement Living

Project Title
Proposed Shop Unit & Flat
108 - 110 Elm Grove
HAYLING ISLAND
Hampshire PO11 9EH

Drawing Title
PLANNING APPLICATION - MAR 2015
SHOP UNIT - PLANS & ELEVATIONS

Scale: 1:100 @ A1 Date: MAR 2015

Drawn: TL	Checked:	Rev:
10073HI - P11	A	