


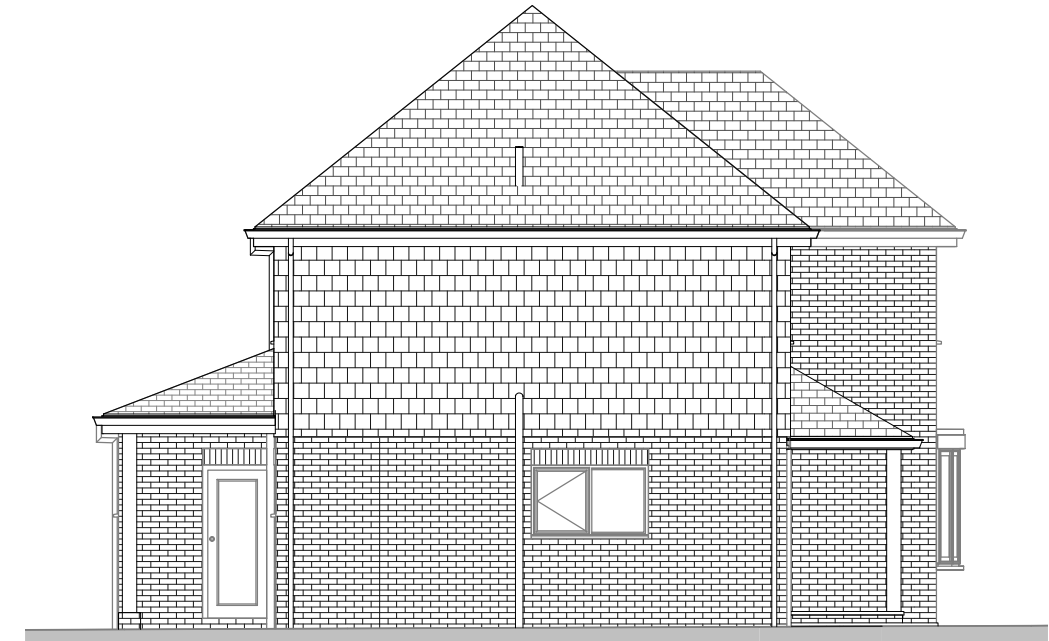

WEST ELEVATION
1 : 100



NORTH ELEVATION
1 : 100



EAST ELEVATION
1 : 100



SOUTH ELEVATION
1 : 100

0m 1m 2m 3m 4m 5m
VISUAL SCALE 1:100 @ A3



The Planning Service
Office, 135 North Lane
Clanfield, Waterlooville
Hampshire PO8 0RL

T: 023 92 597364
F: 0845 519 1103
E: info@theplanningservice.co.uk

All dimensions to be checked on site and not to be scaled from drawings.
The contractor to ensure the works are inspected and completed to the satisfaction of the Local Authority.
These drawings have been produced for planning approval purposes only and should not be used for any other purpose. Compliance with building regulations is not to be assumed.
© These plans remain the copyright of the Planning Service and must not be copied or reproduced in any way without written permission, with the exception of Local Authorities for planning purposes.

Mr & Mrs Knight
4 Wallis Gardens,
Waterlooville PO7 7SA

PROPOSED ELEVATIONS

Project number	164.1 v1.2	P002
Date	01/07/2015	
Drawn by	JJ	
Status	Planning	Scale 100% @ A3
		1 : 100