





REAR ELEVATION

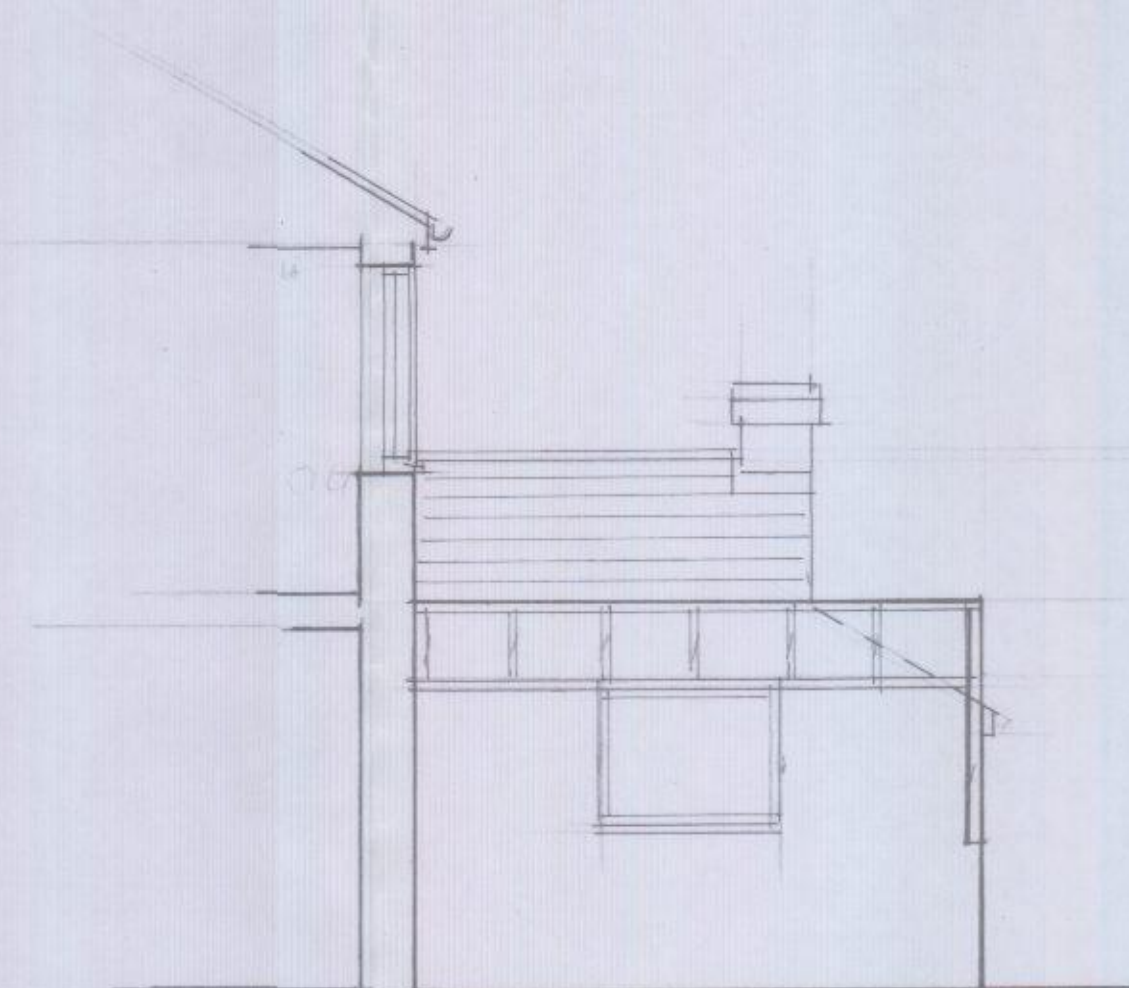

SIDE ELEVATION

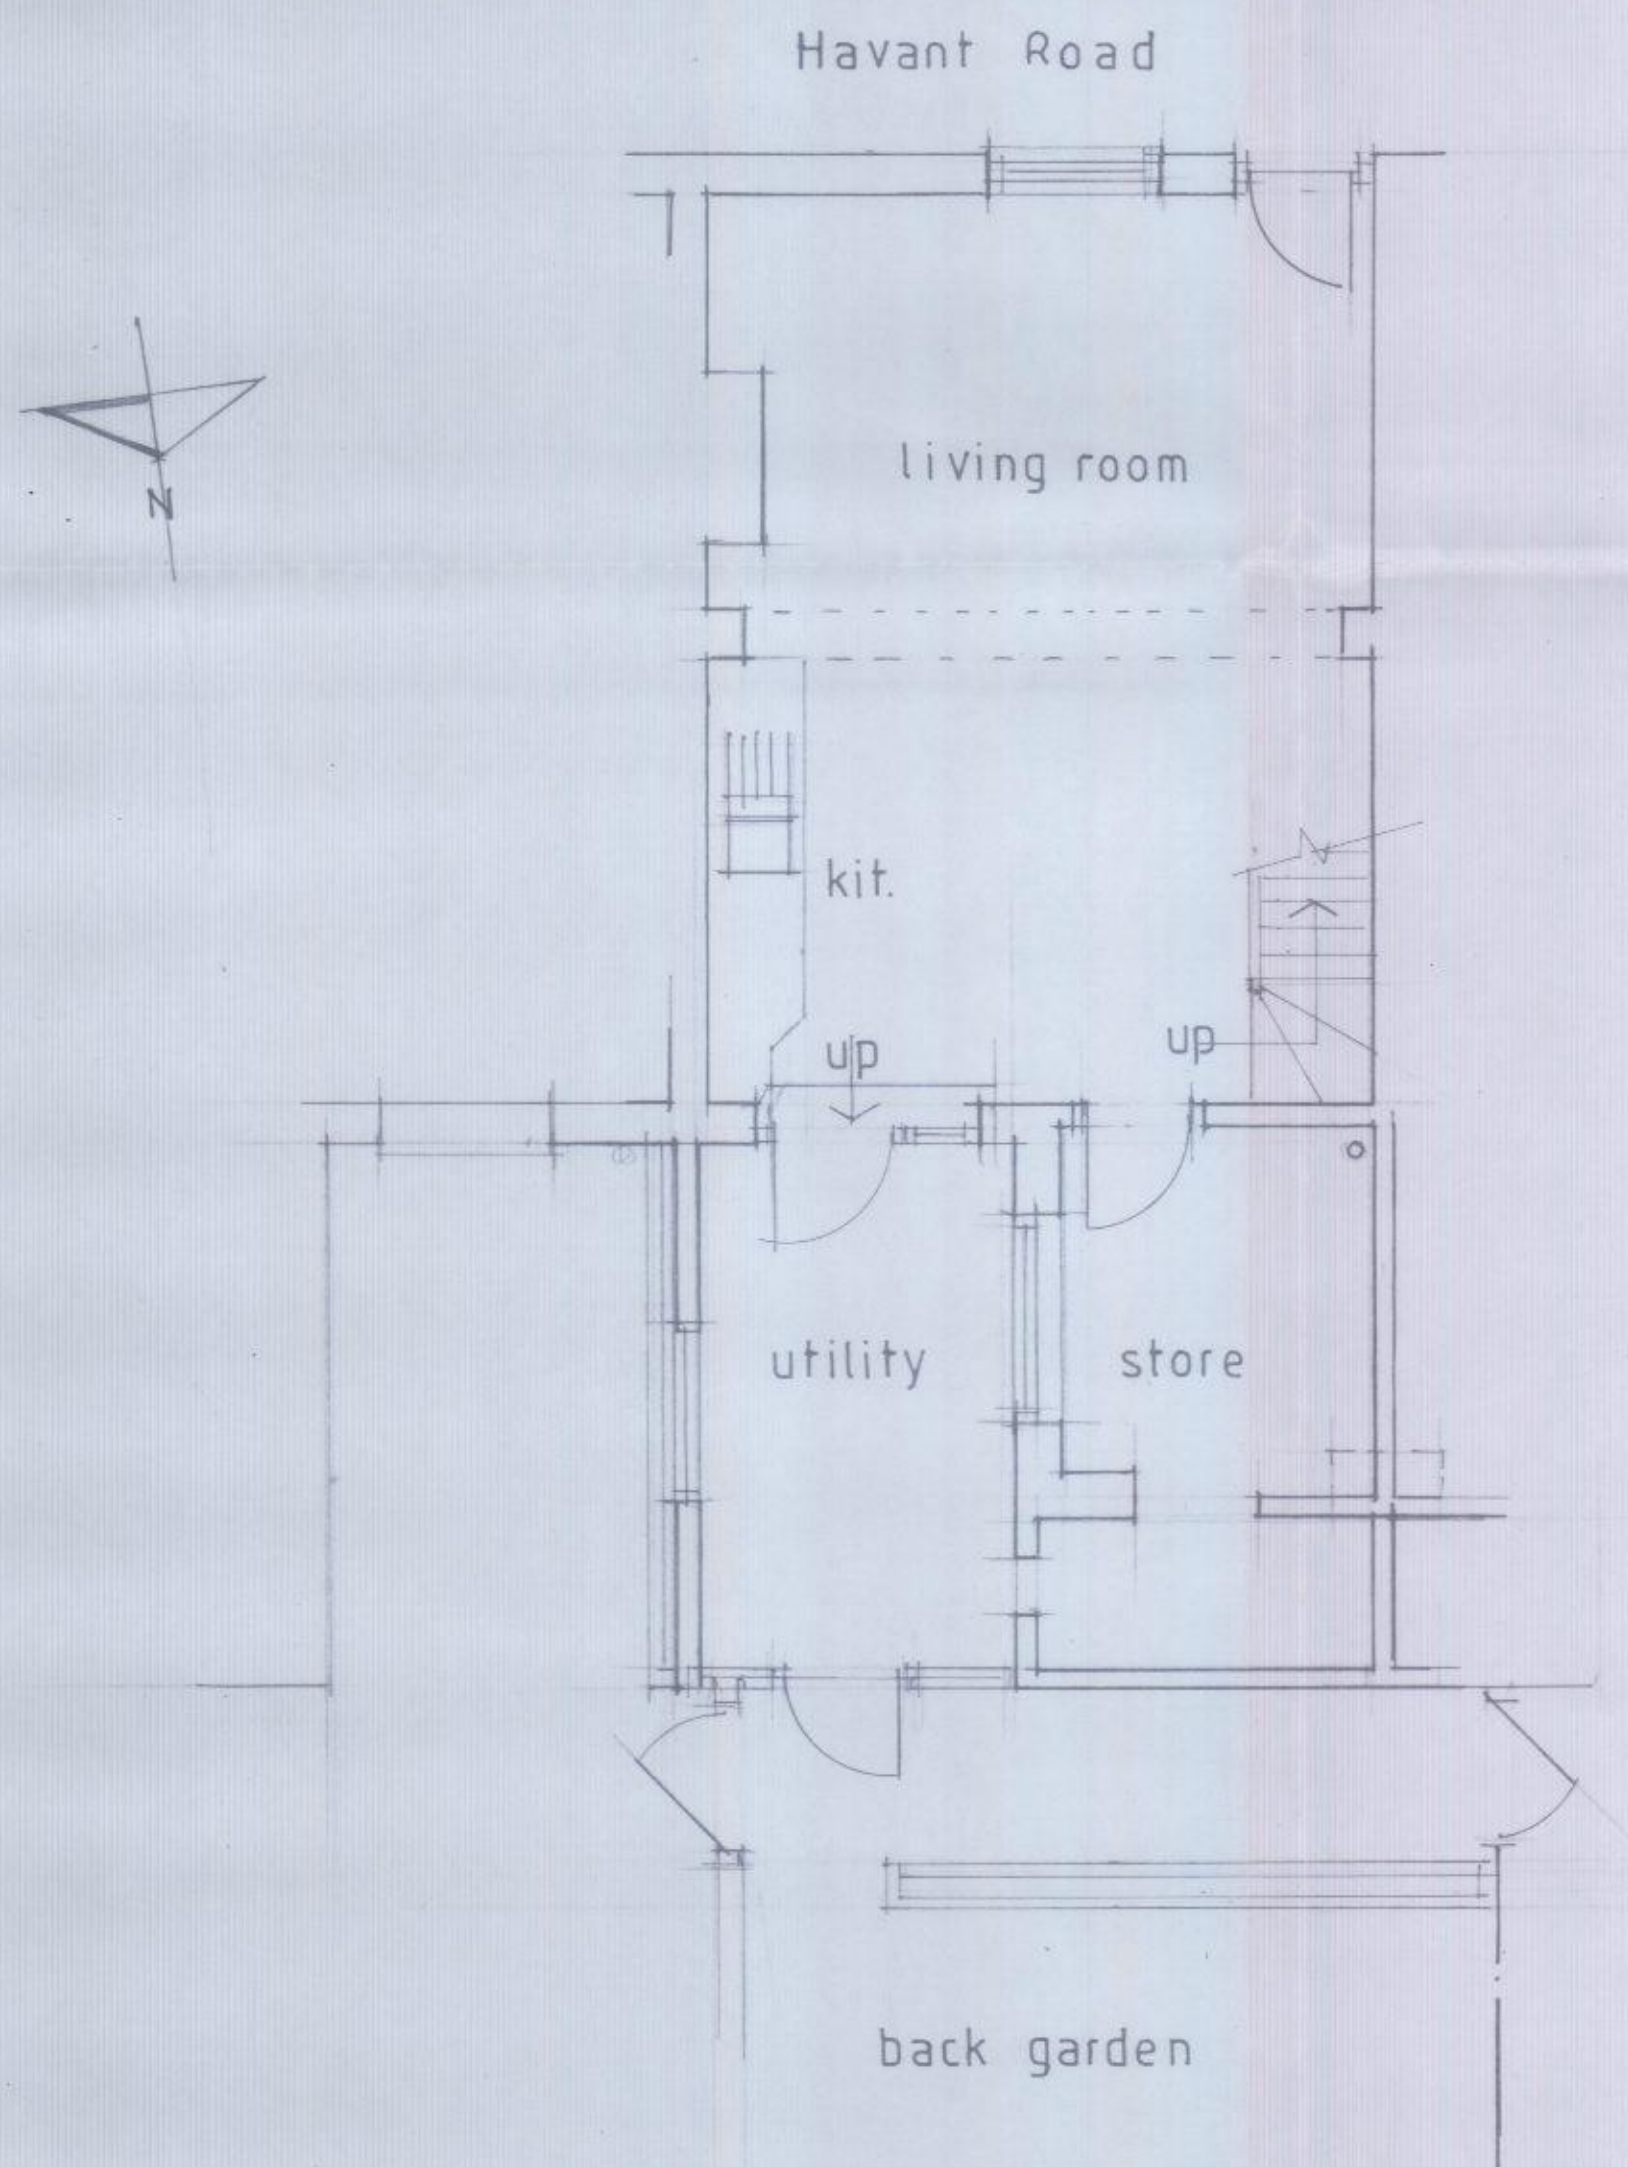

GROUND FLOOR PLAN 1:50

No. Revisions: Date:

O'NEILL
ARCHITECTURAL SERVICES
 16 Grosvenor Road, Donnington,
 Chichester, West Sussex, PO198RX,
 Telephone: [01243] 531333

Client:
 Mr. & Mrs. N. SLADE

Project:
 13 HAVANT ROAD,
 EMSWORTH,
 HAMPSHIRE.

Drawing:
 SURVEY AS EXISTING

HAVANT BOROUGH
 COUNCIL
 20 APR 2015
RECEIVED

Drawn by: P. O'NEILL Date: MAR 2015

Scale/s:
 1:50

Dwg. no. 1509/01 Rev.