


Proposed Site Layout
scale 1:200

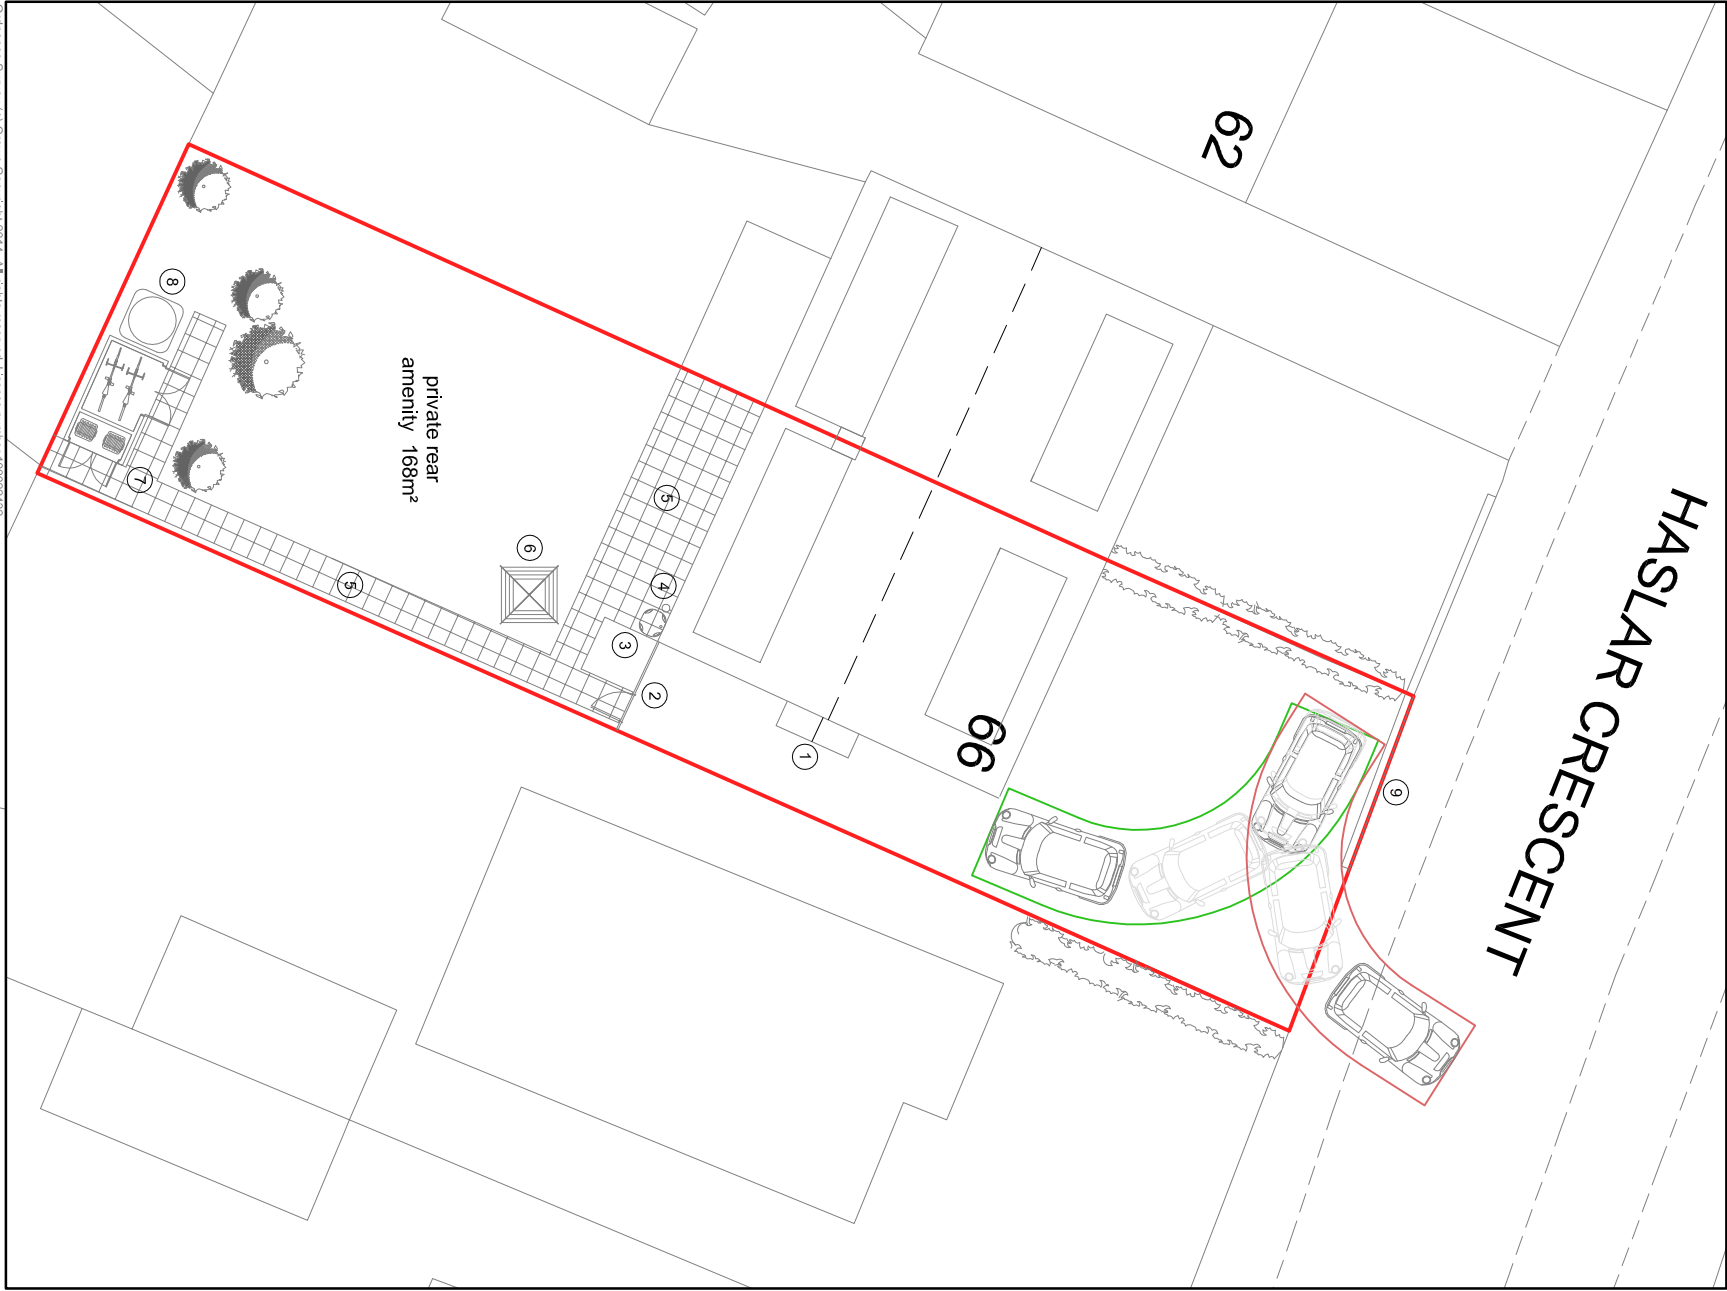

Key to proposed site plan:

- 1 entrance to proposed dwelling
- 2 1.8m closeboarded fence & gate
- 3 water butt
- 4 external dusk till dawn lighting
- 5 proposed permeable paving
- 6 rotary dryer
- 7 secure bin & cycle store
- 8 composting
- 9 600mm high proposed wall

Indicative landscaping

line of application site

No.	Description	Date

Anchor House, School Lane
Chandlers Ford, Eastleigh
Hampshire SO53 4DY

Chartered Practice

Drawing Title:
PROPOSED SITE LAYOUT

Project Title:
66 Haslar Crescent
Waterlooville
PO7 6DH

Drawing No.:
3879-P-04

Revision: -
Date: Jan 15

Scale: 1:200

Drown: CM

Checked: MSS

This drawing is the copyright of the company and must not be reproduced or used without permission. Annoted dimensions are to be taken in preference to scaled dimensions and all dimensions must be checked before work is commenced