




EXISTING Front Elevation

EXISTING West Elevation




EXISTING Rear Elevation


EXISTING East Elevation

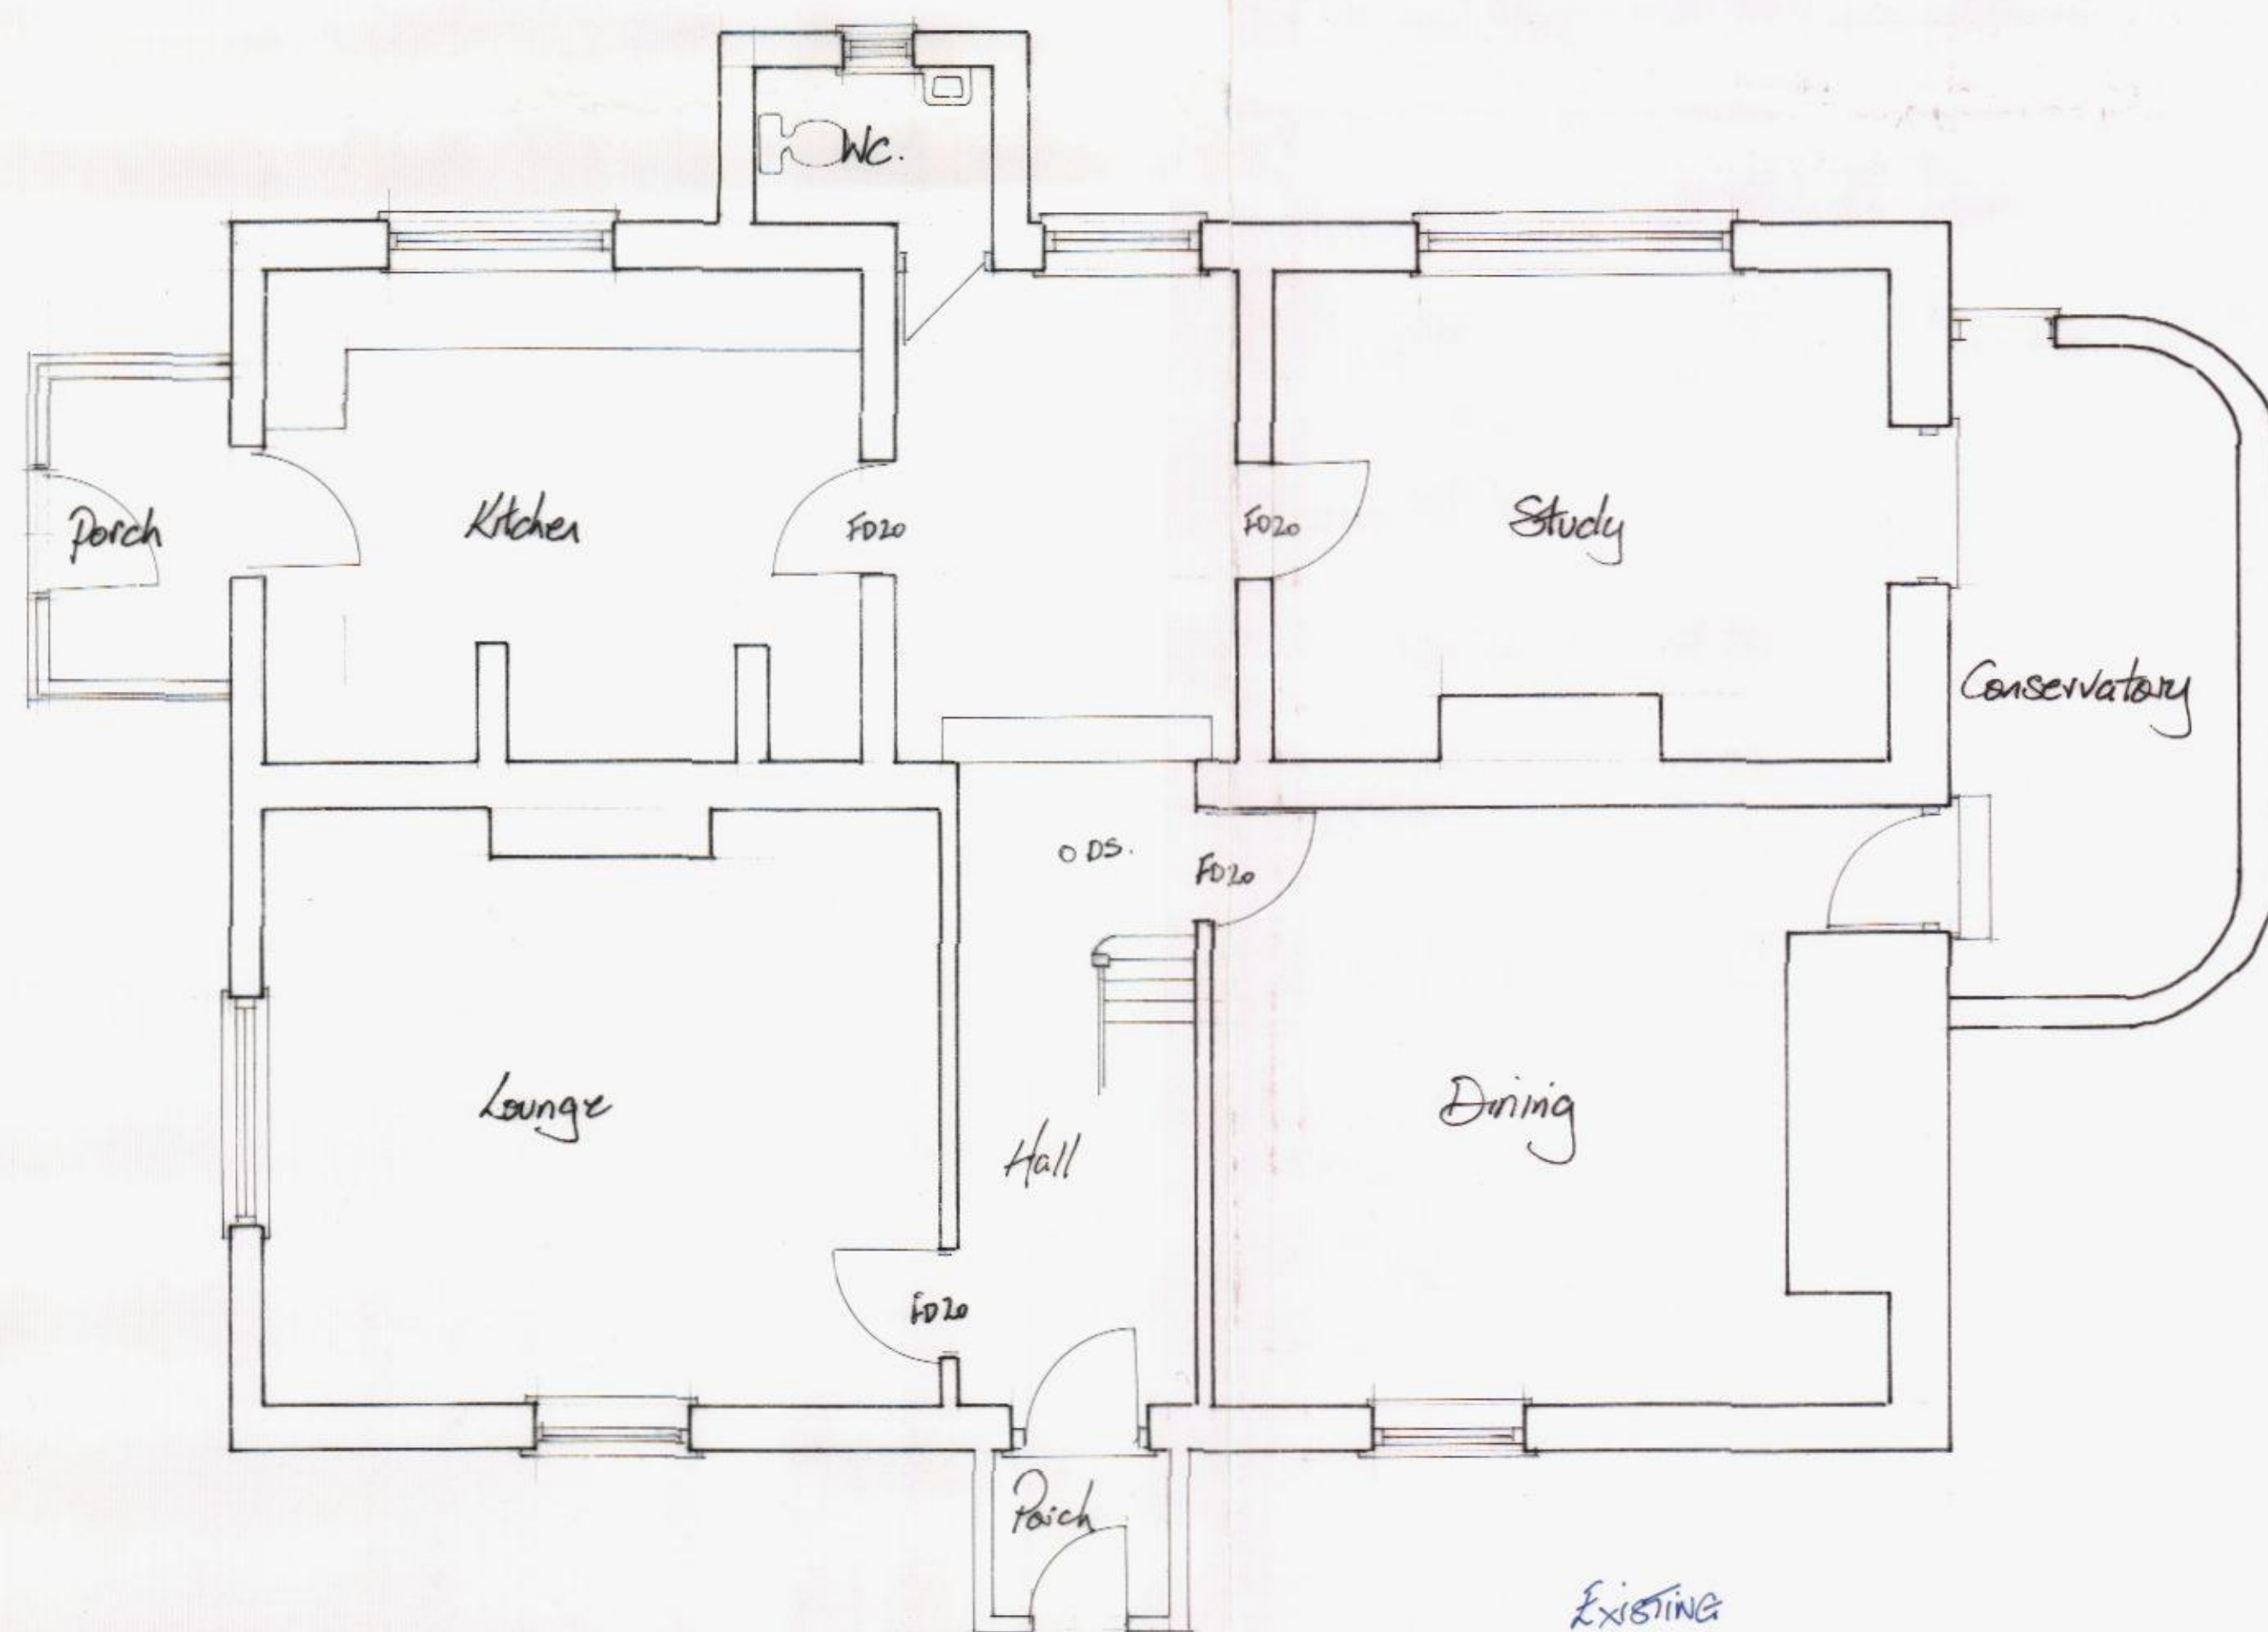

EXISTING
Ground Floor Plan

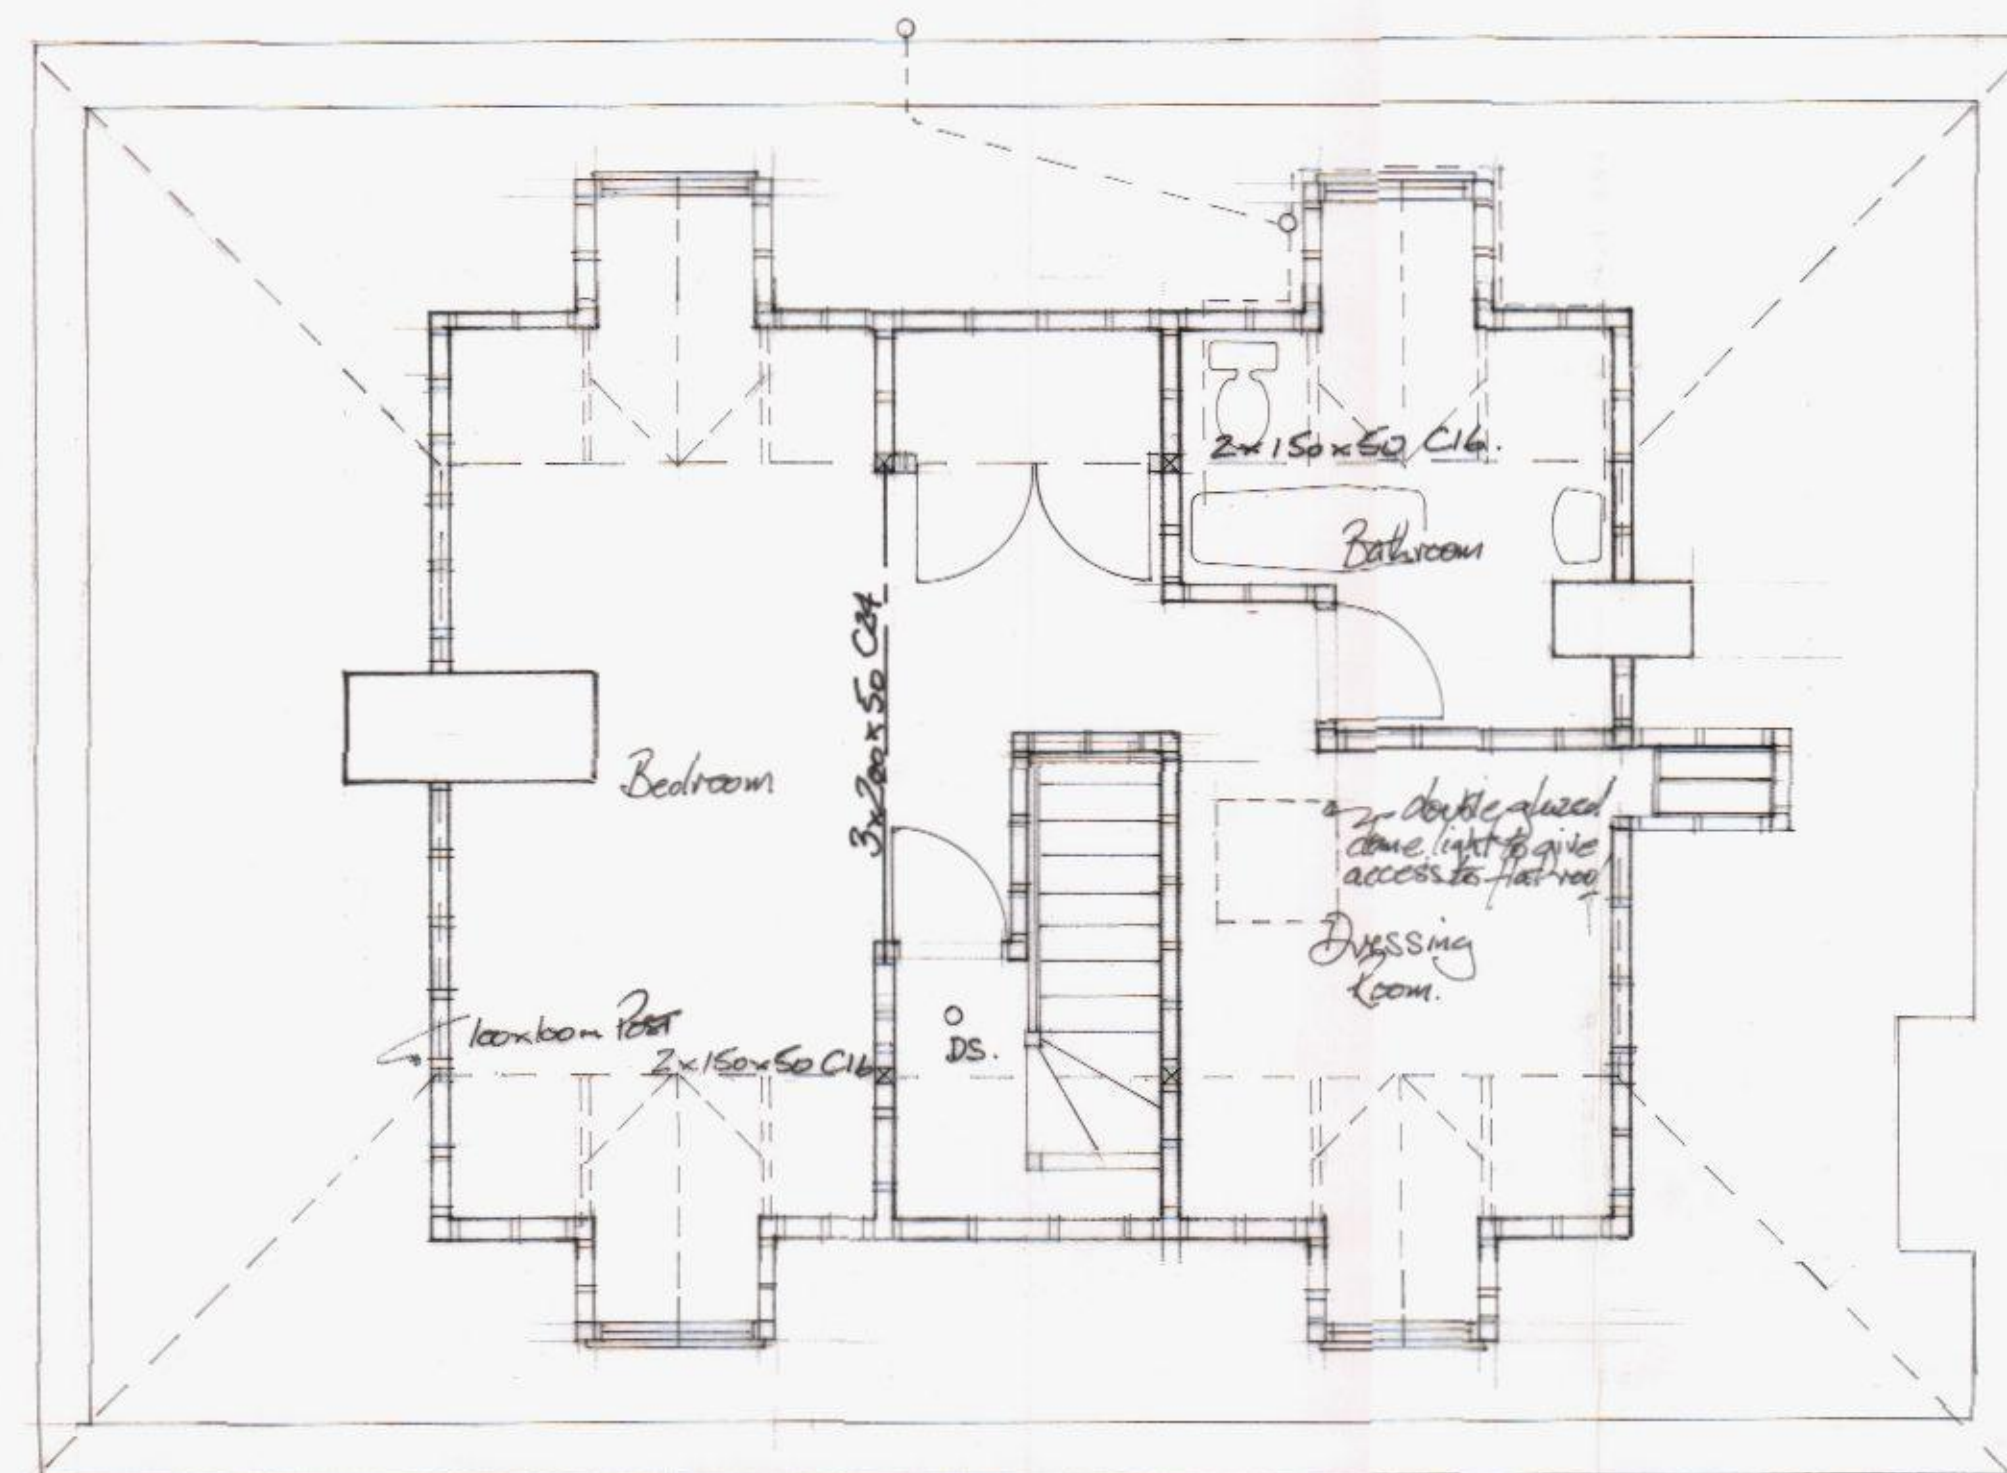

EXISTING
~~Proposed~~ Second Floor Plan
Existing StVP

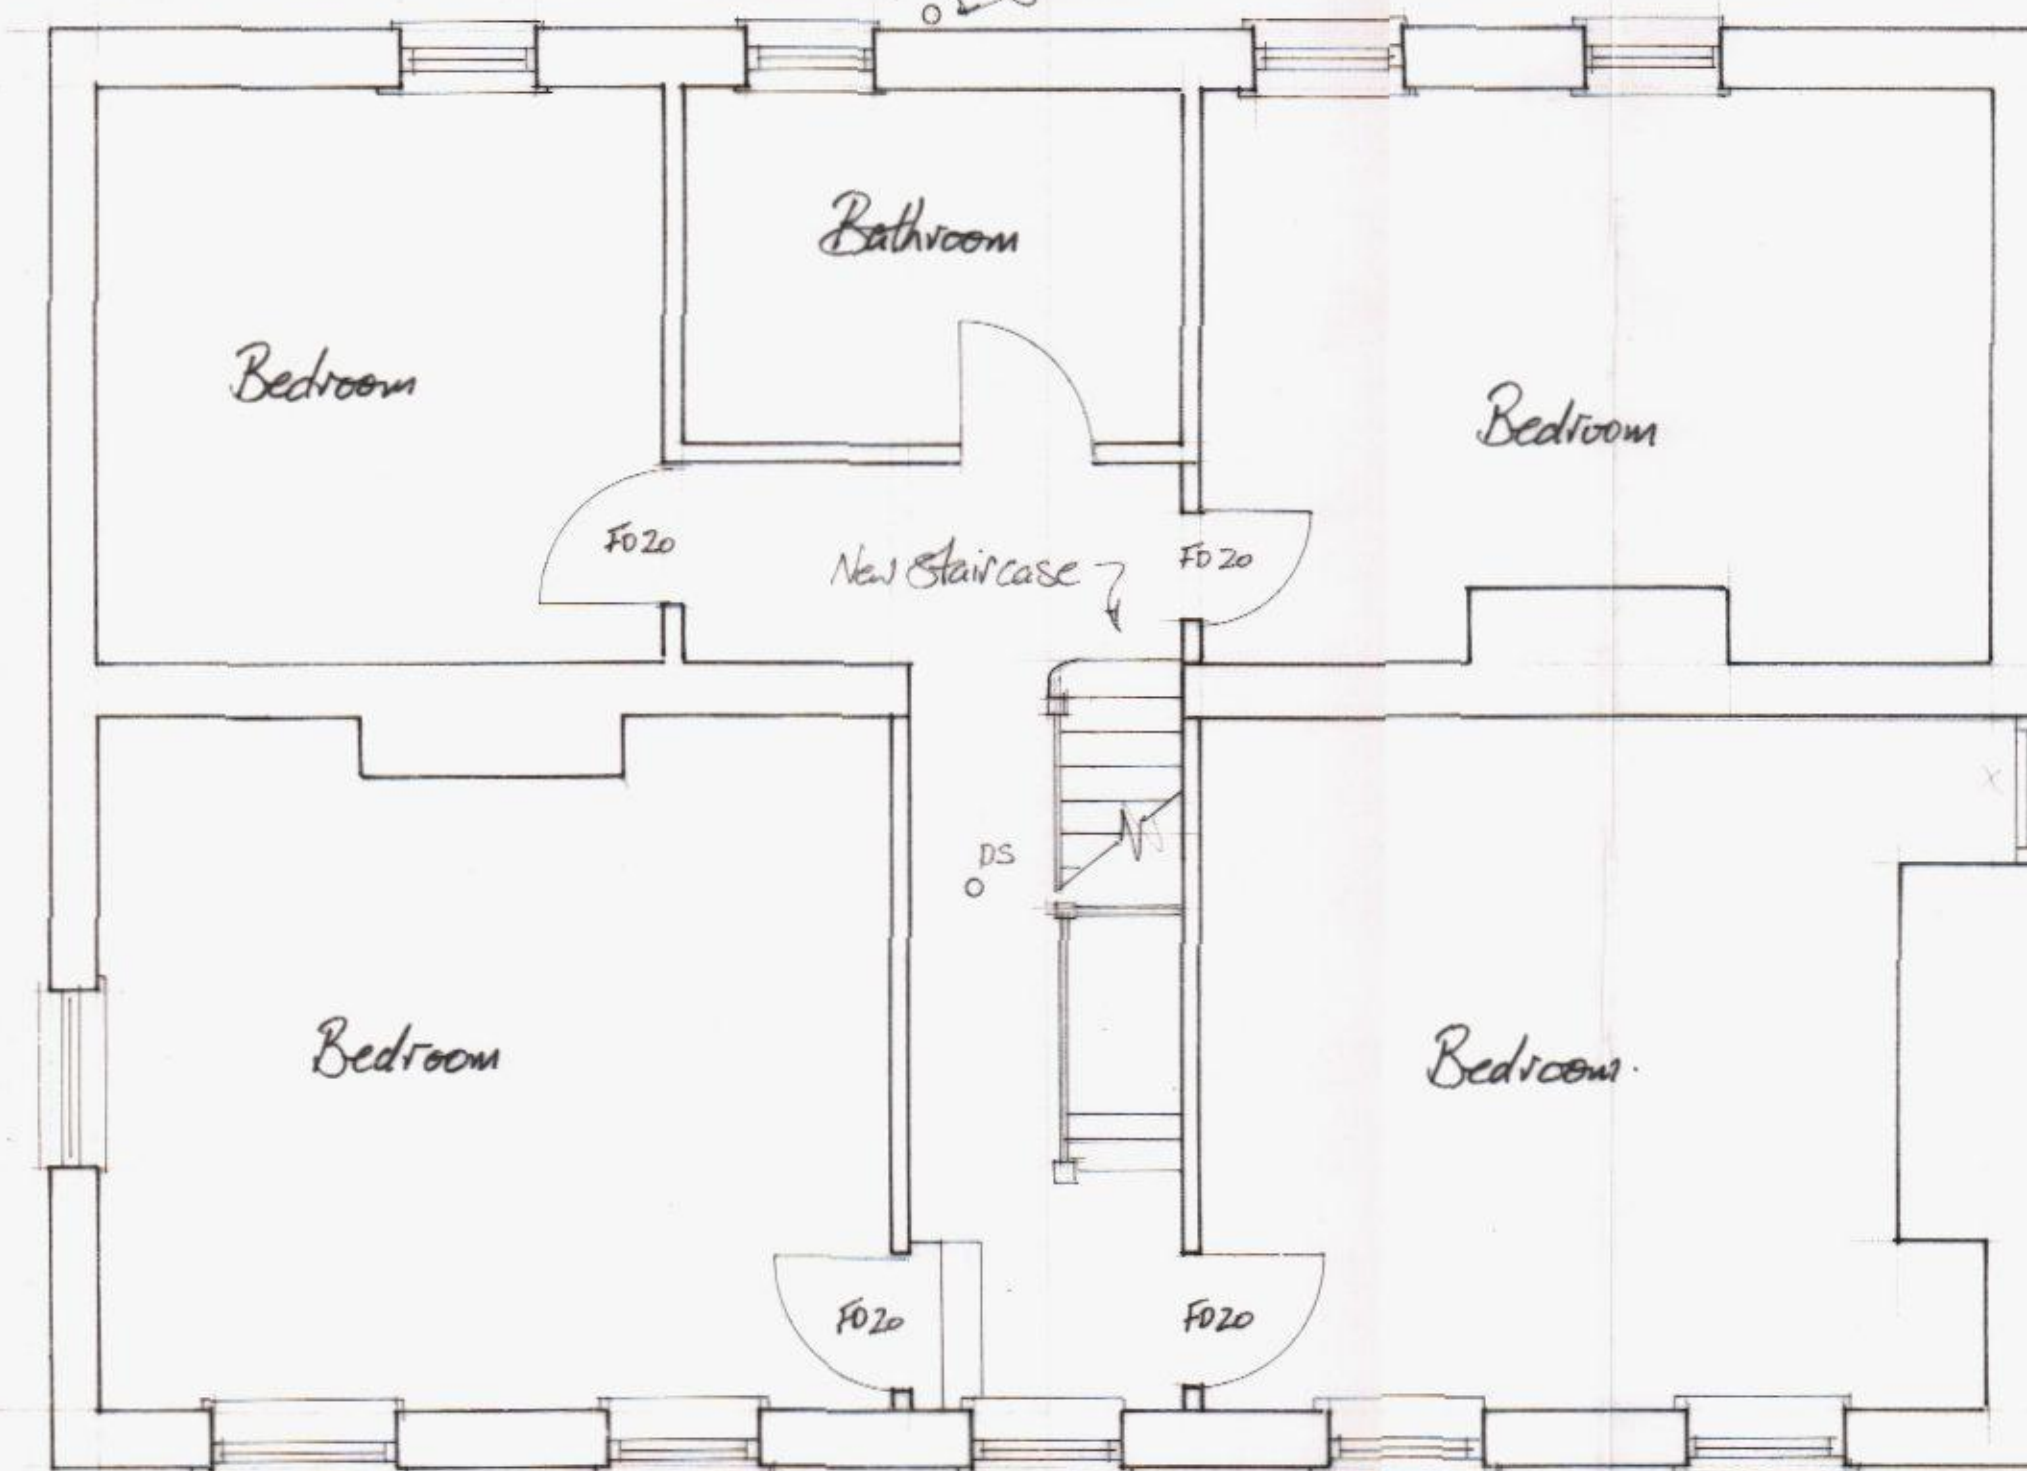

EXISTING
First Floor Plan

Client Mrs. T. White	
Job Title Proposed Plans in Response to the Front & Rear Elevation Requirements	
Drawing Title EXISTING PLANS & ELEVATIONS	
Havant Borough Council 17 SEP 2015	
RECEIVED	
Scale 1:50 & 1:100	
Date JUNE 09	Drawn by
Org. No.	Rev.