

NOTES:
 Dimensions to be checked on site before commencing work. Any discrepancies shall be reported to the architect immediately.
 Do not scale from these drawings except for planning purposes.
 Use figured dimensions only.
 Where applicable this drawing is to be read in conjunction with other consultants' drawings.
 All drawings to be read in conjunction with specification and all other drawings including structural engineer and mechanical and electrical drawings / specification



C: See drawing 04




B: See drawing 03




A: See drawing 02




Proposed Site Block Plan at 1:500 Ordnance Survey, (c) Crown Copyright 2012. All rights reserved. Licence number 100020449

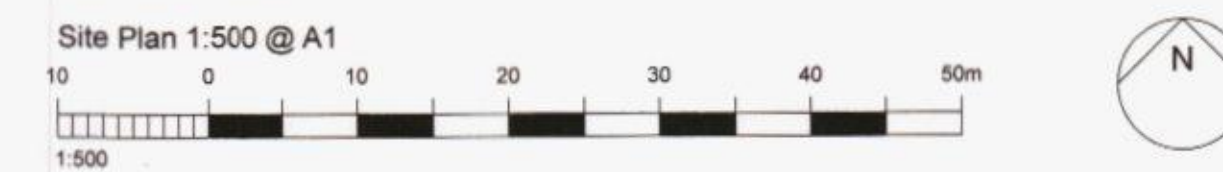

Proposed Site Location Plan at 1:1250
 Ordnance Survey, (c) Crown Copyright 2012. All rights reserved.
 Licence number 100020449

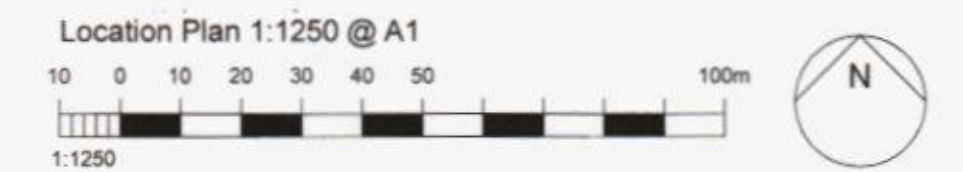

Existing South West Porch Elevation
 Scale:1:50

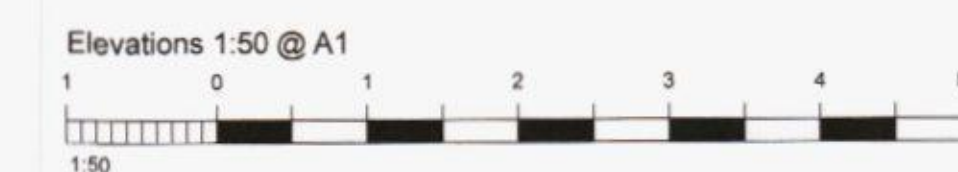

HAVANT BOROUGH COUNCIL
 14 MAY 2015
 RECEIVED

REV	DATE	AMENDMENT	DRAWN

hd
 architects
 www.hdarchitects.co.uk mail@hdarchitects.co.uk

CLIENT
 anon

PROJECT
 King Street
 Emsworth
 Porch Details

DRAWING
 Location Plan
 Site Plan
 Existing Elevations

DATE 13.05.15 DRAWN KJL
 DRAWING NUMBER REVISION