
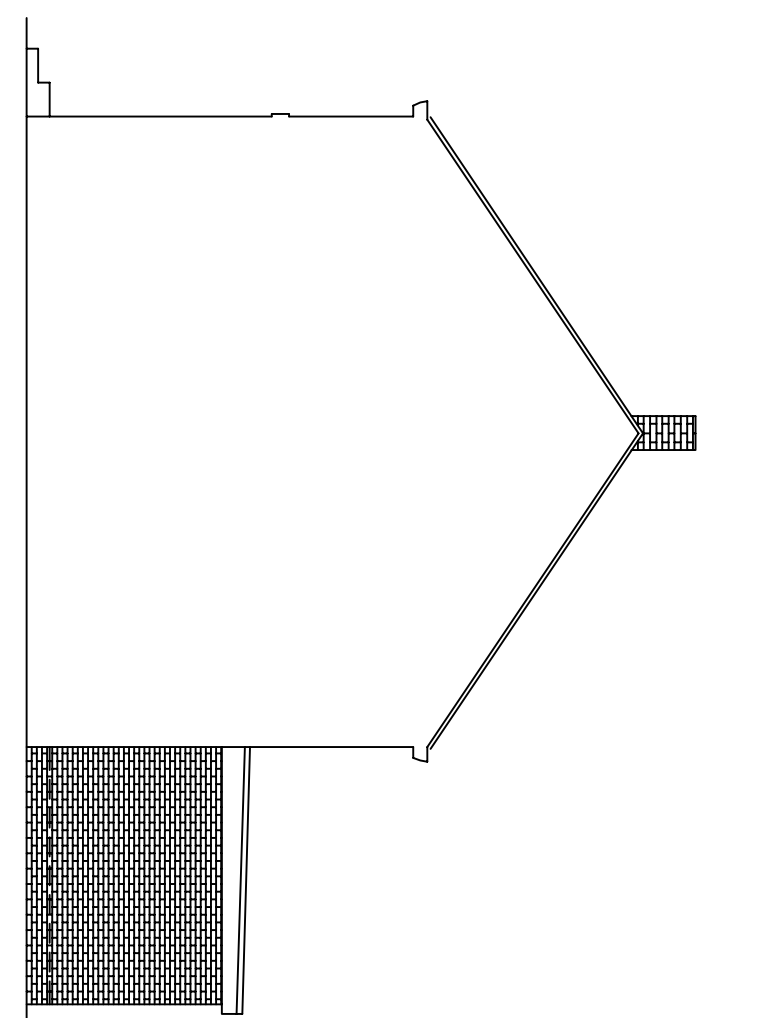
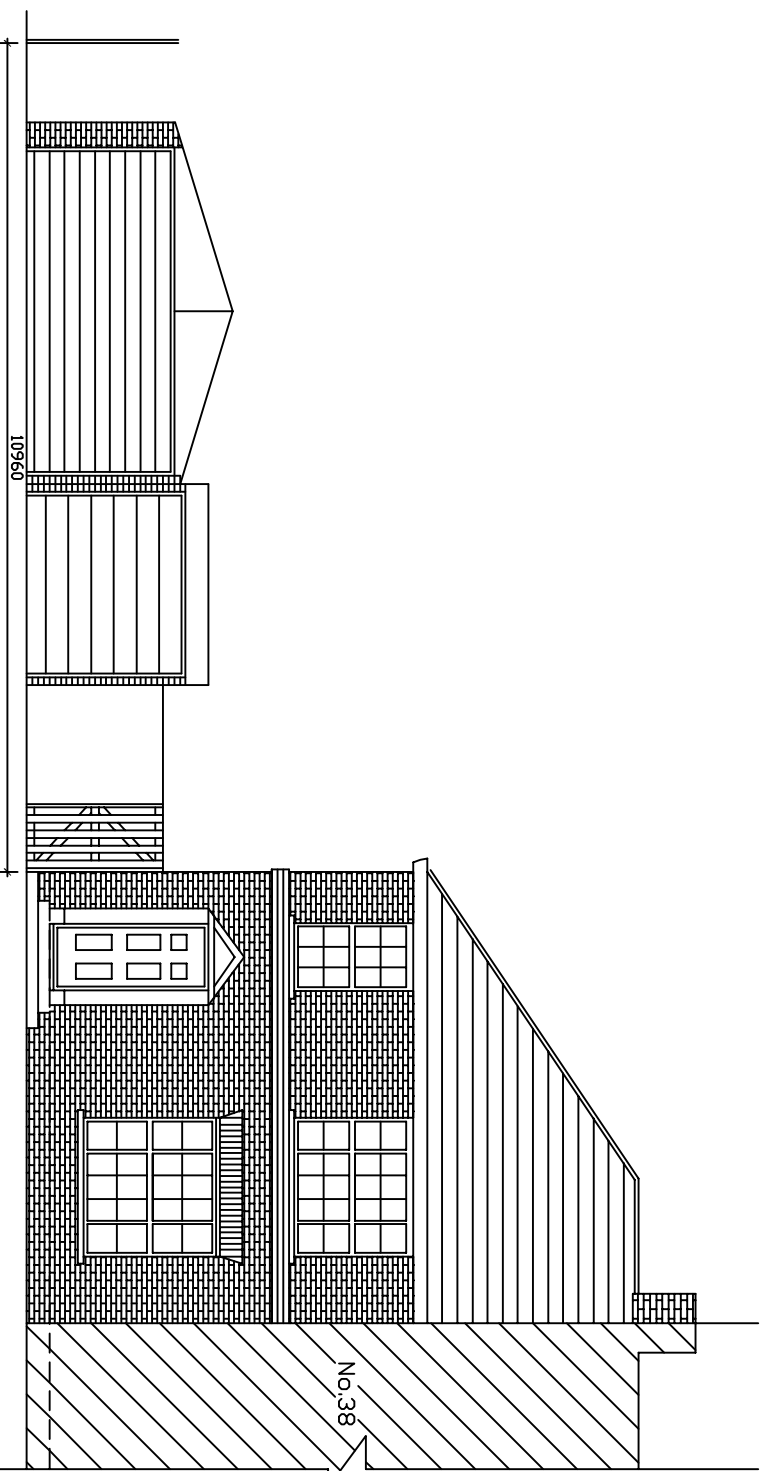
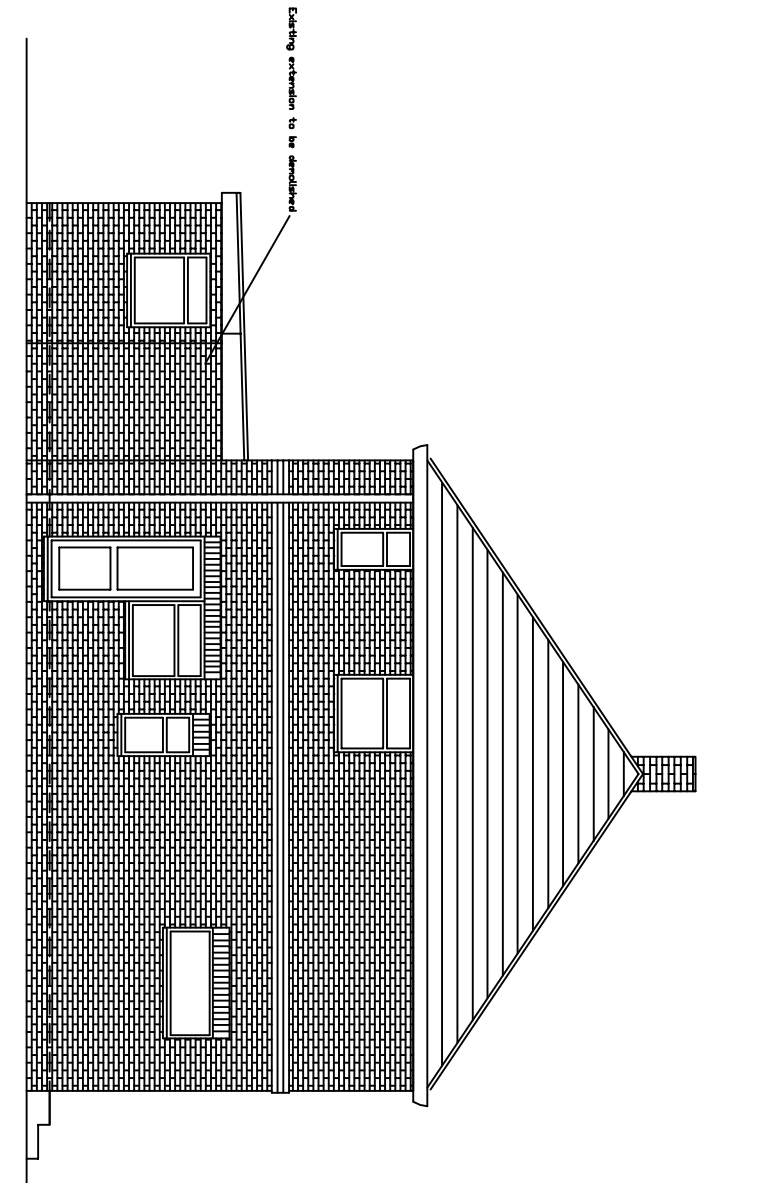


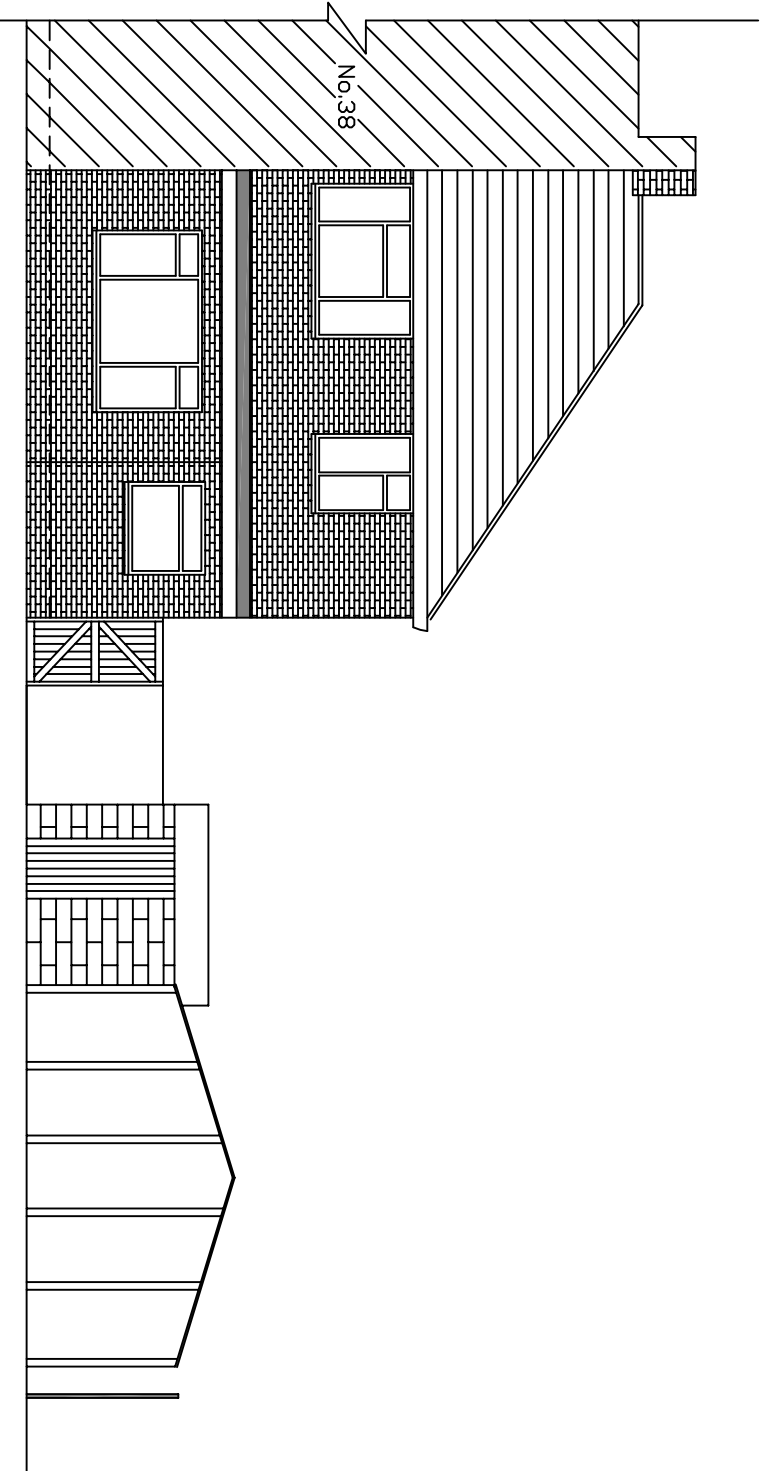


WEST ELEVATION


SOUTH ELEVATION

EAST ELEVATION

NORTH ELEVATION

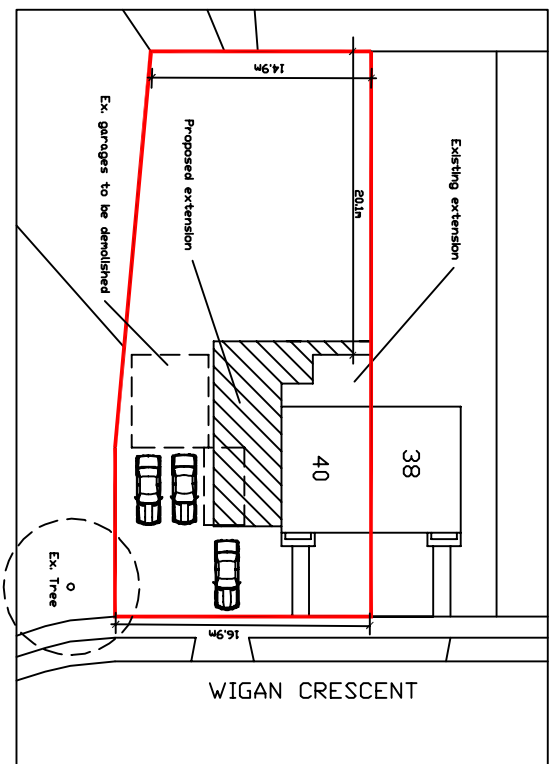


SITE PLAN 1500

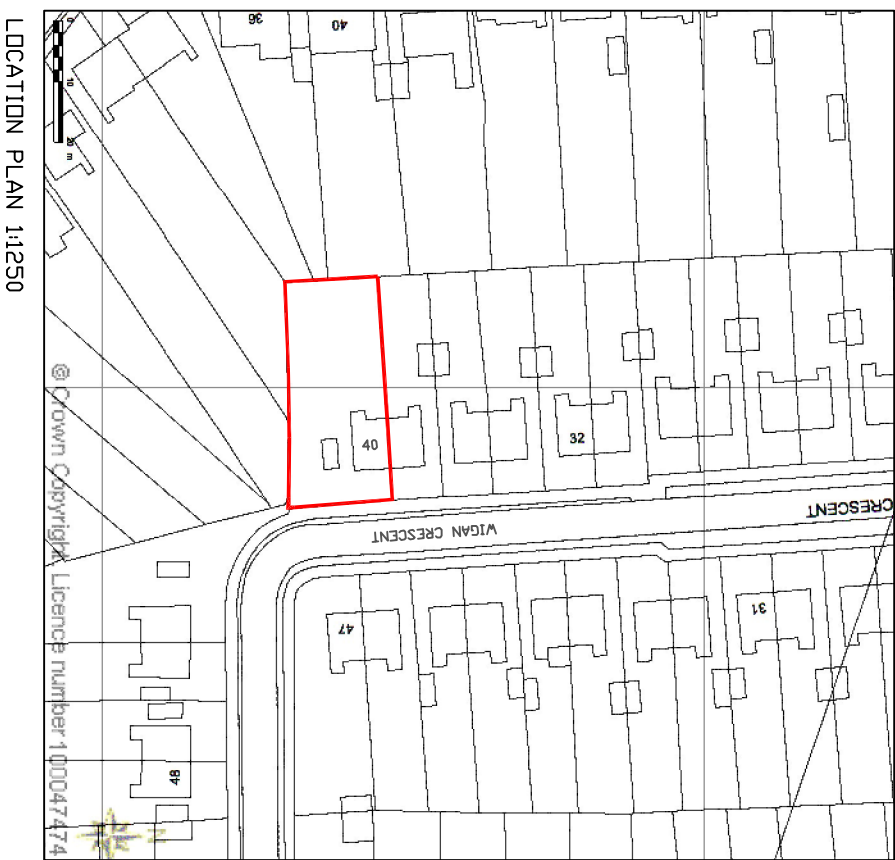


LOCATION PLAN 11250




NORTH

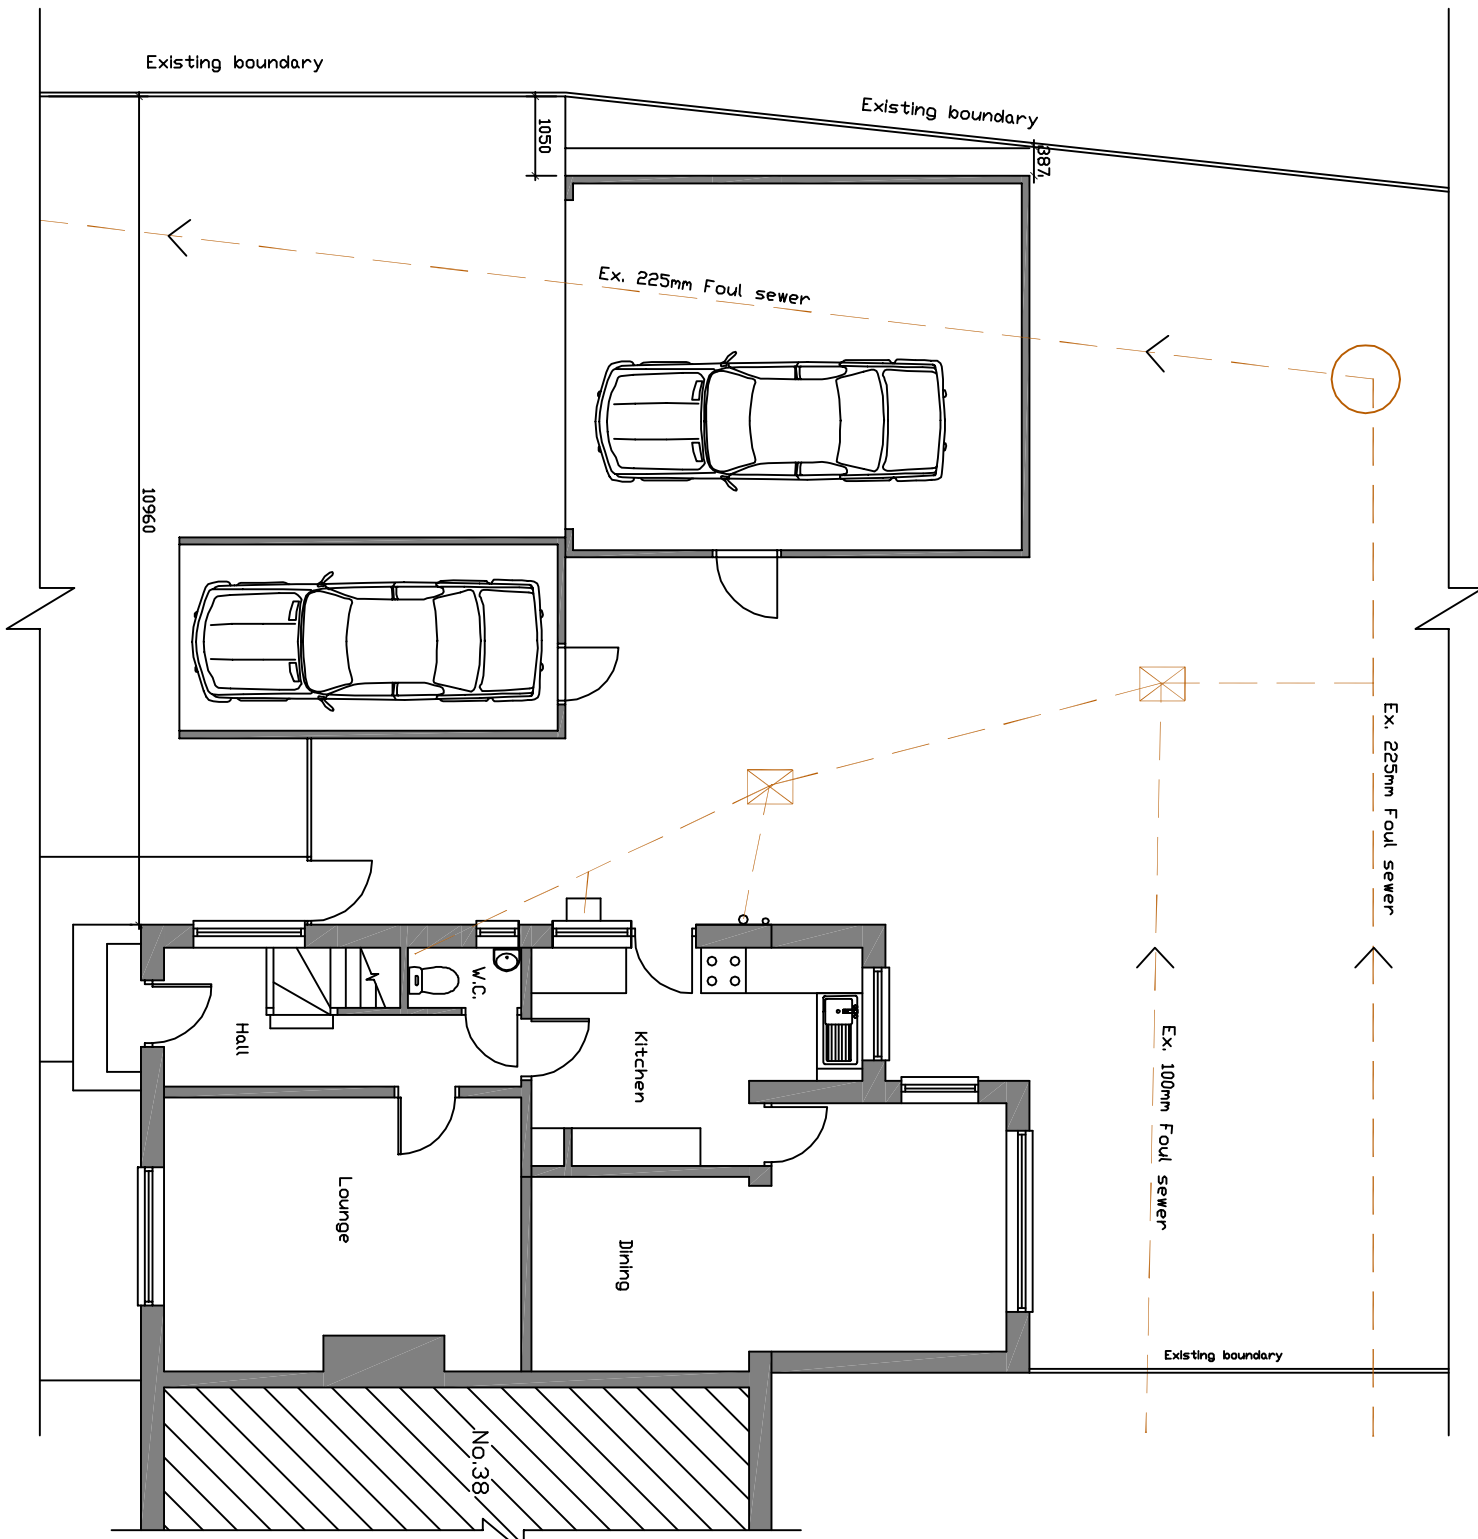

GROUND FLOOR PLAN

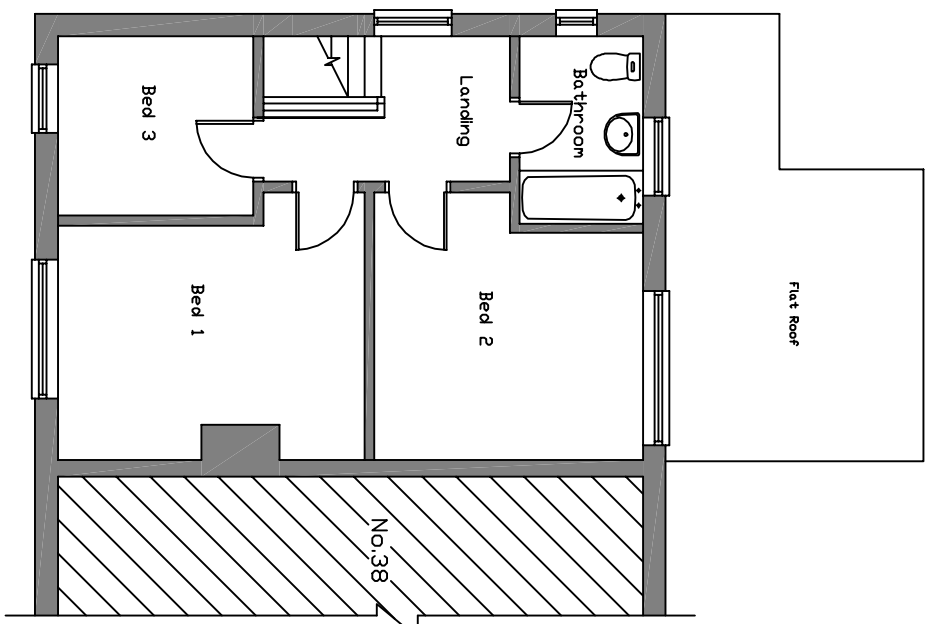

FIRST FLOOR PLAN

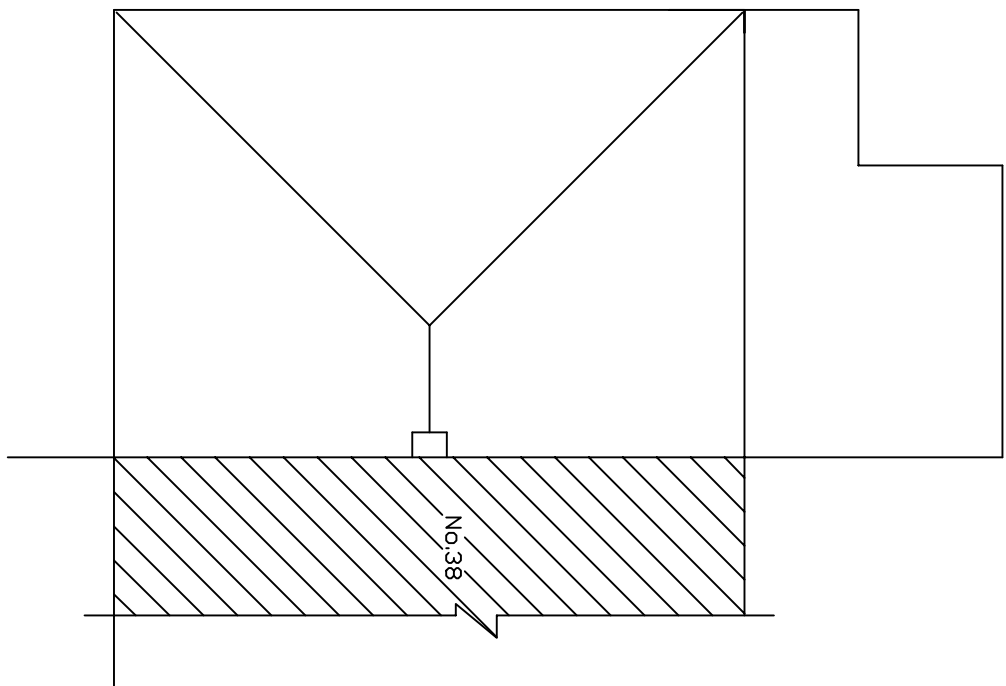


ROOF PLAN



PHOTO FRONT ELEVATION



PHOTO REAR ELEVATION

 

Scale Bar 1:100

Address: Proposed extension to 40 Wigan Crescent, Bedhampton	
Drawing Title: Existing Plans & Elevations	
Drawing Number: PD9 3PP	Scale: 1:100 @ A1
Planning/001	Rev:
Date: Jan 2016	