



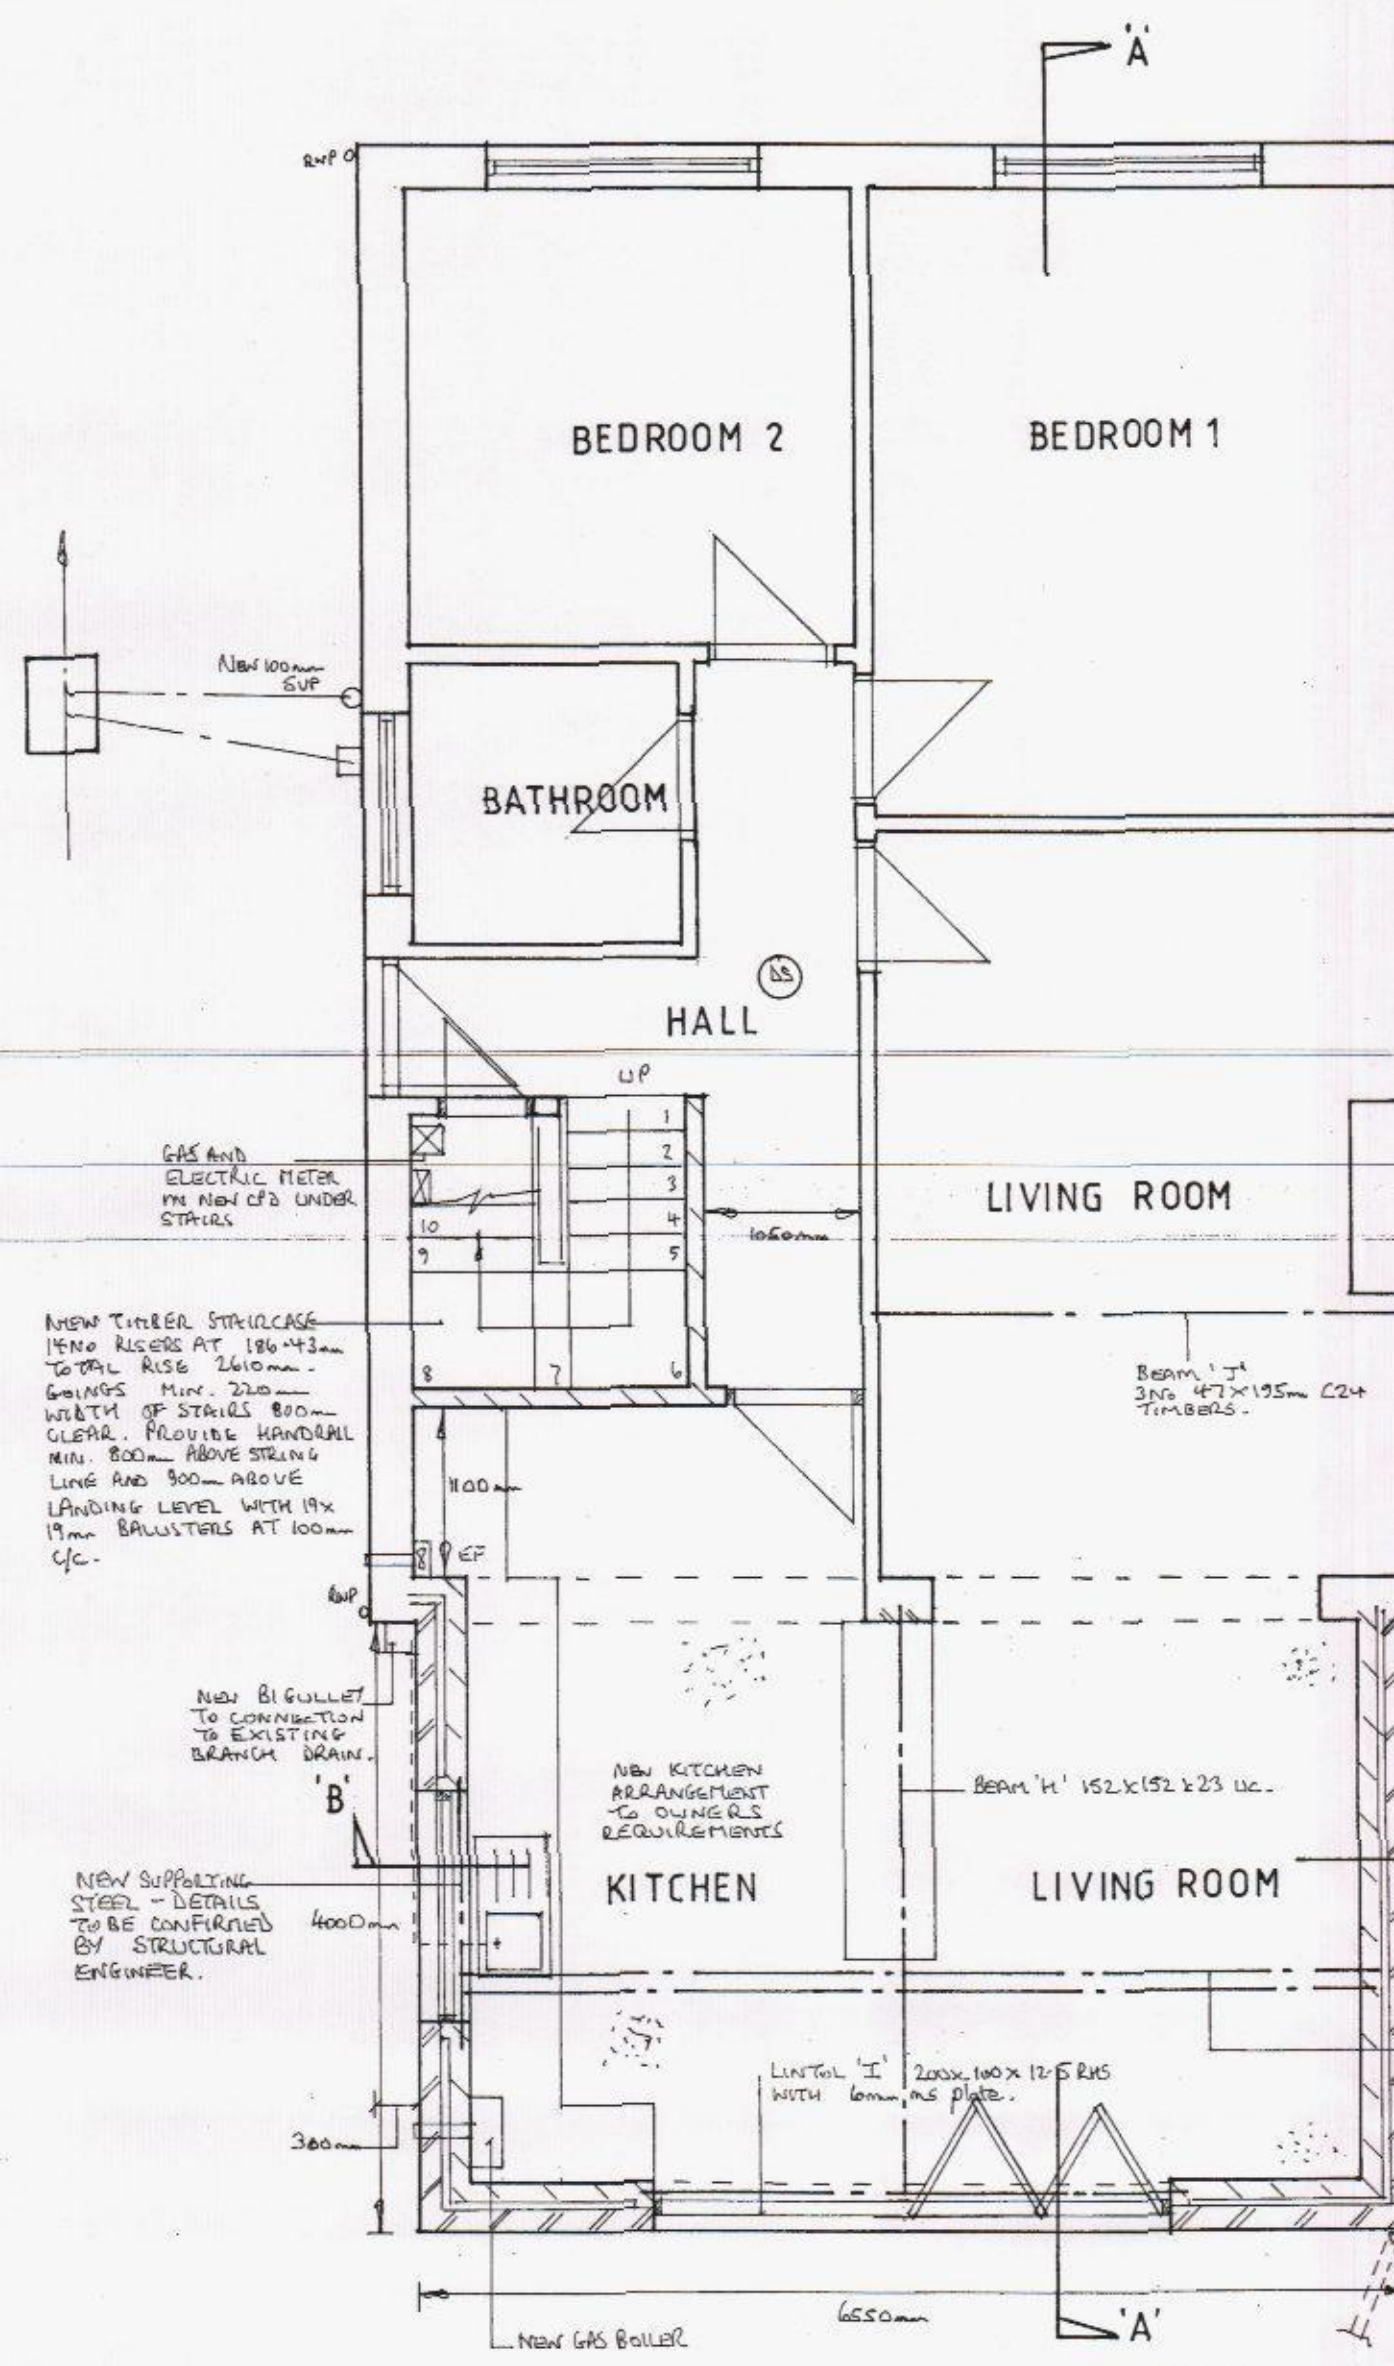


PROPOSED GROUND FLOOR PLAN

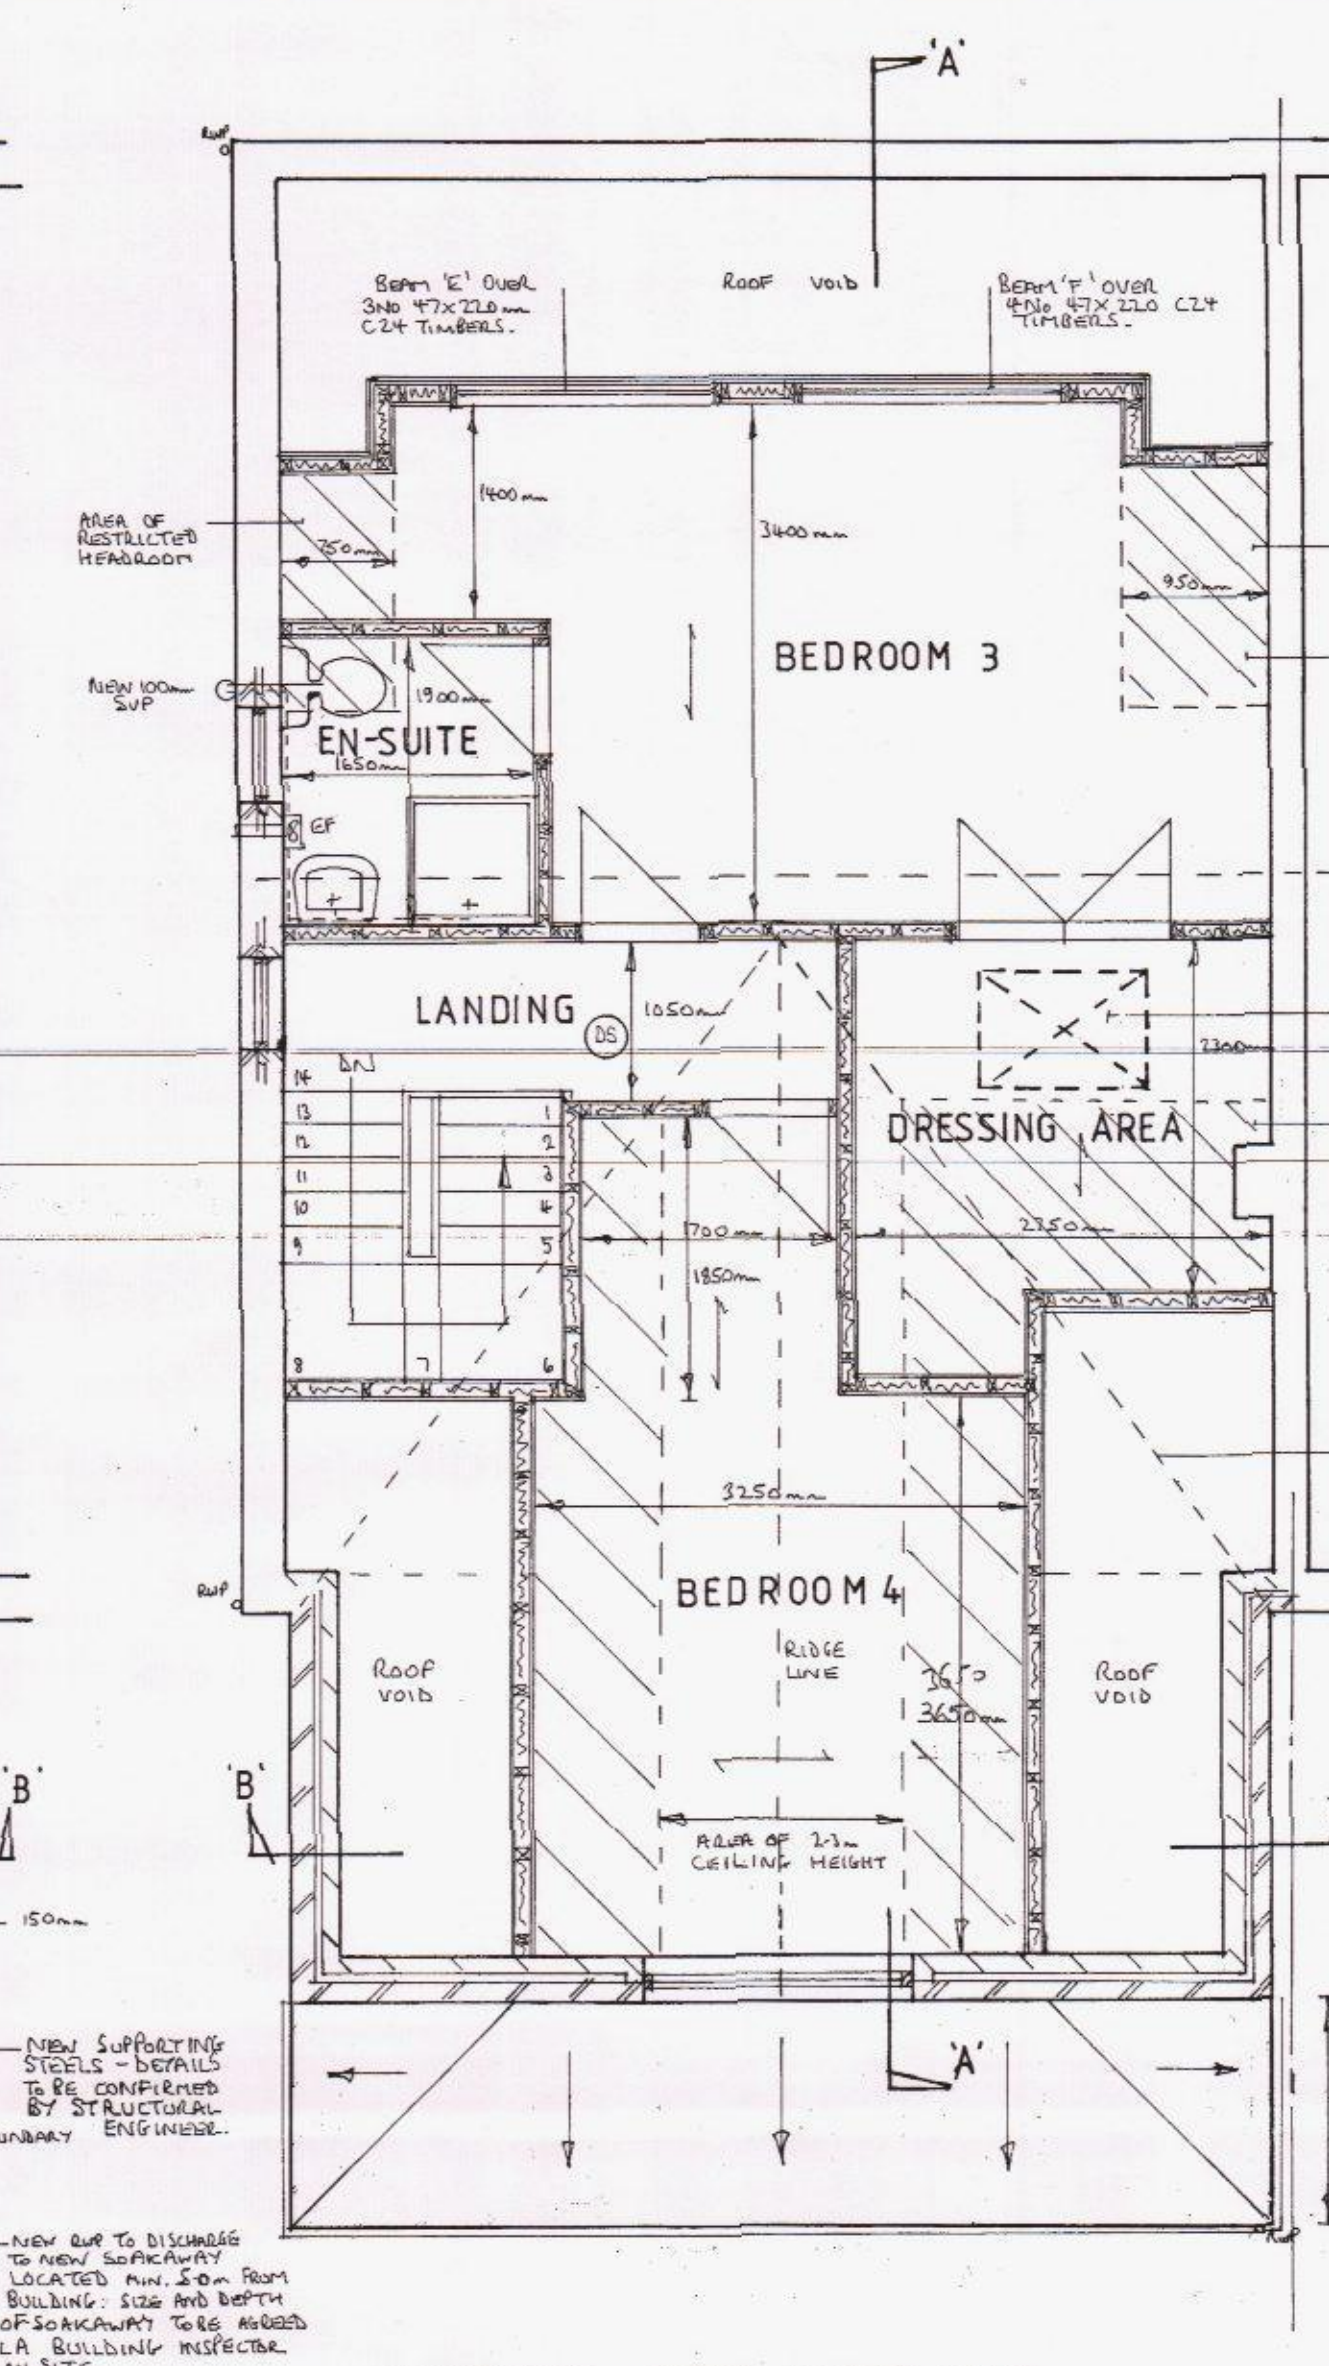


PROPOSED FIRST FLOOR PLAN




PROPOSED SIDE (SOUTH) ELEVATION

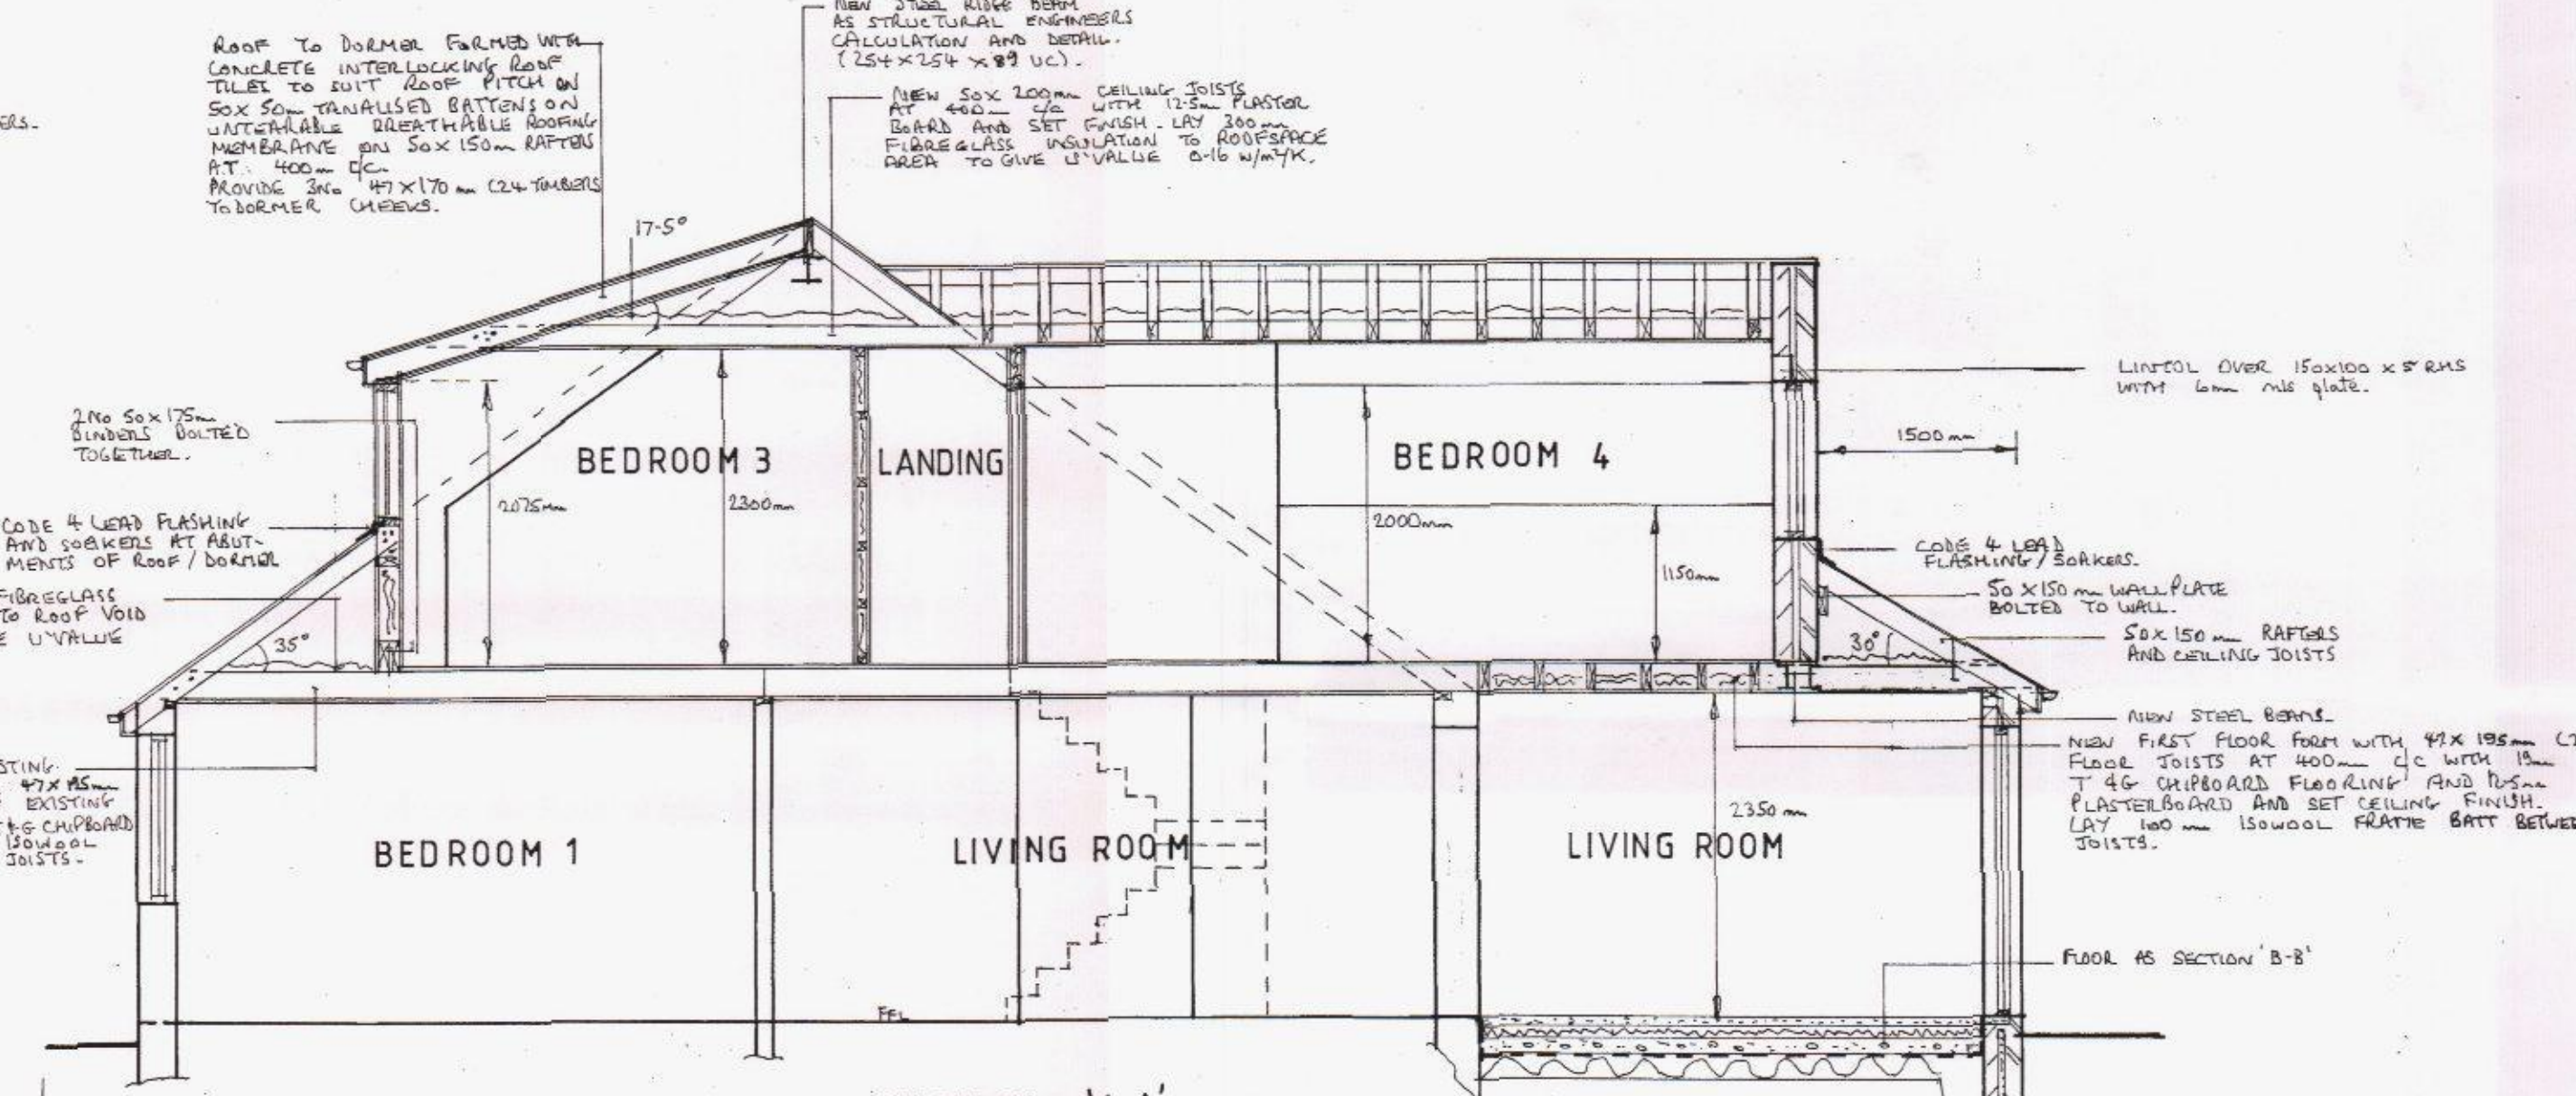

SECTION 'A-A'

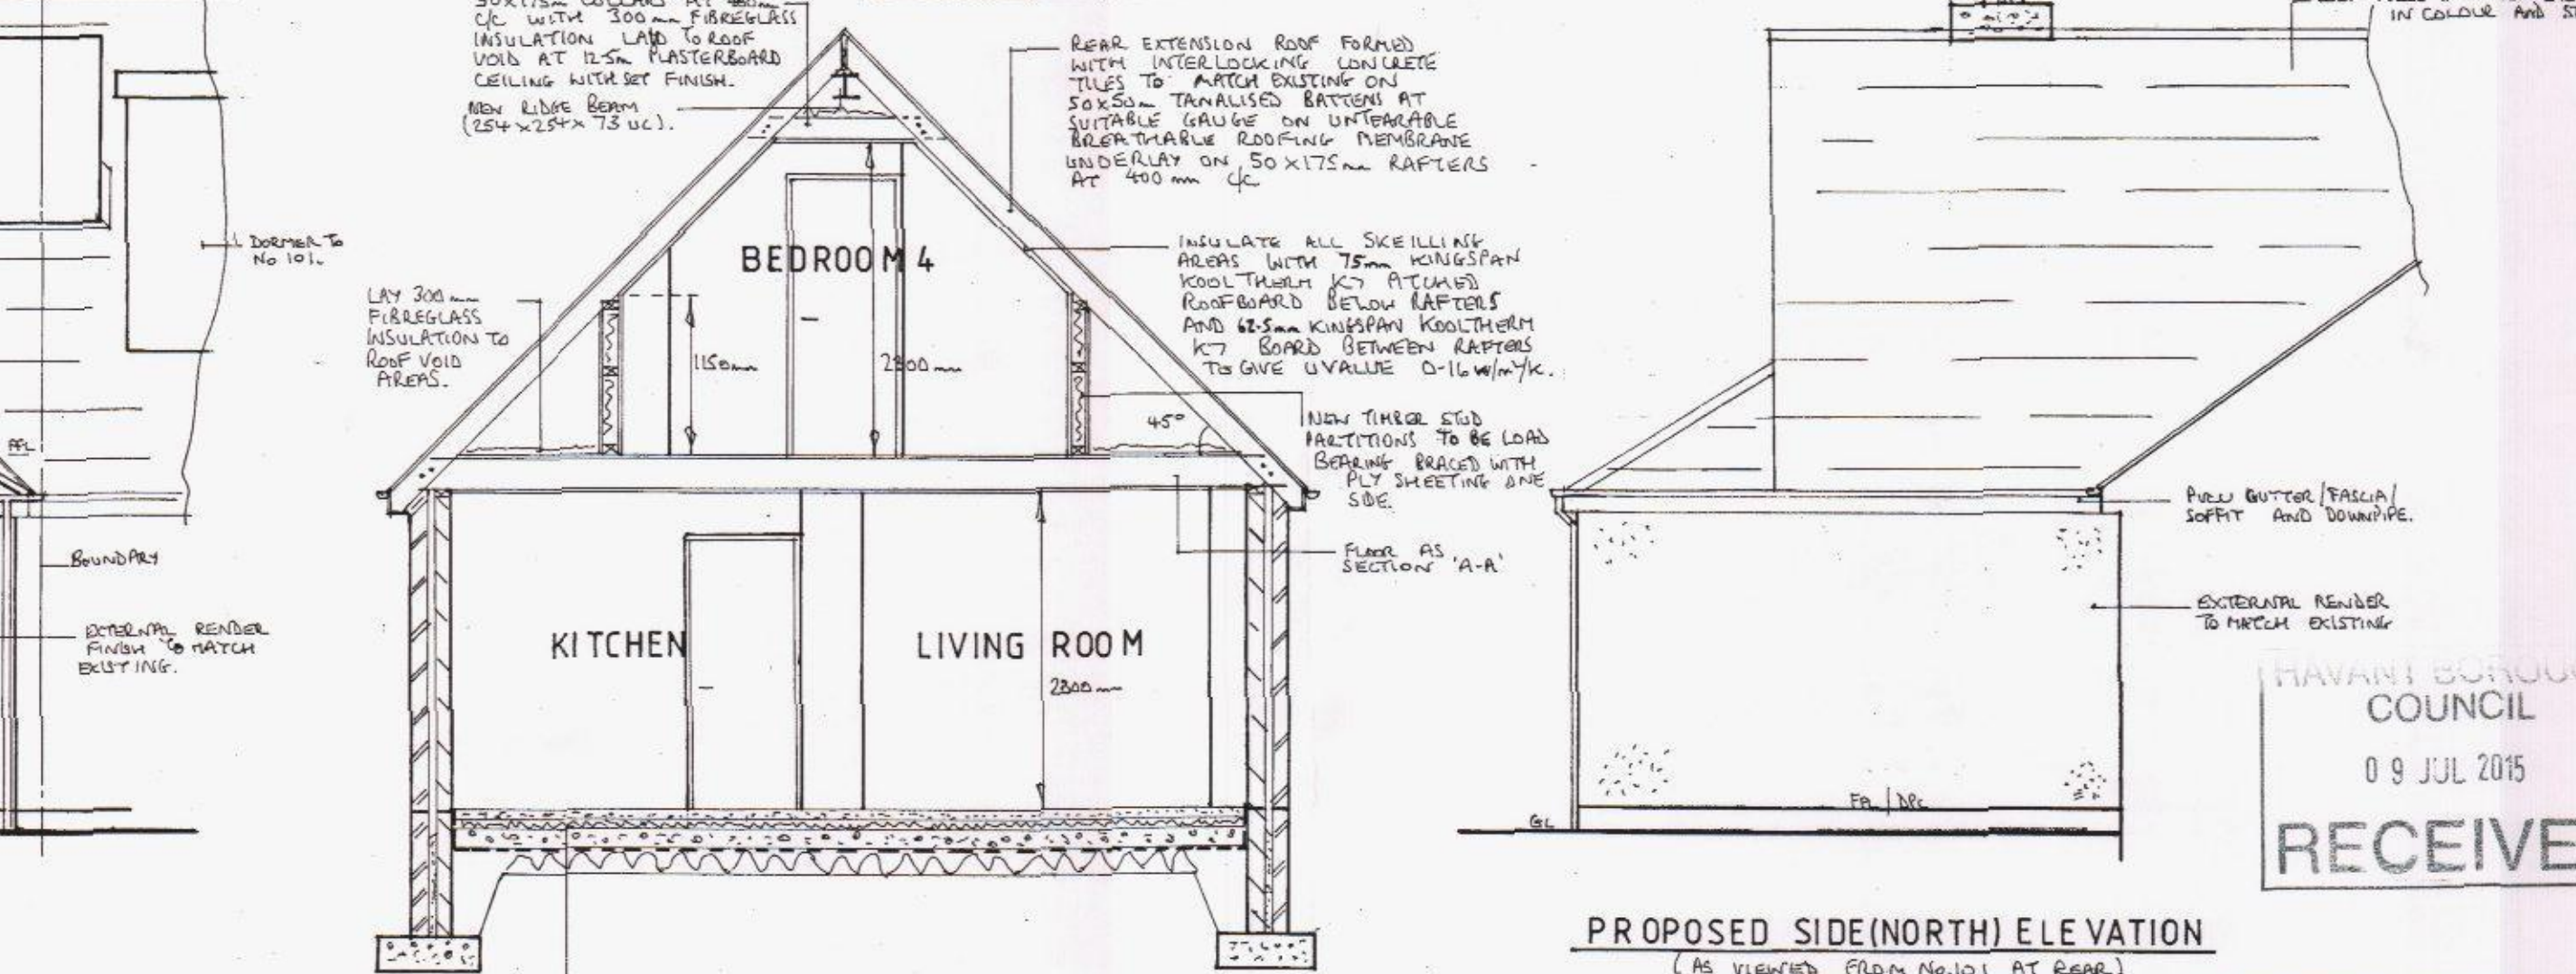

PROPOSED SIDE (NORTH) ELEVATION

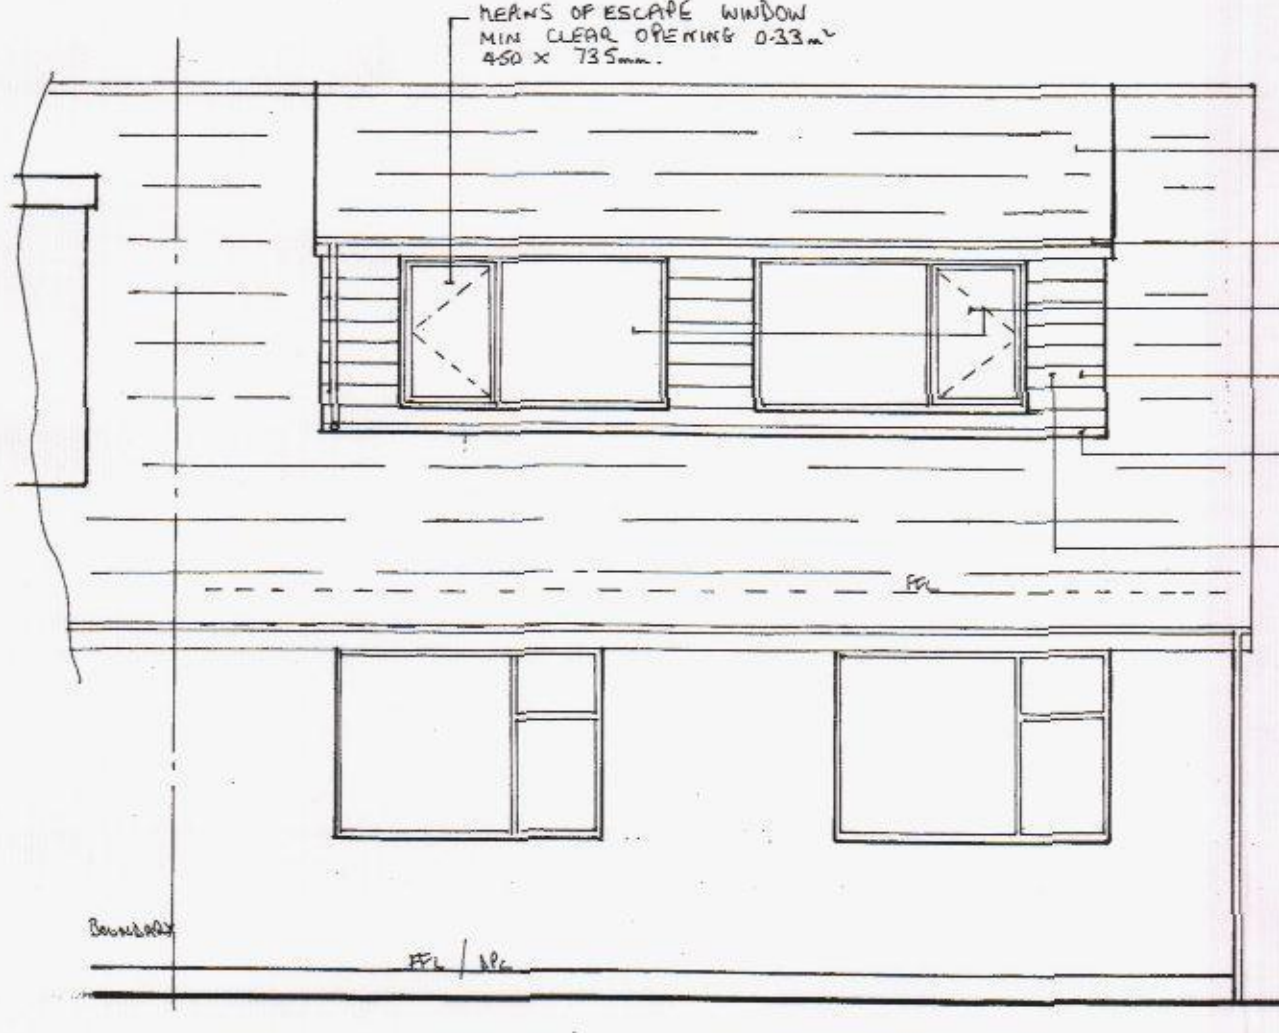

PROPOSED FRONT (WEST) ELEVATION



PROPOSED REAR (EAST) ELEVATION

NOTES CONTINUED:


37. PROVIDE THERMAL CONTINUATION TO EXISTING EXTERNAL CAVITY WALLS BY PROVIDING FULL CAVITY FILL INSULATION.

38. BUILD IN LATERAL RESTRAINT TO FIRST FLOOR STRUCTURE WITH NO VERTICAL STRAPS TO WALL PLATES AND HORIZONTAL STRAPS AT 2000mm C/C ACROSS JOISTS AND SECURE TO WALLS.

39. NEW EXTERNAL DOORS TO ACHIEVE U-VALUE 0.8 W/M²K.

40. BOND NEW WALLS TO EXISTING WITH GALVANISED CROCODILE OR SIMILAR CONNECTORS BOLTED TO EXISTING WALLS OR BENTS AND CUT IN NEW BRICK / BLOCKWORK.

41. NEW EXTERNAL WALLS FORMER WITH EXTERNAL WATERPROOF RENDER FINISHED TO MATCH EXISTING ON 100mm THERMALITE SHIELD. BOWERS TO ENTER FROM 80mm CLEAR CAVITY 70mm KINGSFAN KOOL THERM K8 INSULATION BARS FINED TO 100 THERMALITE TURBO BLOCKS WITH LIGHTWEIGHT PLASTER FINISH. WALL TO ACHIEVE U-VALUE 0.28 W/M²K.

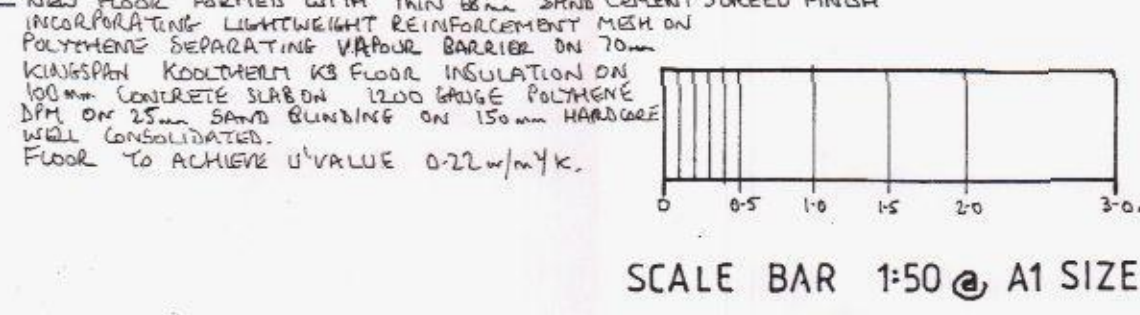

PROPOSED EXTENSION AND ALTERATIONS AT: 103 ANDREW CRESCENT, WATERLOOVILLE.	
FOR: MR S. MILLSON	
SCALE 1:50	JOB No. 05/15 (02)
DATE 16-5-15	DWN BY MS
REVISIONS:	
A) AMENDED FOR BUILDING REGULATIONS AND STRUCTURAL ENGINEERS DETAILS ADDED 3-7-15.	
B) AMENDED AS REQUIRED WITH PLANNING OFFICER 6-7-15.	

RECEIVED
HARVEST COUNCIL
09 JUL 2015