
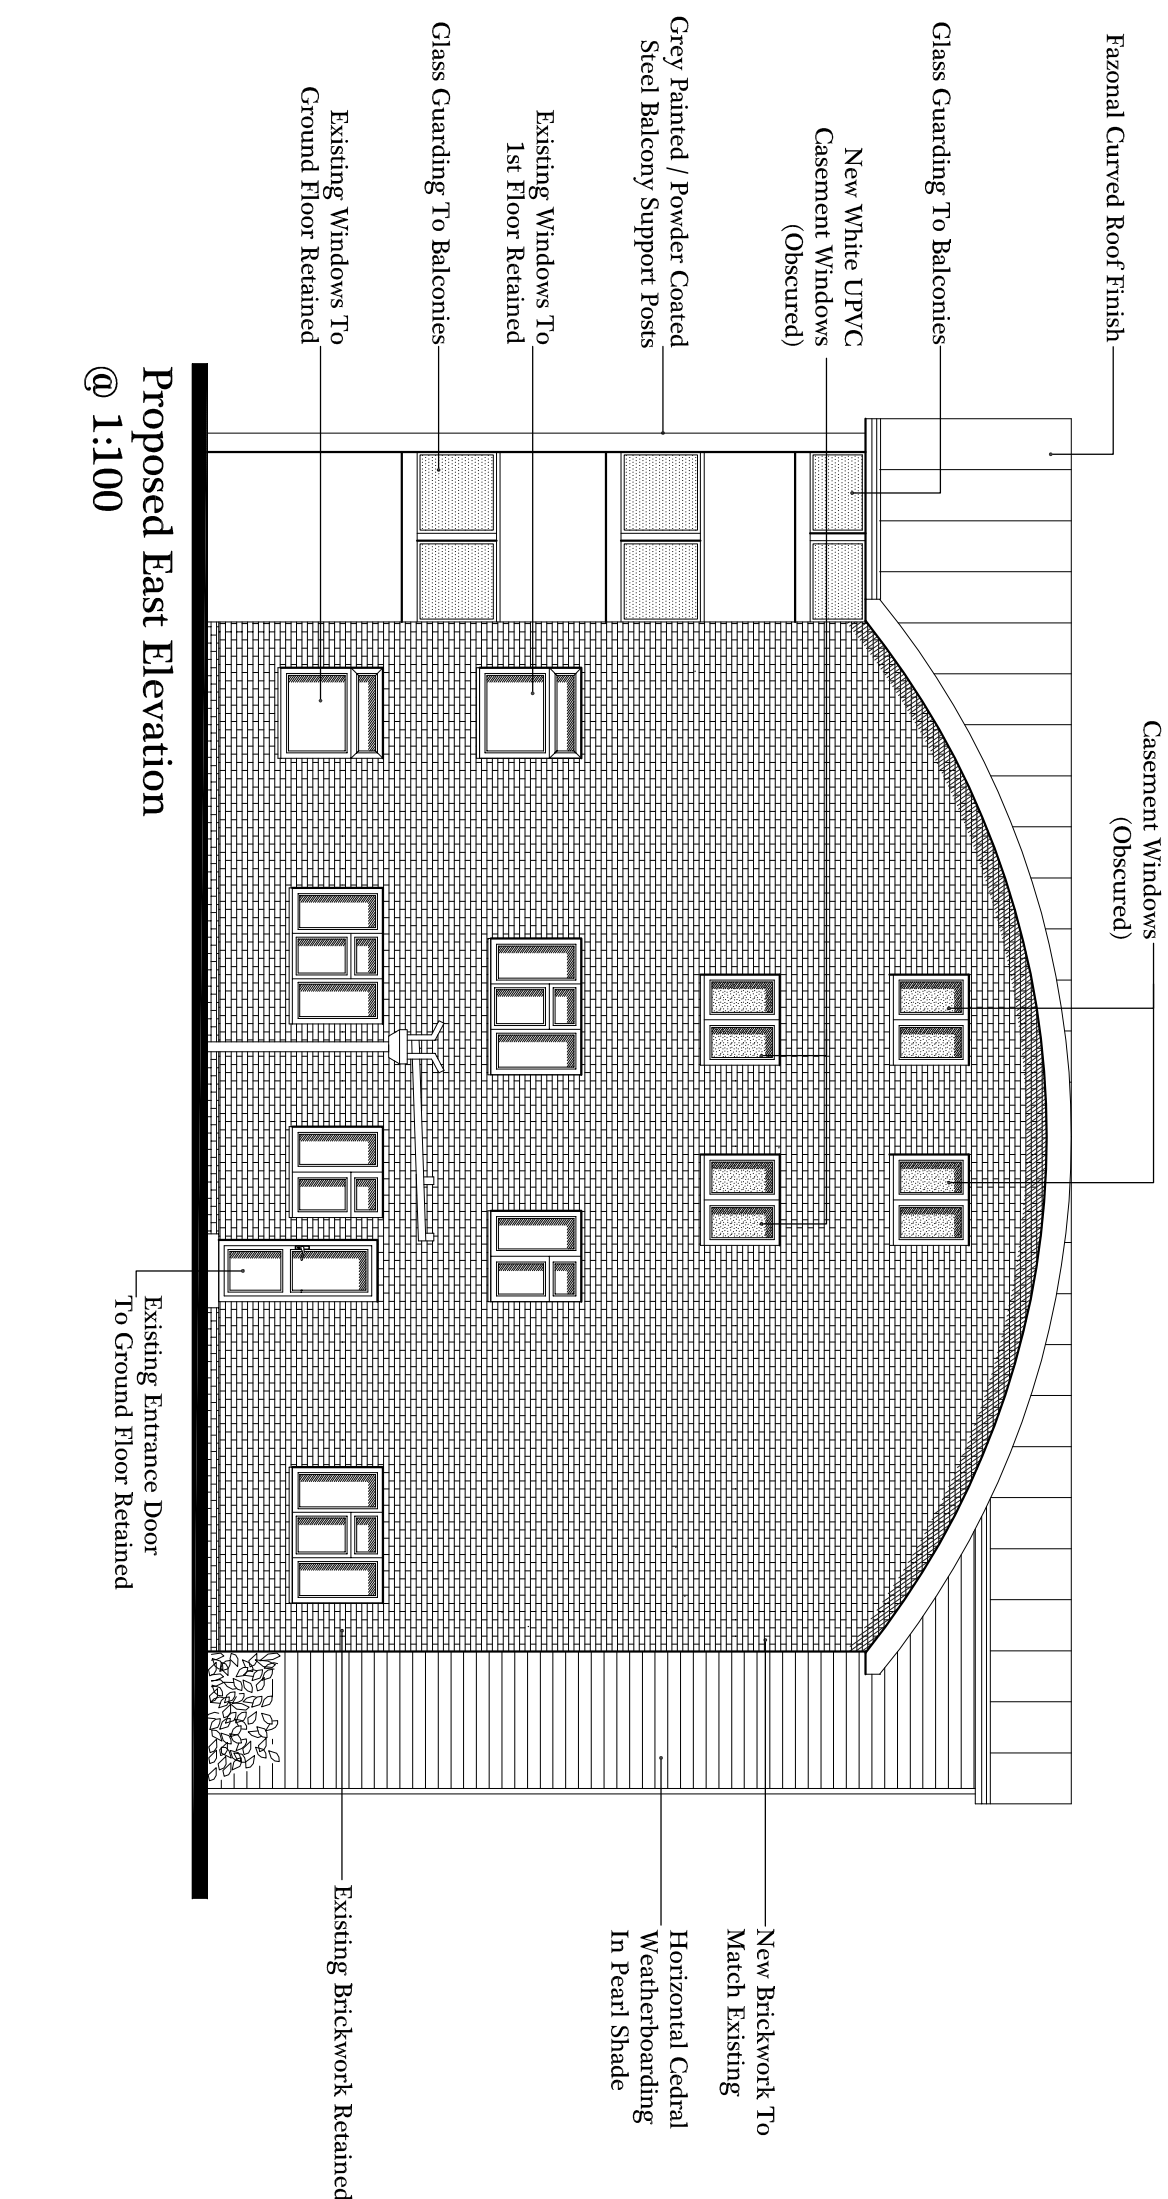
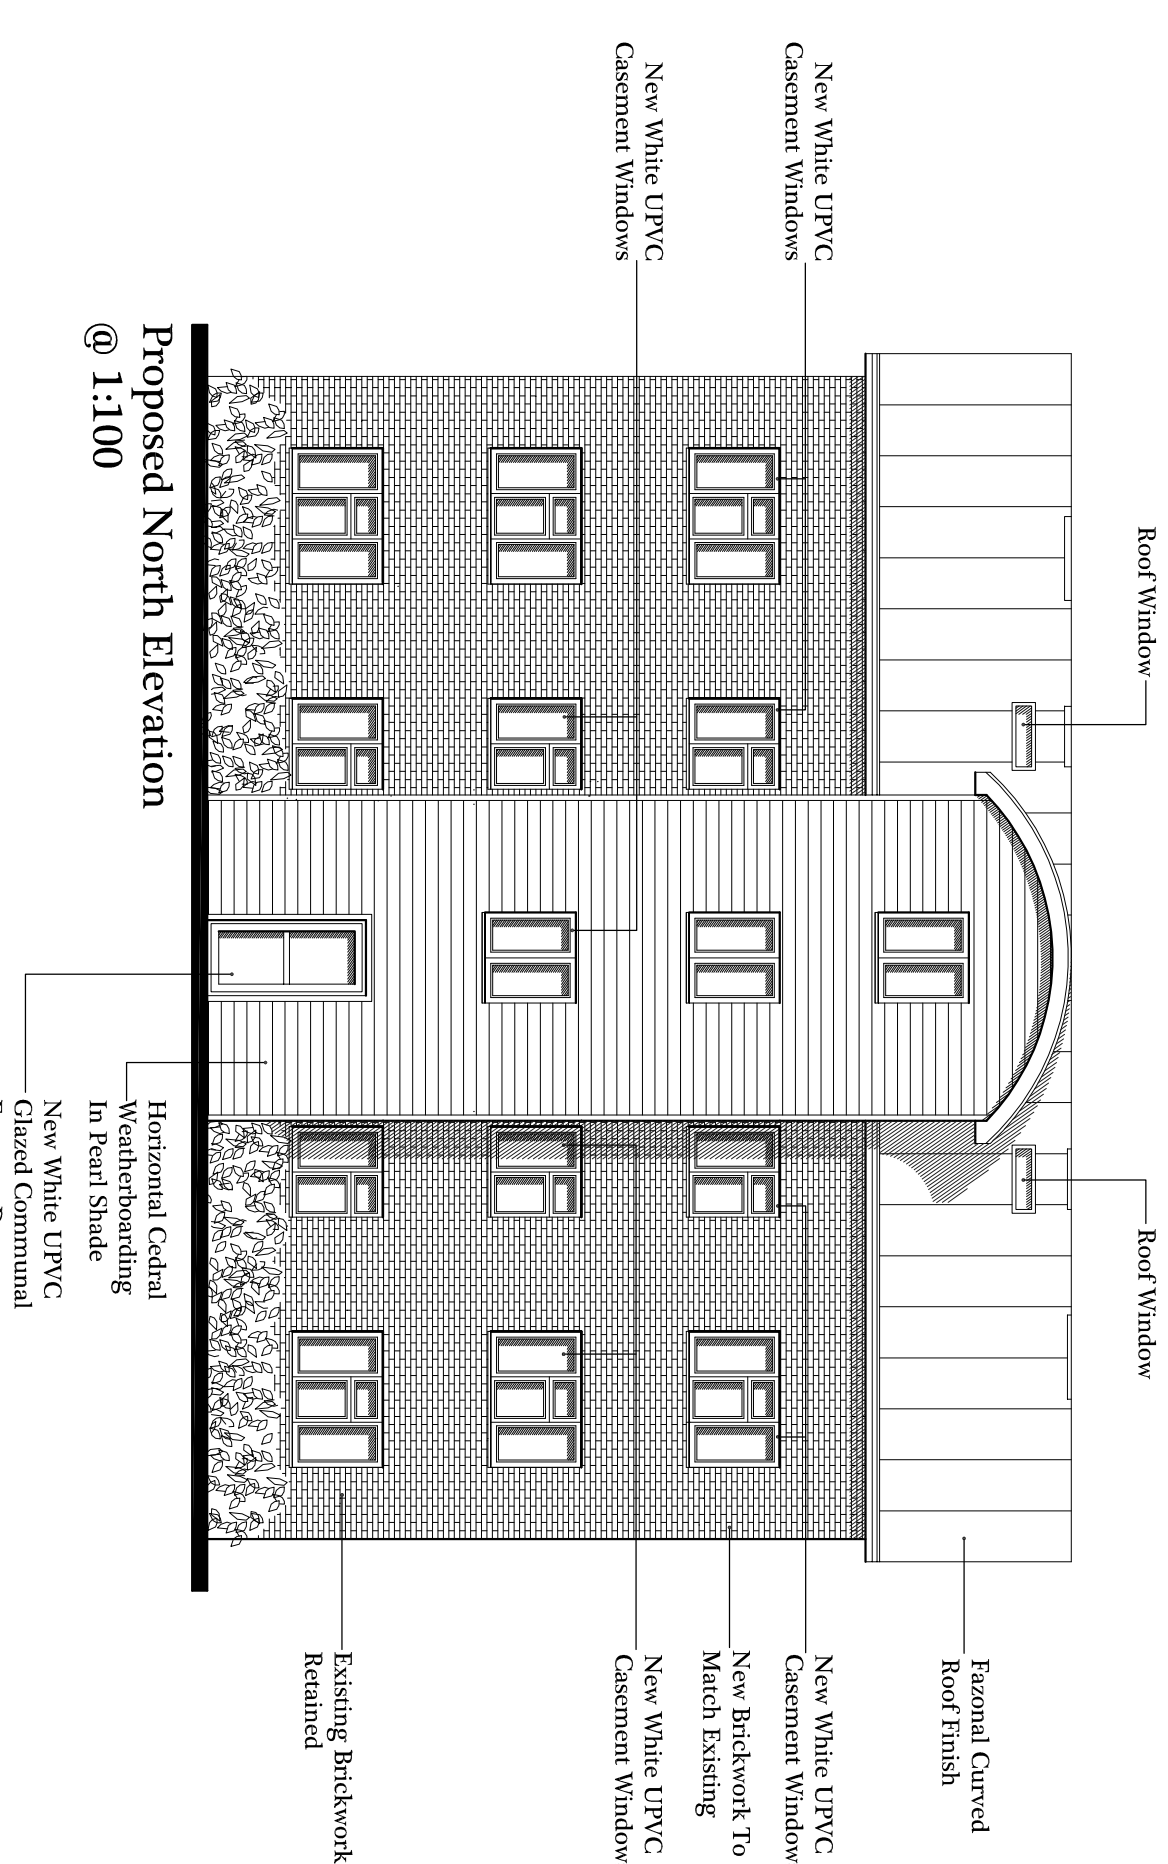
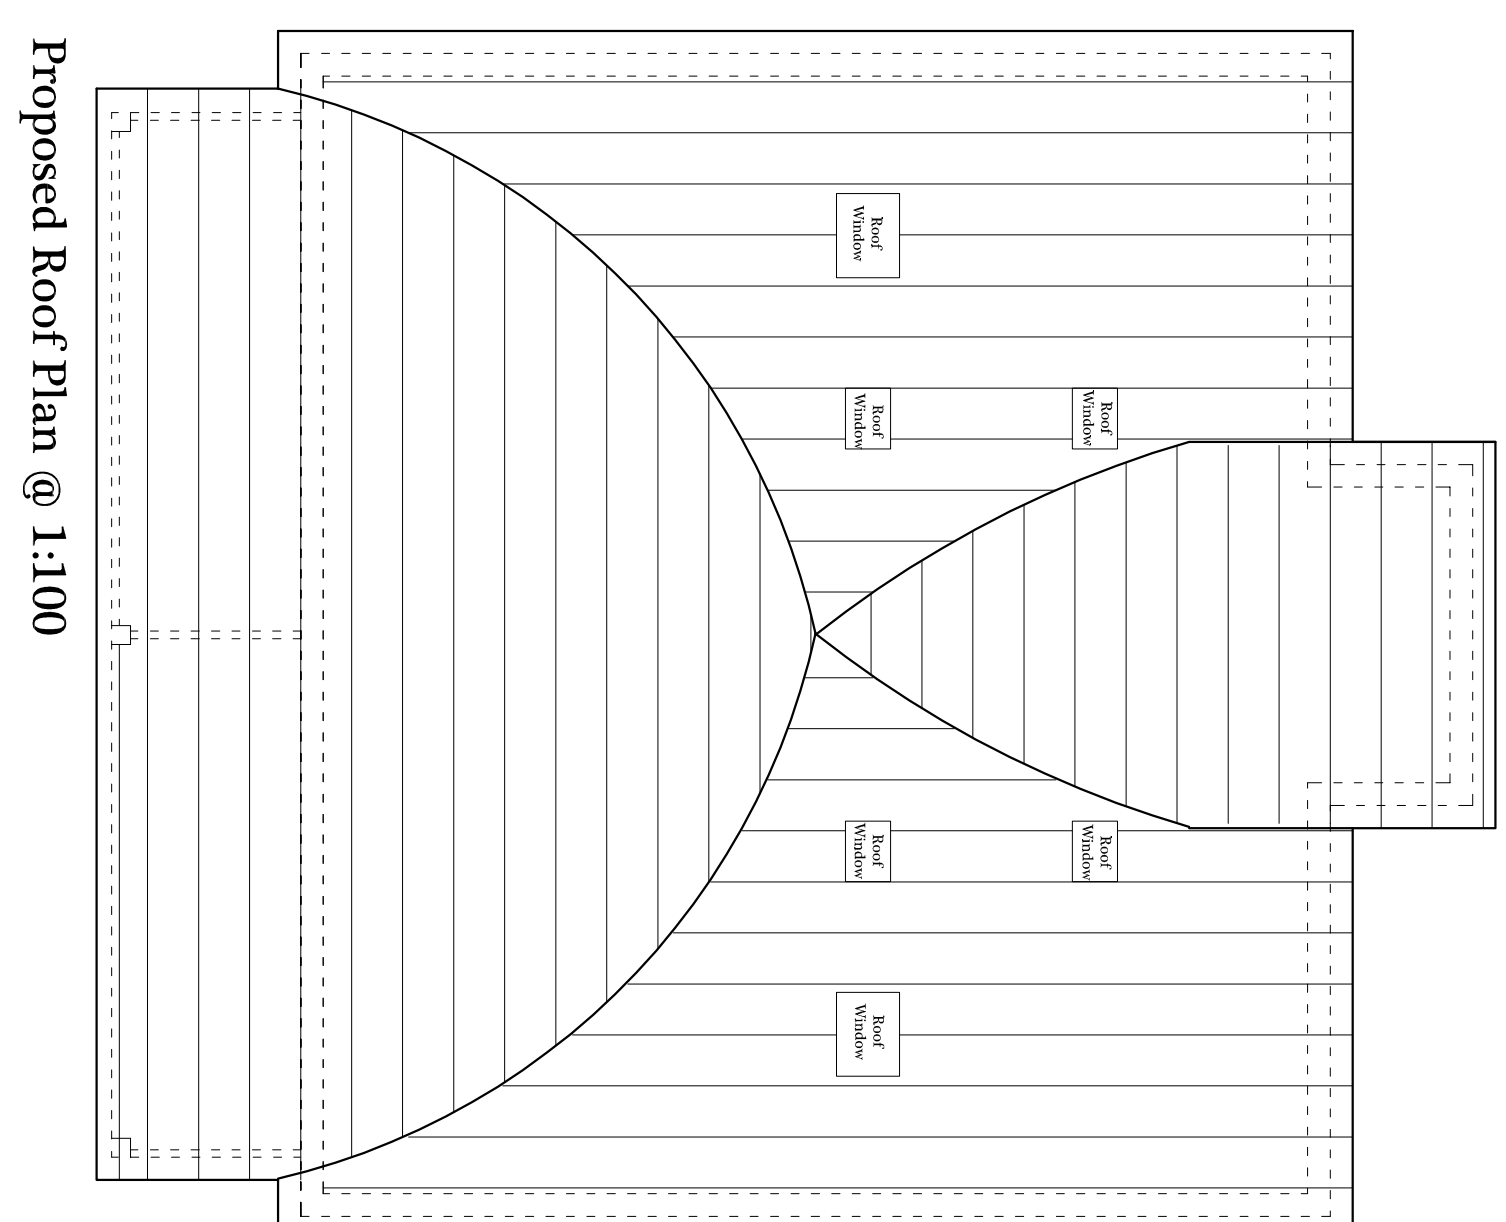
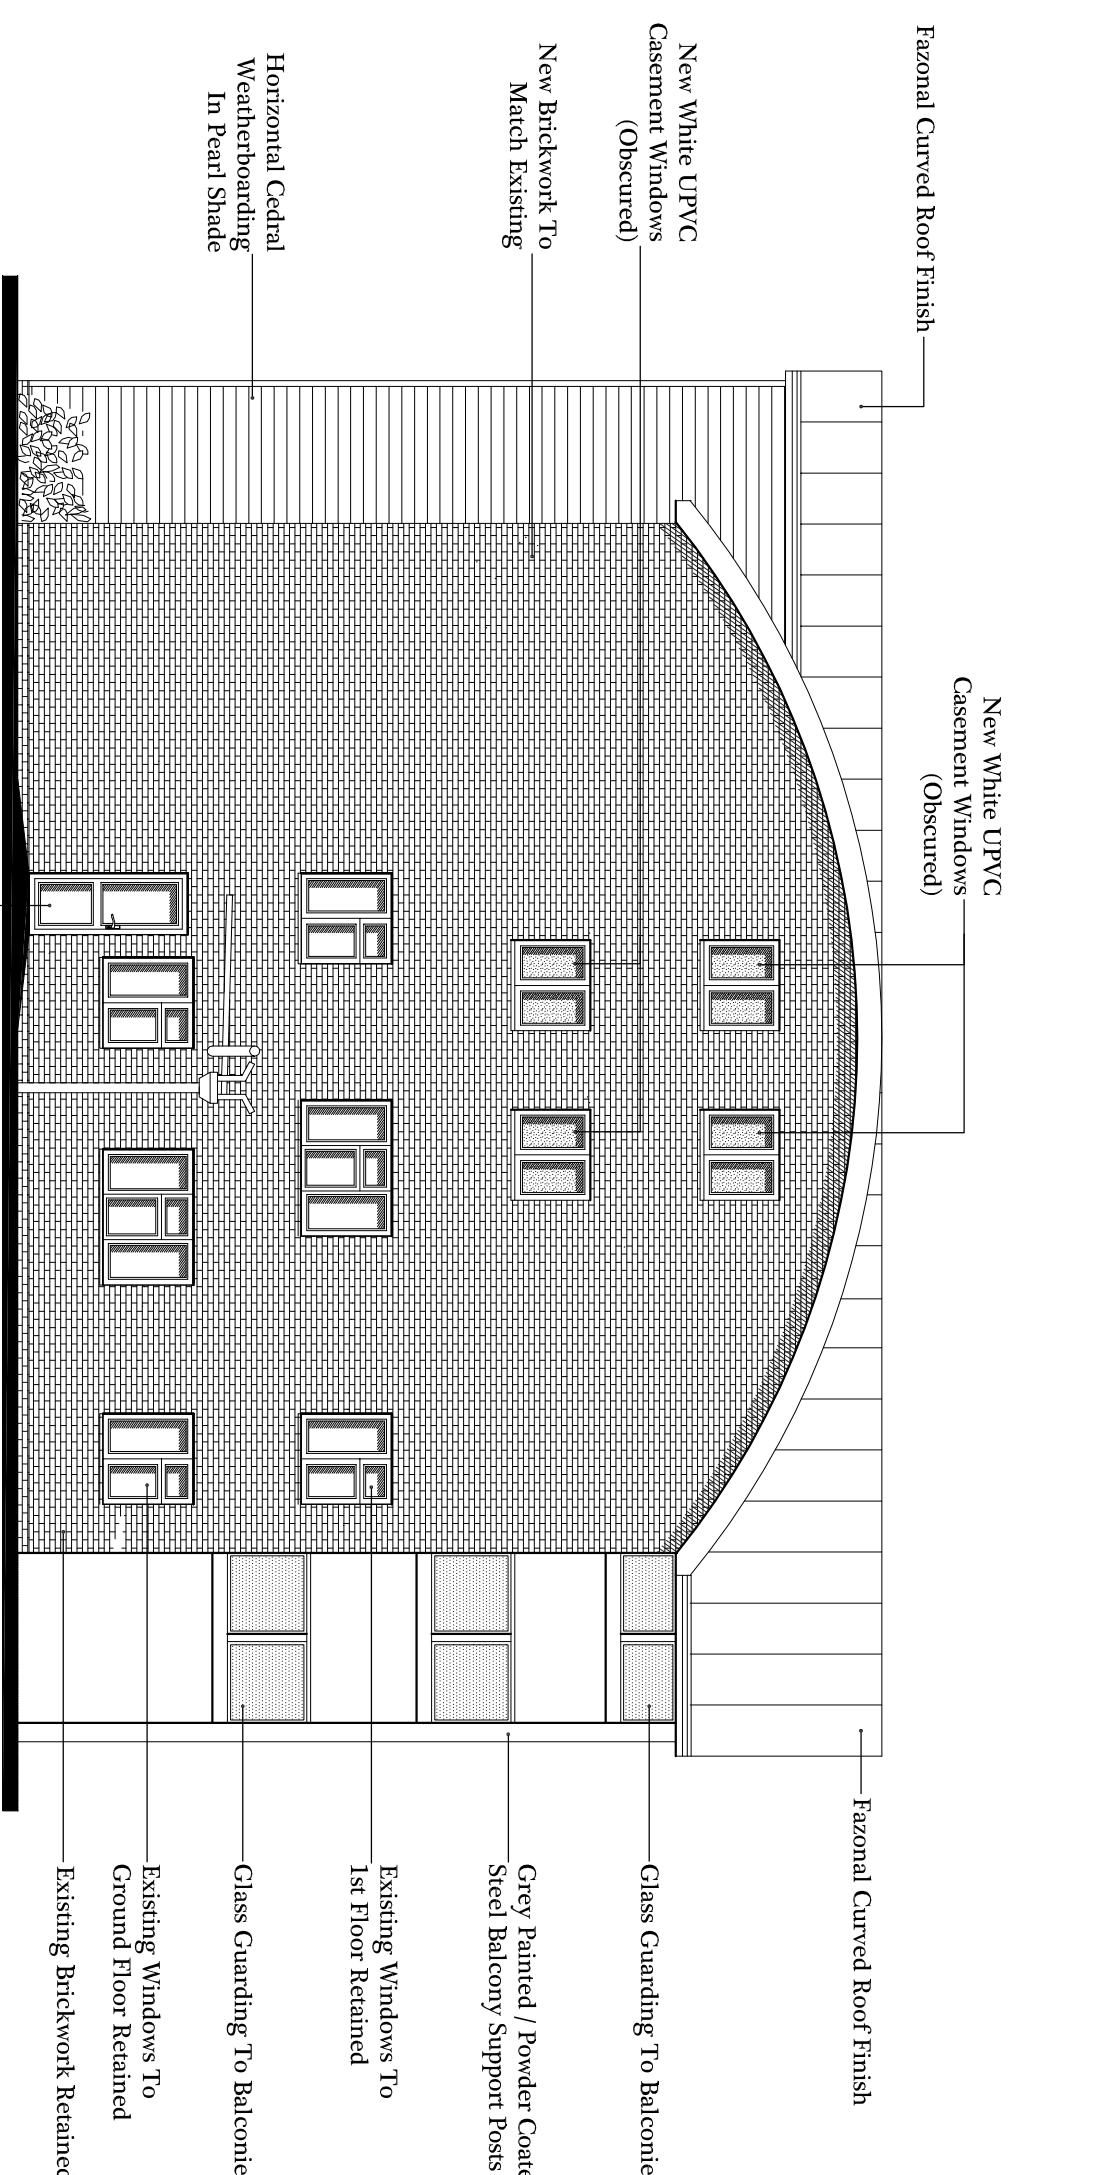
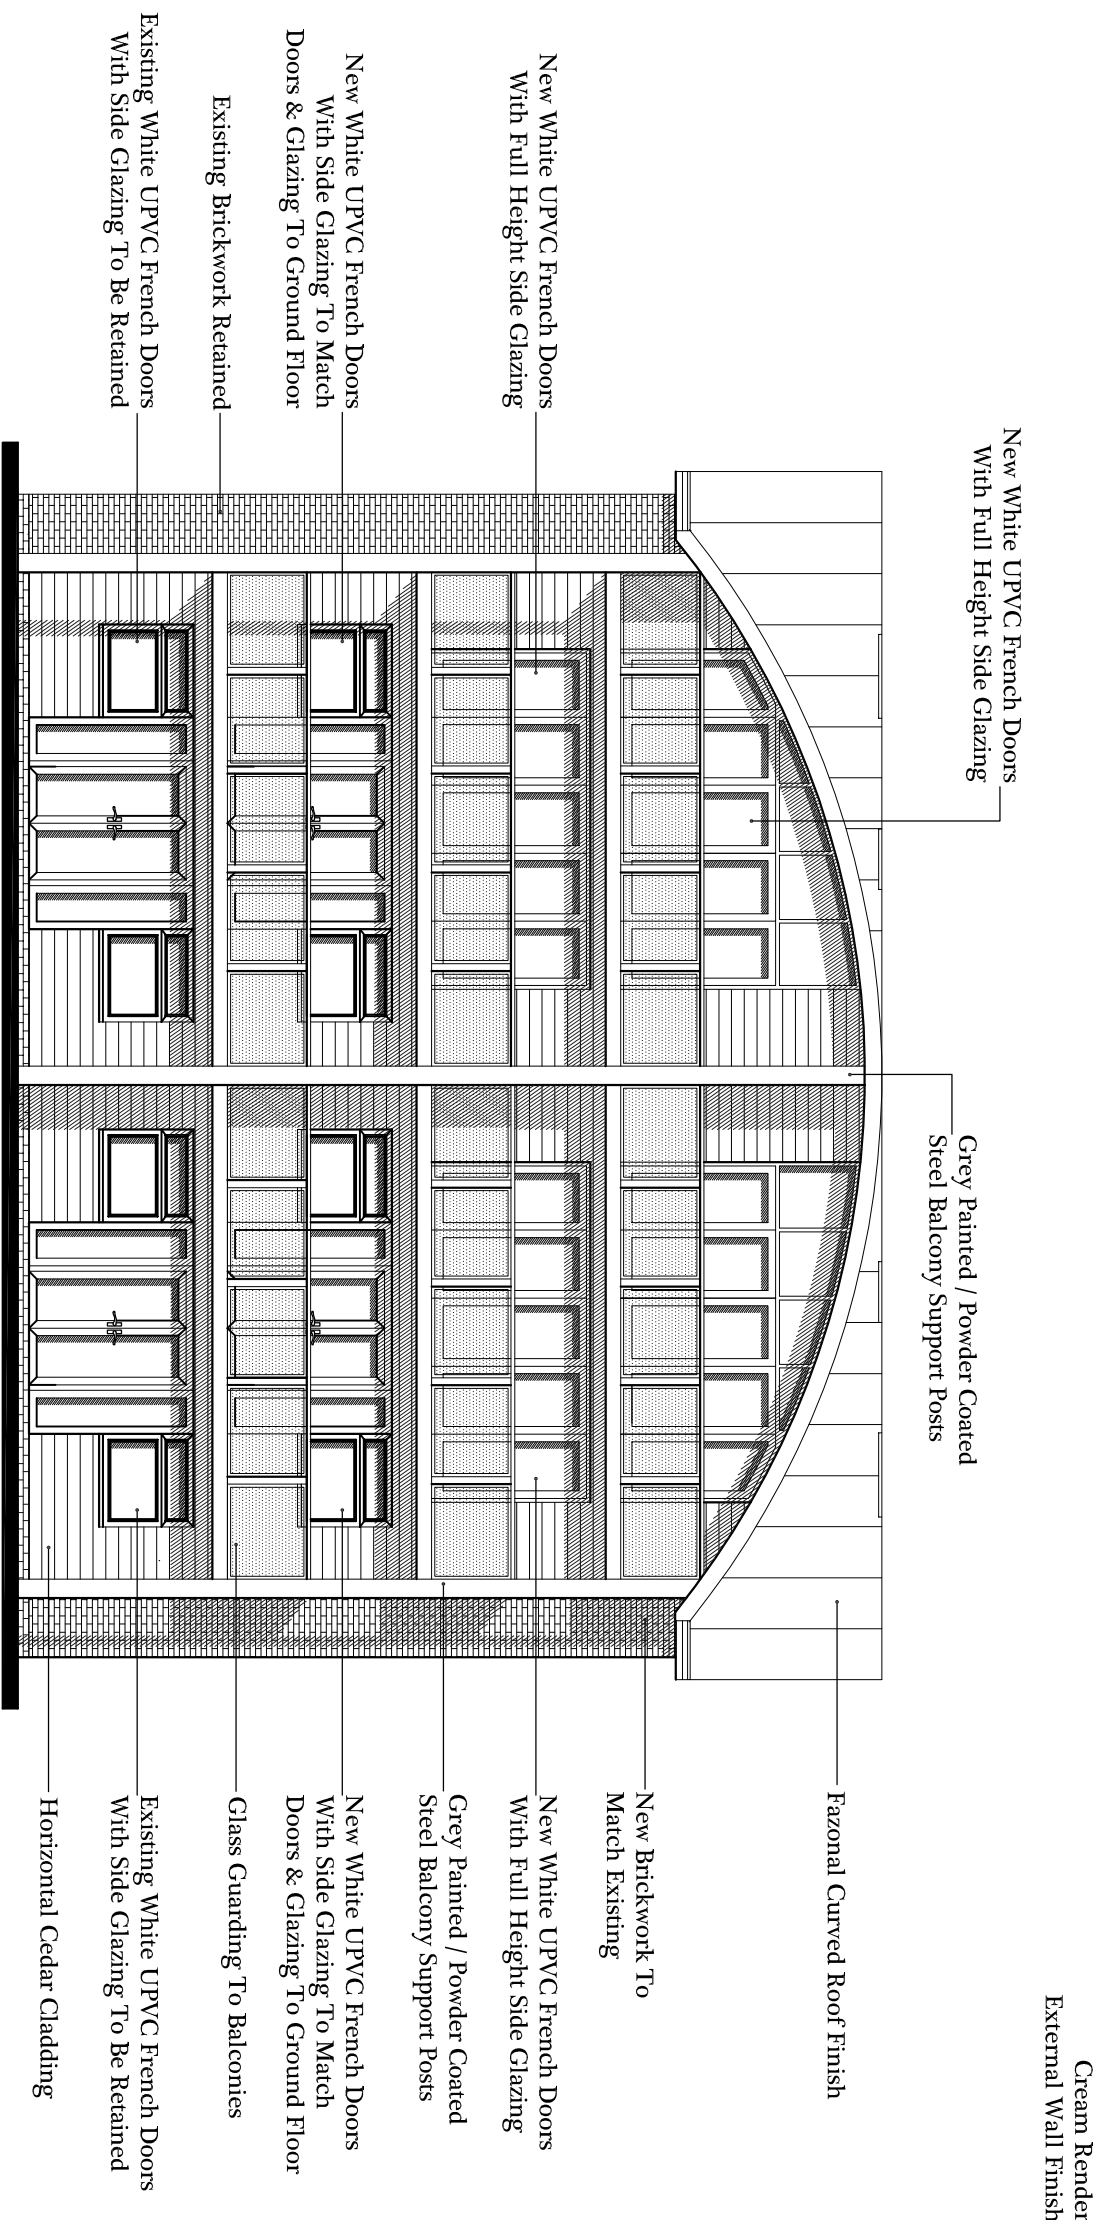
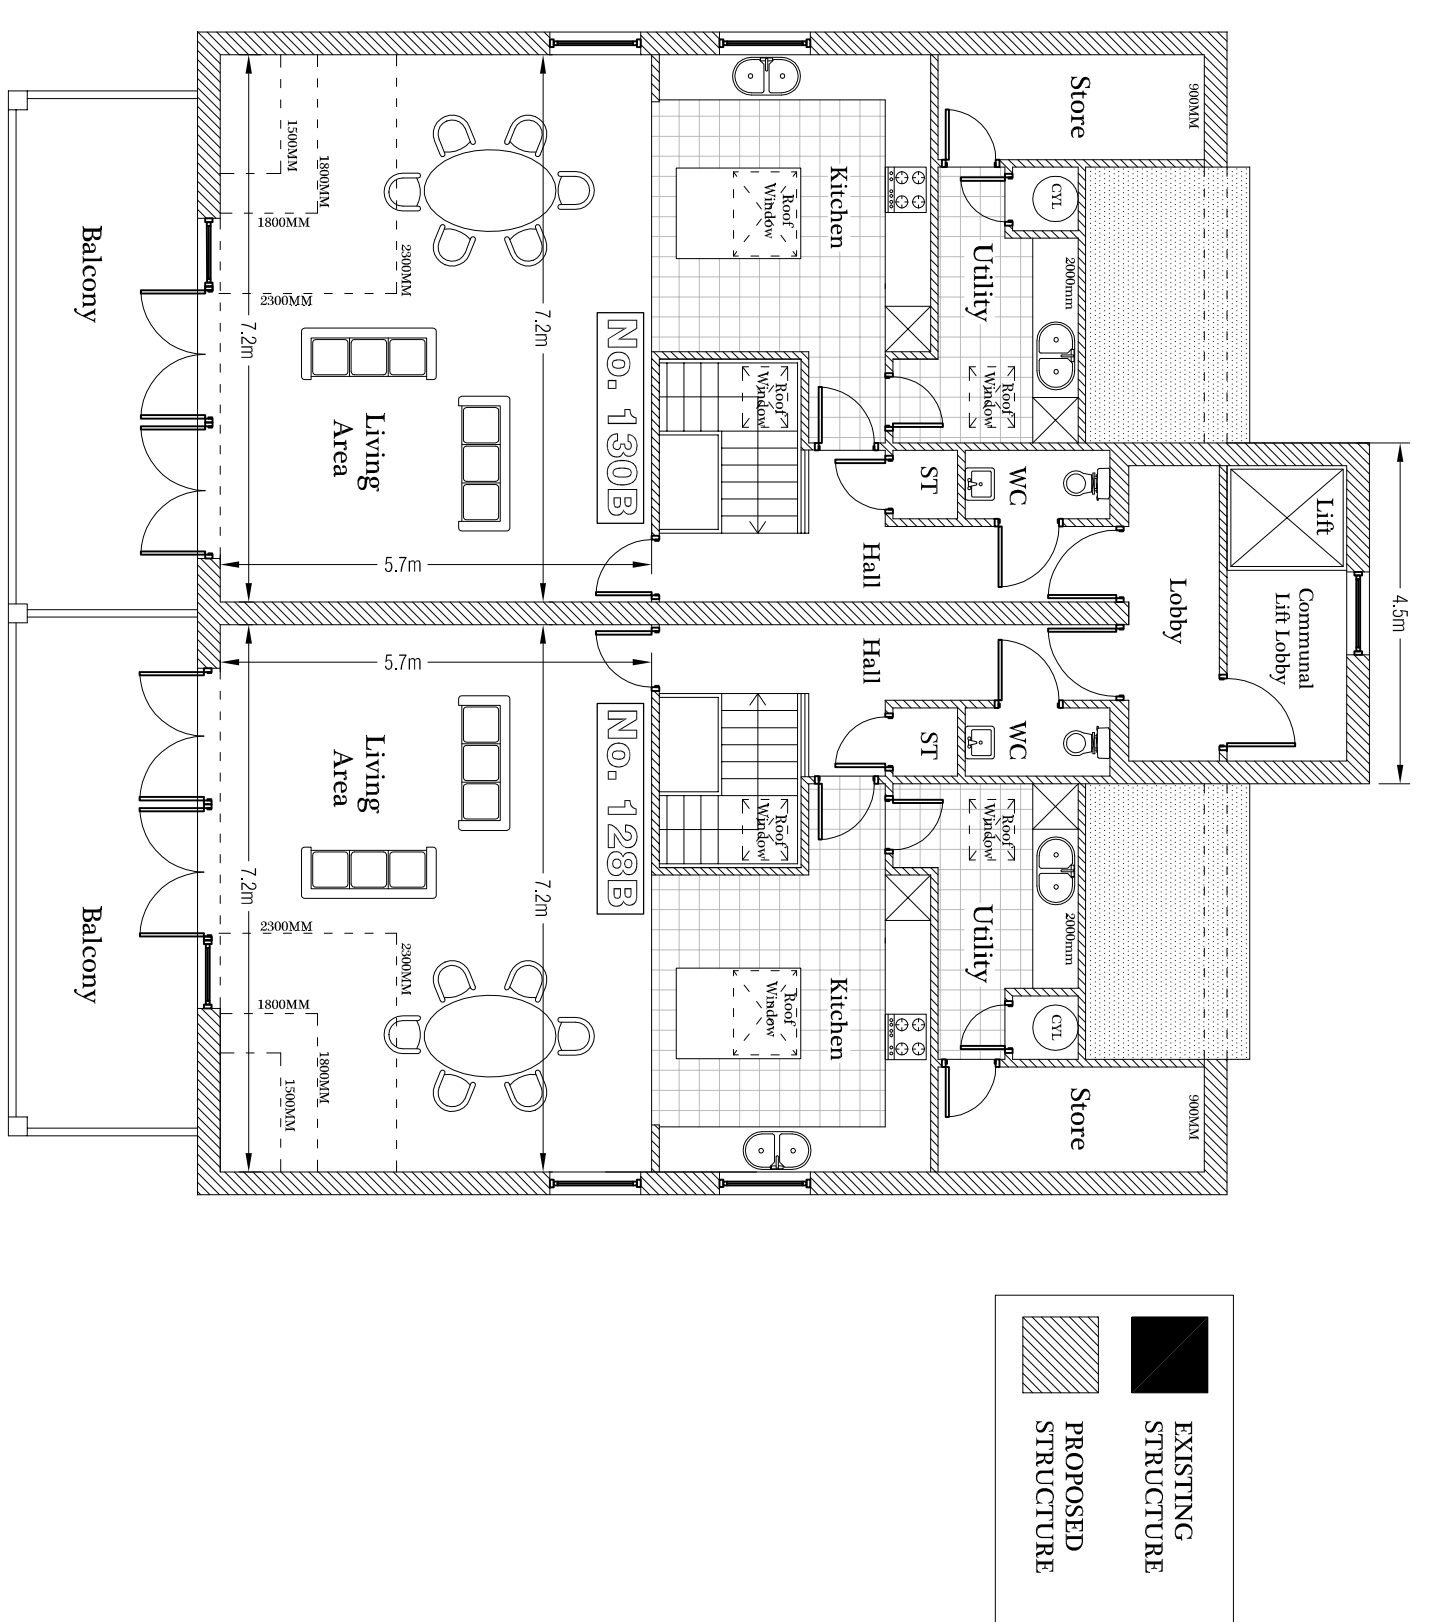
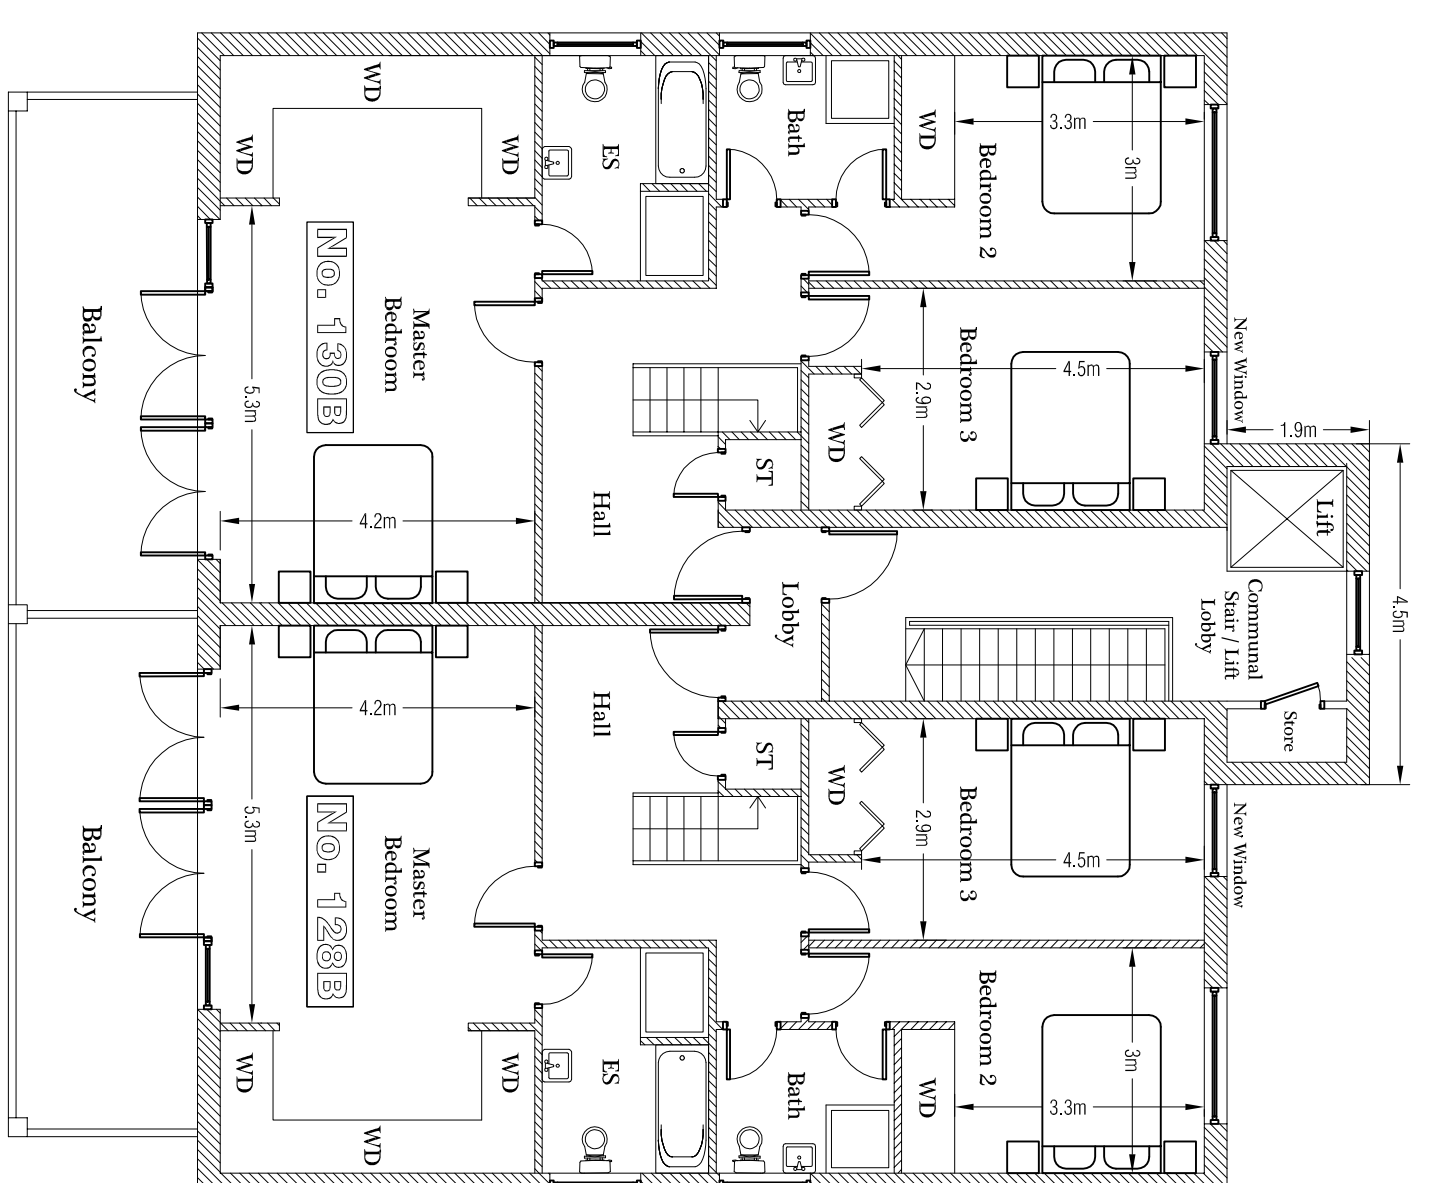
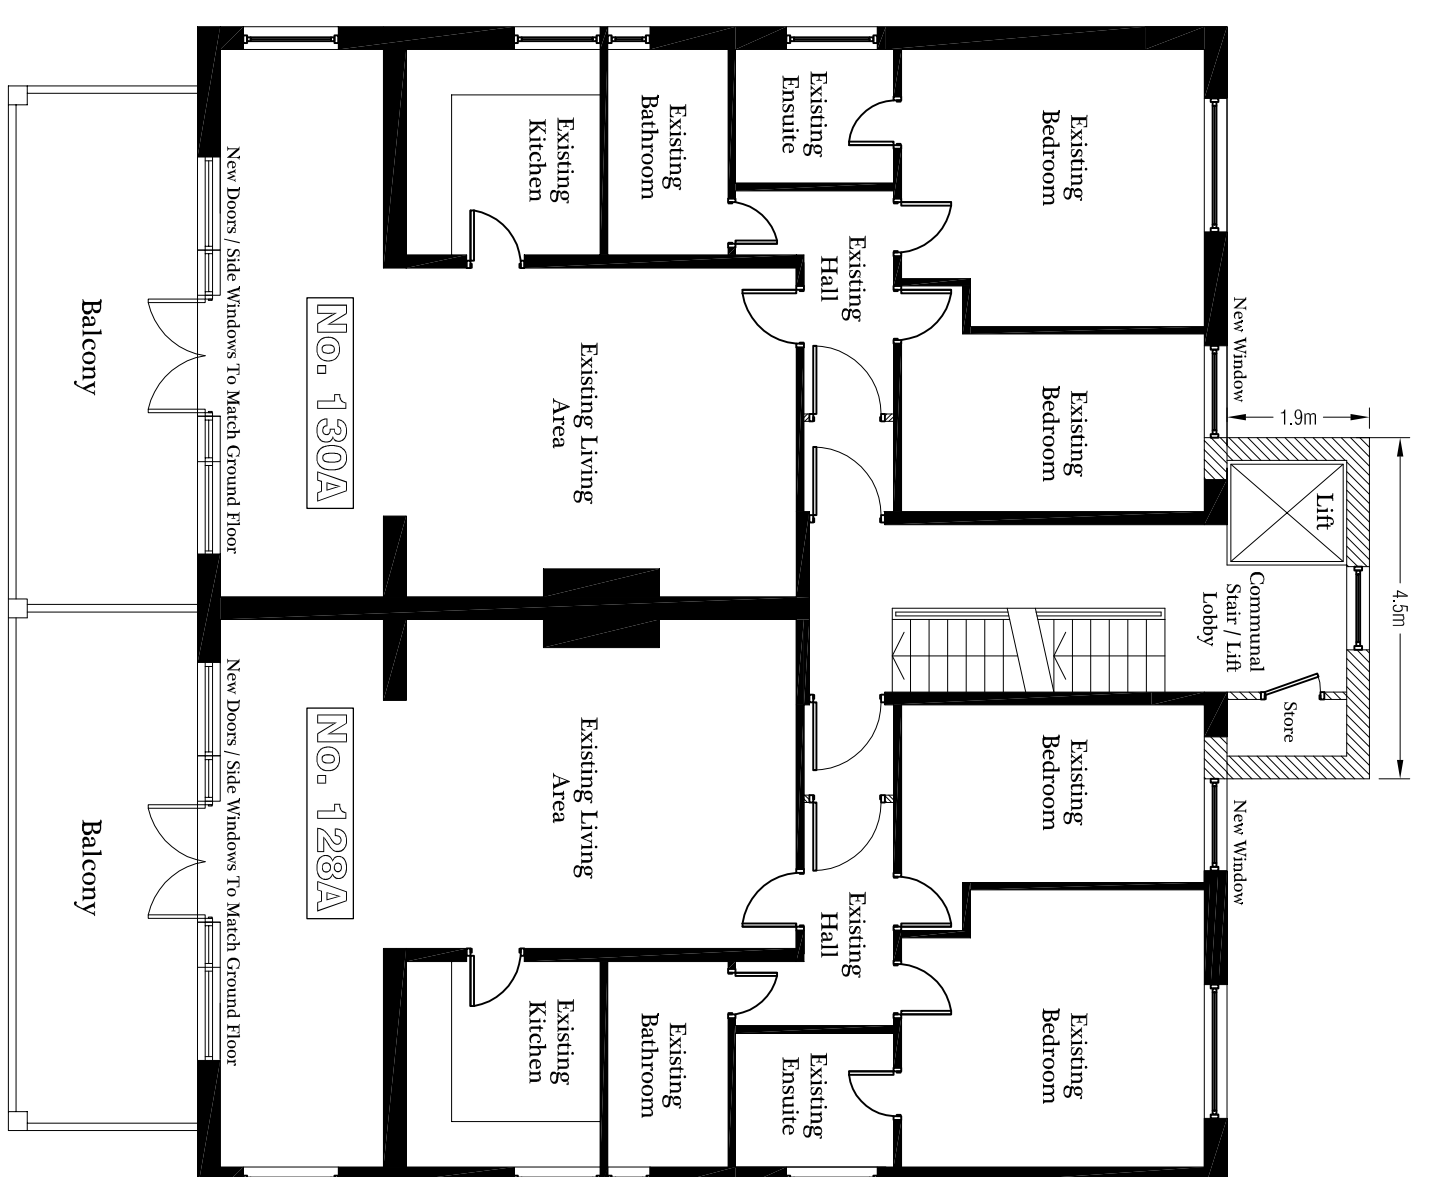
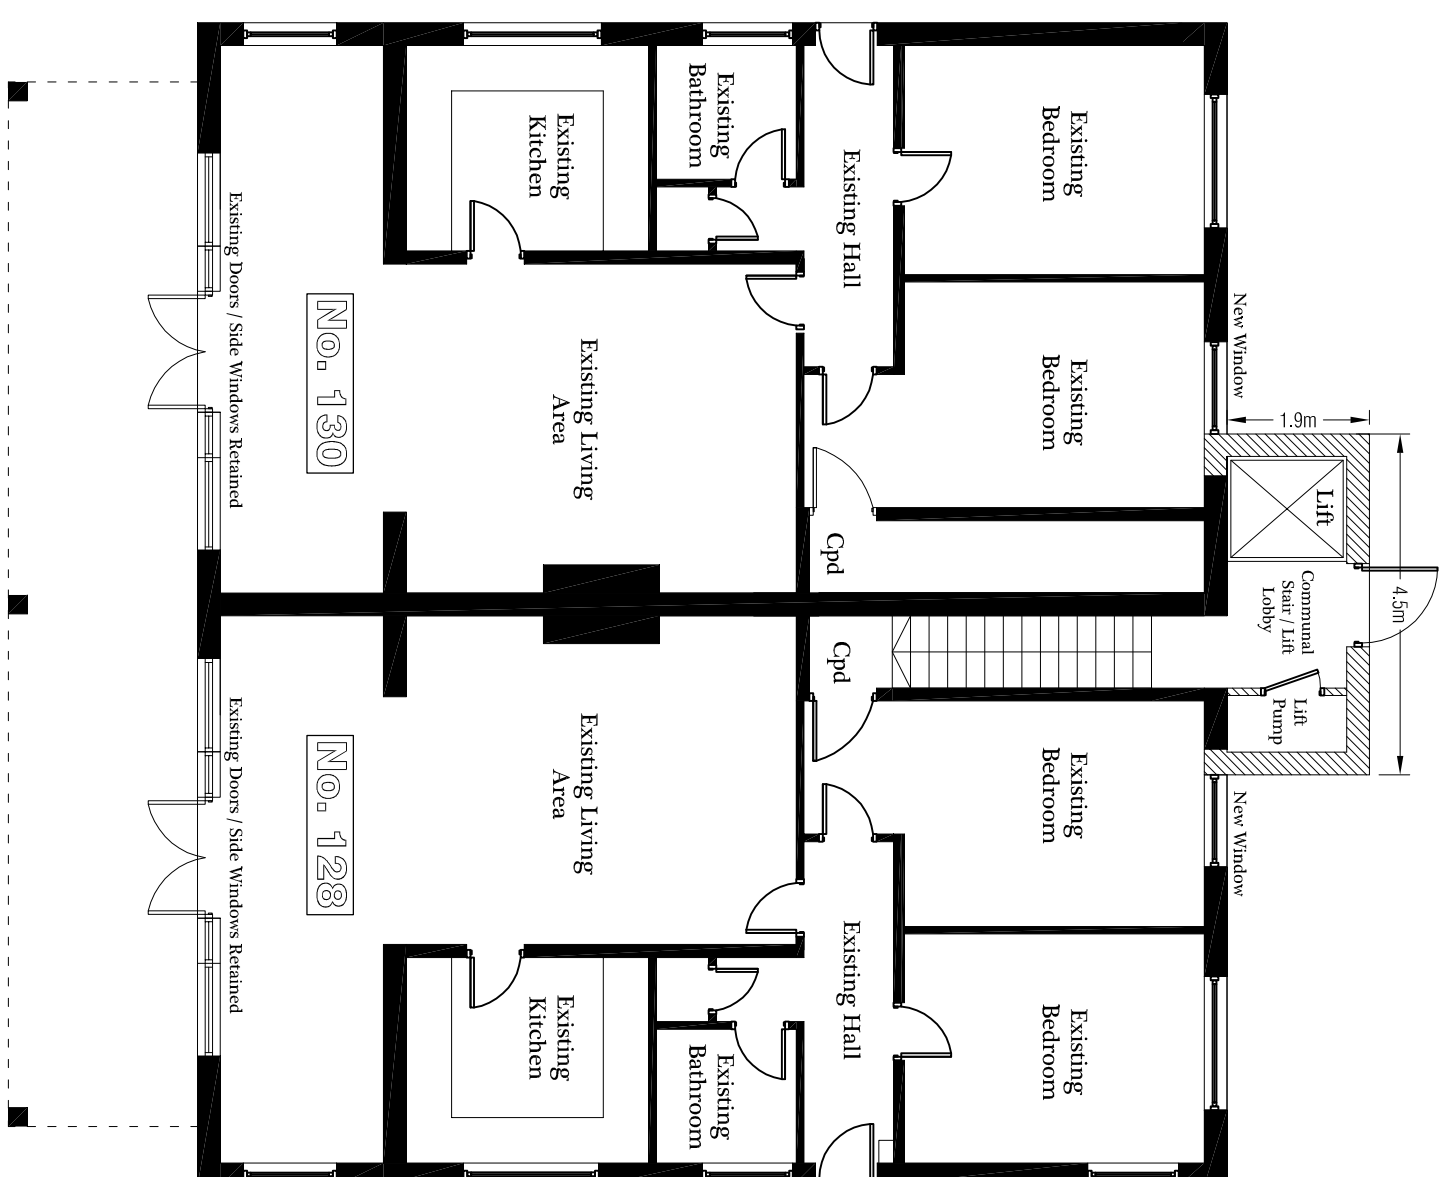


 

 GRAHAM ASH ARCHITECTS CHARLETTOWN OFFICES: TOWN PLANNING CONSULTANTS 65 Leight Road, Leighton Buzzard, Bedfordshire, LU3 1JH TEL: 0457 510794, 01794 511060, 0478784 43106 FAX: 0457 510795 WEBSITE: www.grahamasharchitects.com		CLIENT: Mr D Aylward		PROJECT: Lama Court, Seafrott, (128-130) Haying Island, PO11 9HW	
TITLE: Proposed Floor Plans & Elevations		DESIGNED BY: GA		DATE: 6-7-15	
SCALE: 1:100		DATE: DRWN / JAT		DATE: 07/04/15	
SCALE: 1:100		DATE: 30-10-15		DATE: D	
PURPOSE OF ISSUE: ☒ Information ☐ Approval ☐ Revise ☐ Construction					
DWG. NO. 15:027:03 REV D					