


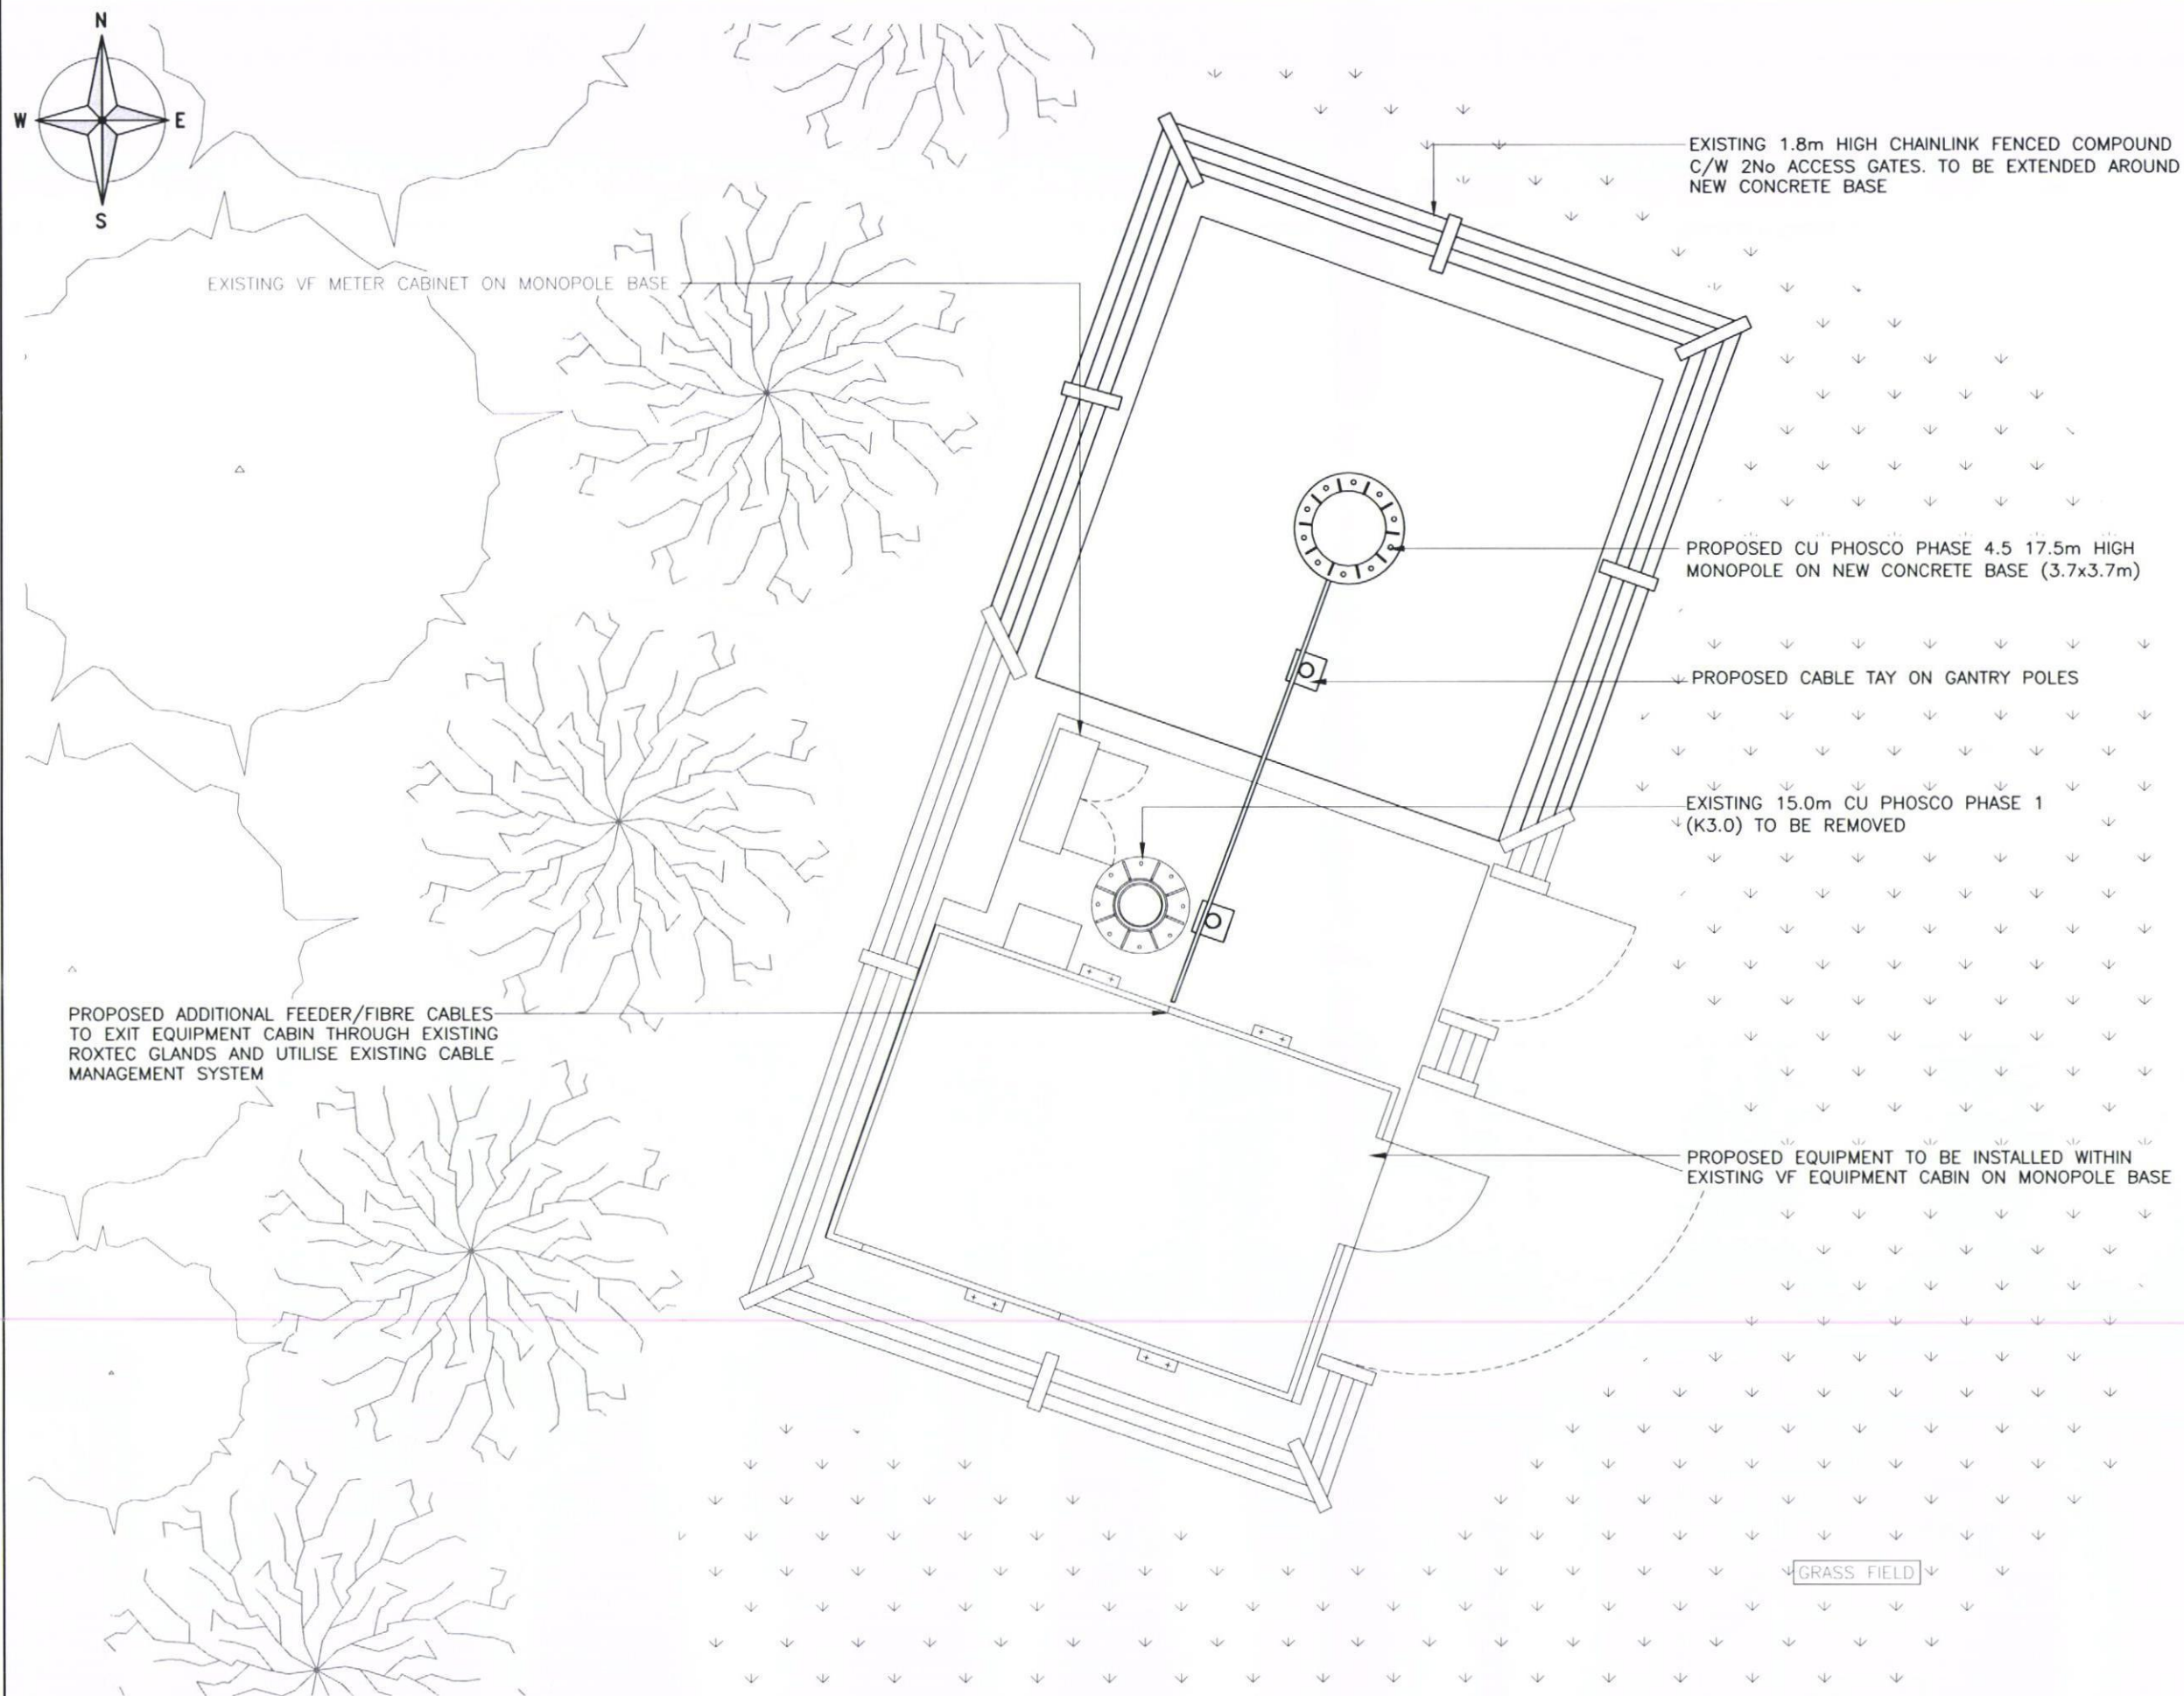

PROPOSED SITE PLAN
1:50

N.G.R. E: 470079 N: 109901

- NOTES:
1. ALL DIMENSIONS ARE IN MILLIMETRES UNLESS OTHERWISE SPECIFIED
 2. ASSUME ALL SITE DETAILS ARE EXISTING UNLESS OTHERWISE NOTED.
 3. THE DRAWINGS COMPLY WITH STANDARD ICNIRP GUIDELINES.

HAVANT BOROUGH COUNCIL

16 JUN 2015

RECEIVED

REV	MODIFICATION	BY	CH	DATE
B	New Concrete base and pole	BCL	NC	11.05.15
A	Issued for Approval	BCL	NC	08.01.15

savills WESSEX HOUSE,
WIMBORNE,
DORSET,
BH21 1PB
TEL: (01202) 856800
FAX: (01202) 856801

vodafone
CTIL

Cell Name			Opt
PORTSMOUTH C.C.LAND			-
Cell ID No			
CORNERSTONE (CTIL)	TEF	VF	
122808	N/A	04065	
Site Address / Contact Details			
FORMER DUNSBURY HILL FARM WOOLSTON ROAD HAVANT HAMPSHIRE PO7 8RE			
Drawing Title: PROPOSED SITE PLAN			
Purpose of issue: PLANNING			
Drawing Number: 201			
Scale: As Shown		Drawn: BCL	Date: 08.01.15
Checked NC	Date: 08.01.15	Approved: MA	Date: 08.01.15