
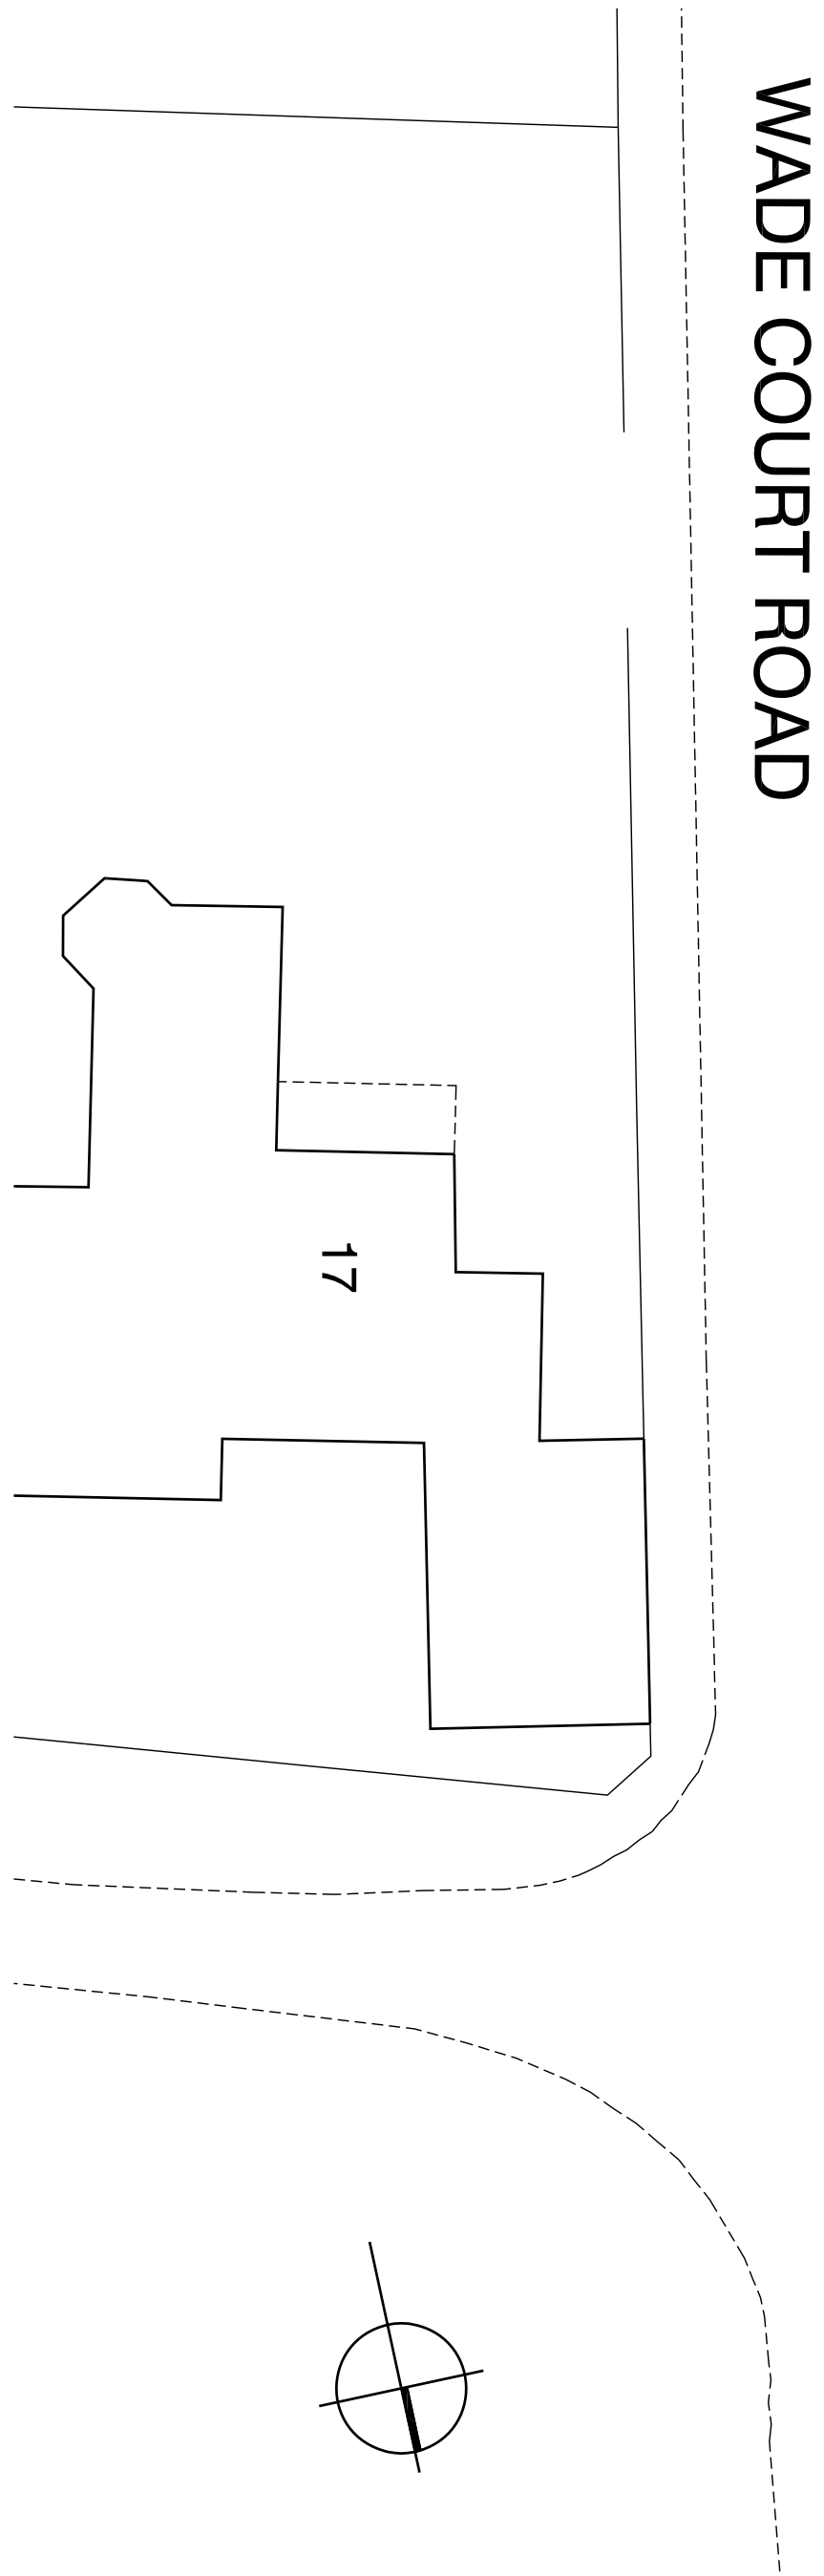
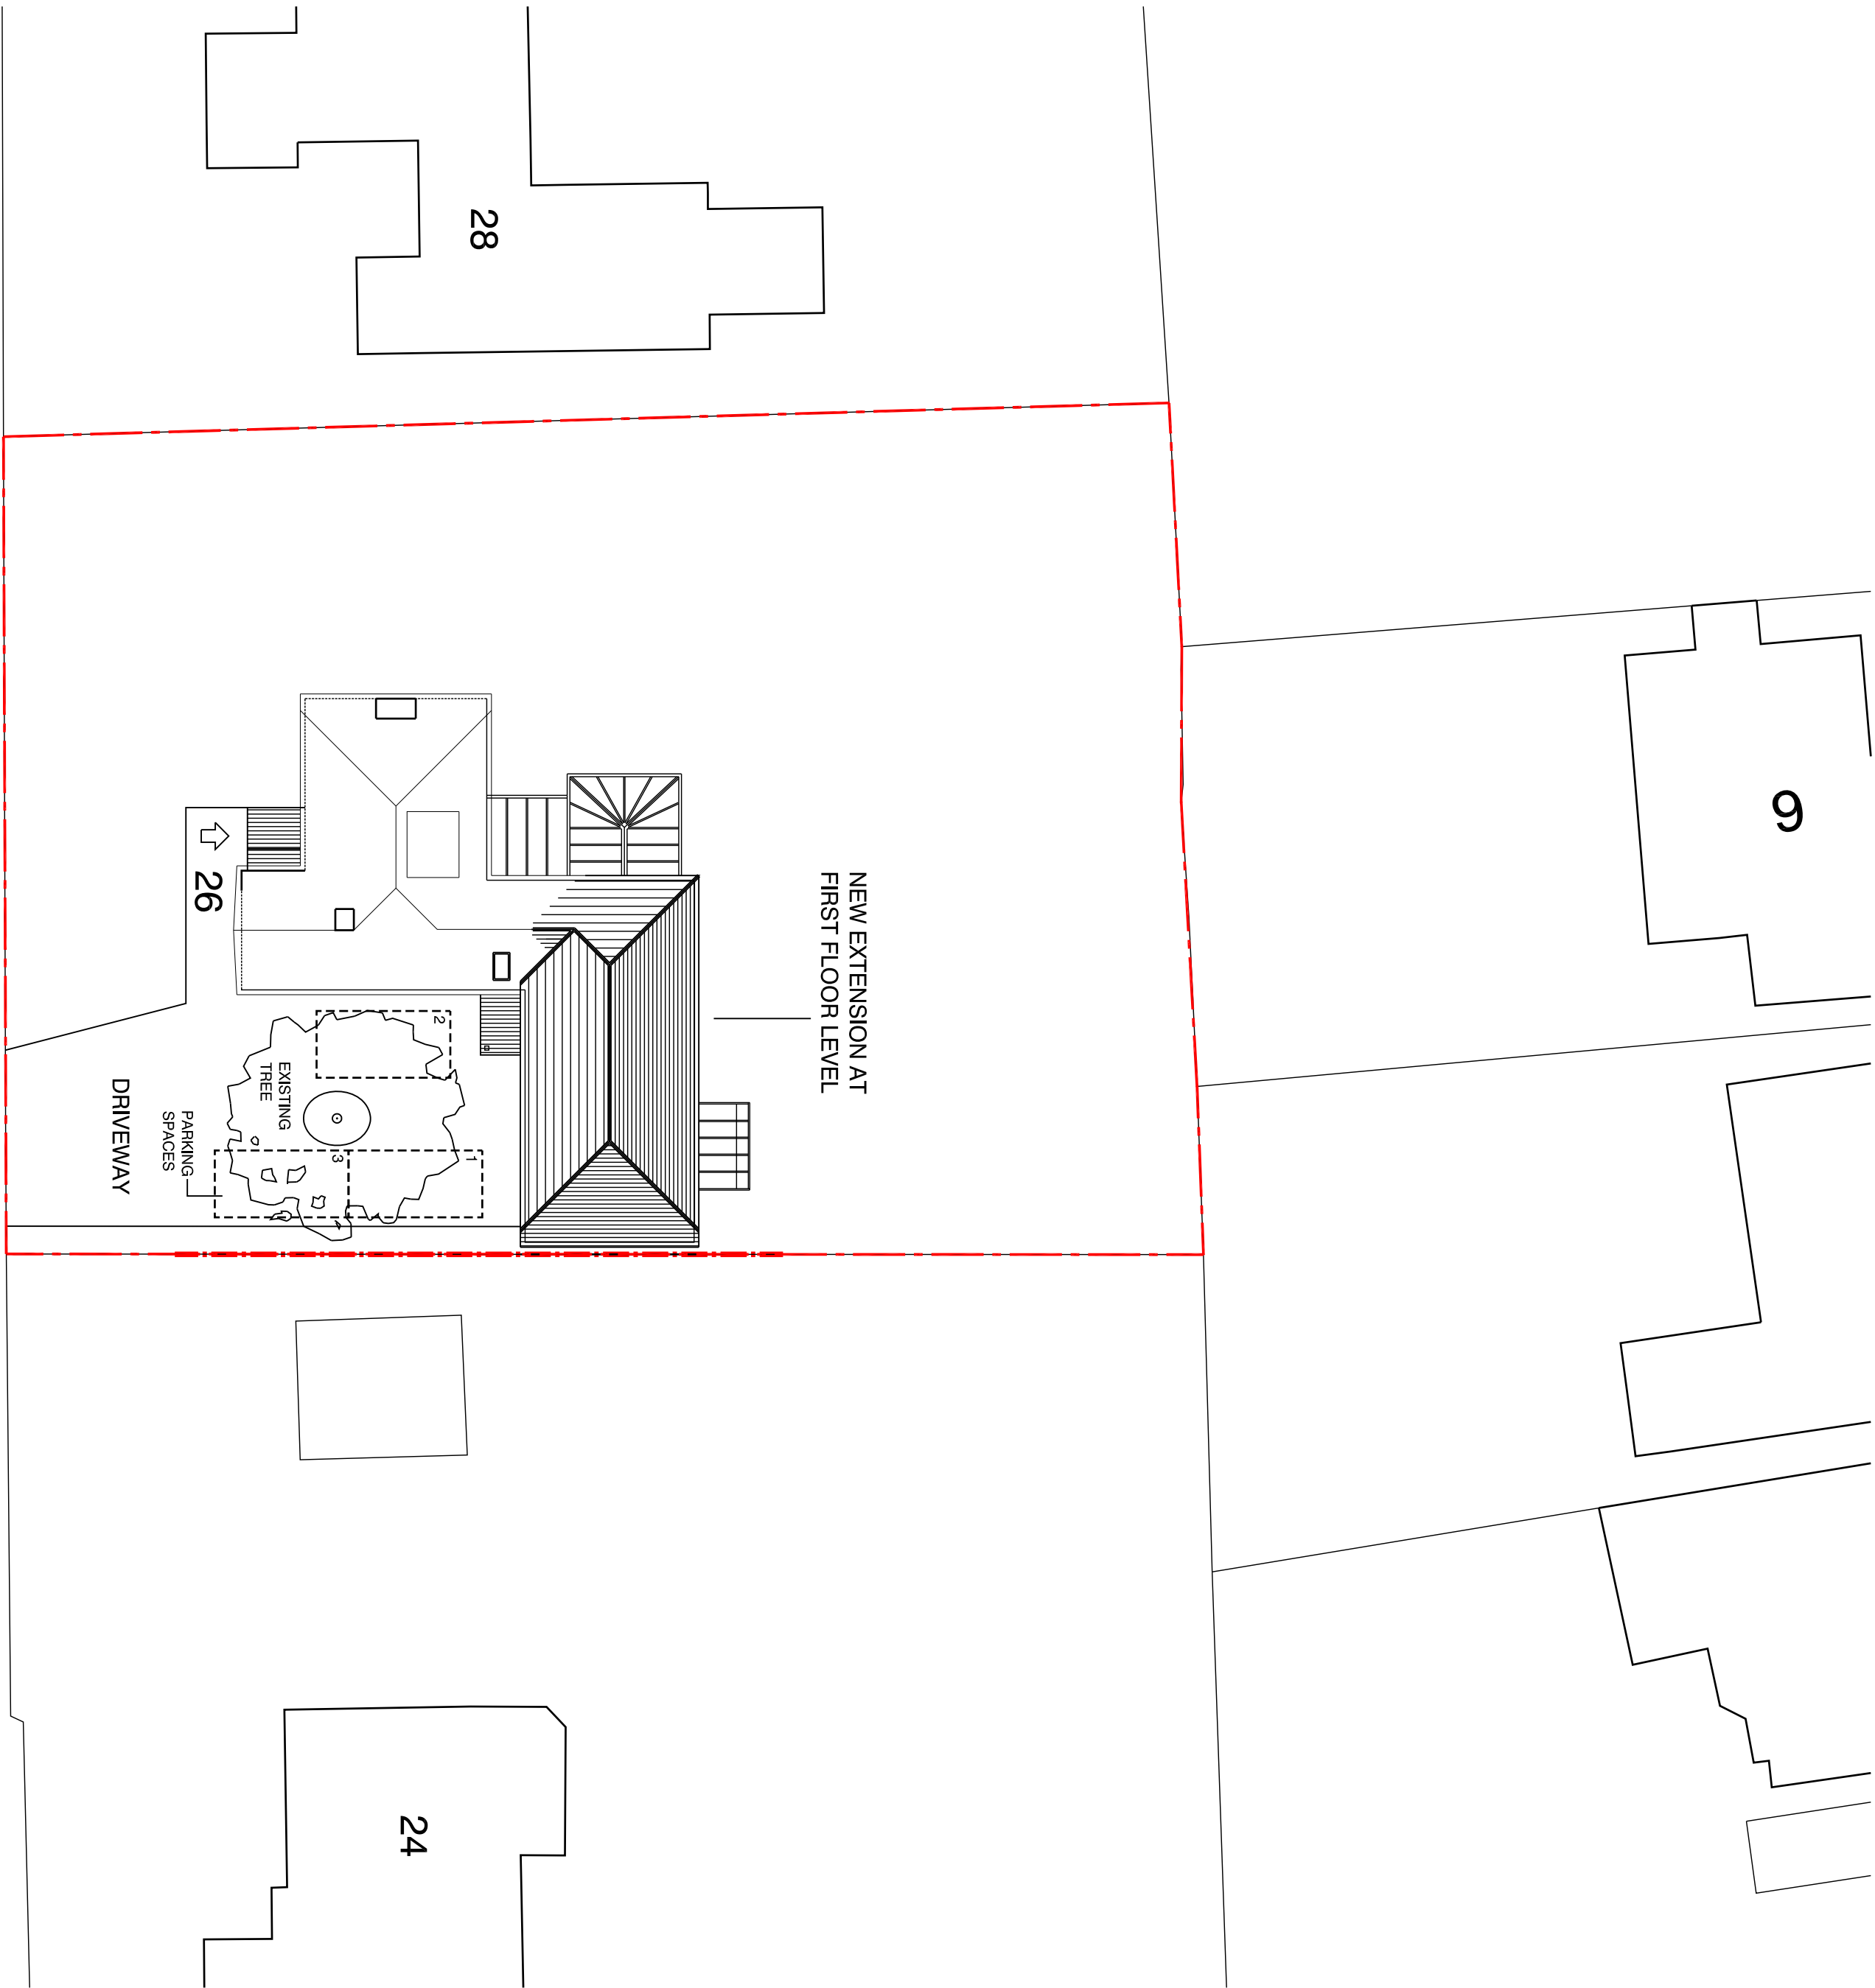
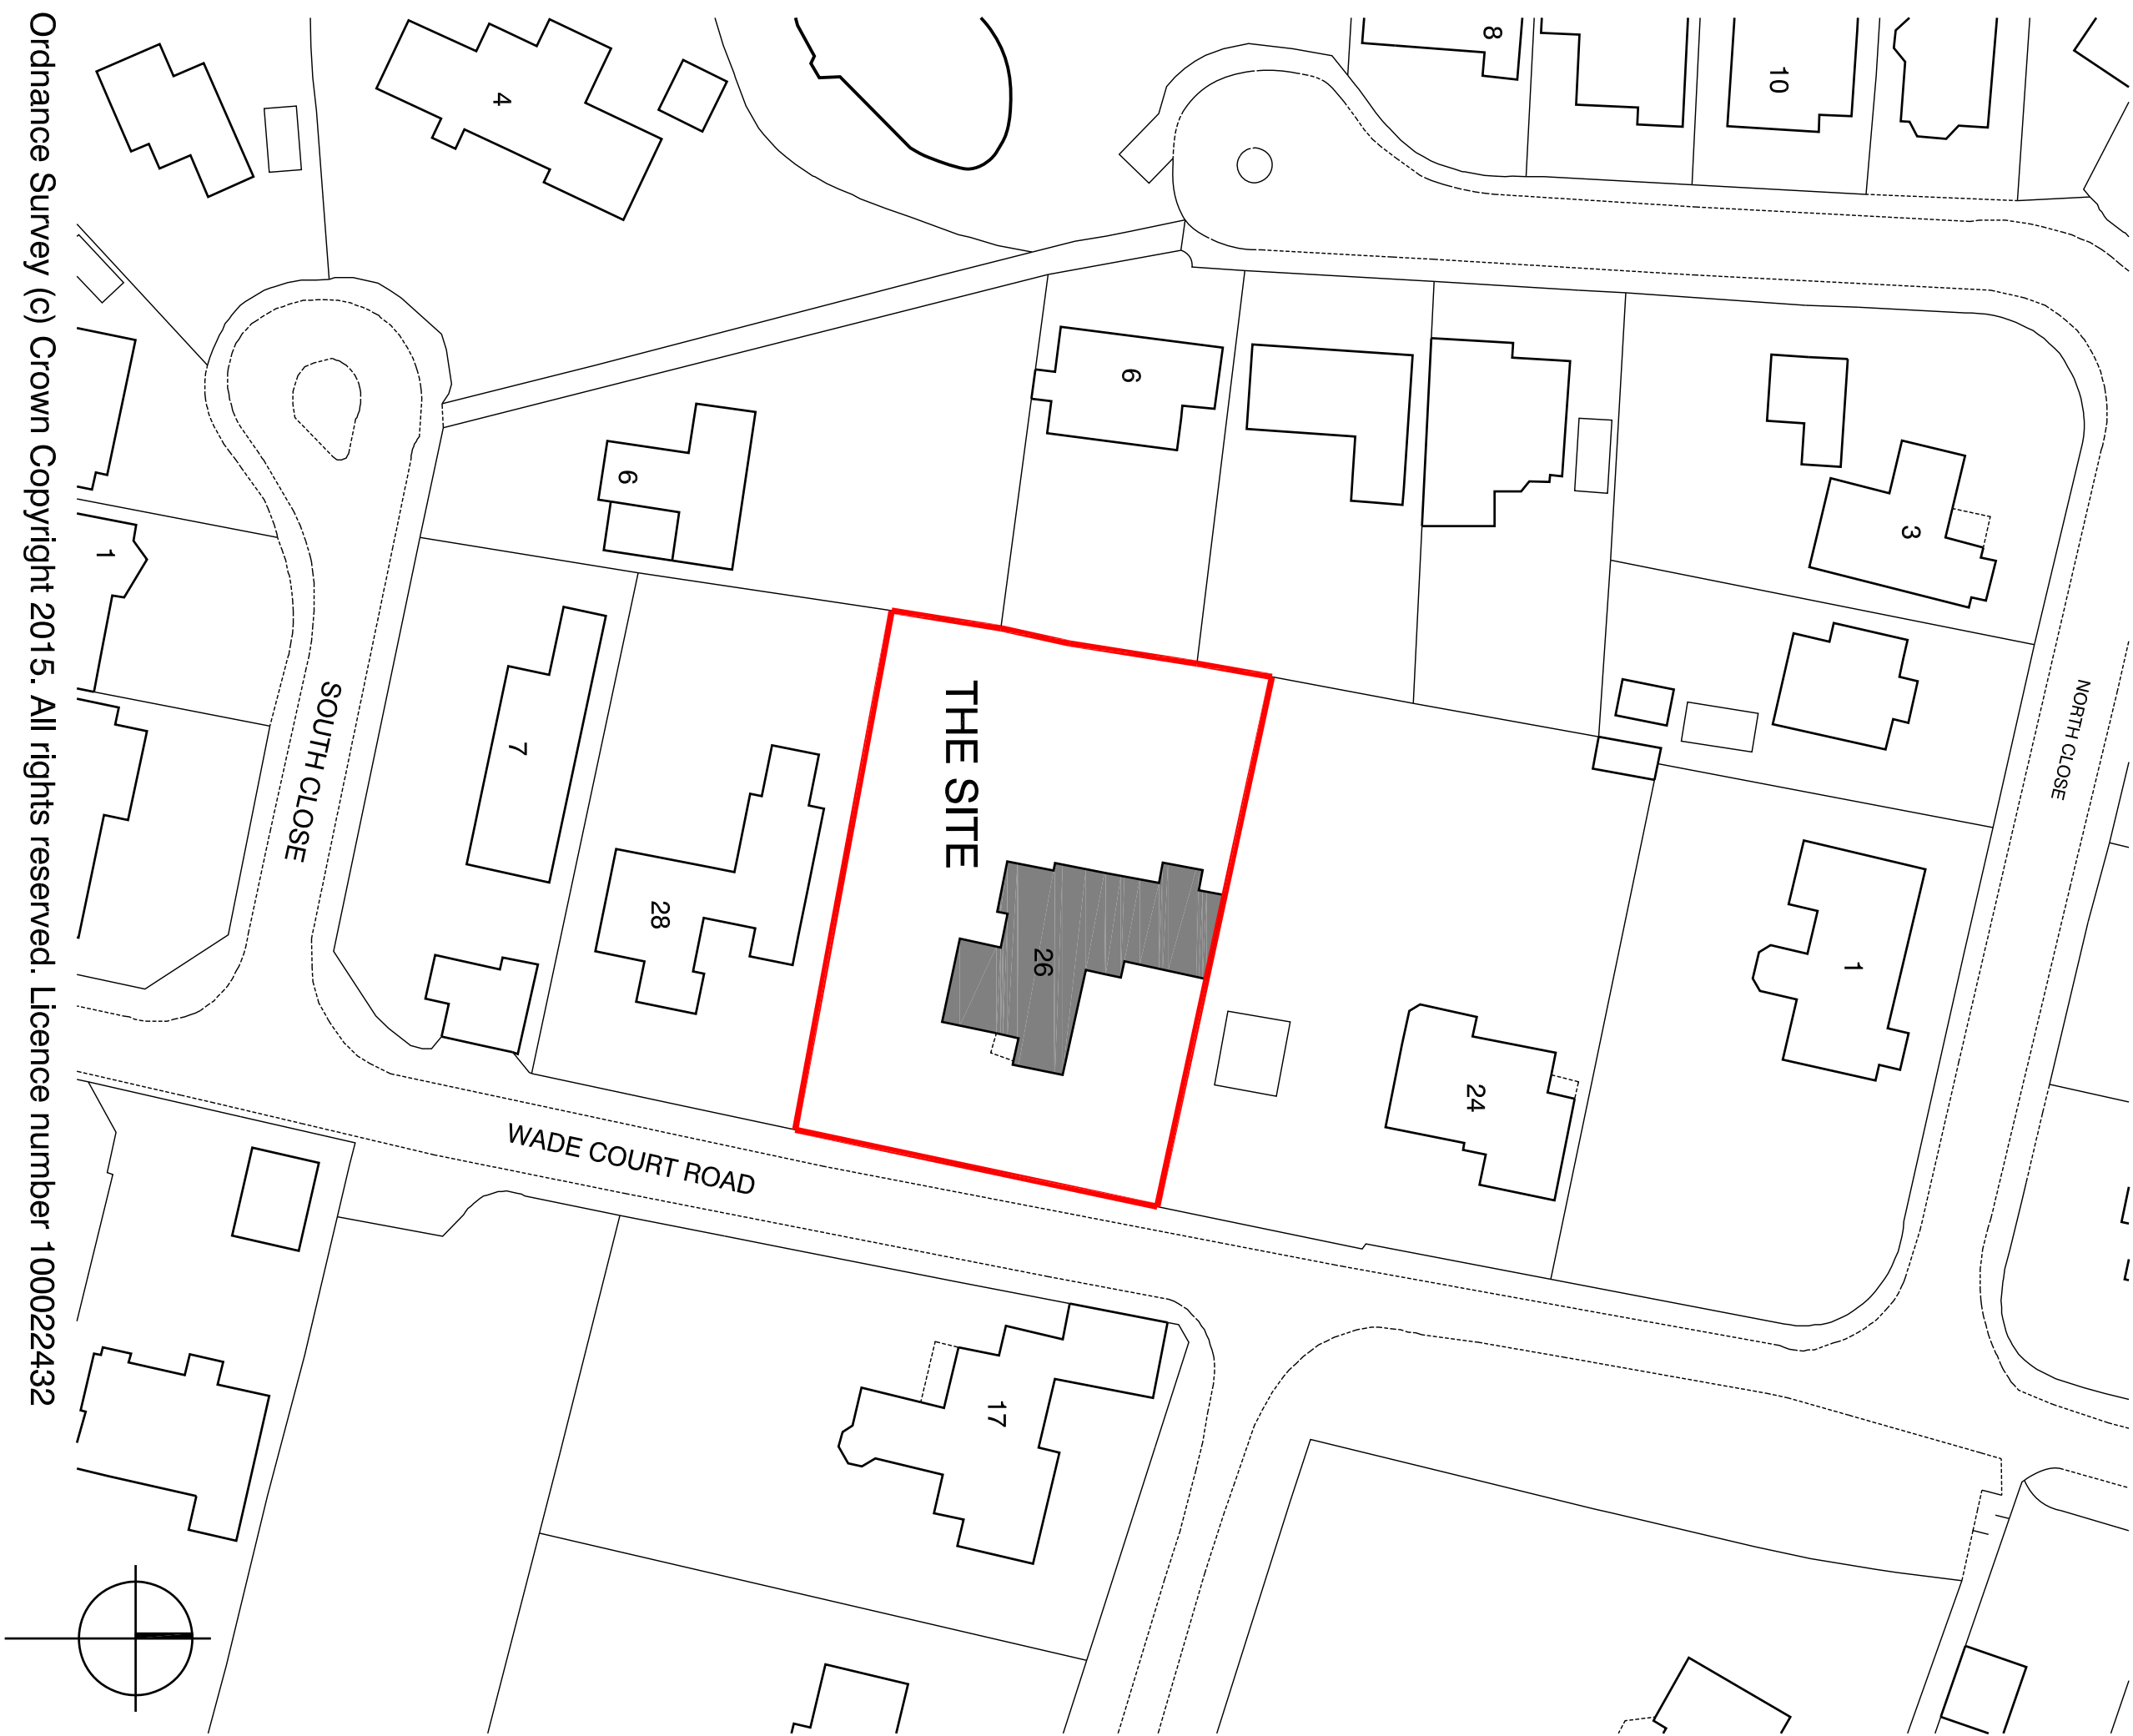


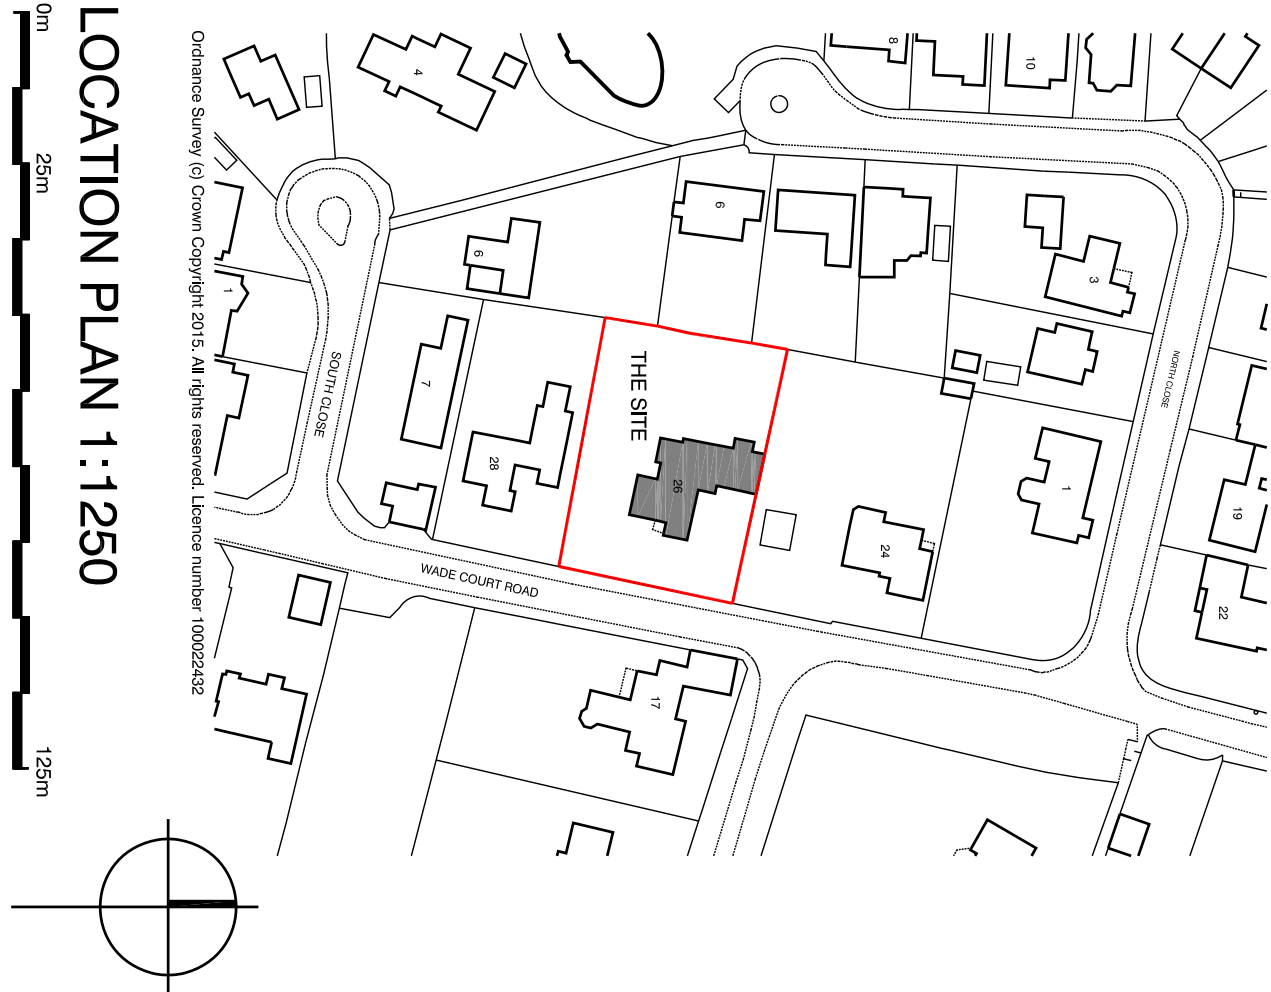

NOTES:

Dimensions to be checked on site before commencing work. Any discrepancies shall be reported to the architect immediately.

Do not scale from these drawings except for planning purposes. Use figures dimensions only.

Where applicable this drawing is to be read in conjunction with other consultants' drawings.

This drawing is the copyright of Harrington Design Architects Ltd.

Rev	Date	Amendment
A	15.05.15	PARKING SPACES ADDED

Harrington Design Architects
Broadbridge Business Centre
Delling Lane
Bosham
West Sussex
PO19 9NF
Tel: 01243 574600
Fax: 0870 7060193
info@harringtondesign.co.uk



For
MR & MRS SMITH
Project
**PROPOSED EXTENSION
26 WADE COURT ROAD
HAVANT**

Title
**BLOCK, LOCATION &
SITE PLANS**

Date	Drawn	Scale	Checked
FEB 15	SR	1:200, 1:500, 1:1250 @ A1 MAW	
Job Number	Profile	Drawing Number	Revision
15014		100	A