




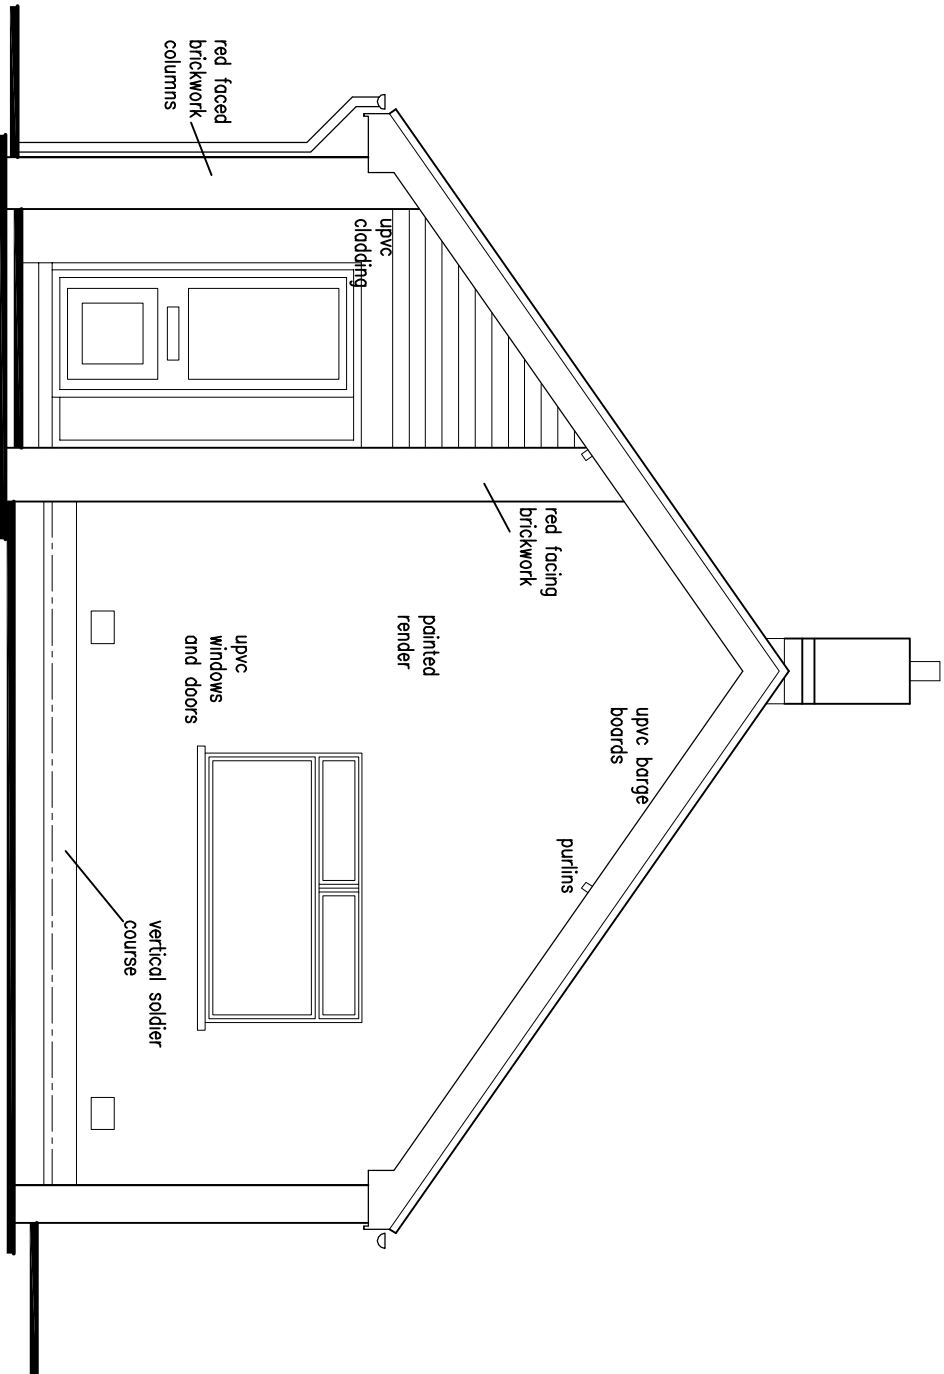


Front Elevation
Scale 1:50

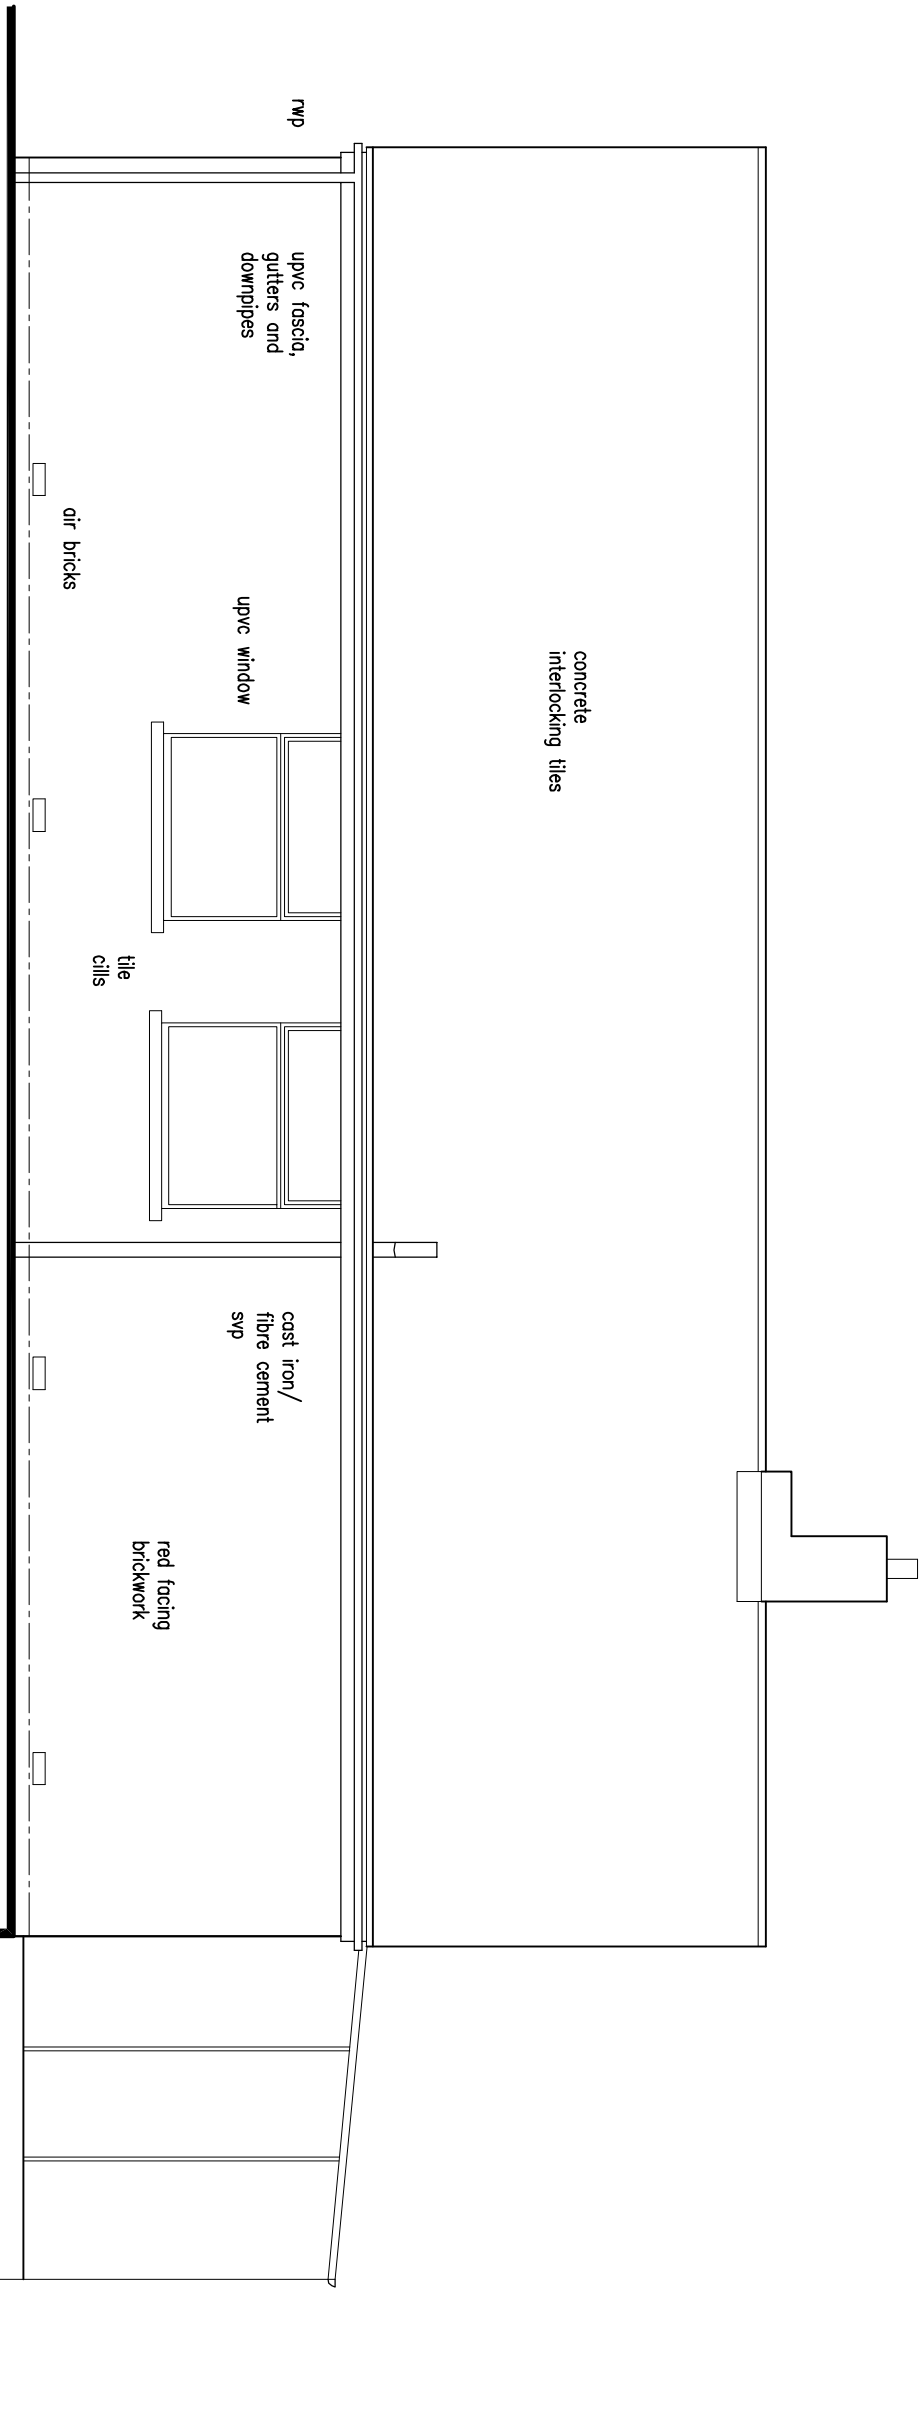


Side Elevation
Scale 1:50

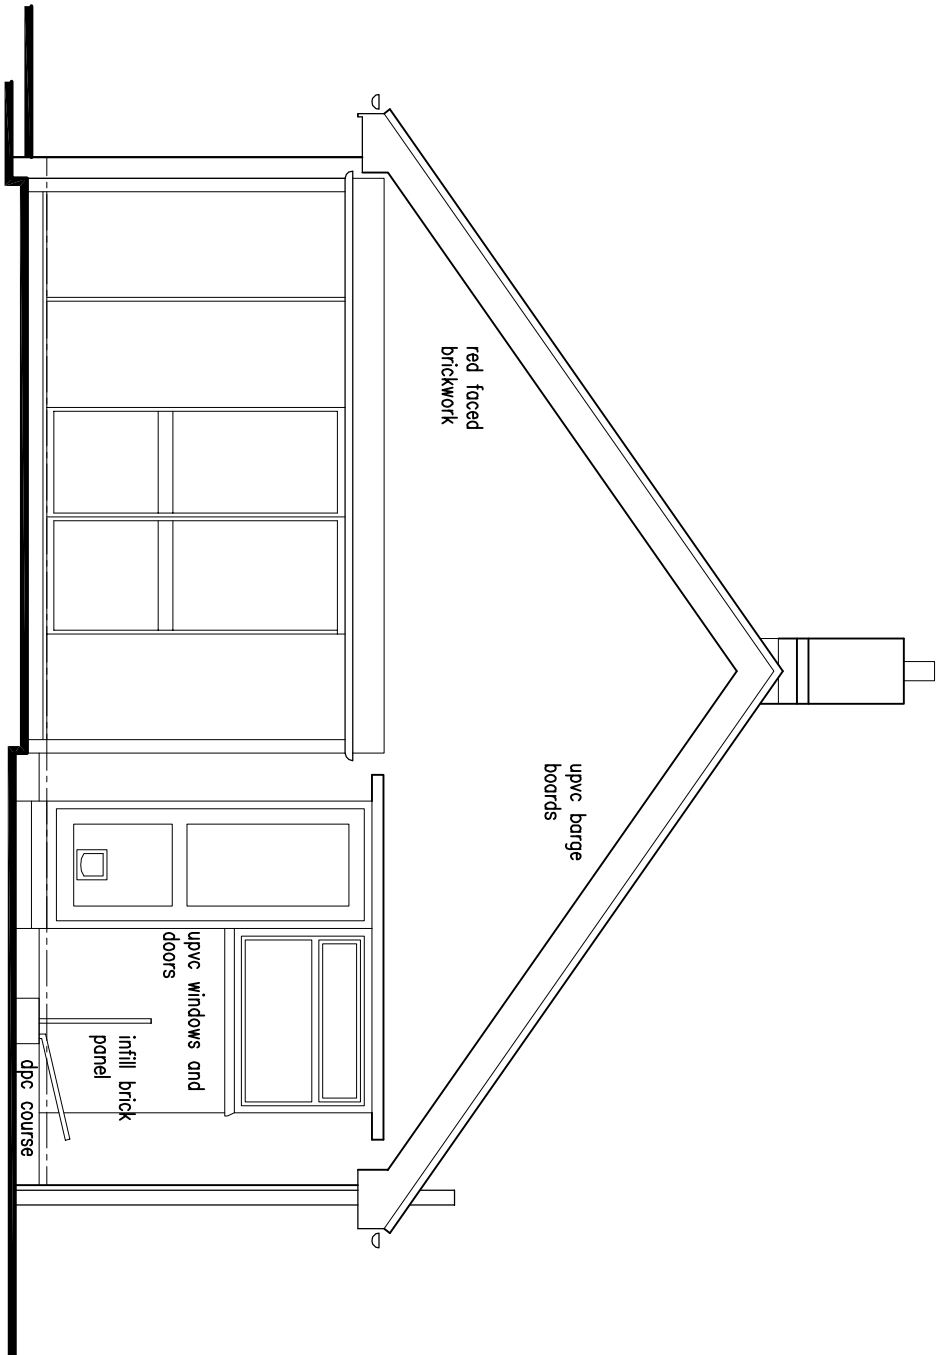


Rear Elevation
Scale 1:50

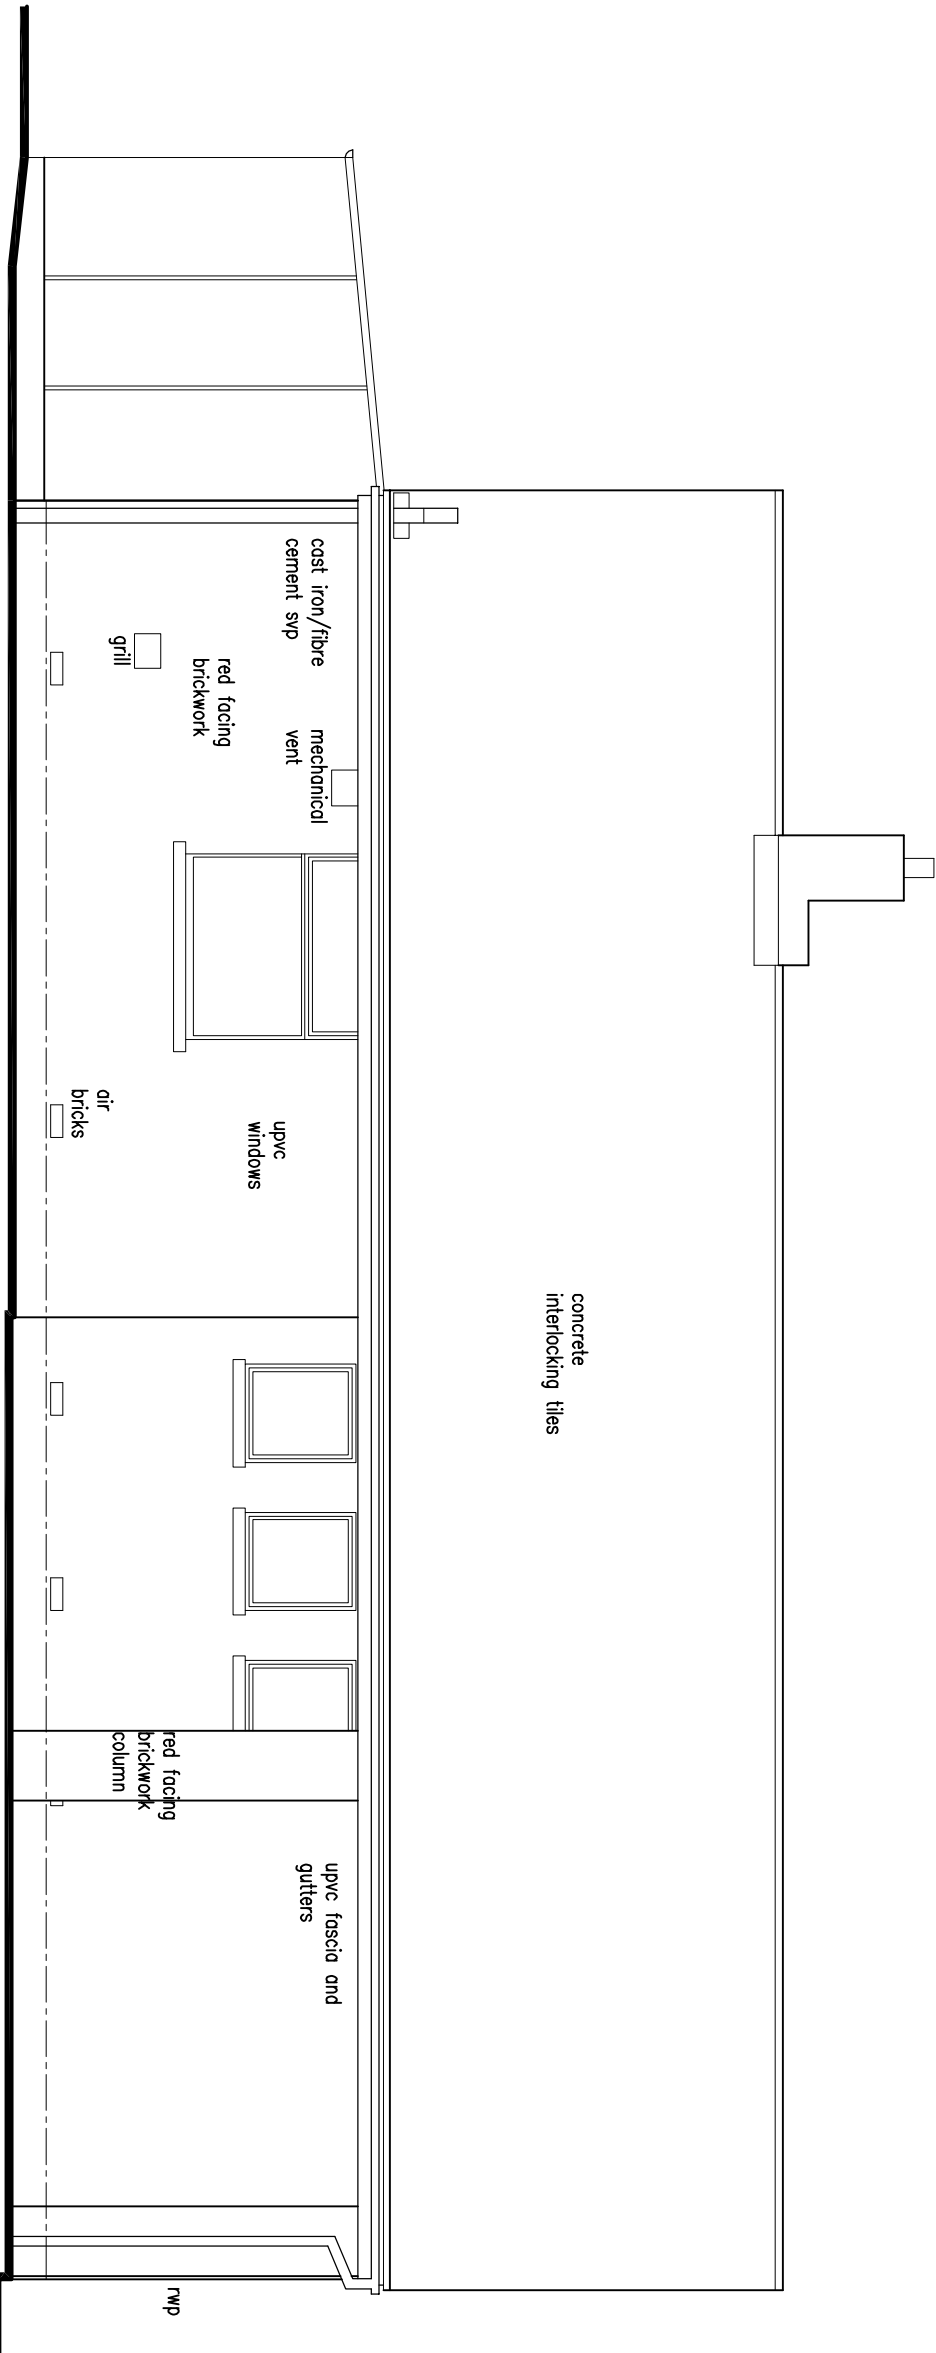


Side Elevation
Scale 1:50

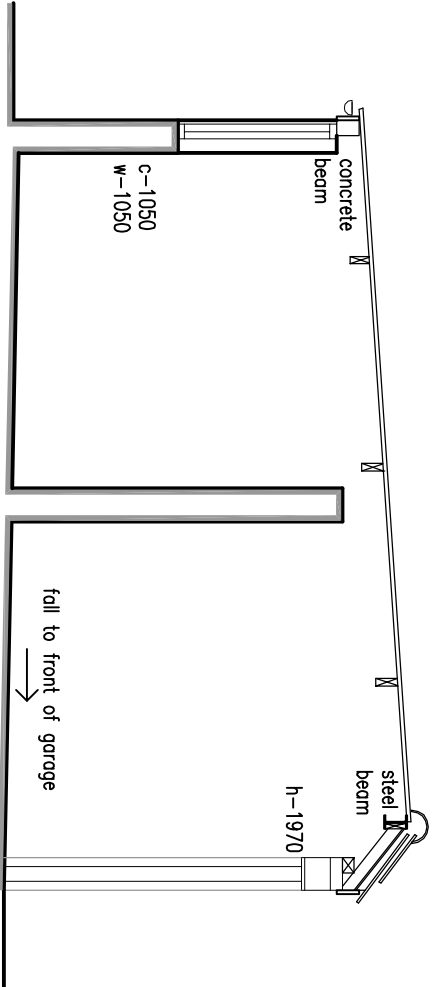


Garage Section A-A
Scale 1:50

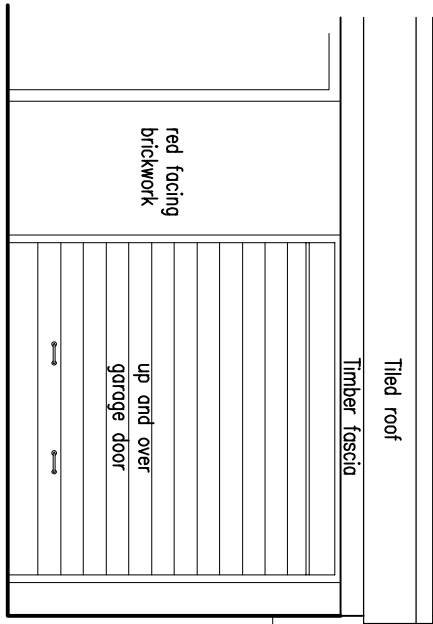


Front Elevation
Scale 1:50

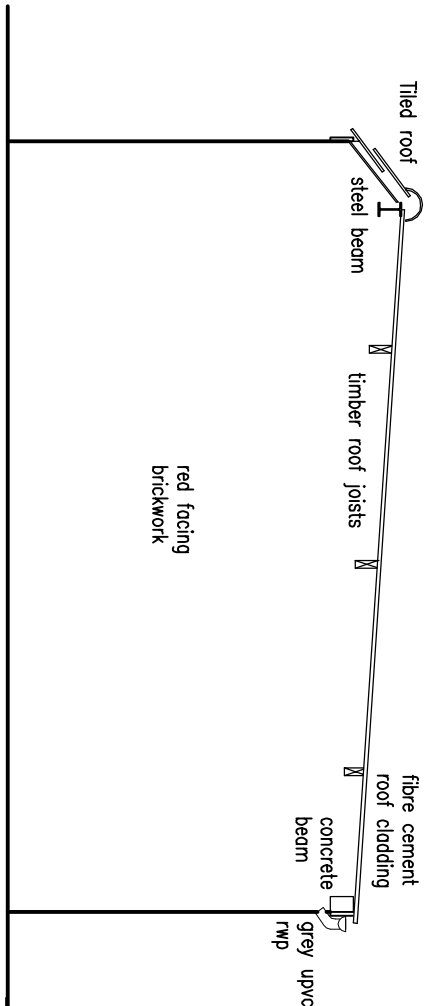

Side Elevation
Scale 1:50

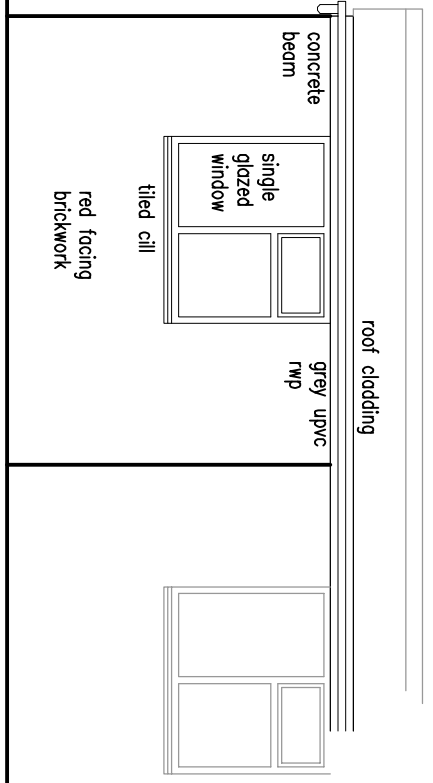



Rear Elevation
Scale 1:50

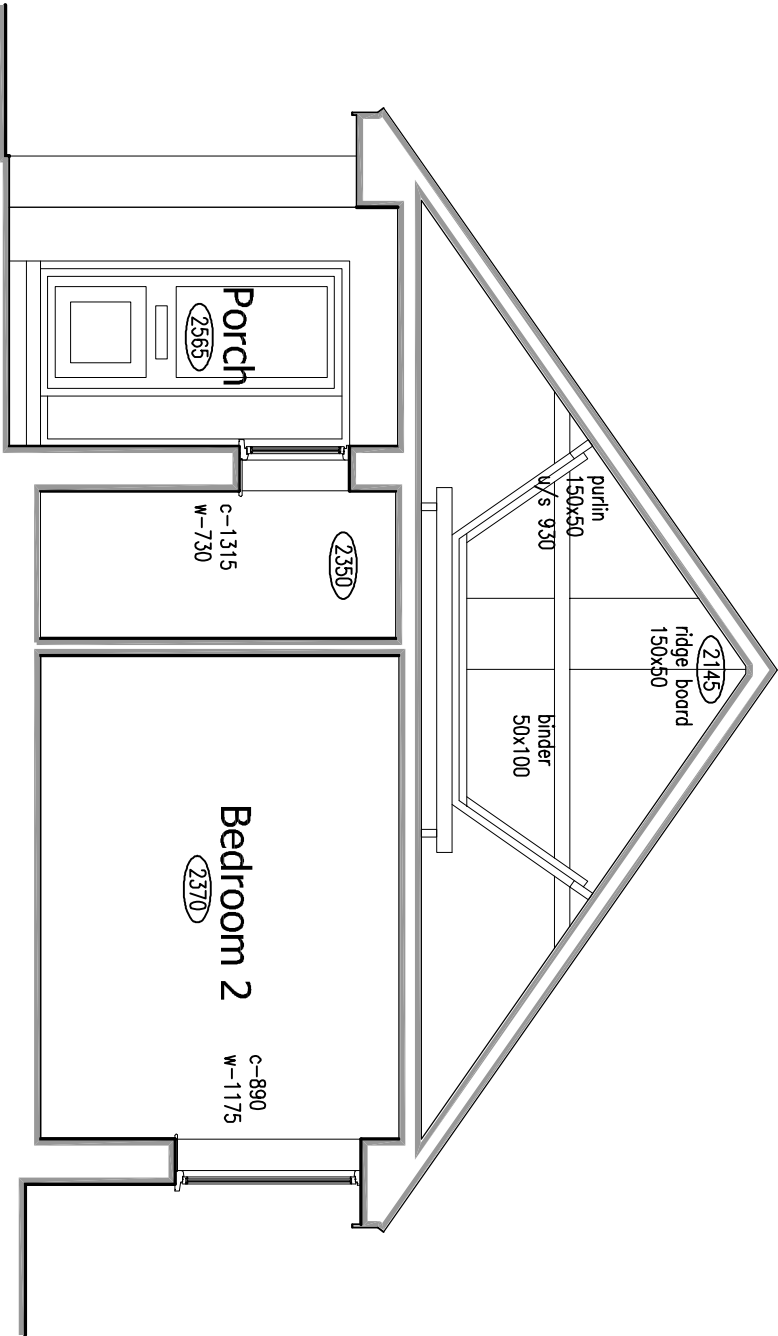

Section A-A
Scale 1:50

Revisions :	
1	Figured dimensions must be taken in preference to scaled dimensions and any discrepancies are to be referred to David Granger Architectural Design Limited. Contractors, subcontractors and suppliers must verify all dimensions and details before construction. All drawings are copyright of David Granger Architectural Design Limited. Ordinance Survey Data. © Crown Copyright. All rights reserved. Licence No. AK10024448. Landmark Ref. 1062610

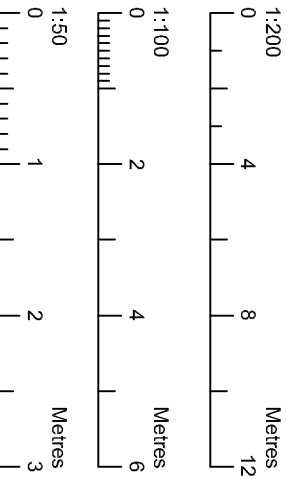

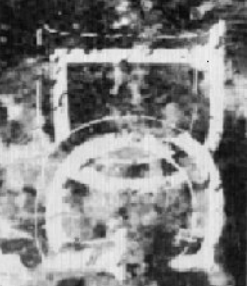

DAVID GRANGER
Architectural Design Limited
Proposed Extensions & Alterations

Project
1 Trosnant Road, Havant
Hampshire

Existing Details
Sheet 2 of 2

Client
Mr & Mrs T. Goodman

Drawing No.
14.3044.02

Date
October 2014

Drawn by
JS

Scale (A1 Size)
As Shown

Checked by
SF

The Old Dairy, Mill St., Packington,
Ashby-de-la-Zouch, Leics, LE65 1WN
Tel: 01530 300359 Fax: 01530 300115
www.davidgrangerdesign.co.uk
Company Reg. No. 500012

EXISTING DETAILS

1 TROSNANT ROAD ~ HAVANT ~ HAMPSHIRE