



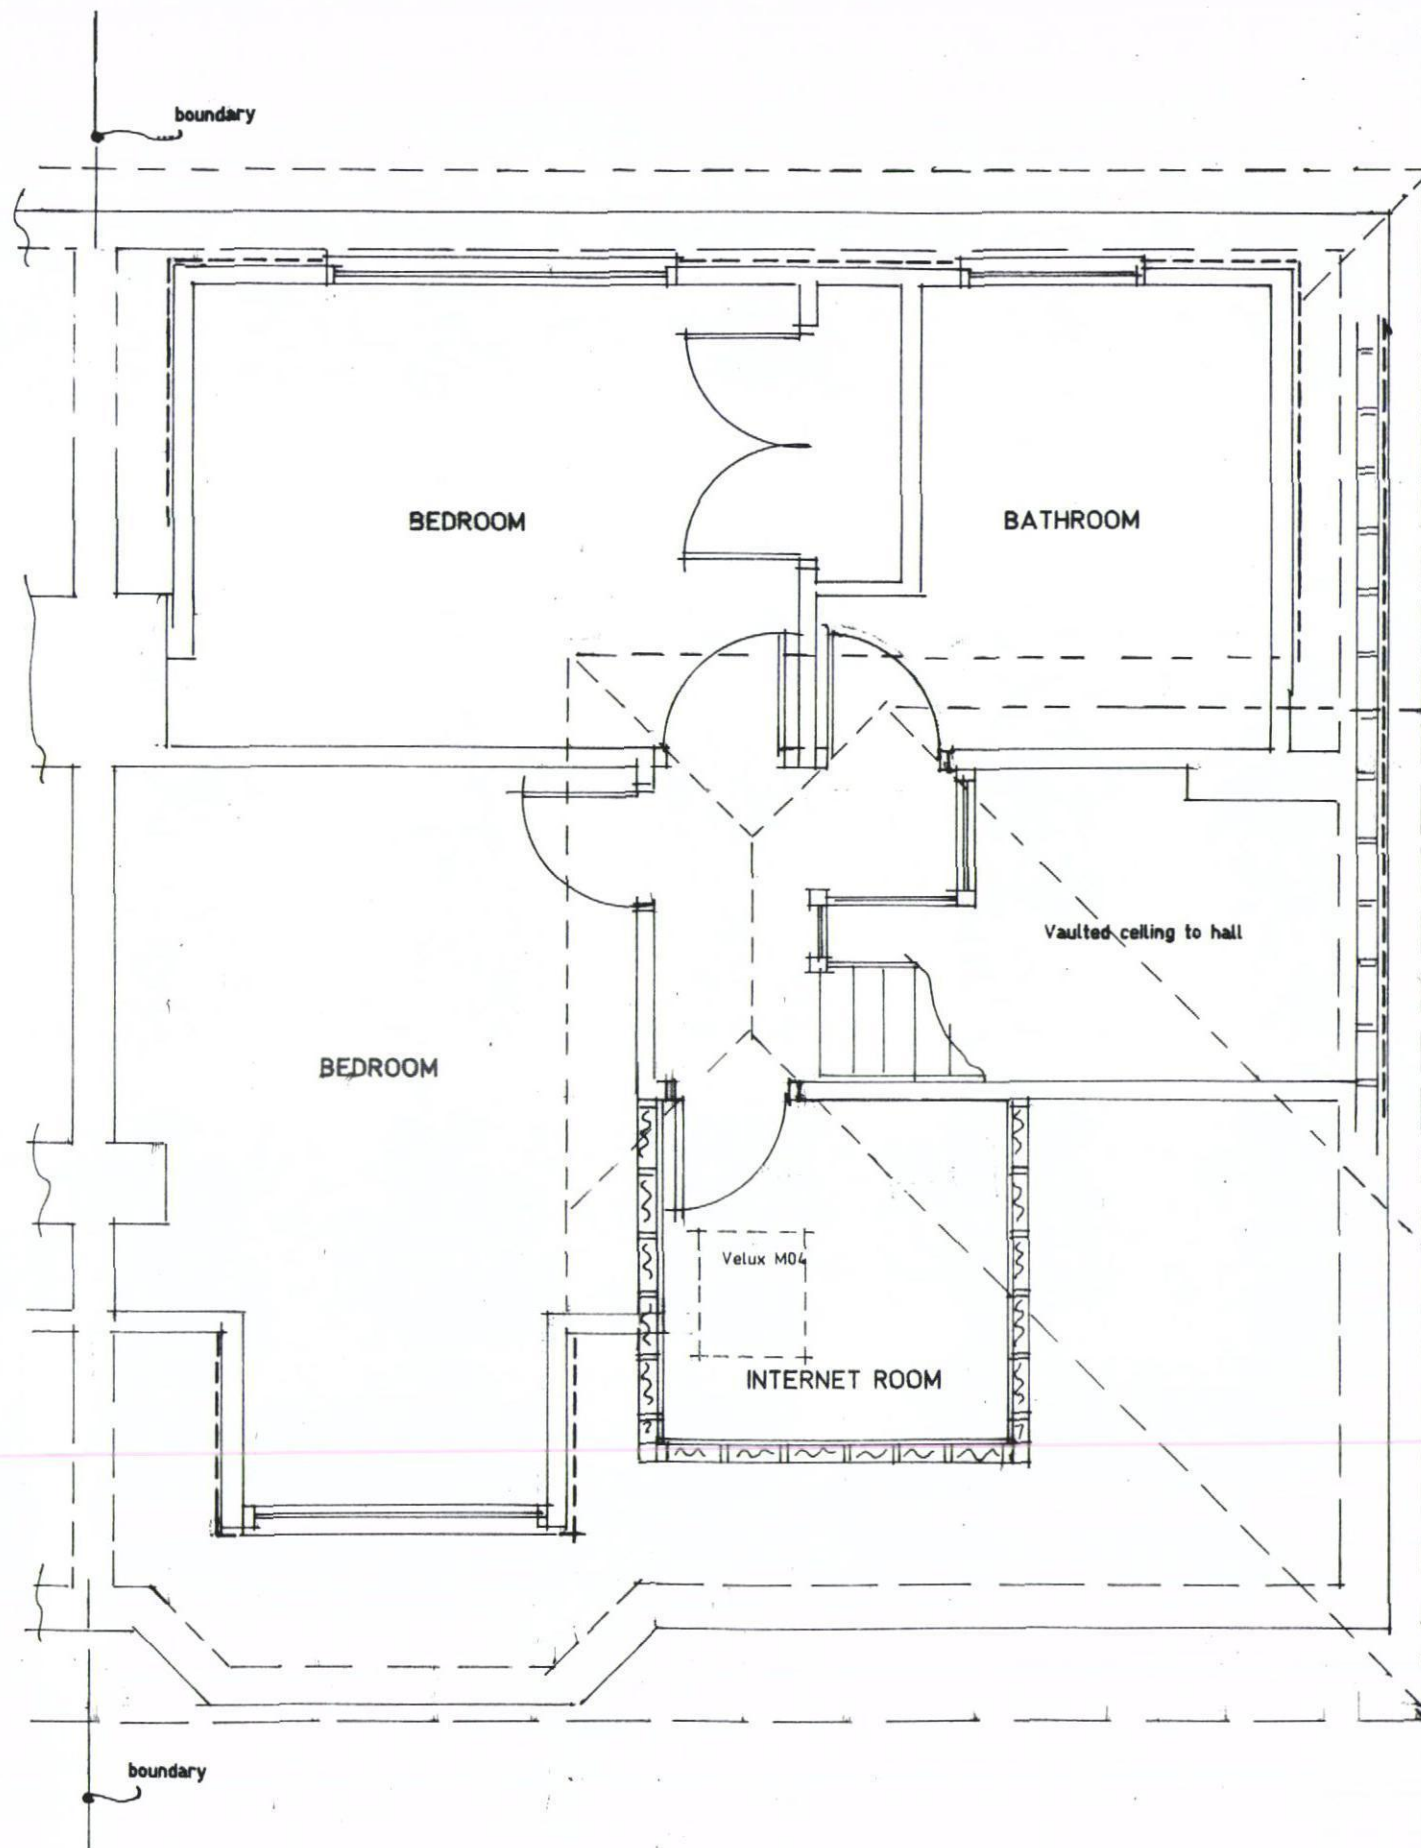


Proposed First Floor Layout.



Proposed East Elevation.

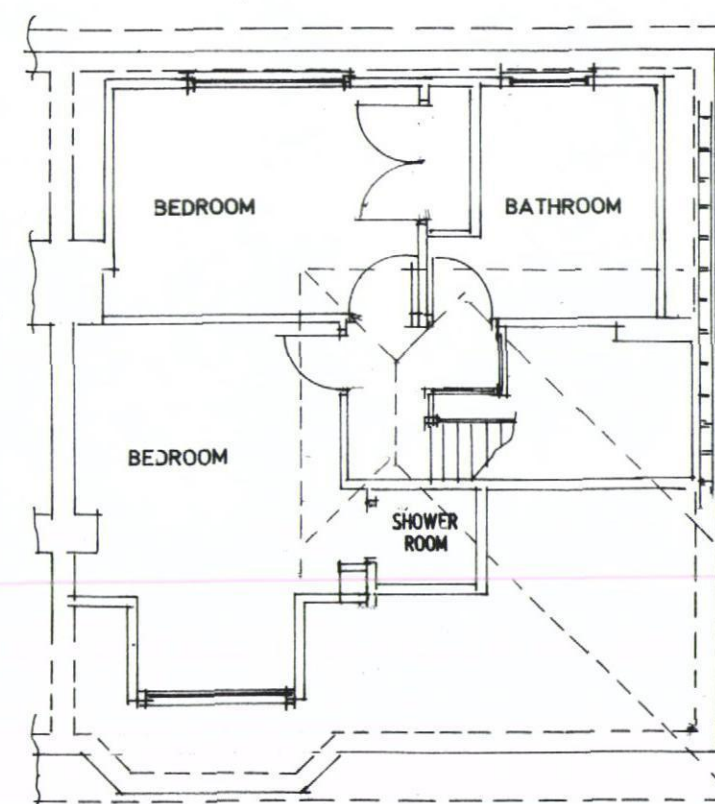

Extg. First Floor Layout.

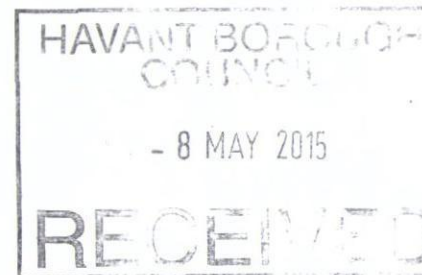

Proposed internal alterations & single storey rear extension at 49 Lone Valley, Purbrook, Waterlooville, Hants. PO7 5EB

N. Dowdeswell Esq..

Scale 1:50 1:100 Date September 2014

A3 Drawing Number

3

Revision