



43 Bedhampton Road, Havant, PO9 3EU



LOCATION PLAN
Scale 1:1250

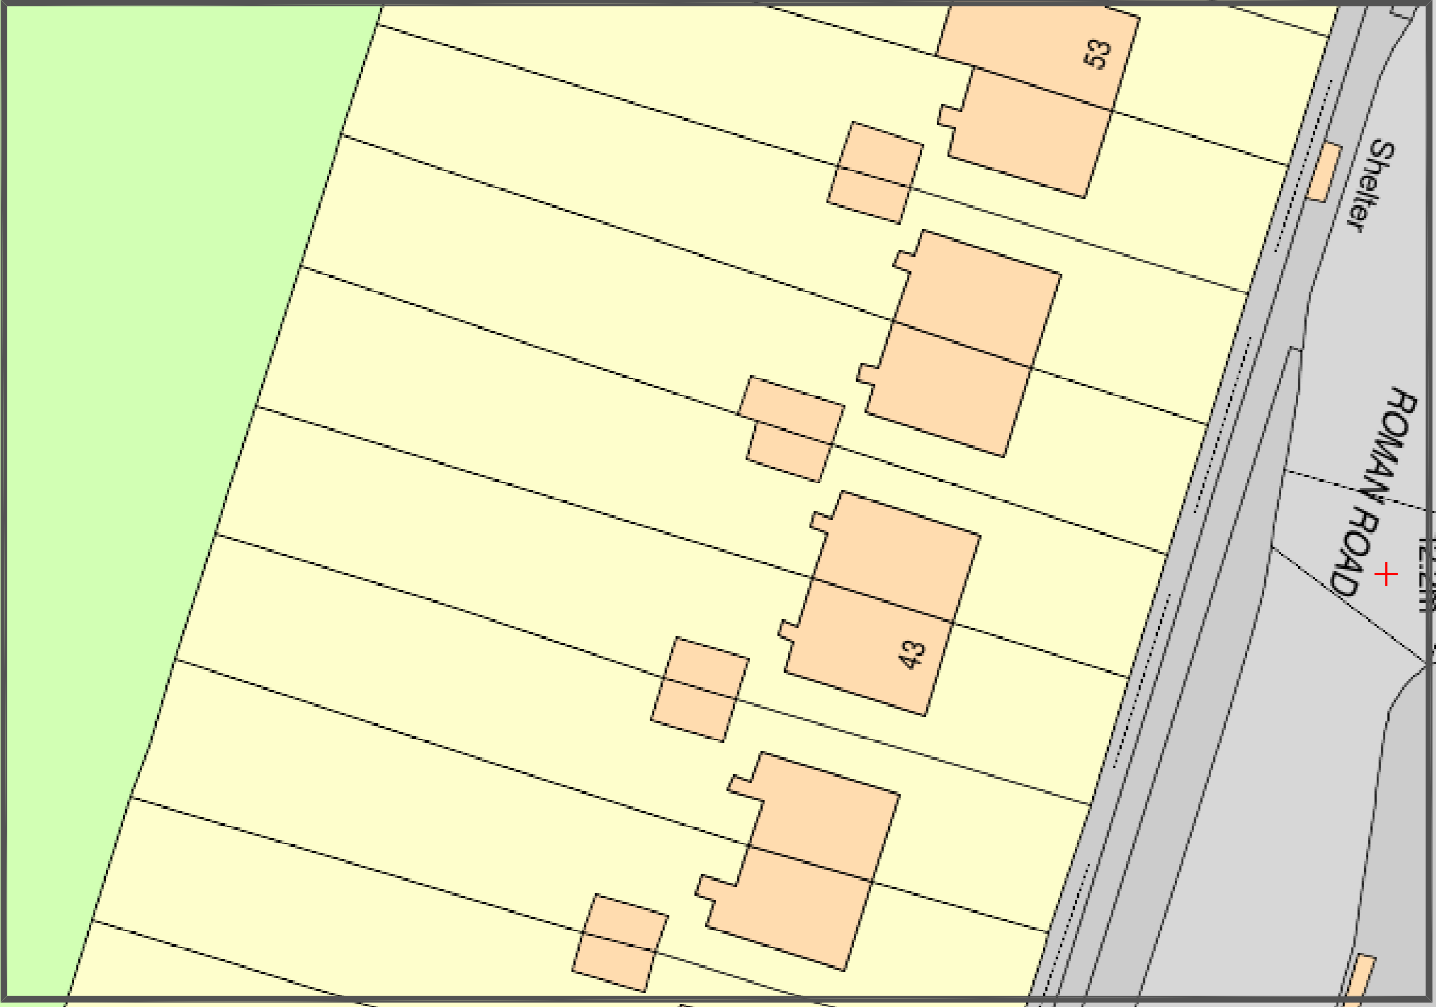

SITE PLAN
Scale 1:500

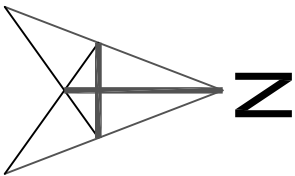

BESPOKE architects

66, Fishbourne Road West, Fishbourne, West Sussex
Tel: 01243 373245 Mobile: 07970439156

Project:
43 Bedhampton Road, Havant
Proposed side and rear extension
and loft conversion

Drawing: LOCATION & SITE PLAN
14.004 Drawing.: 0S