




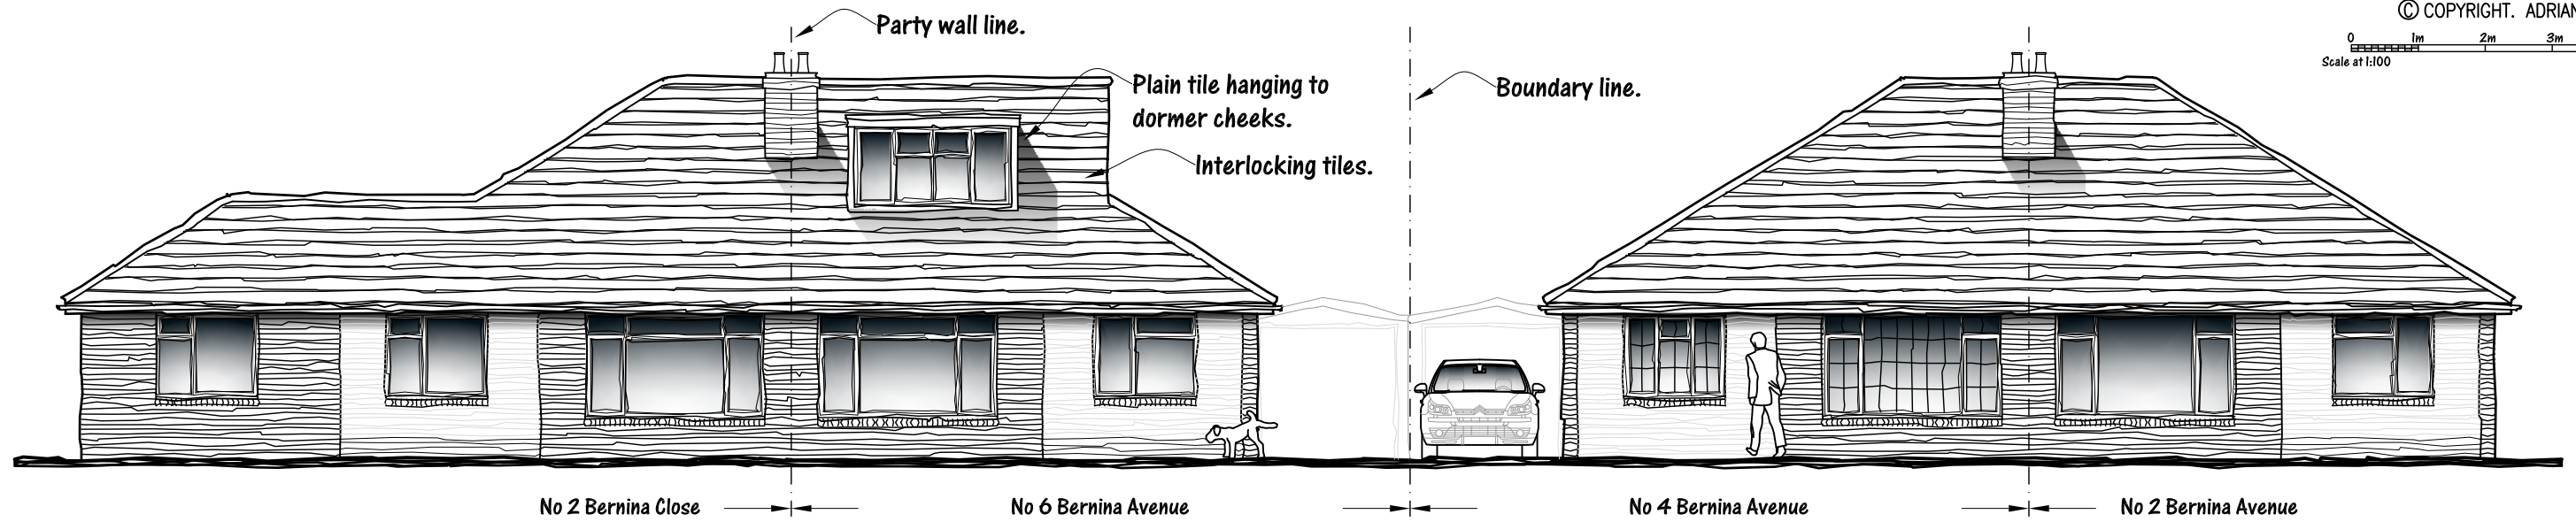


FRONT ELEVATION STREET SCENE

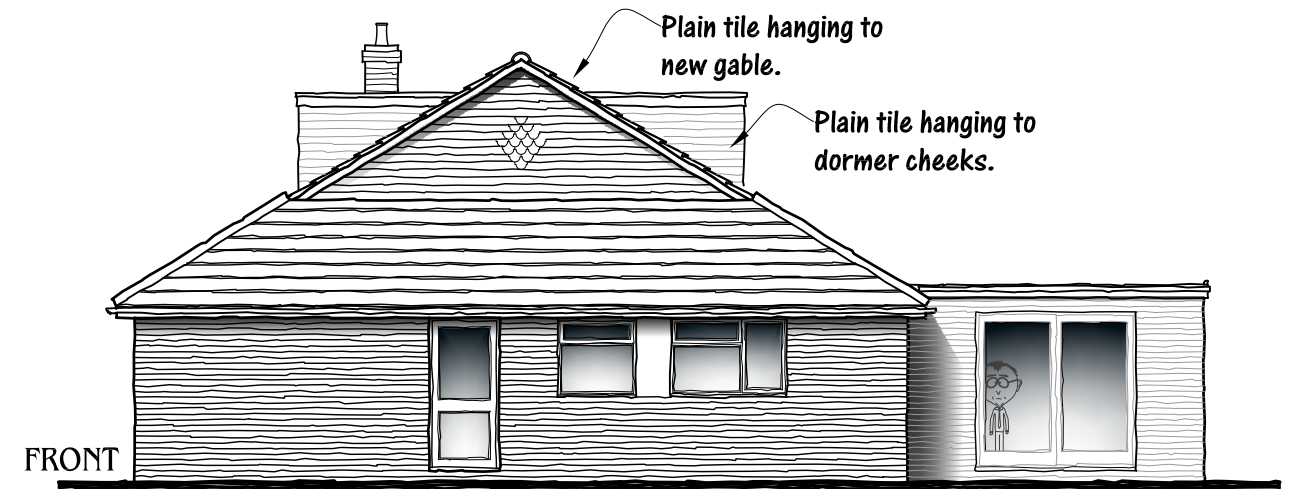


SIDE ELEVATION

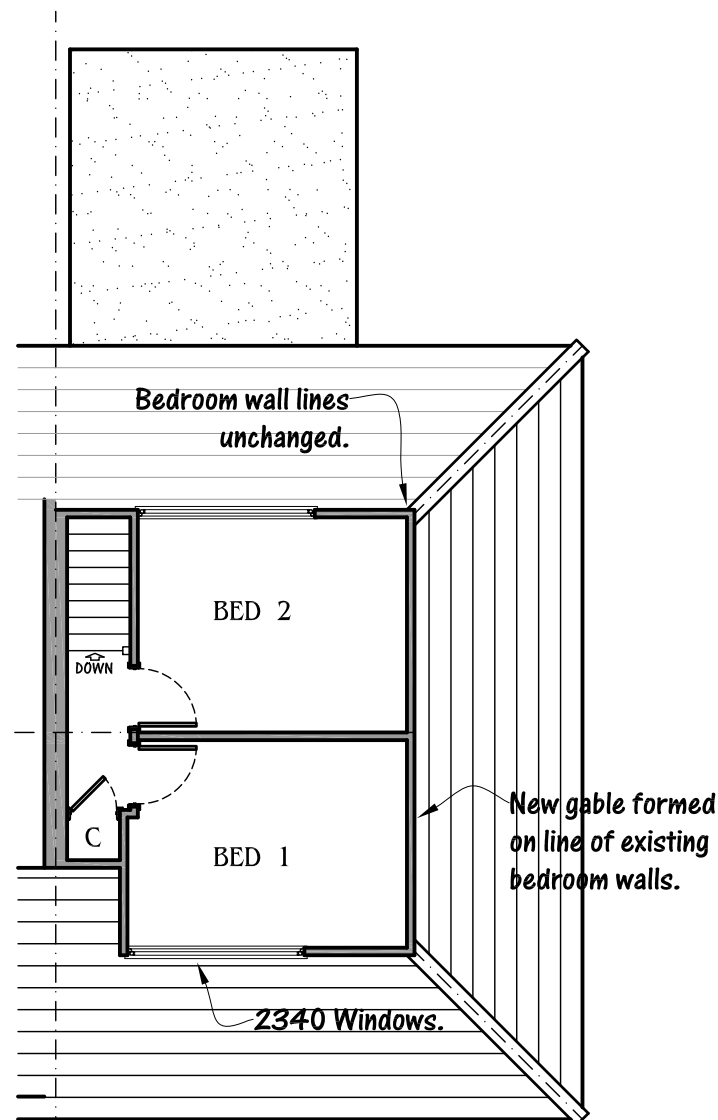

FIRST FLOOR PLAN

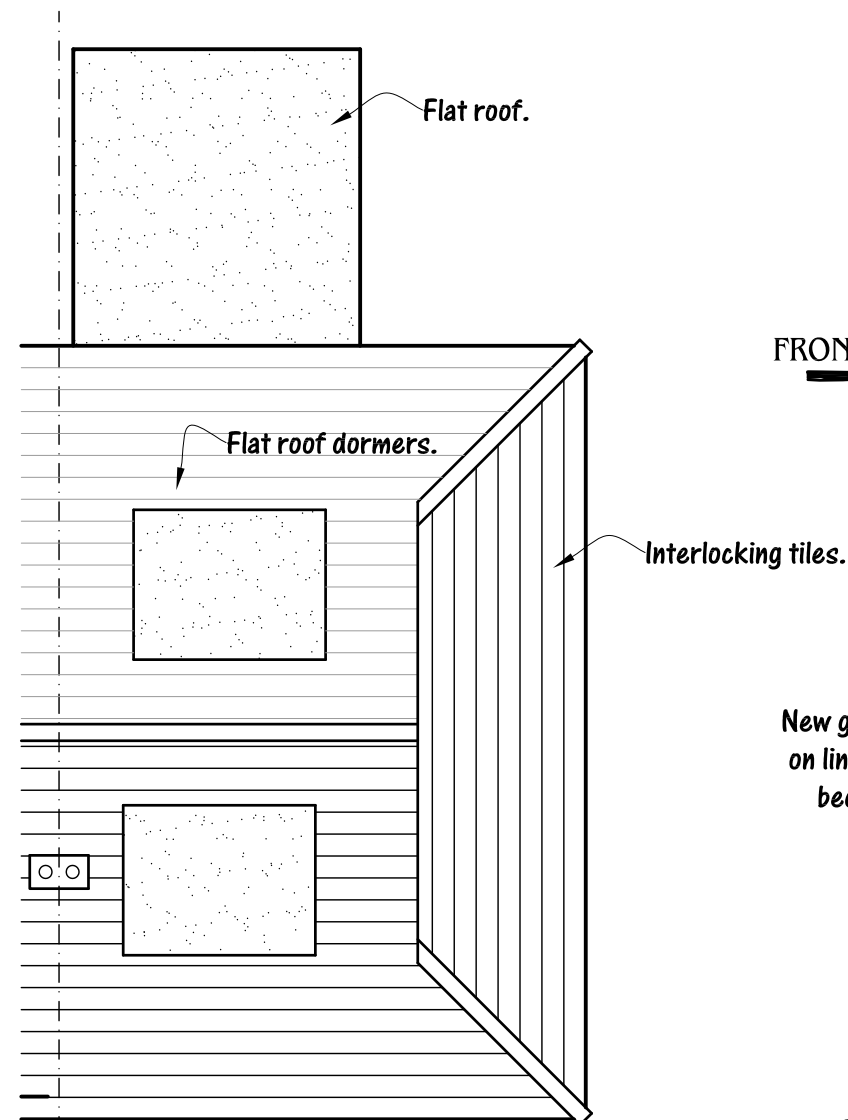

ROOF PLAN

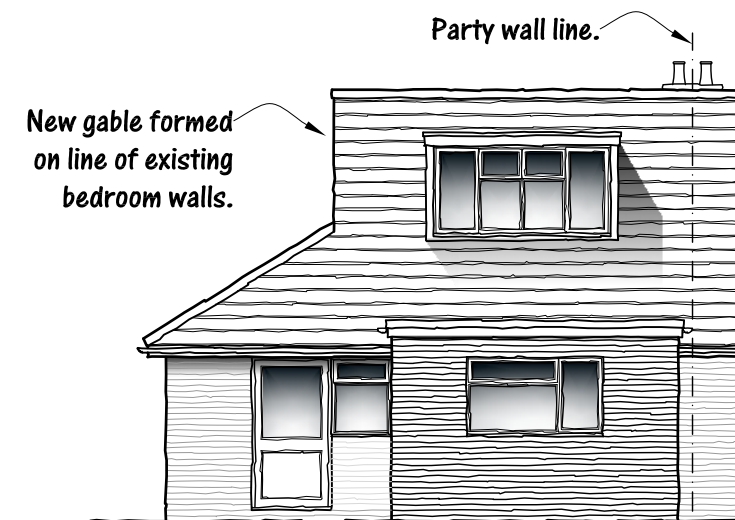

REAR ELEVATION

Adrian Caplen

— ASSOCIATES —

ARCHITECTURAL DESIGN

tel: 01730 827897

adrian@troopercottage.co.uk

www.troopercottage.co.uk

Trooper Cottage, Honeycritch Lane, Froxfield, Hants. GU32 1BH

PROJECT

Mr & Mrs Birch.
6 BERNINIA AVENUE,
WATERLOOVILLE. PO7 6XQ.

TITLE

PROPOSED PLANS AND
ELEVATIONS.

DATE OCT 2015

SCALE AS NOTED@A3

DRAWING NO 2015-31-02