



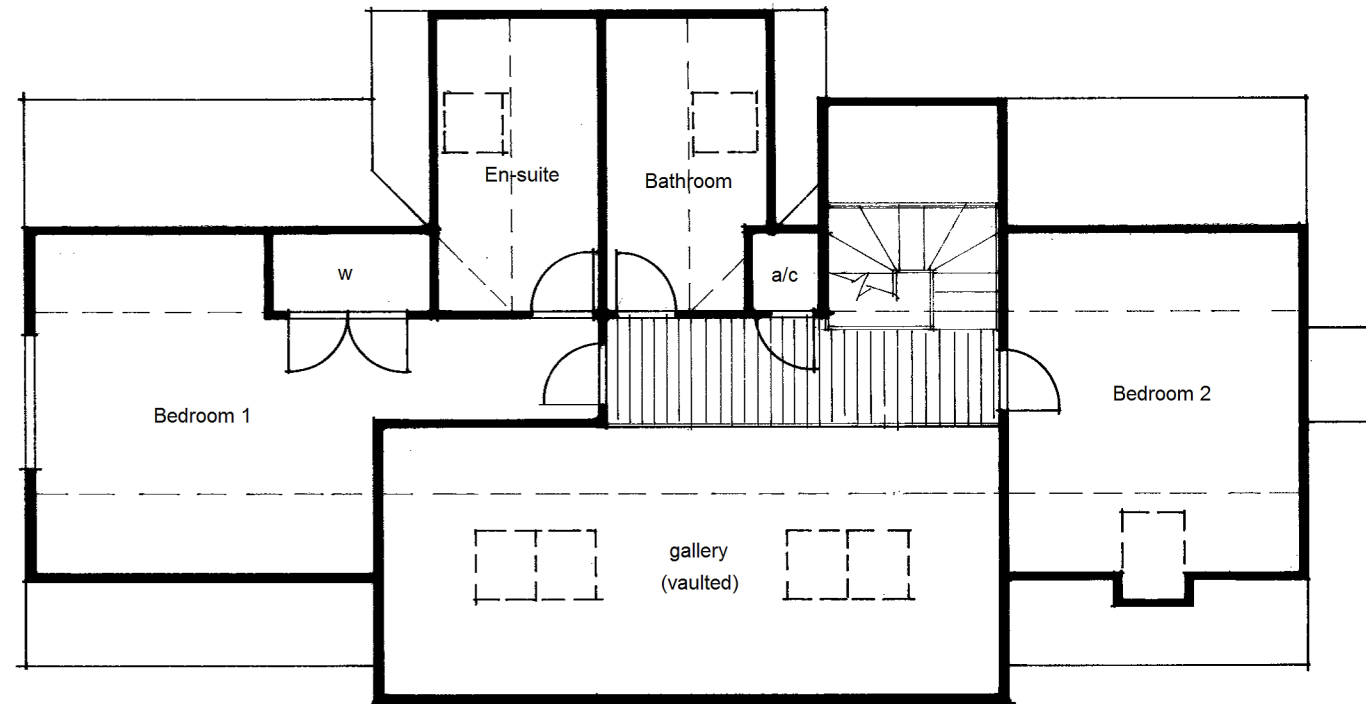

FIRST FLOOR PLAN

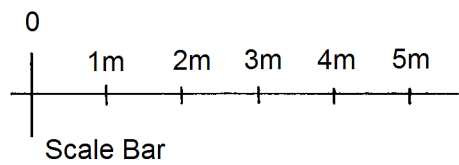

Client: Mr & Mrs Stepien	Site: Land at rear of 1A Beach Road, Emsworth, Hampshire. PO10 7JS	Scale: 1:100	Drawing No: 15-037/2	© POTTON LTD 2015
---------------------------------	---	---------------------	-----------------------------	-------------------