



0 1 5 10m

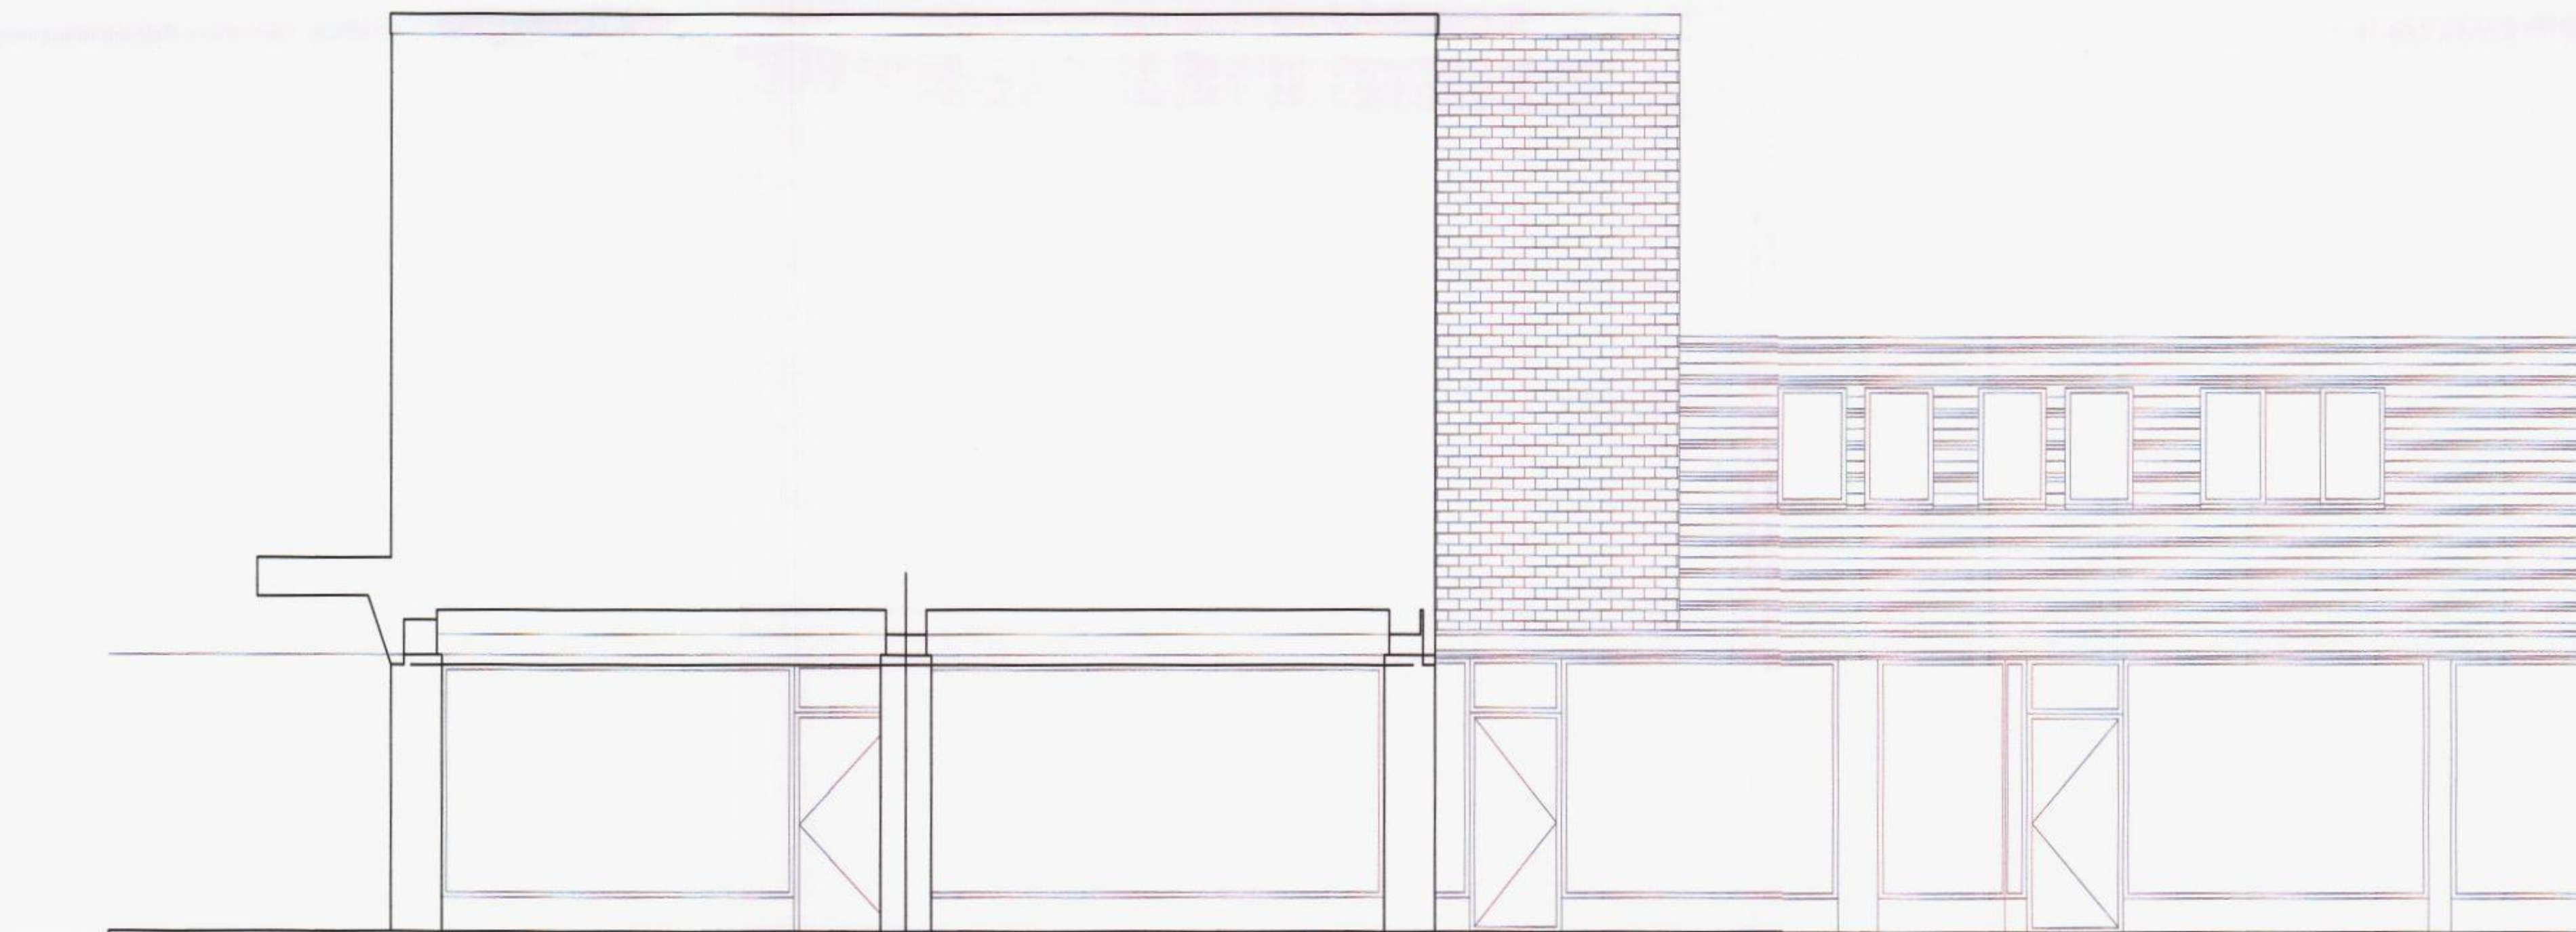

PROPOSED
SOUTH ELEVATION



EXISTING
SOUTH ELEVATION

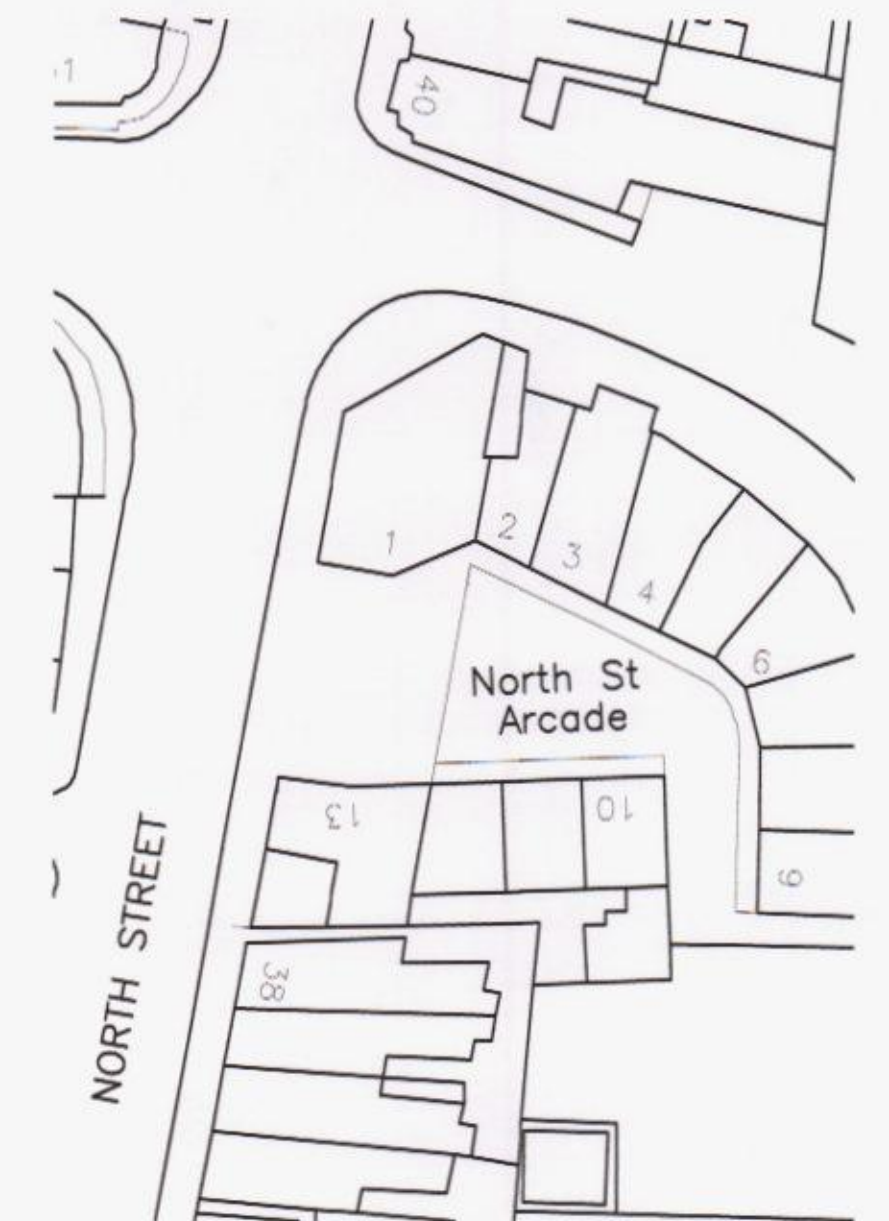

HAVANT BOROUGH
COUNCIL
25 SEP 2015
RECEIVED

1-3 north Street Arcade

Grastar
Havant

drawing information

title:

status:

date:

scale:

drawn by:

chk'd by:

SIGNAGE

ELEVATIONS SHEET 3

BUILDING REGULATIONS

March 15

1:50 @ A1

SL

job:

5193

dwg:

1302

rev:

G

PWP Architects Ltd 61 South Street, Havant, Hampshire PO9 1BZ

t: 02392 482404 f: 02392 481152

e: design@pwp-architects.com

w: www.pwp-architects.com

100mm @ A1

NOTE: The contractor is responsible for checking all site dimensions and levels. These should be checked prior to the ordering of any components and before the commencement of the works. All discrepancies should be brought to the attention of the Contract Administrator.