




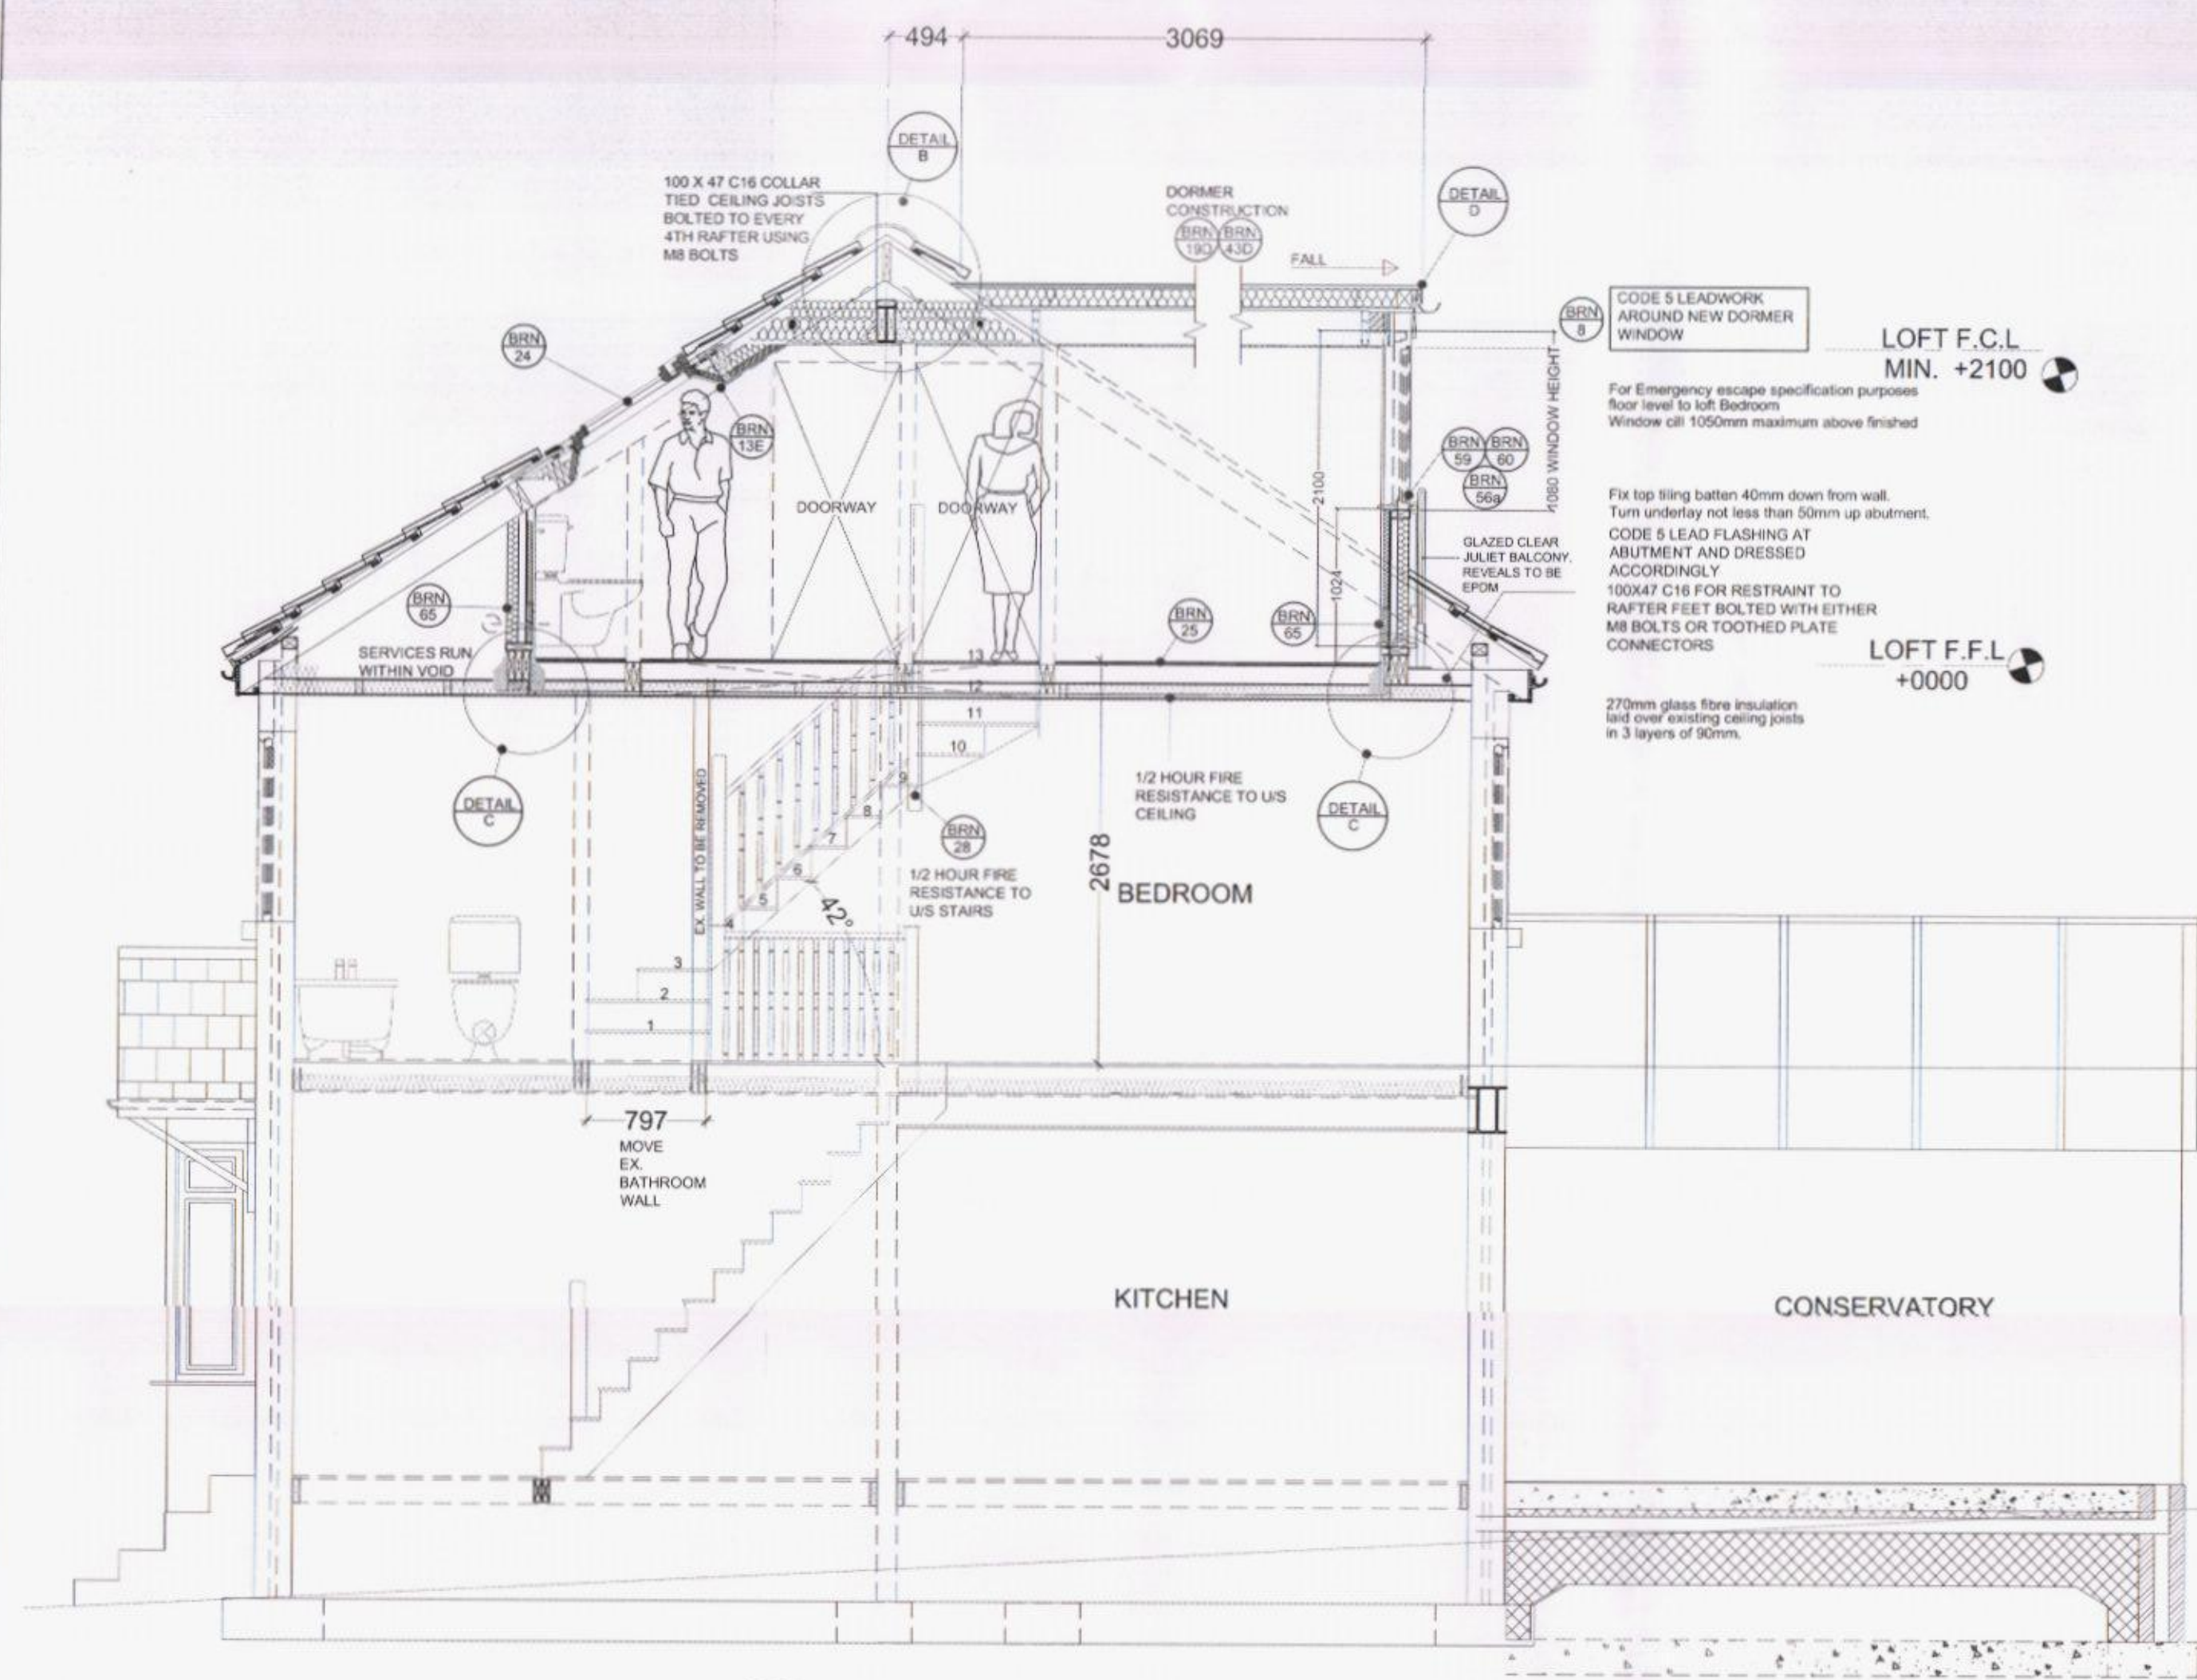


11 PROPOSED SECTION A-A
1:40

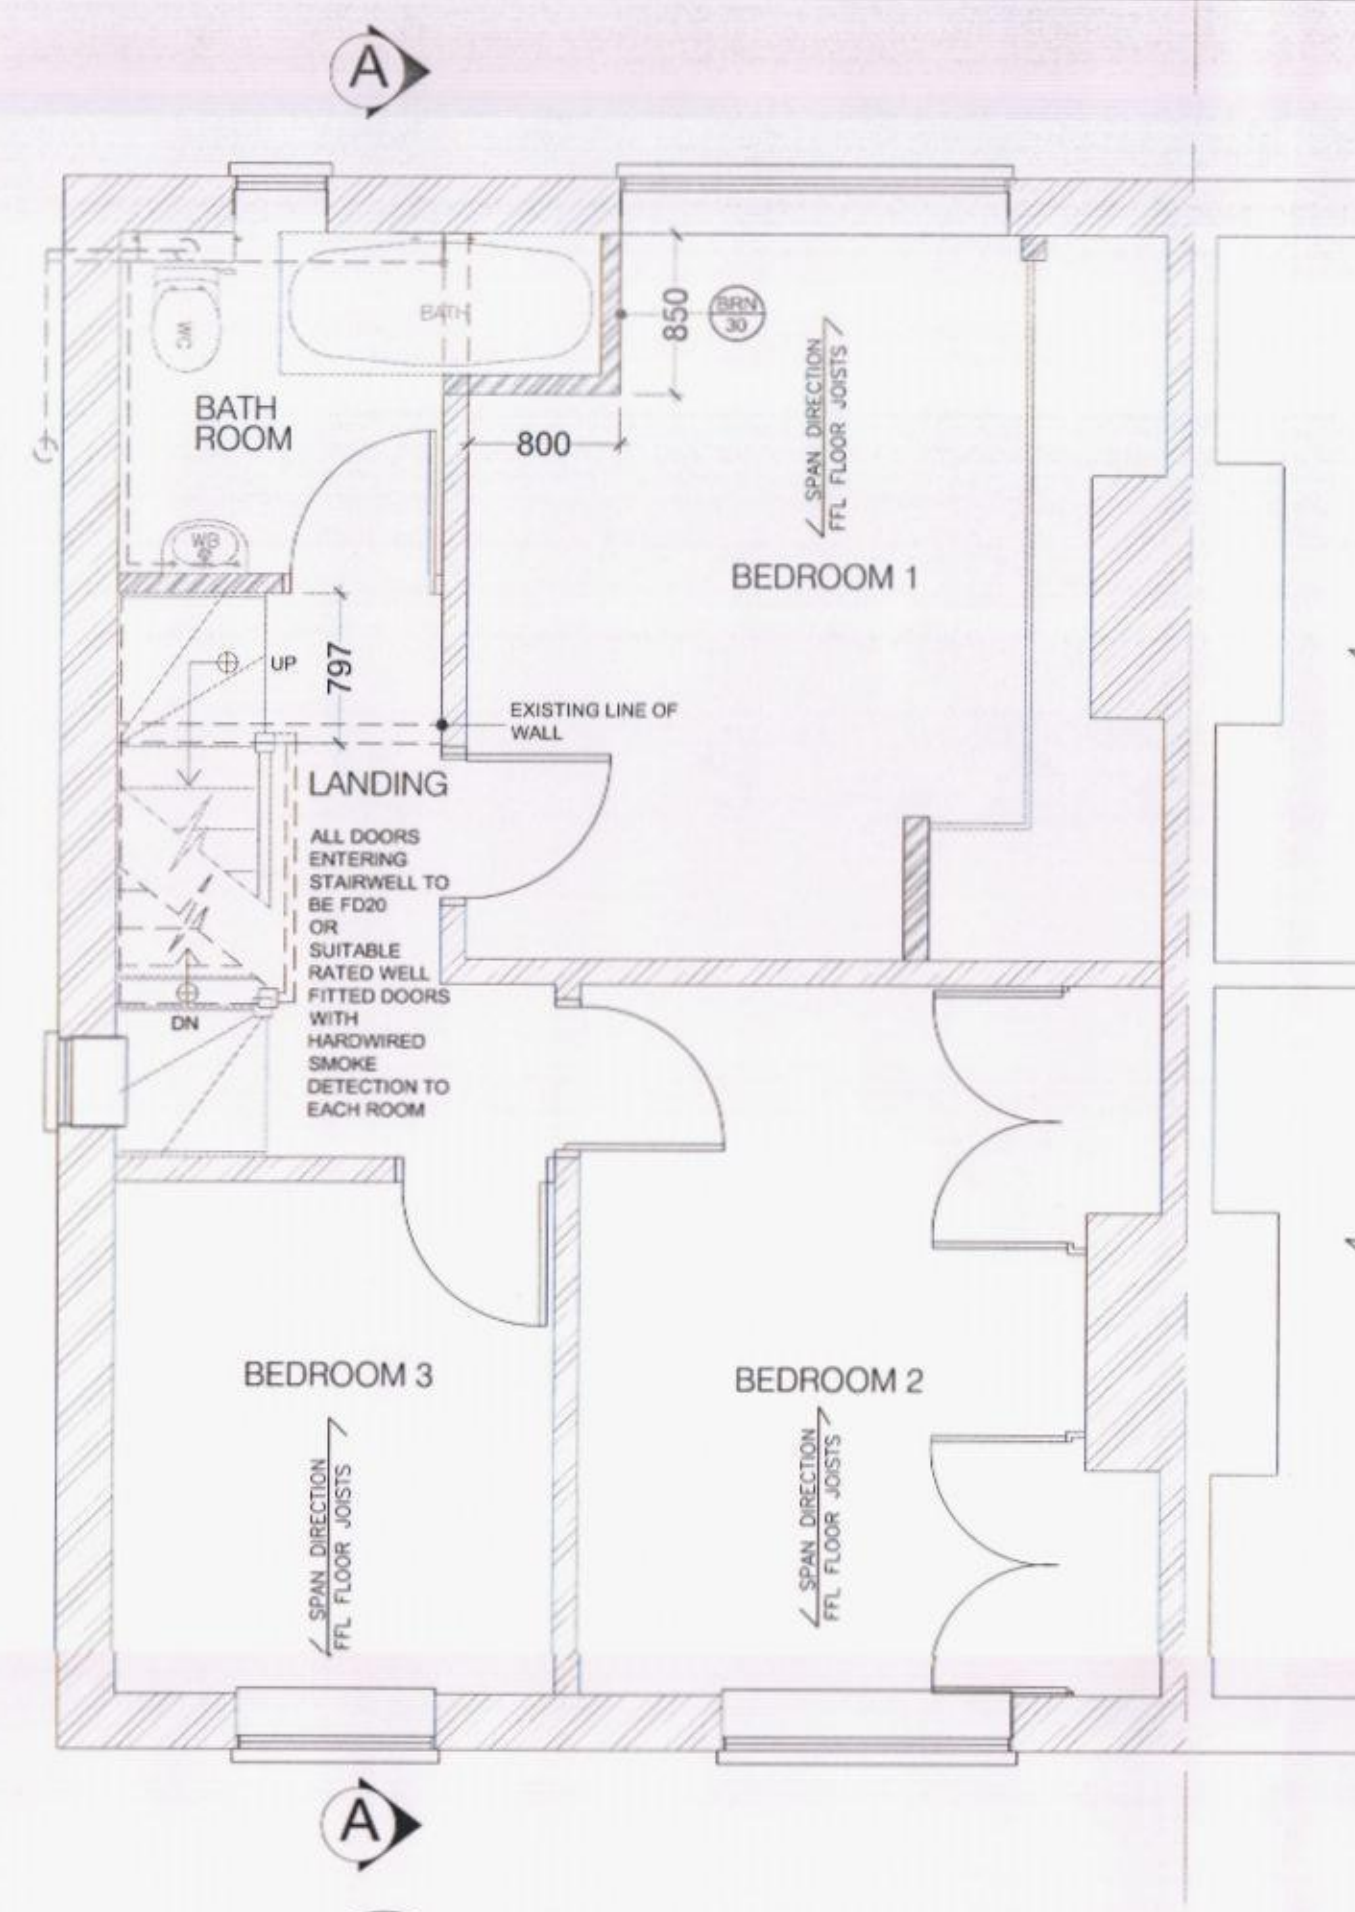


12 PROPOSED FIRST FLOOR PLAN
1:40

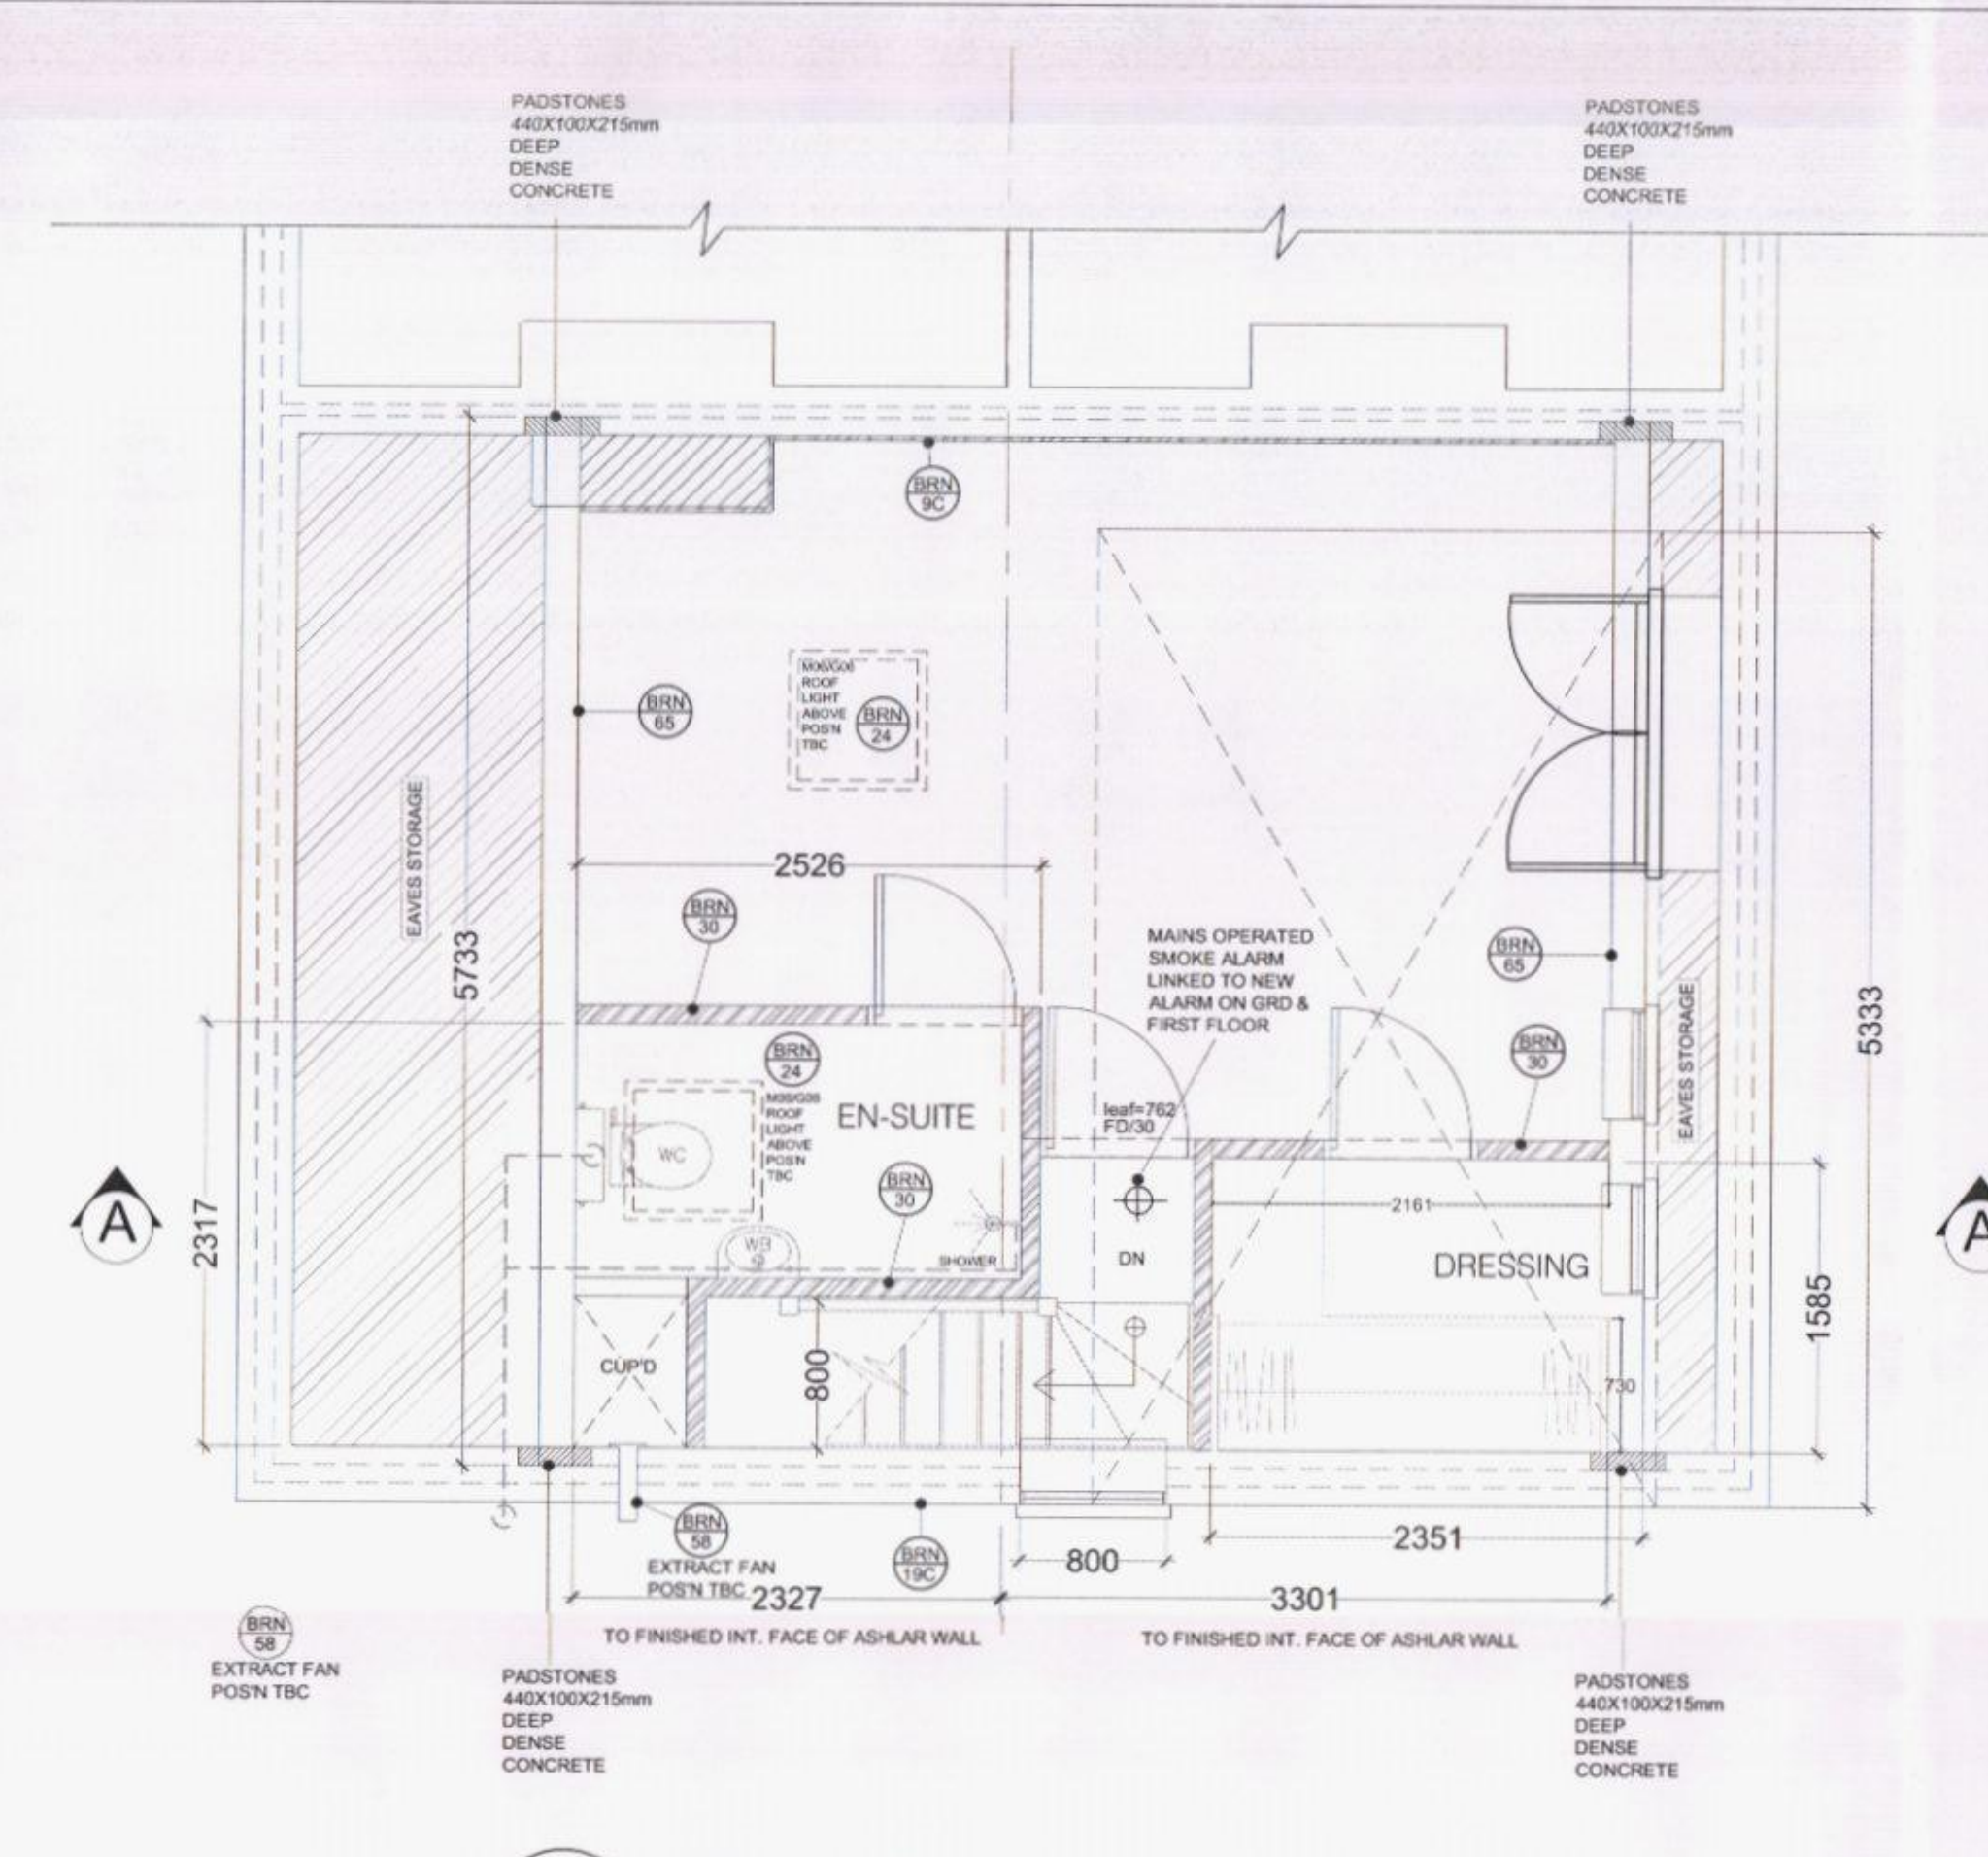


13 PROPOSED SECOND FLOOR PLAN
1:40

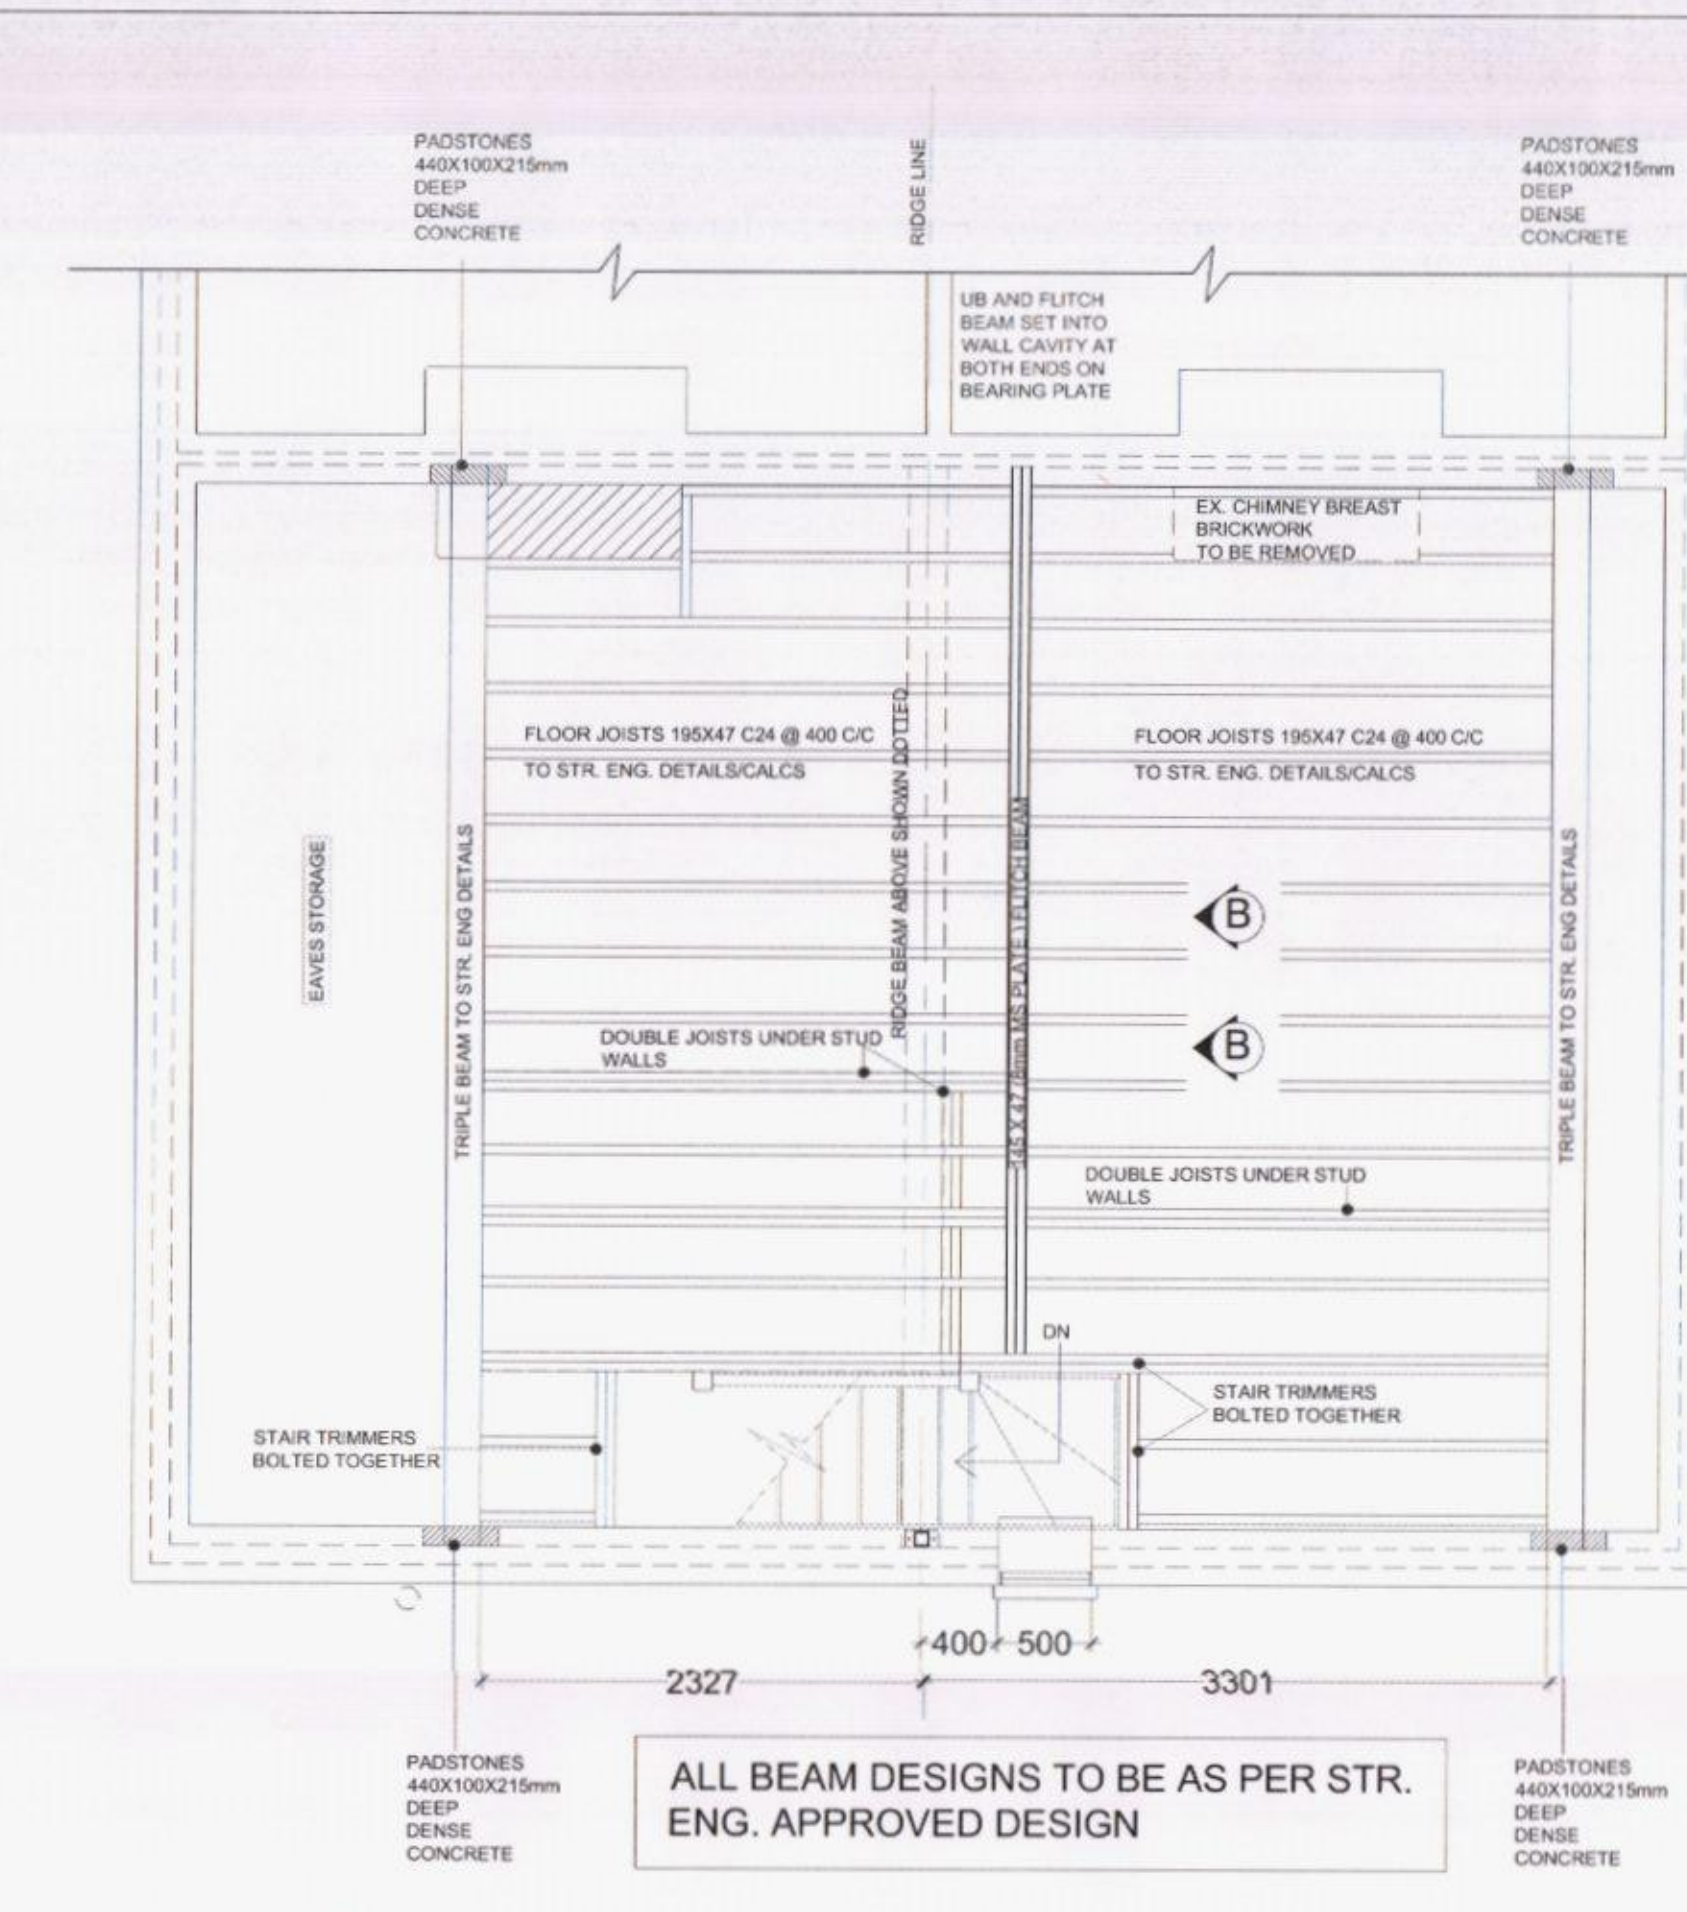


14 PROPOSED LOFT FLOOR JOIST LAYOUT
1:40

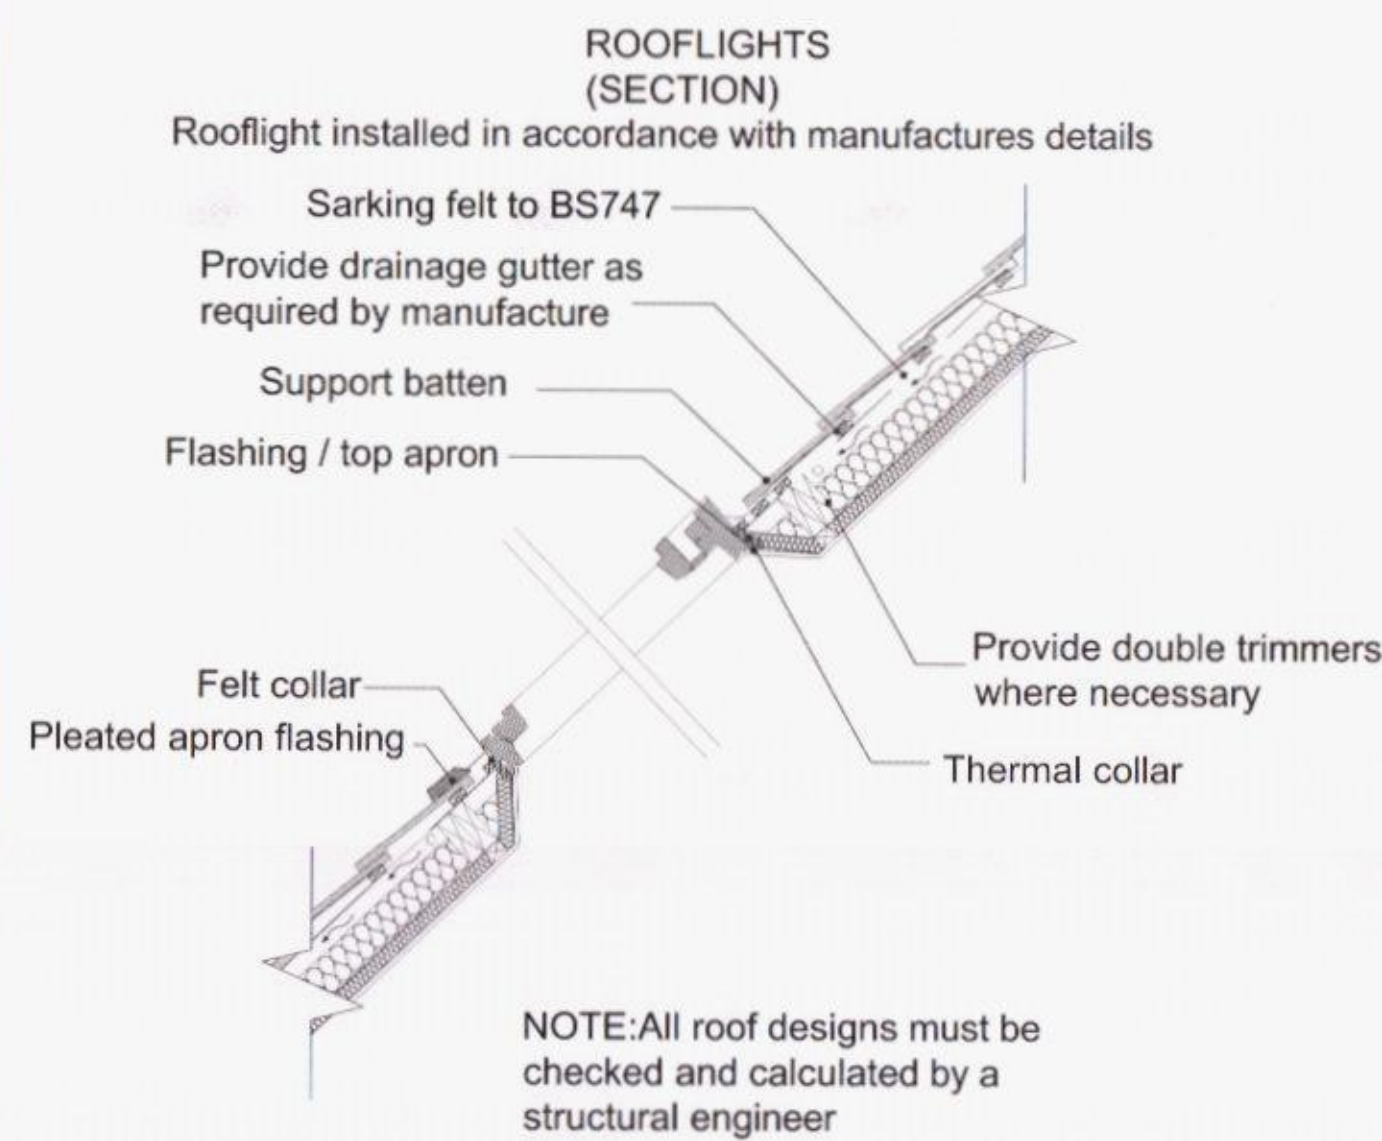


15 PROPOSED ROOF LIGHT SECTION
1:20

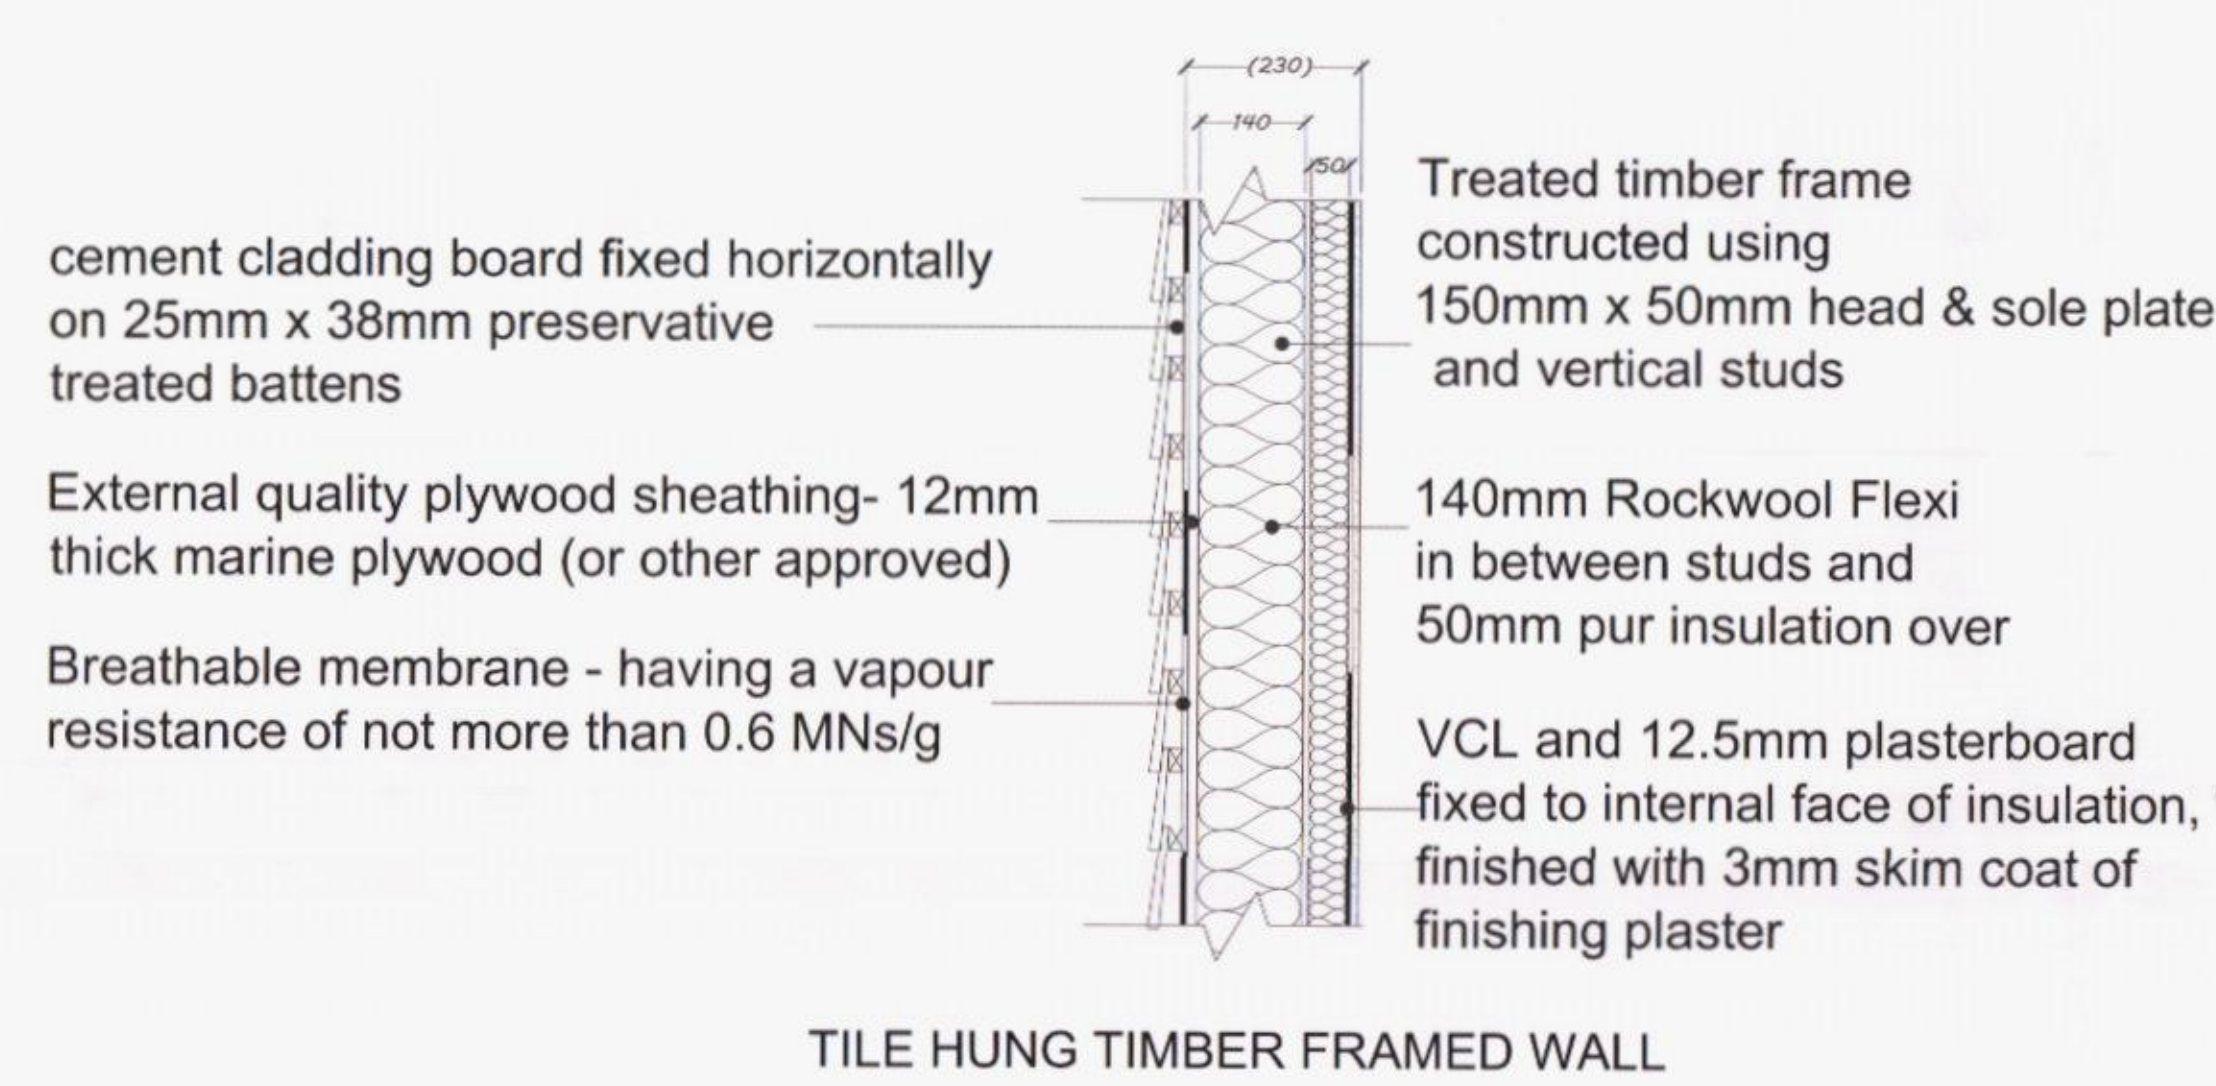


16 PROPOSED WALL SECTION THRU
1:10

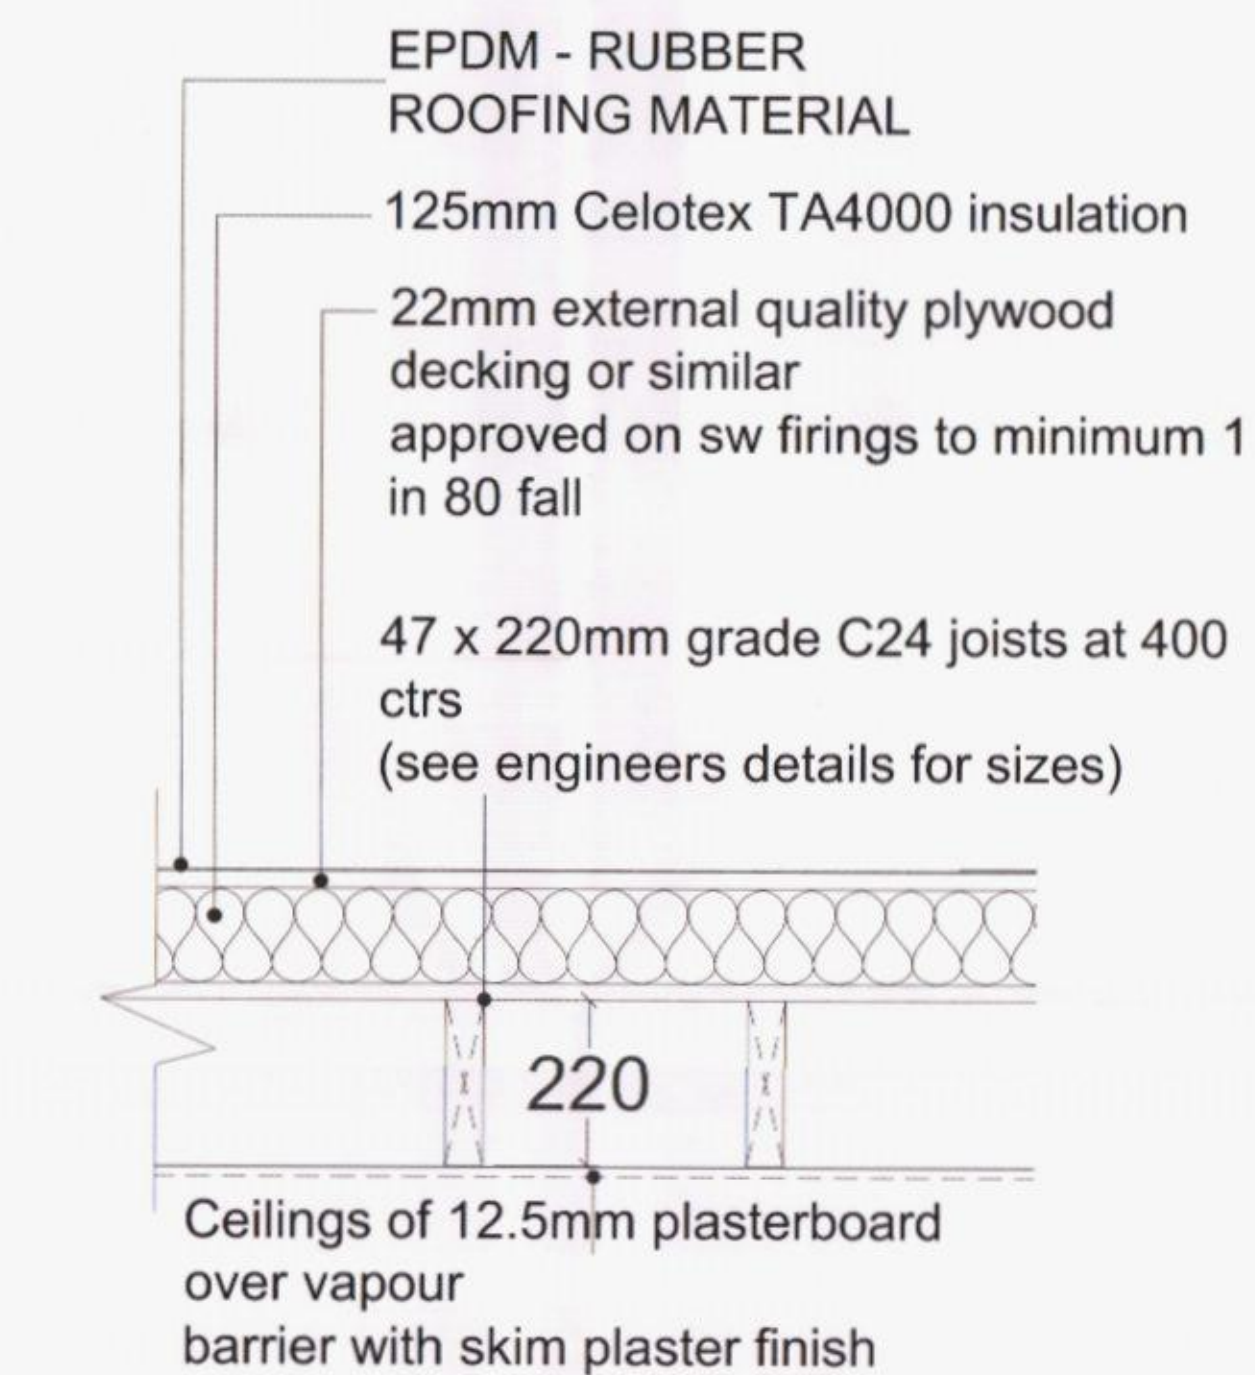


17 PROPOSED DORMER ROOF SECTION
1:10

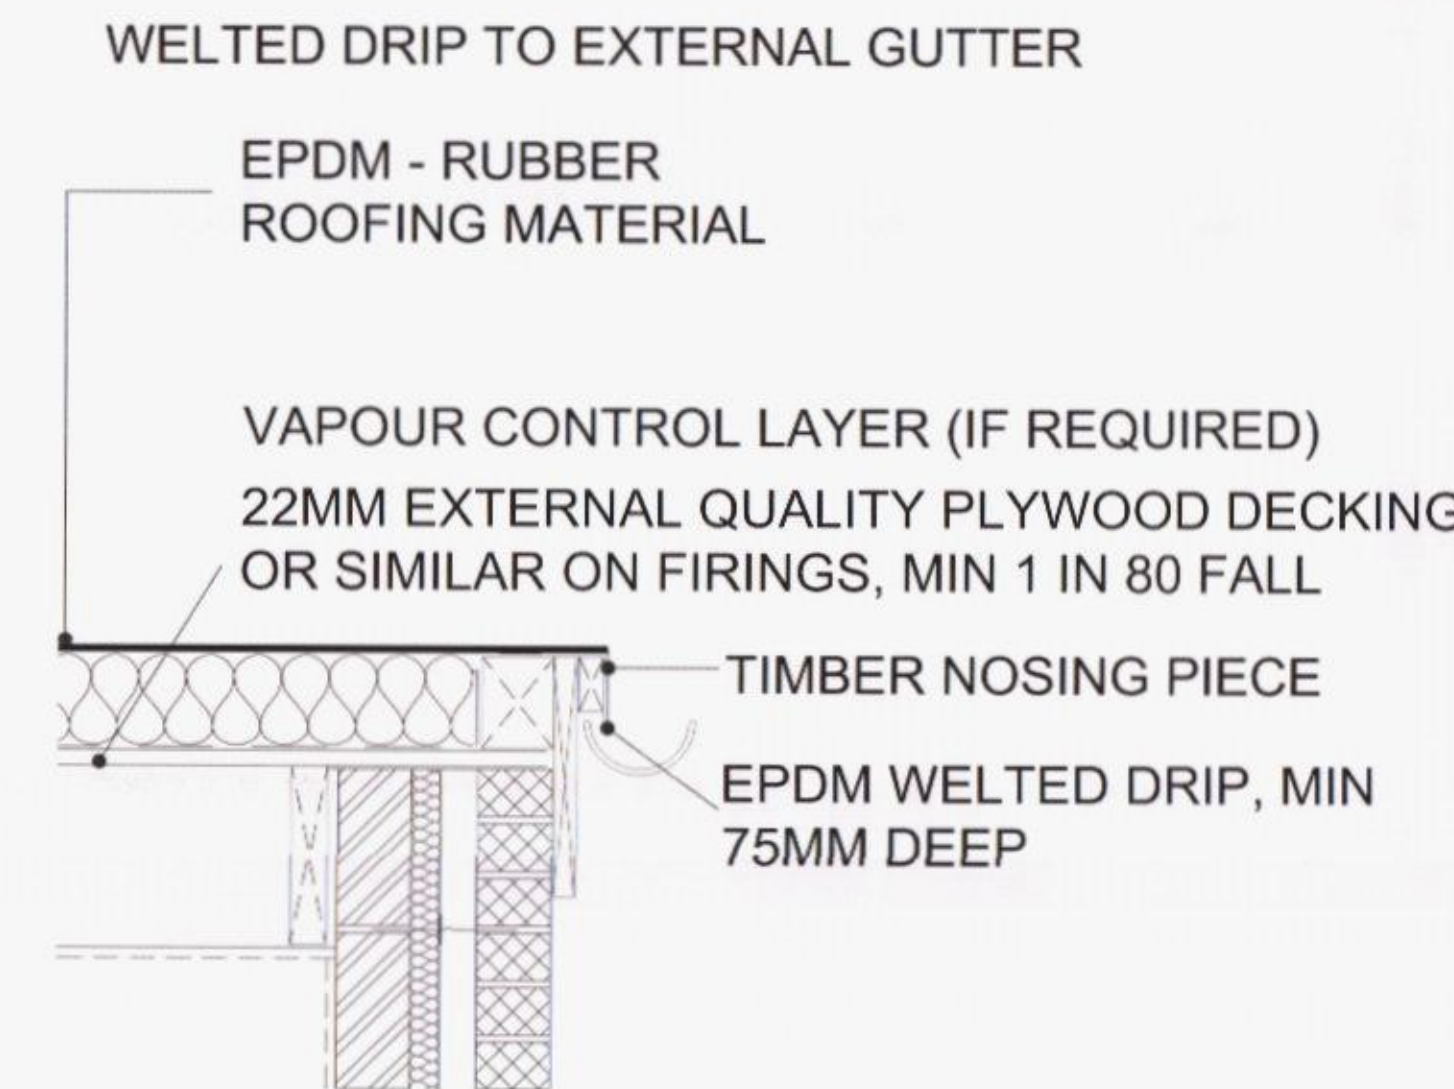


18 PROPOSED DETAIL 'D'
1:10

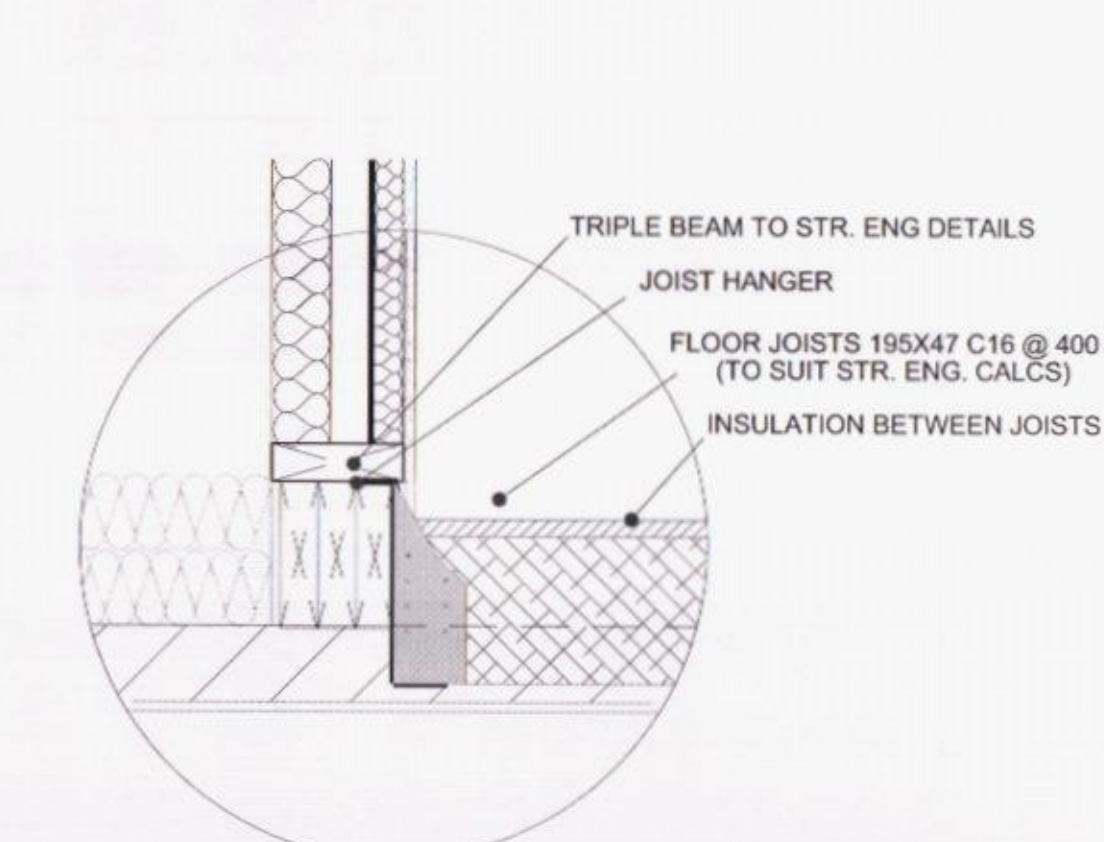

19 PROPOSED DETAIL 'C'
1:10

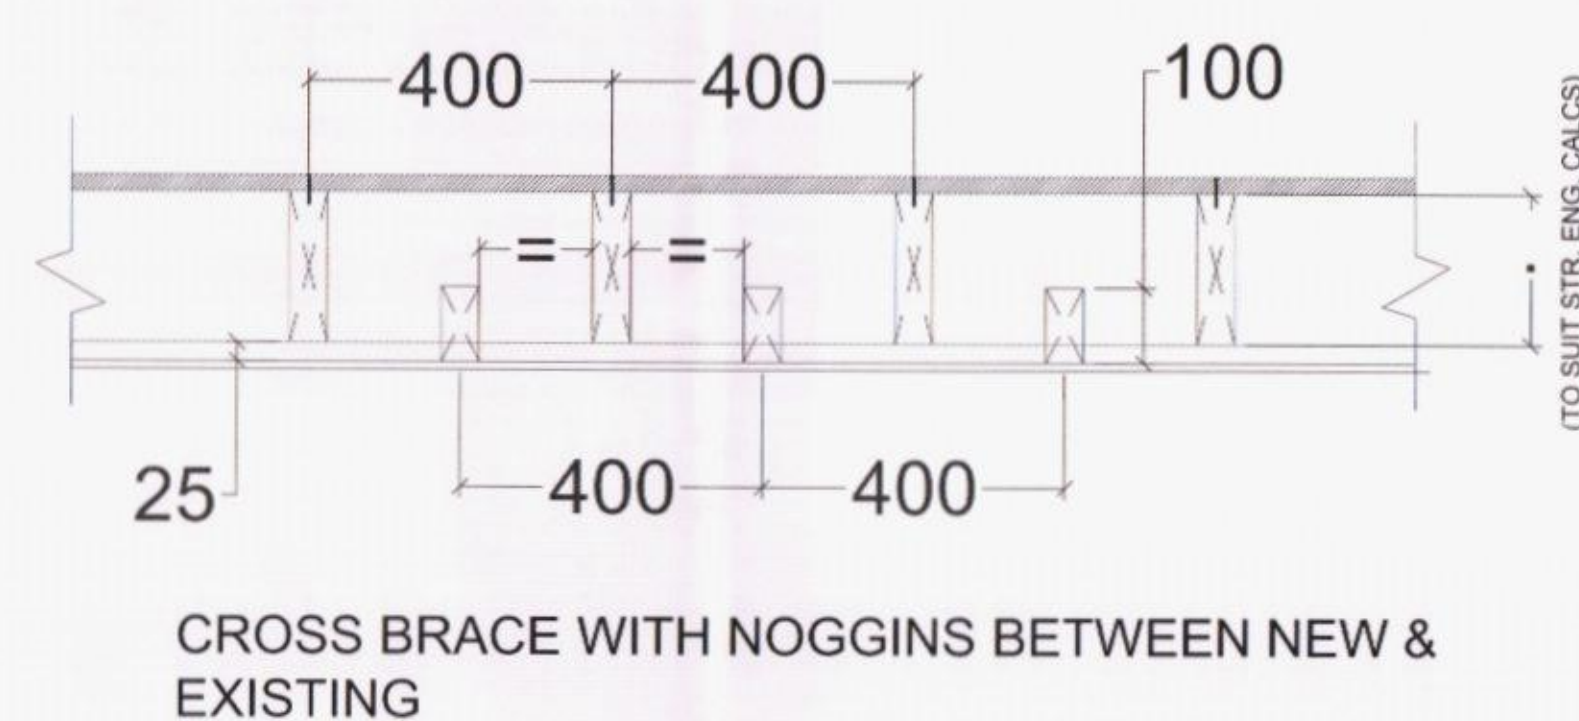

20 PROPOSED SECTION 'B'-B'
1:10

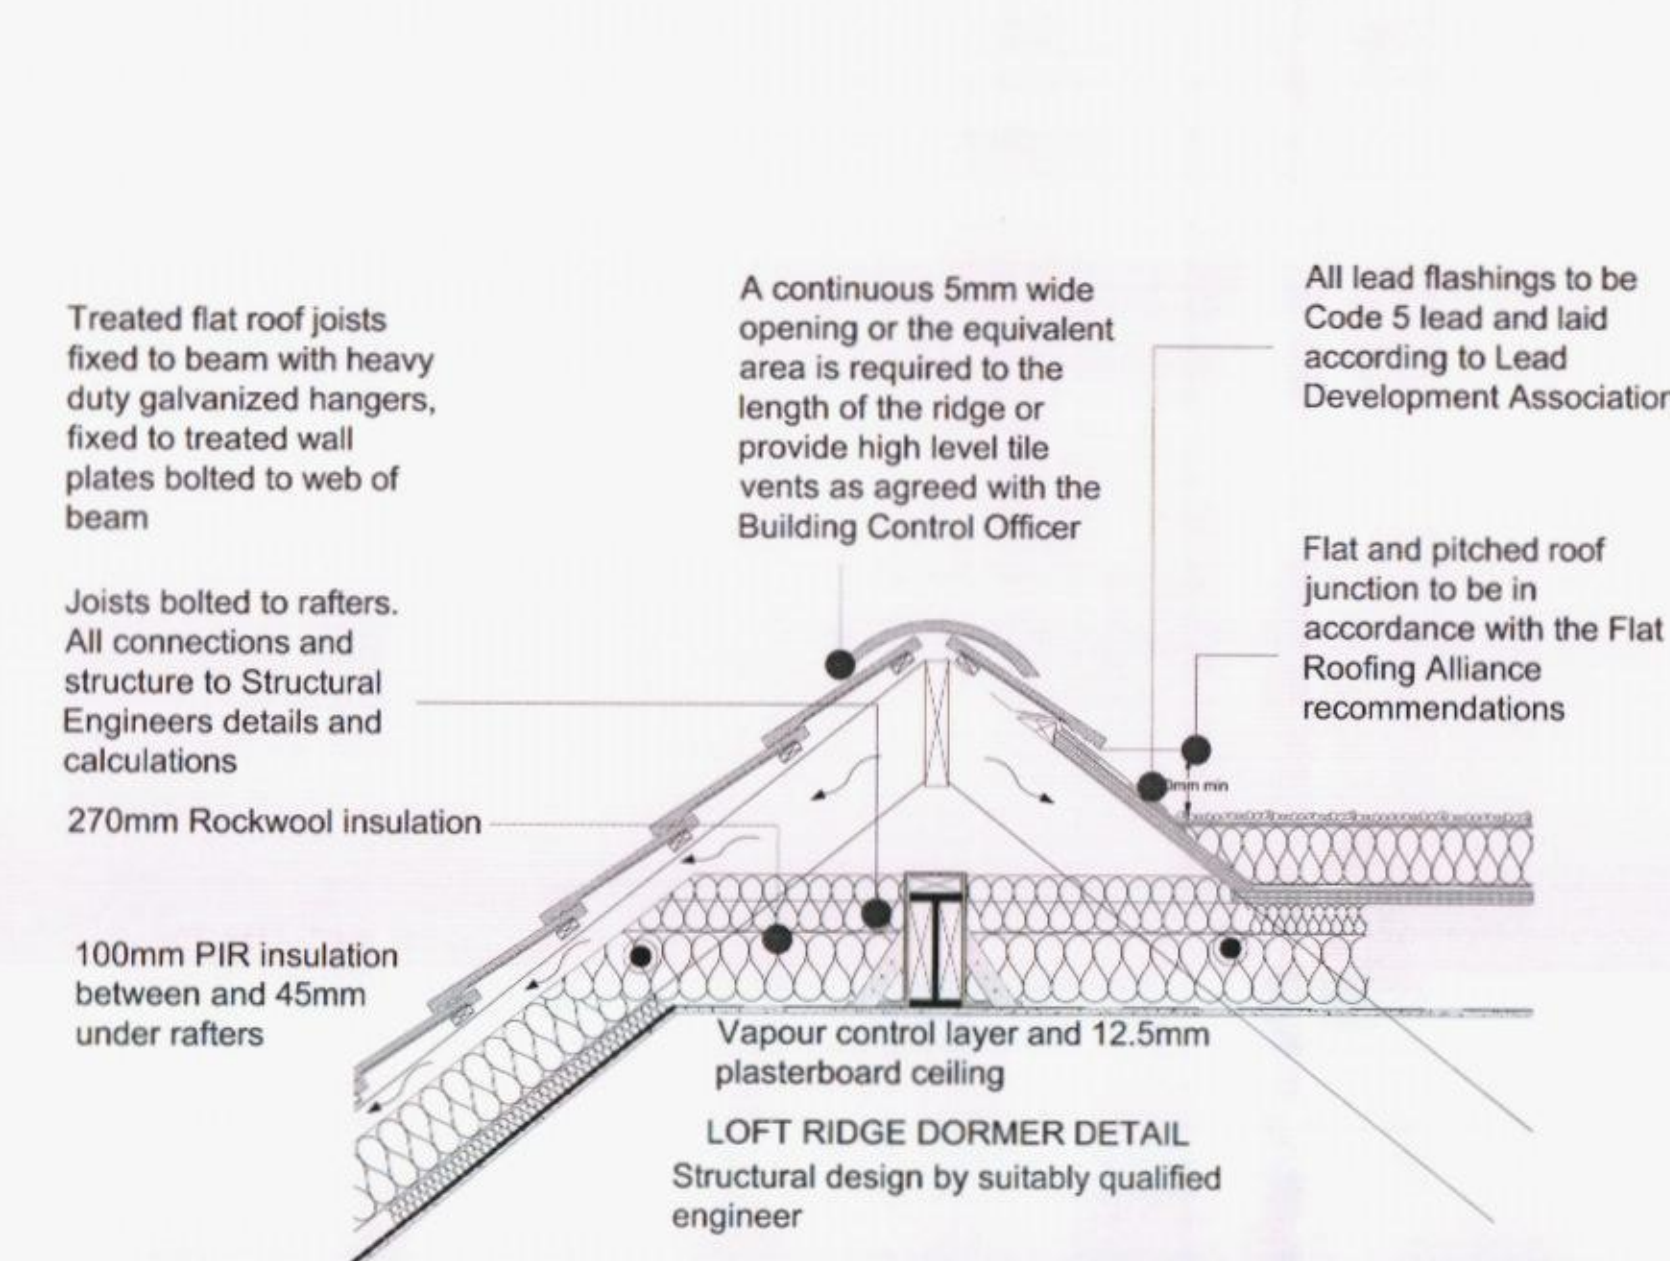

21 PROPOSED DETAIL 'B'
1:16


A continuous 5mm wide opening or the equivalent area is required to the length of the ridge

47 x 220mm grade C24 rafters at max 400mm centres span to eng details

Cross ventilation to be provided by a proprietary eaves ventilation strip equivalent to a 25mm continuous gap at eaves level with insect grill and 50mm air gap between felt and insulation

BRN 13E


UPGRADE OF PITCHED ROOF

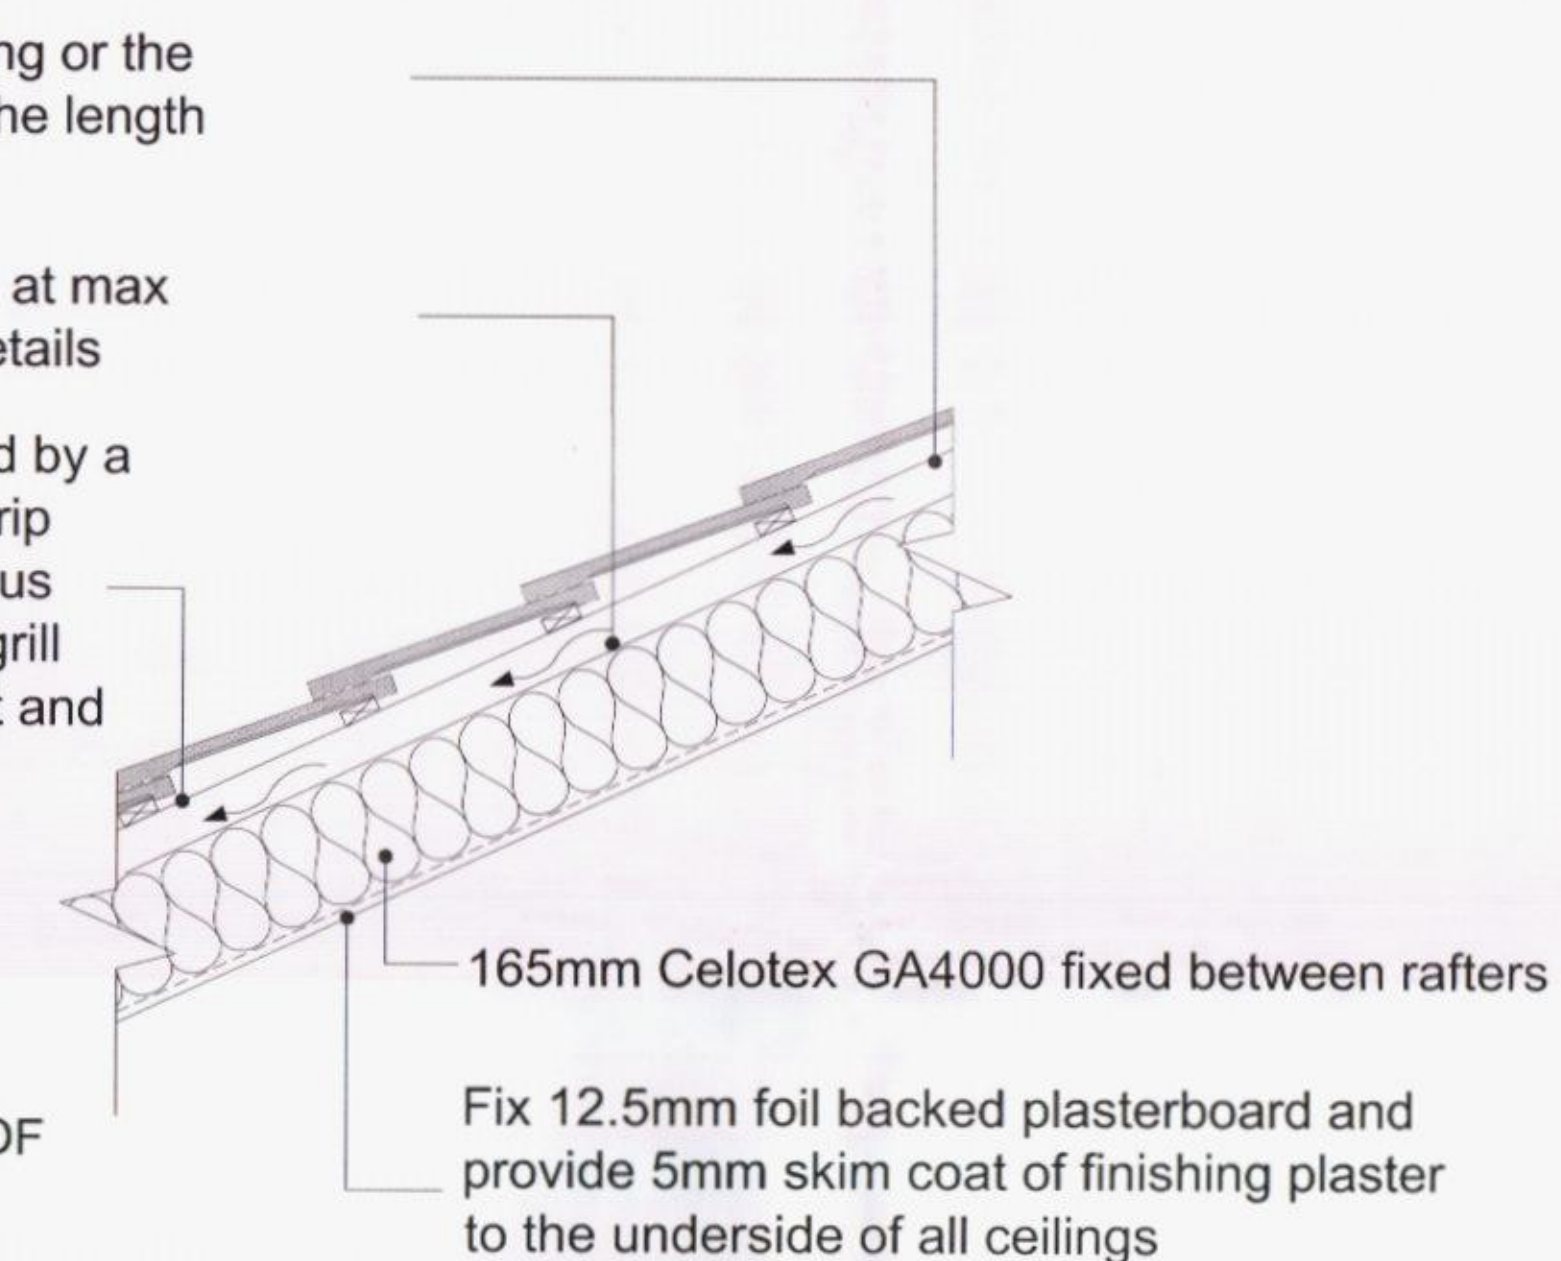


22 PROPOSED ROOF UPGRADE
1:10

NOTE:
DRAWING: MANNS O1A TO BE USED IN CONJUNCTION WITH ASSOCIATED BUILDING REGULATIONS NOTES MANNS /BRN.
DIRECTIONAL NORTH ARROW SHOWN ON BLOCK & LOCATION PLANS MANNS /BLP.


BRN 1 DENOTES ATTACHED BUILDING REGULATION NOTES
DENOTES ITEM No.

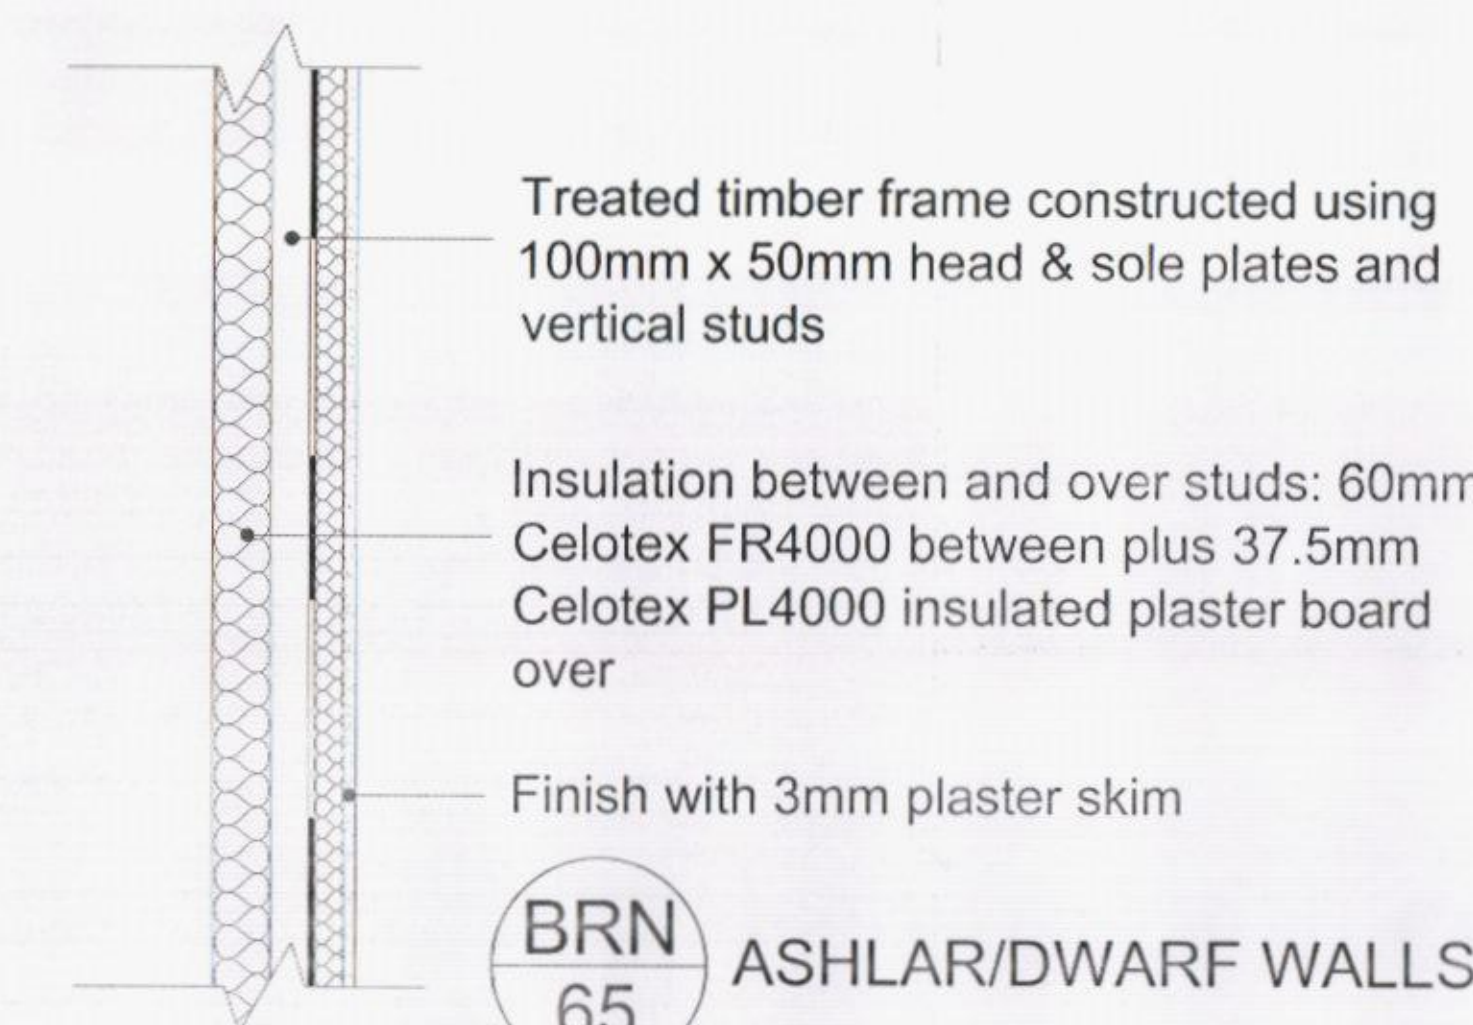


23 PROPOSED ASHLAR WALL SECTION
1:10

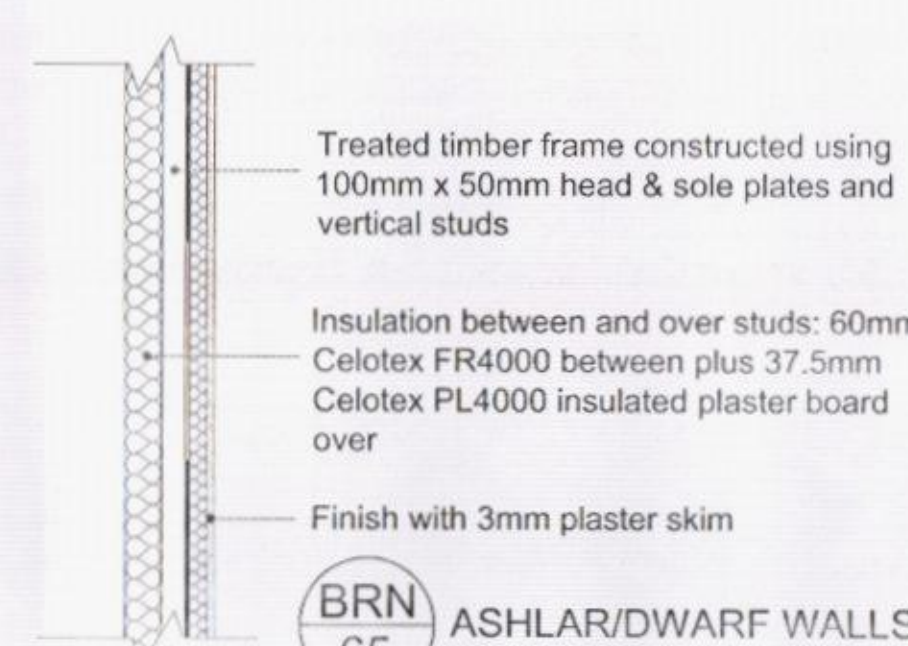

24 PROPOSED DORMER WALLS
1:16

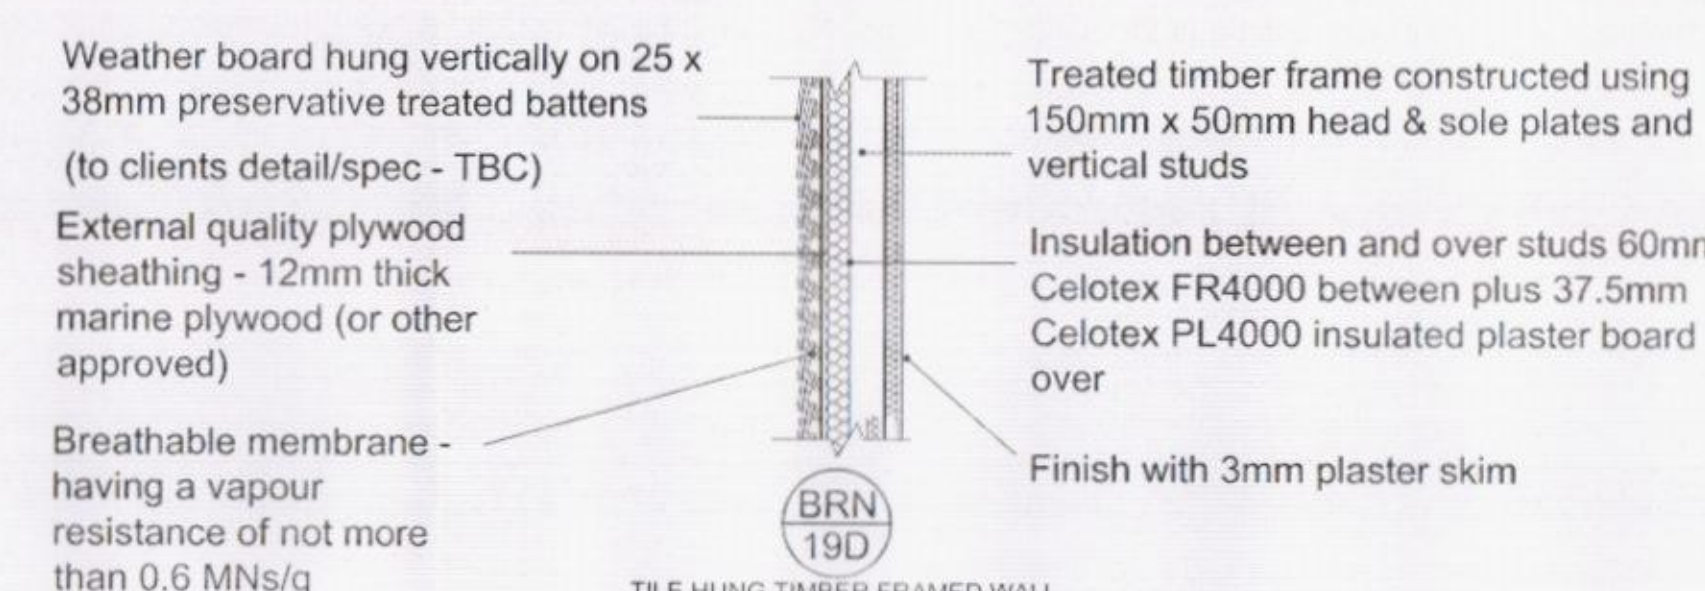

25 PROPOSED DORMER WALLS
1:20

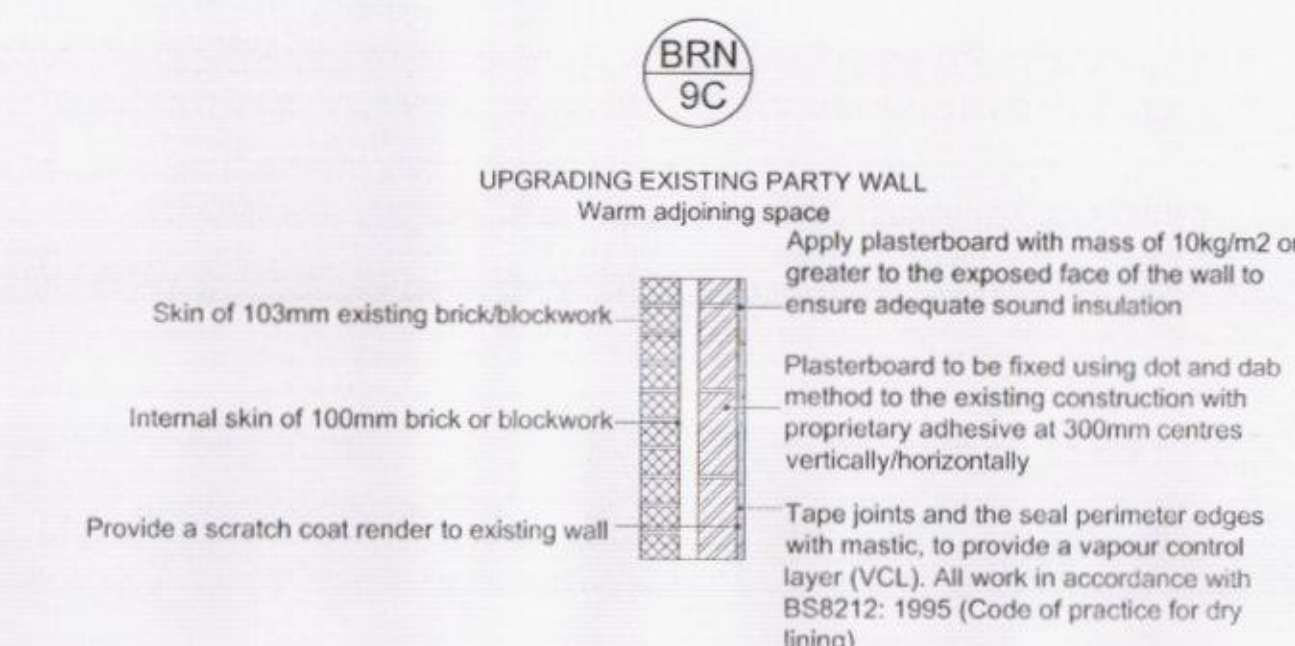

26 PROPOSED PARTY WALL UPGRADE
1:20

MODIFICATIONS		ISSUE:
TITLE PROPOSED LOFT CONVERSION		HAVANT BOROUGH COUNCIL 22 APR 2015 RECEIVED
CUSTOMER MR & MRS D MANNS 18 FRANCES ROAD, PURBROOK WATERLOOVILLE, HANTS, PO7 5HH		DRAWING NO: MANNS 01A 2 OF 2
DRAWN BY:		SCALE: 18.03.2011 VARIES:
REVISION:		DATE: