


SUPERSEDED




Dashed line shows new extension

Dashed line shows new extension

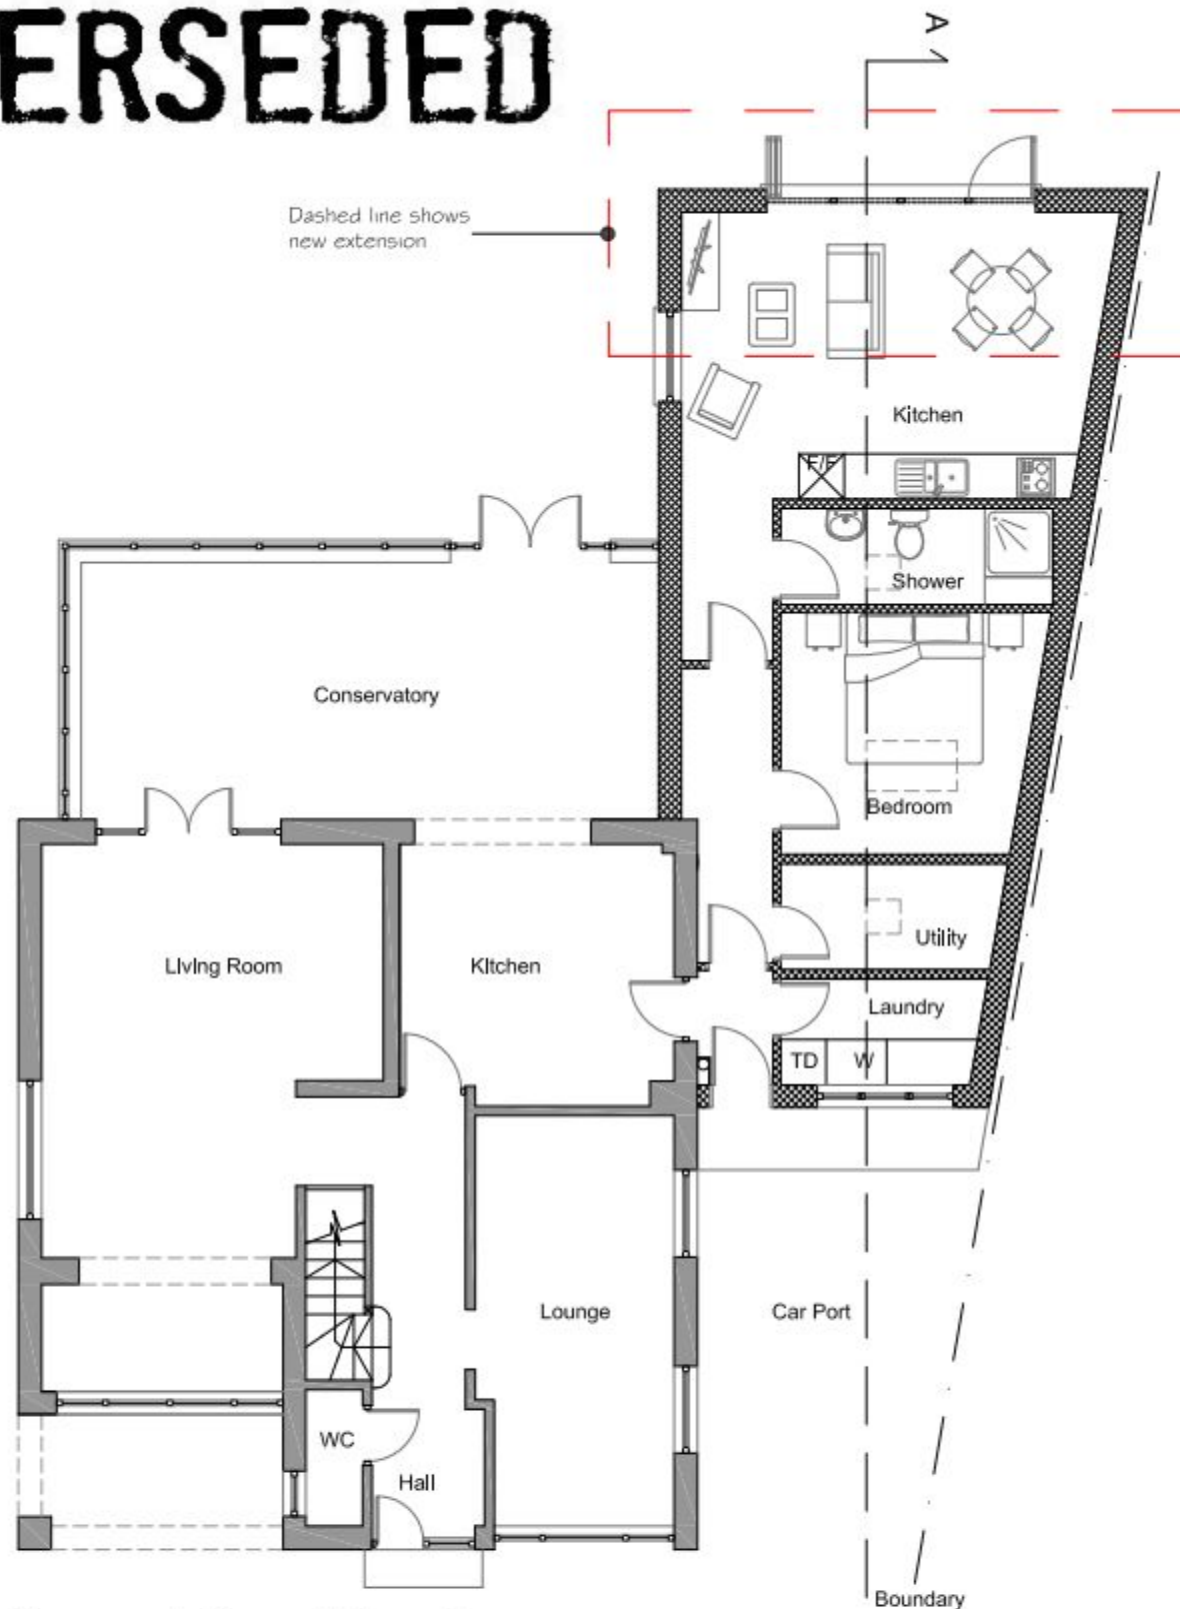

Proposed Ground Floor Plan

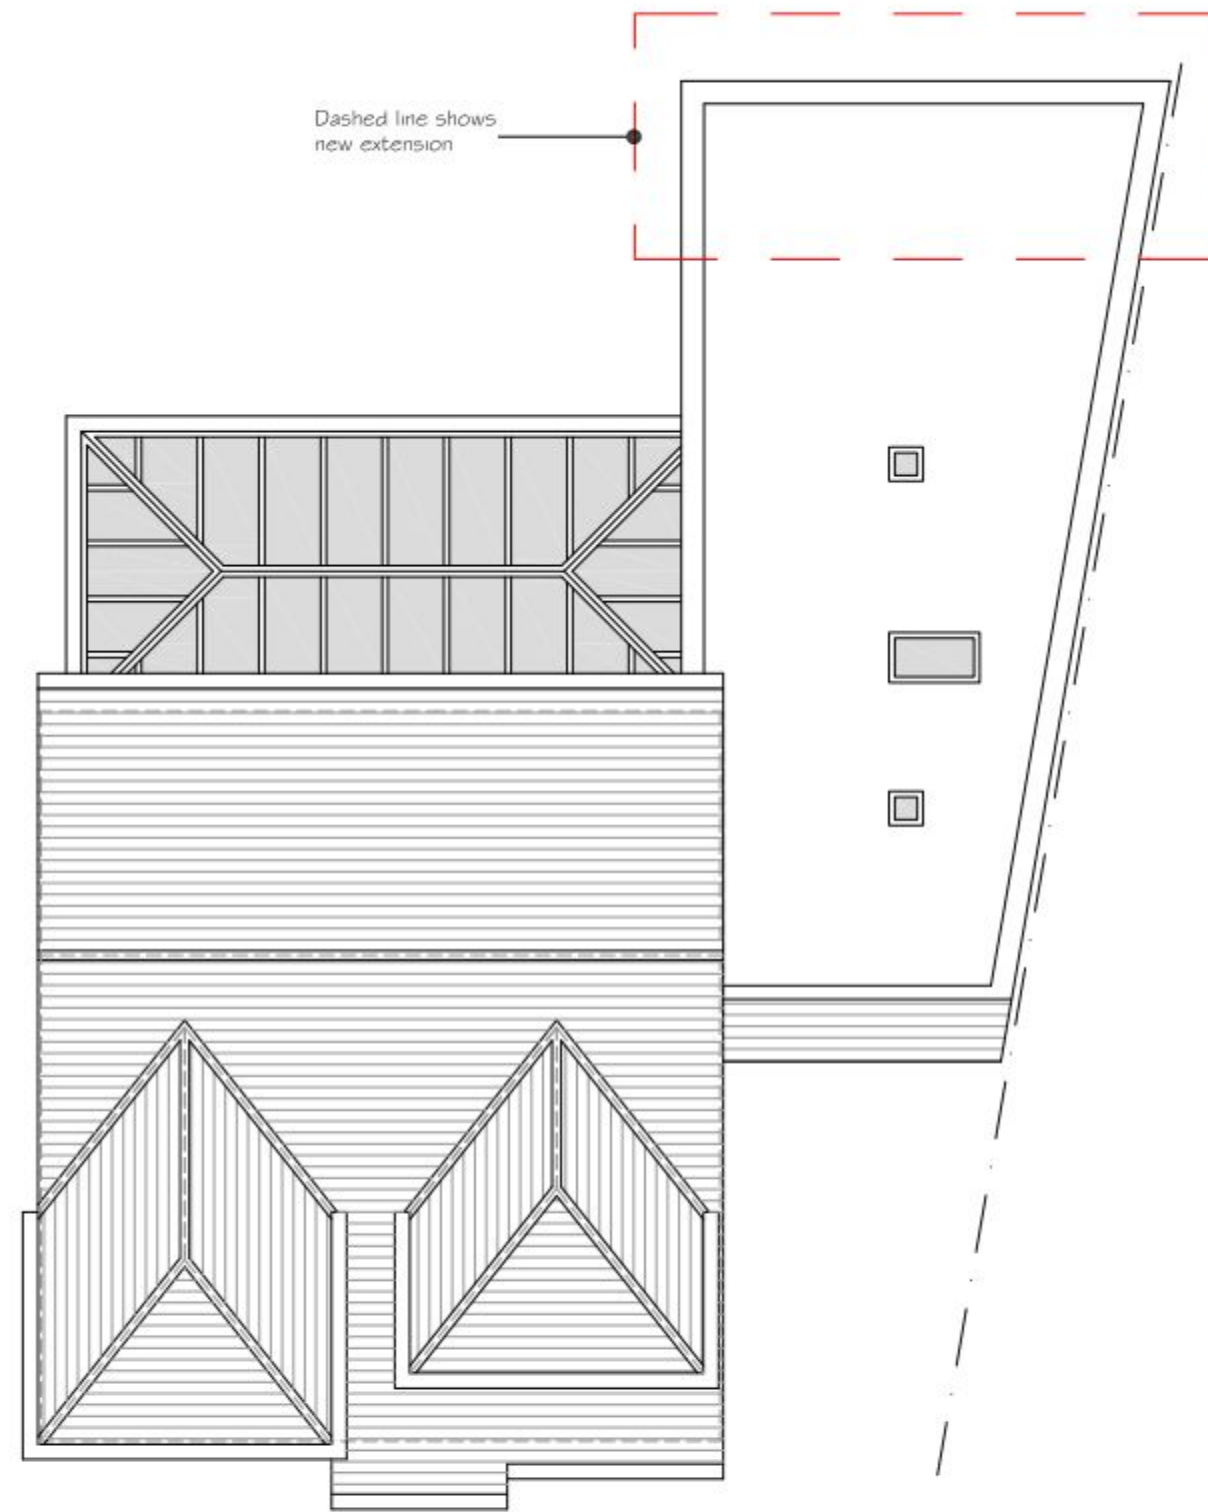

Proposed Roof Plan



City Office (Design Drawn)
The Clock Tower, Great Southsea Street at Castle Road
Southsea, Portsmouth, Hants, PO5 3BY
Tel: 02392 837149

South Downs Office (IDrawn)
51 Catherington Lane, Horndean, Hants, PO8 9HT.
Tel: 02392 346 530

E: info@designteamstudios.com
W: www.designteamstudios.com

PROJECT
3 Wyborn Close, Hayling Island,
Hampshire PO11 9HY

CLIENT
Mr & Mrs Wright

Scale @ A3: 1:100
Date: Feb 2015

Drawn by: MS
Checked by: MD

DRAWING TITLE
Proposed Ground Floor & Roof Plans

DRAWING NUMBER
199P101_A

DRAWING STATUS:
Planning

REVISION:
A

Rev	Date	Description	By	PM
A	20.02.15	First Issue	MS	MD

REVISIONS



Design Team Studios LLP
Copyright Reserved
Check Drawings on Site

© Crown copyright and database rights (2015)
Ordnance Survey 010001673
© Local Government Information House (United Kingdom) copyright and database rights (2015) 010001673