
 
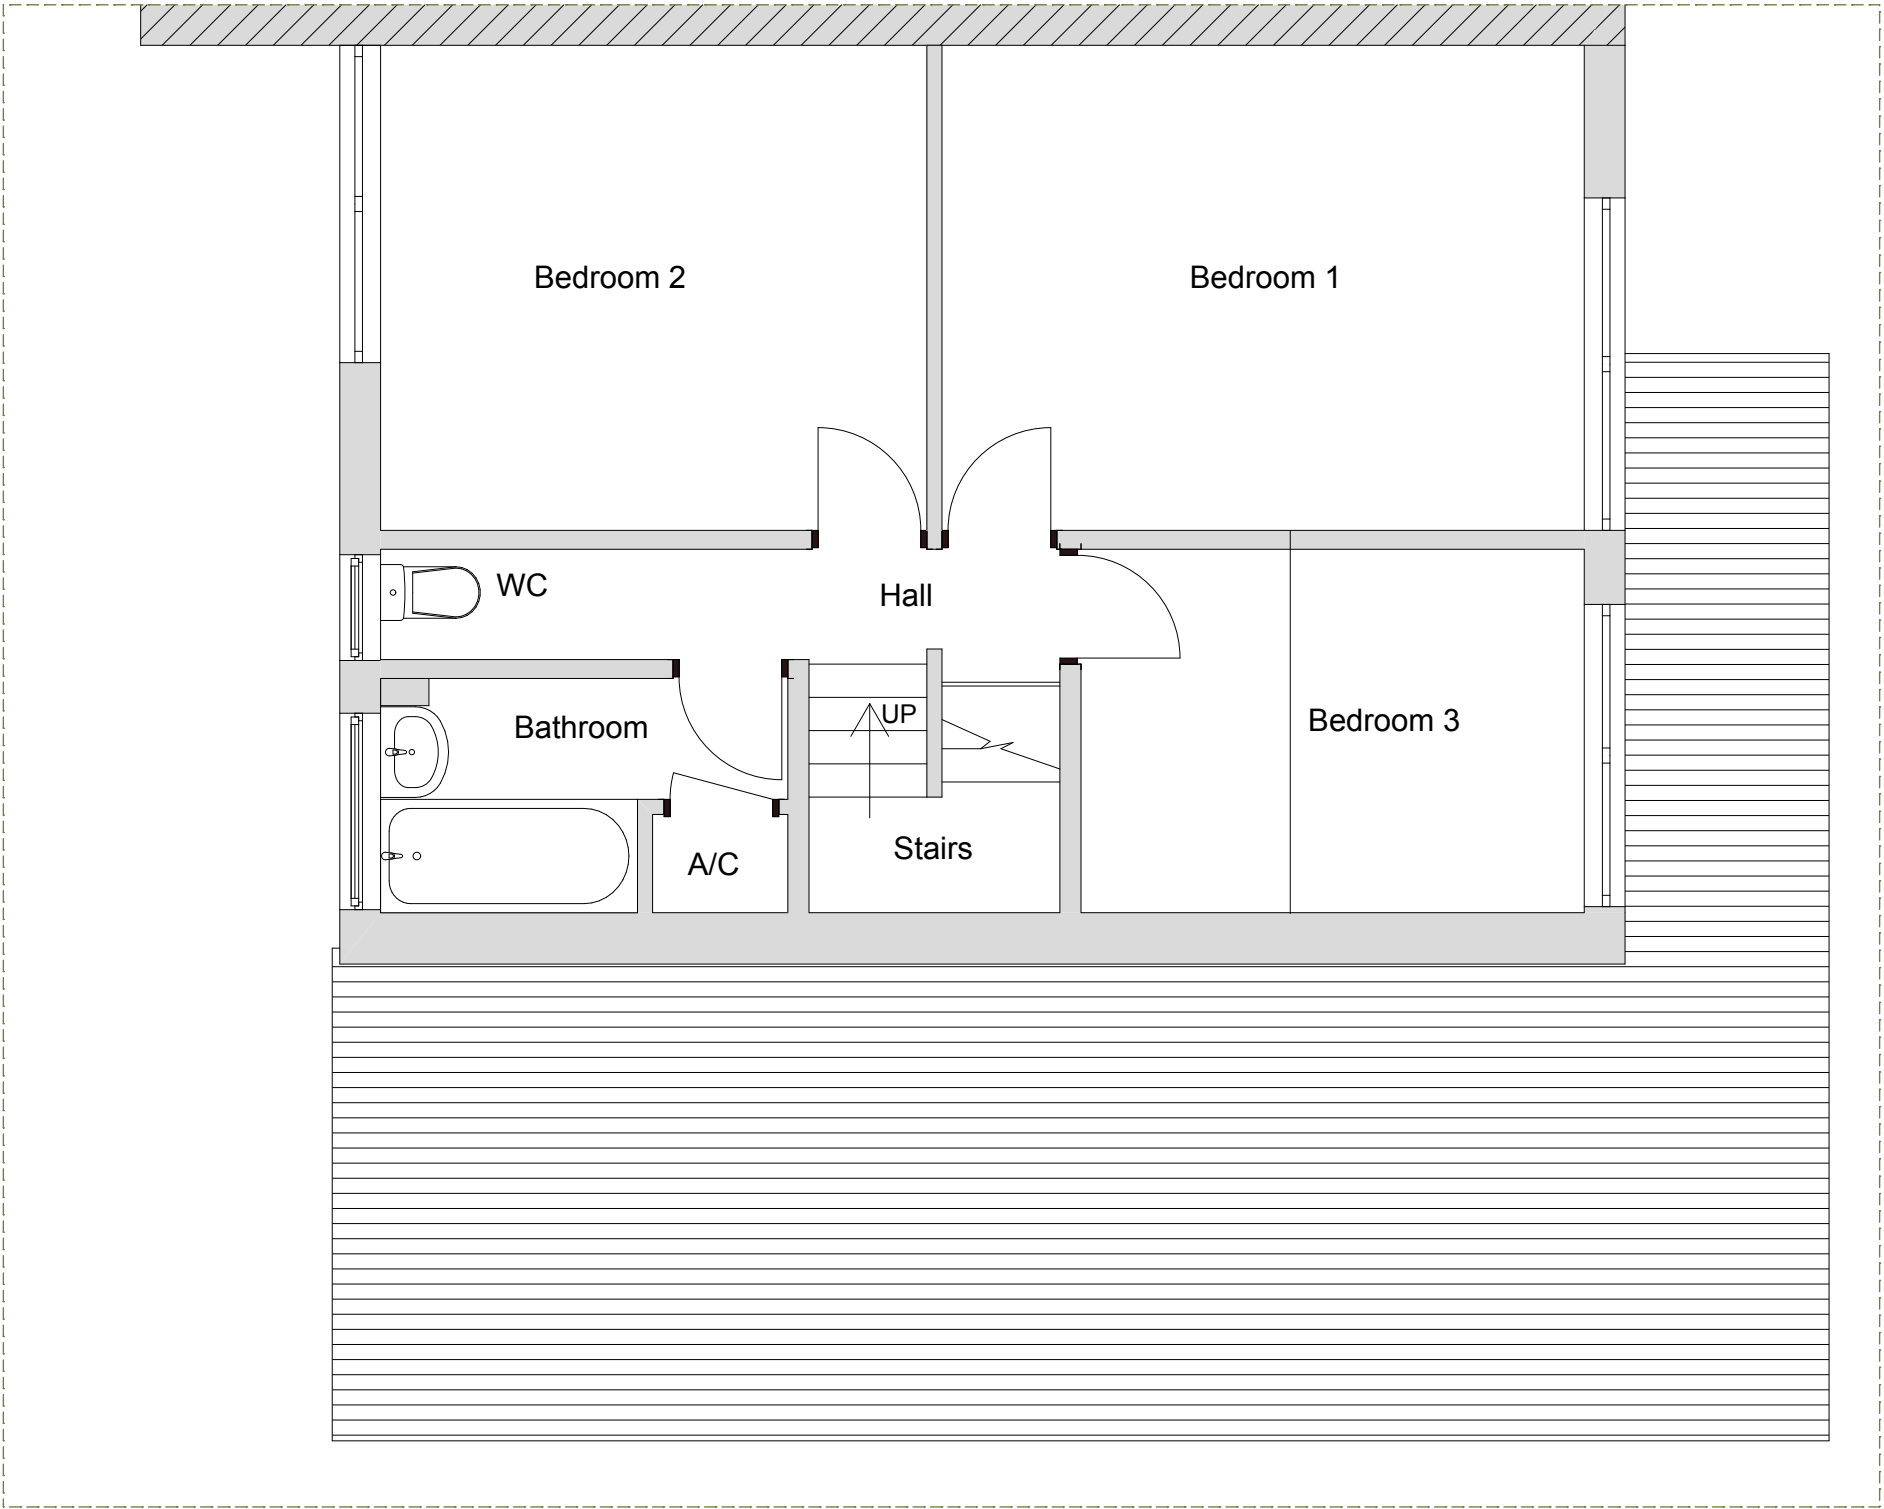


copyright: this drawing is the copyright of tyrrell dowinton associates and may not be reproduced without their permission in writing
note: it is the contractors reponsibility to check all dimensions and levels on site and report all discrepancies immediately to the architect the contractor should not scale off the drawings under any circumstance

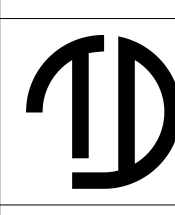

Existing First Floor Plan

Scale 1:50

 TYRRELL DOWINTON ASSOCIATES CHARTERED ARCHITECTS	12 High Street, Lyndhurst, Hampshire, SO43 7BD T 023 8028 3343 W www.tda.gg E amaclea@tda.gg RIBA Chartered Practice					client Mr & Mrs S Emery project 18 Firs Avenue Waterlooville, Hampshire PO8 8RS	scale 1:50 @ A3 date DEC 2015 drawn MP	title Existing First Floor Plan	project no. S1518 dwg no. S1518-102
		rev.	description		date	drawn			