



Notes
All dimensions and details to be checked on site by builder prior to commencement of works.
This plan must not be acted upon until it has been approved by the Local Authority.
Client to conform to party wall act of 1996 if required.




Front View
Scale 1:100

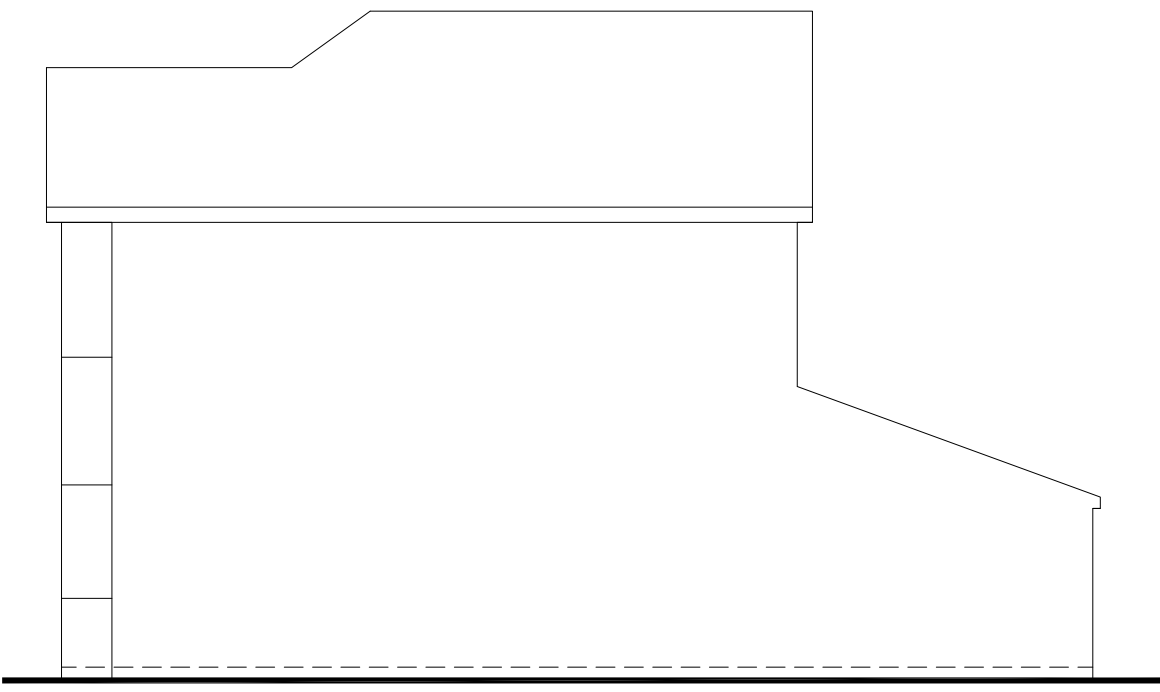



Side View
Scale 1:100

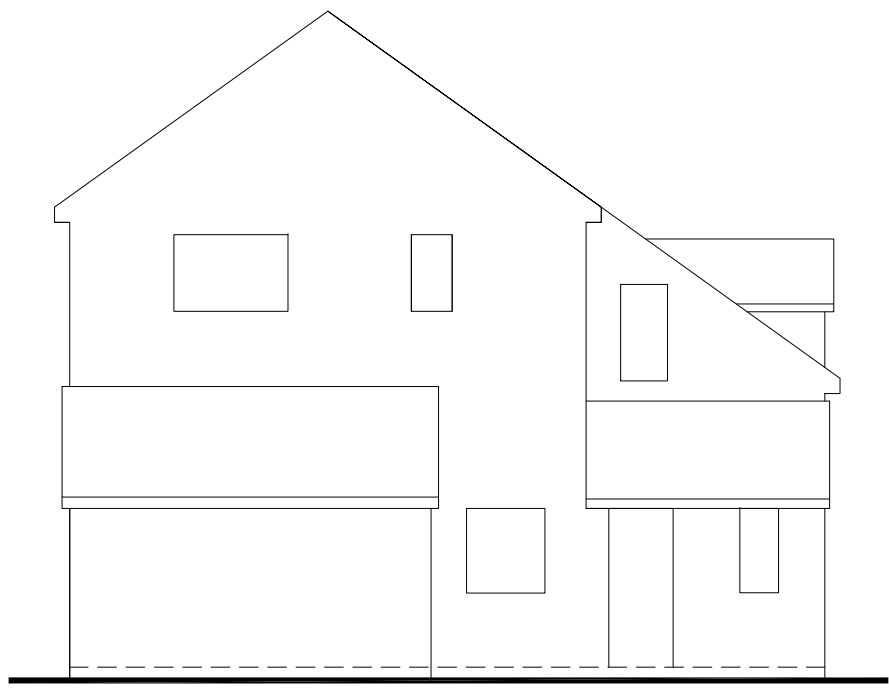


Rear View
Scale 1:100

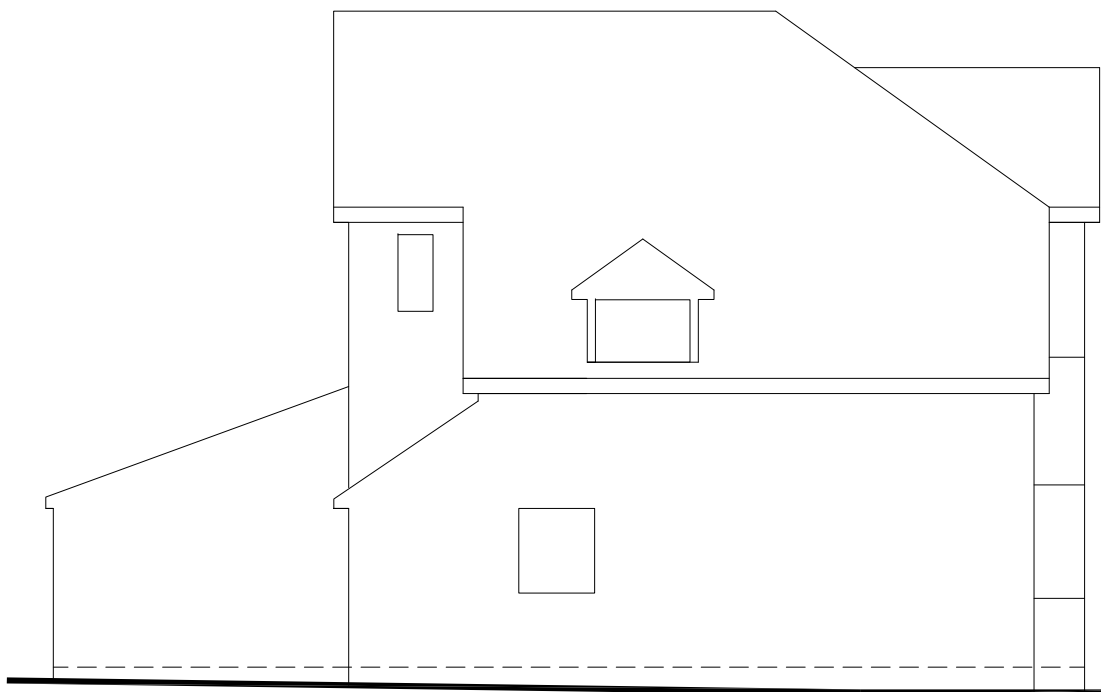

Side View
Scale 1:100

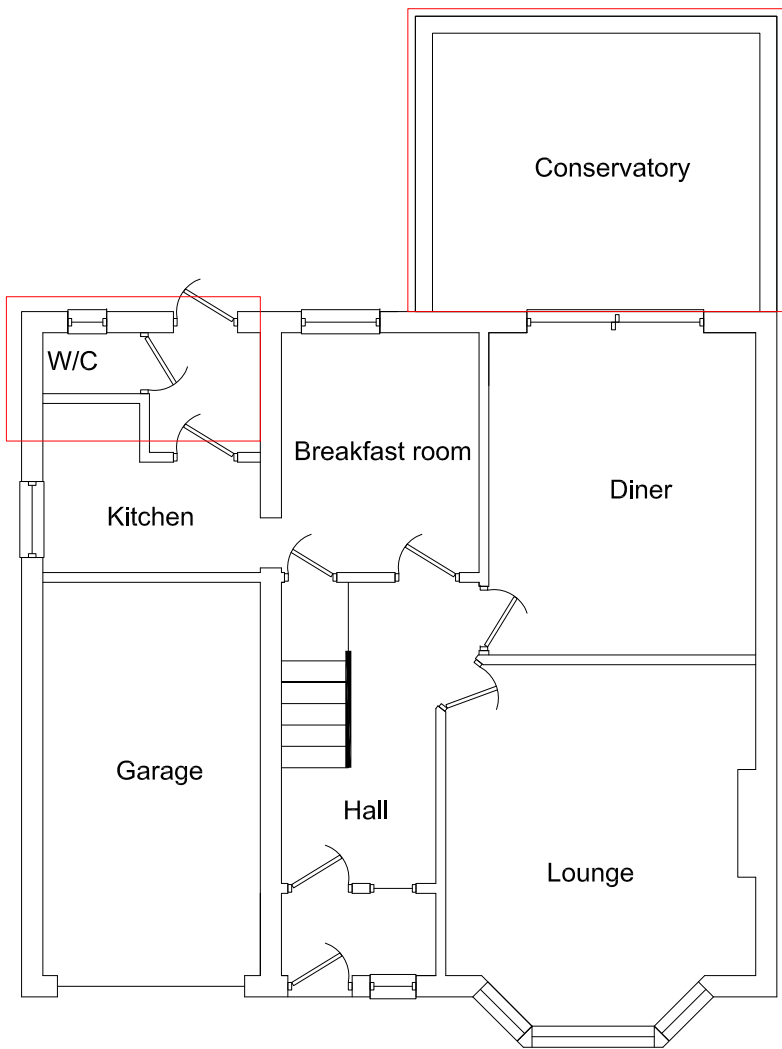 

Ground Floor Plan
Scale 1:100

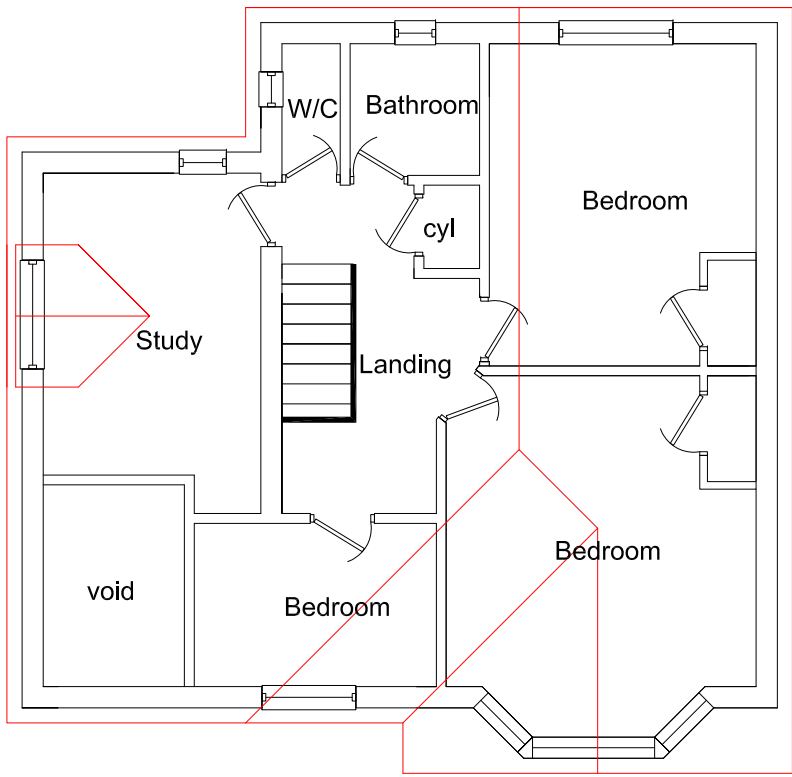

First Floor Plan
Scale 1:100

B		
A		
	Date	Revisions
Drawing Title. Existing		
SITE ADDRESS Mr & Mrs Hawkes 106 London Road Widley Waterlooville PO7 5AB		CLIENT ADDRESS
as noted		PAPER SIZE A2
Scale.		Drawn by. <i>R.N.S.</i>
Date. January 2016		
Sanders Design Services Ltd 95 Cedar Road Hythe Southampton SO45 3PX www.sandersdesignservices.co.uk info@sandersdesignservices.co.uk 023 8020 7195 		
Drawing No hawk sht 1		Revision x