



Plan produced from Ordnance Survey information.
License number 0100031673.
Boundary dimensions are as accurate as possible due to hedges etc. Refer to floor plan for accurate details of proposed alterations.

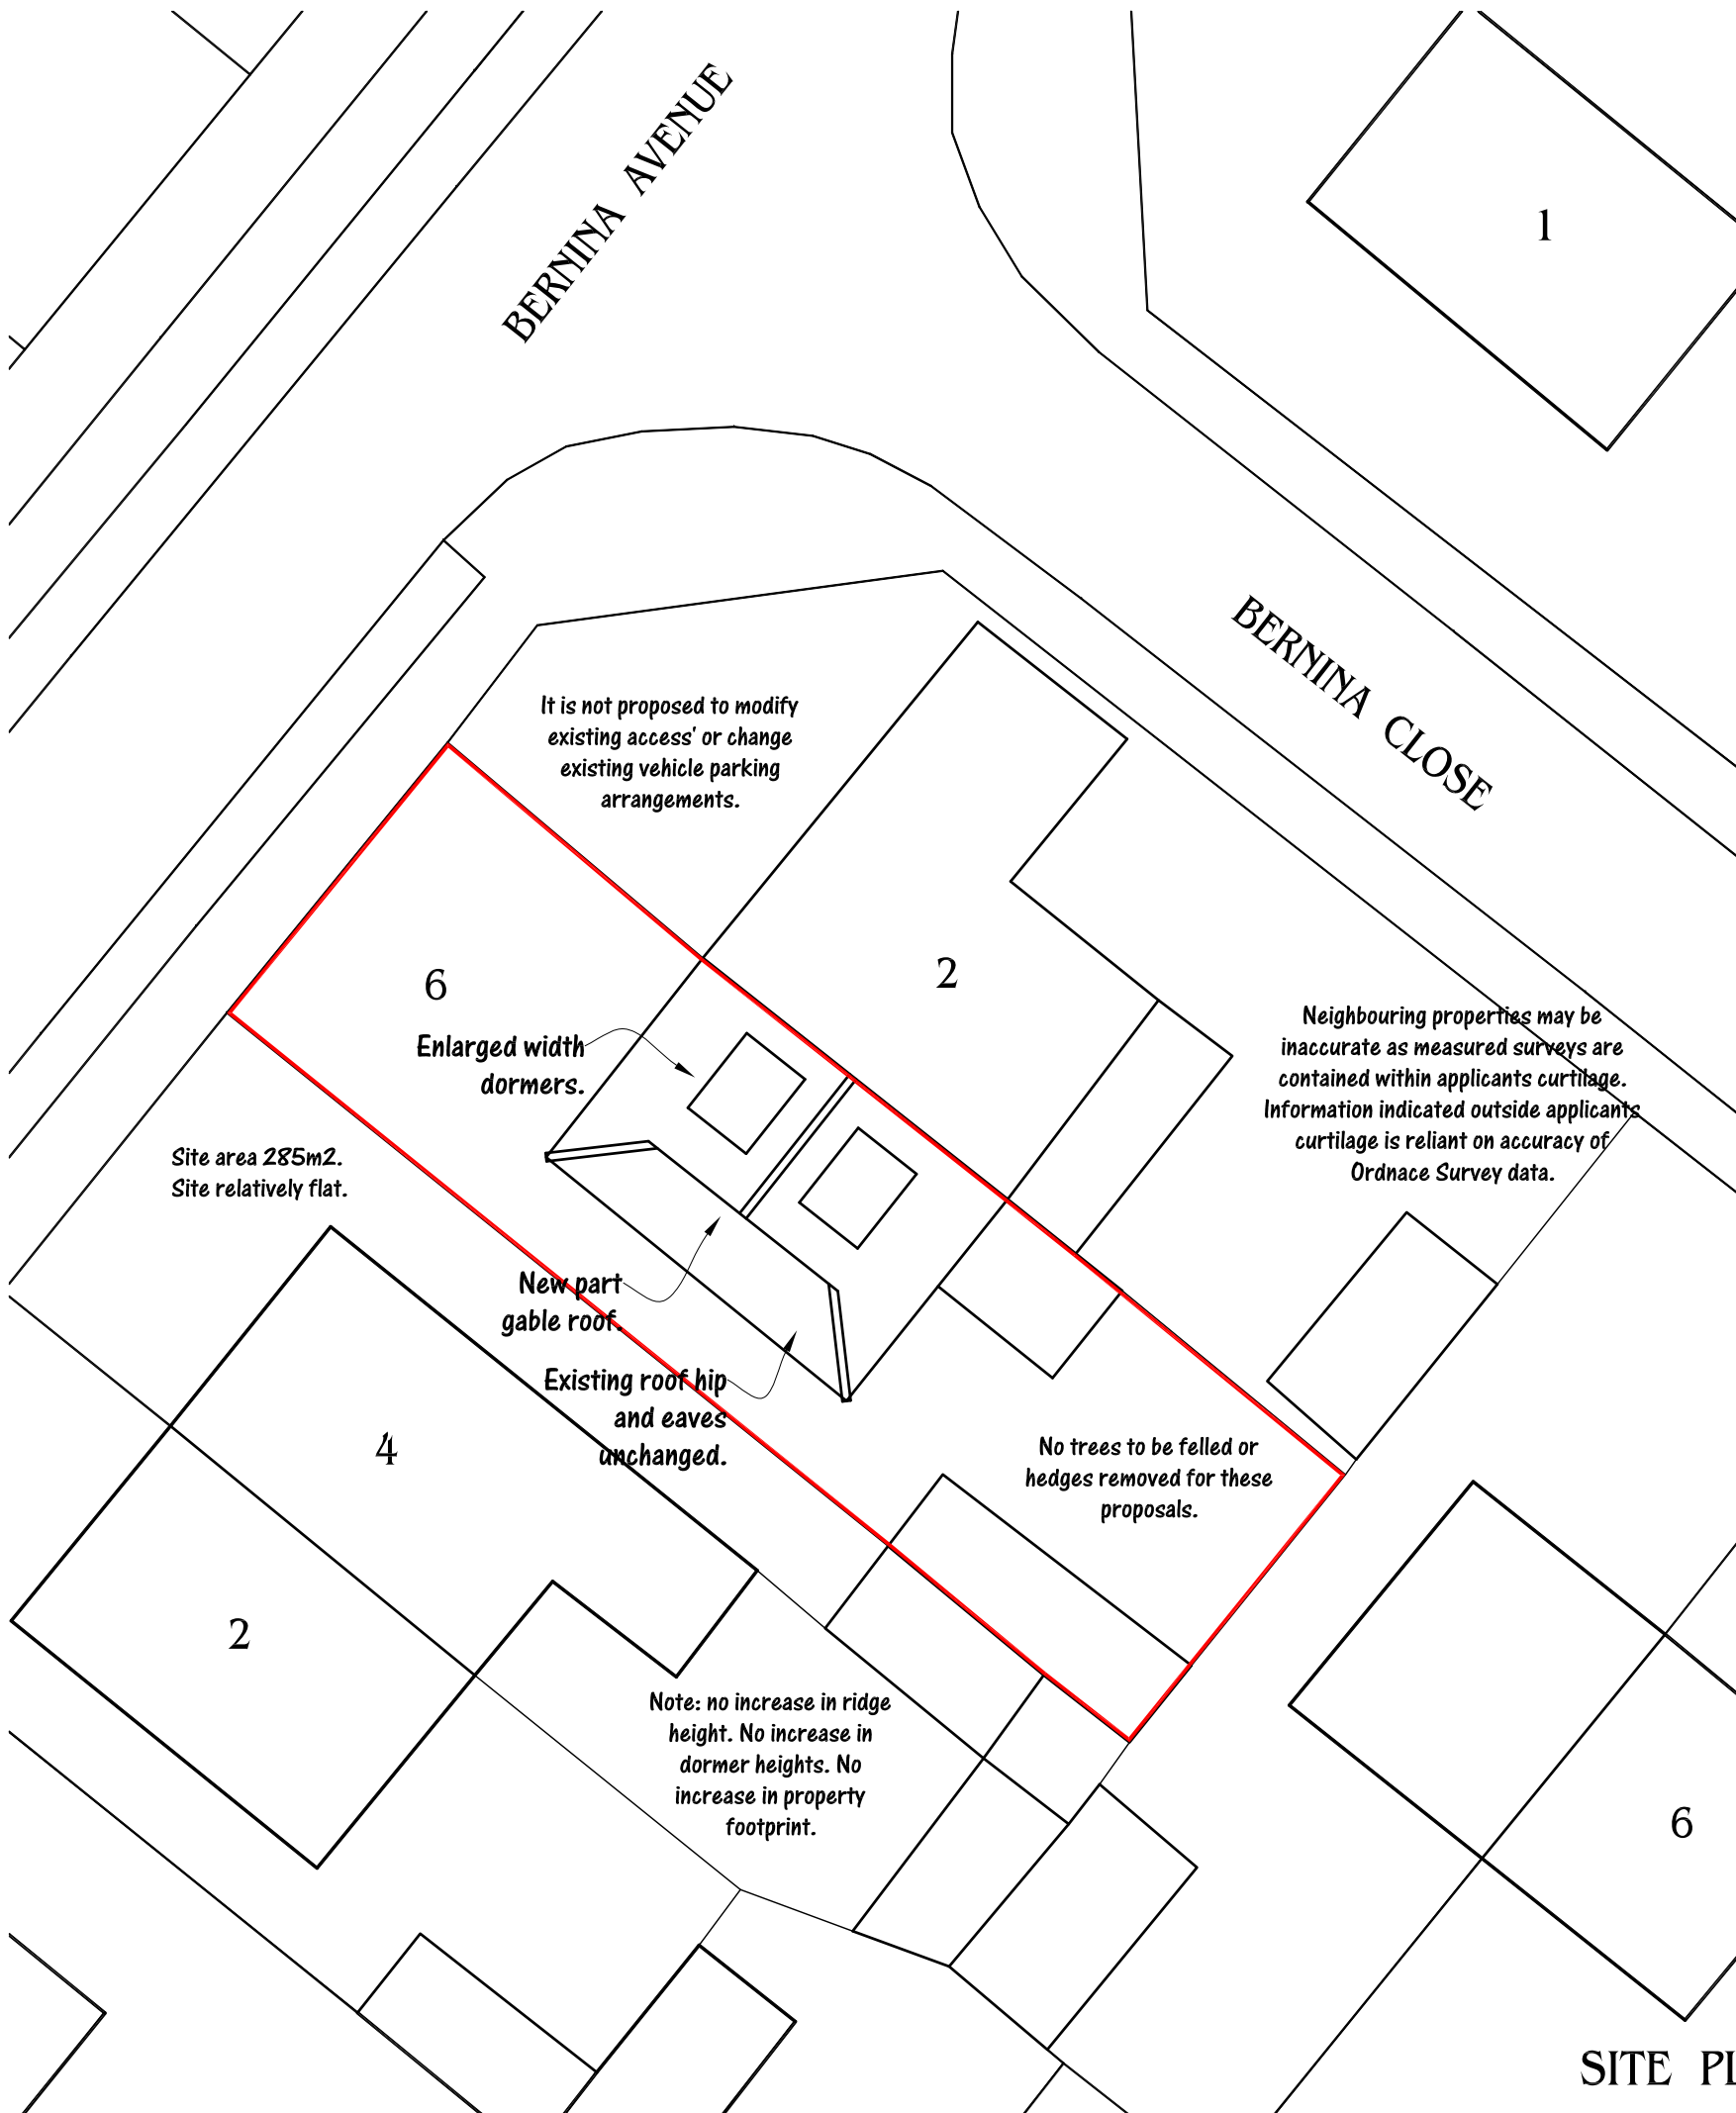

LOCATION PLAN 1:1250

Location plan shows existing property footprint.

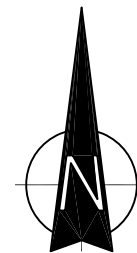

SITE PLAN 1:200

Adrian Caplen

ASSOCIATES

ARCHITECTURAL DESIGN

tel: 01730 827897

adrian@troopercottage.co.uk

www.troopercottage.co.uk

Trooper Cottage, Honeycritch Lane, Foxfield, Hants. GU32 1BH

PROJECT

Mr & Mrs Birch.
6 BERNINIA AVENUE,
WATERLOOVILLE. PO7 6XQ.

TITLE

SITE AND LOCATION PLANS.

DATE OCT 2015

SCALE AS NOTED@A3

DRAWING NO 2015-31-03