




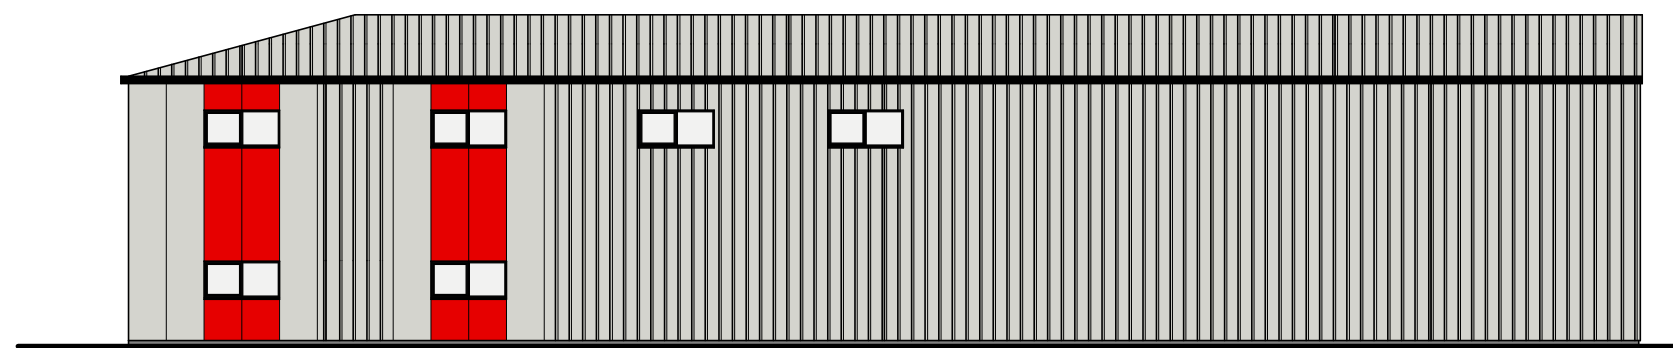


EAST ELEVATION (FROM BROCKHAMPTON ROAD)

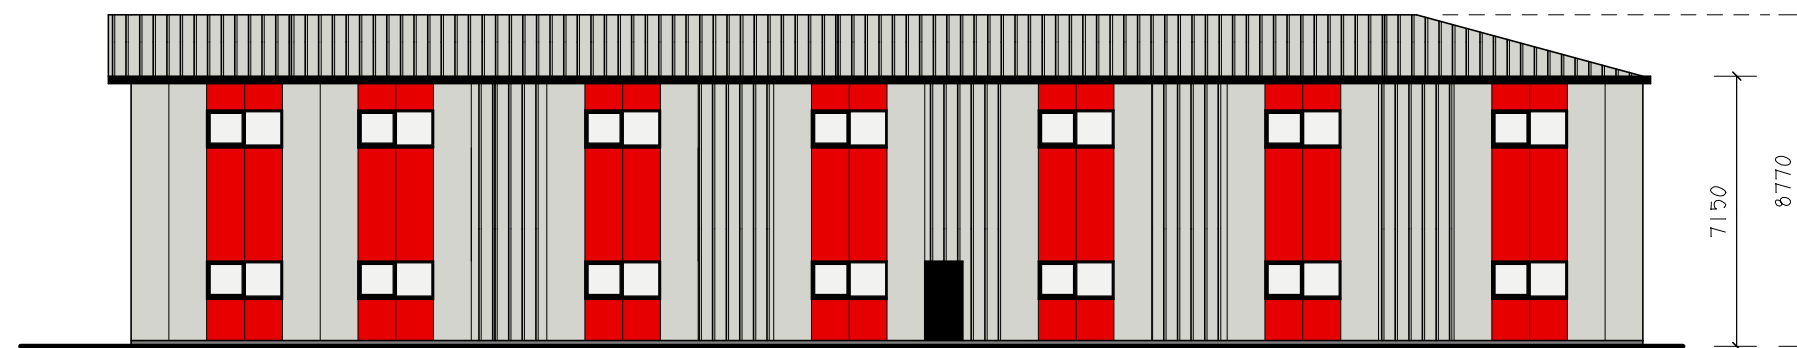

SOUTH ELEVATION (FROM HARTS FARM WAY)

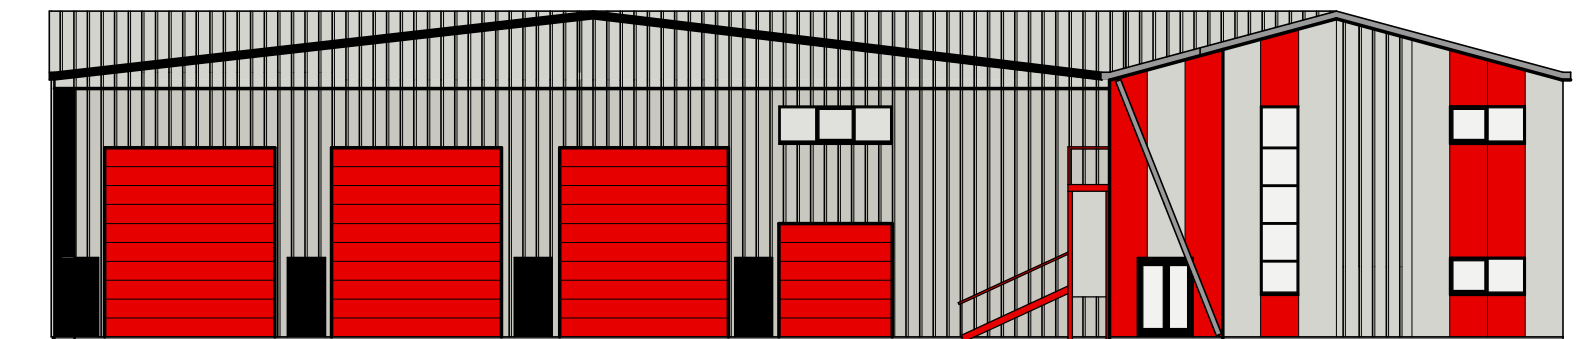


WEST ELEVATION

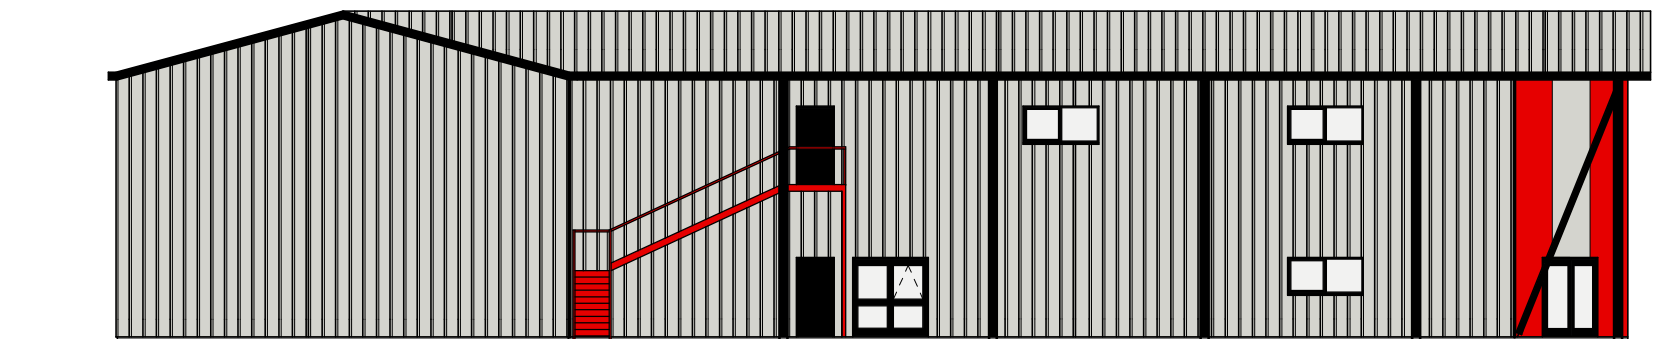


NORTH ELEVATION

ELEVATIONS 1:200

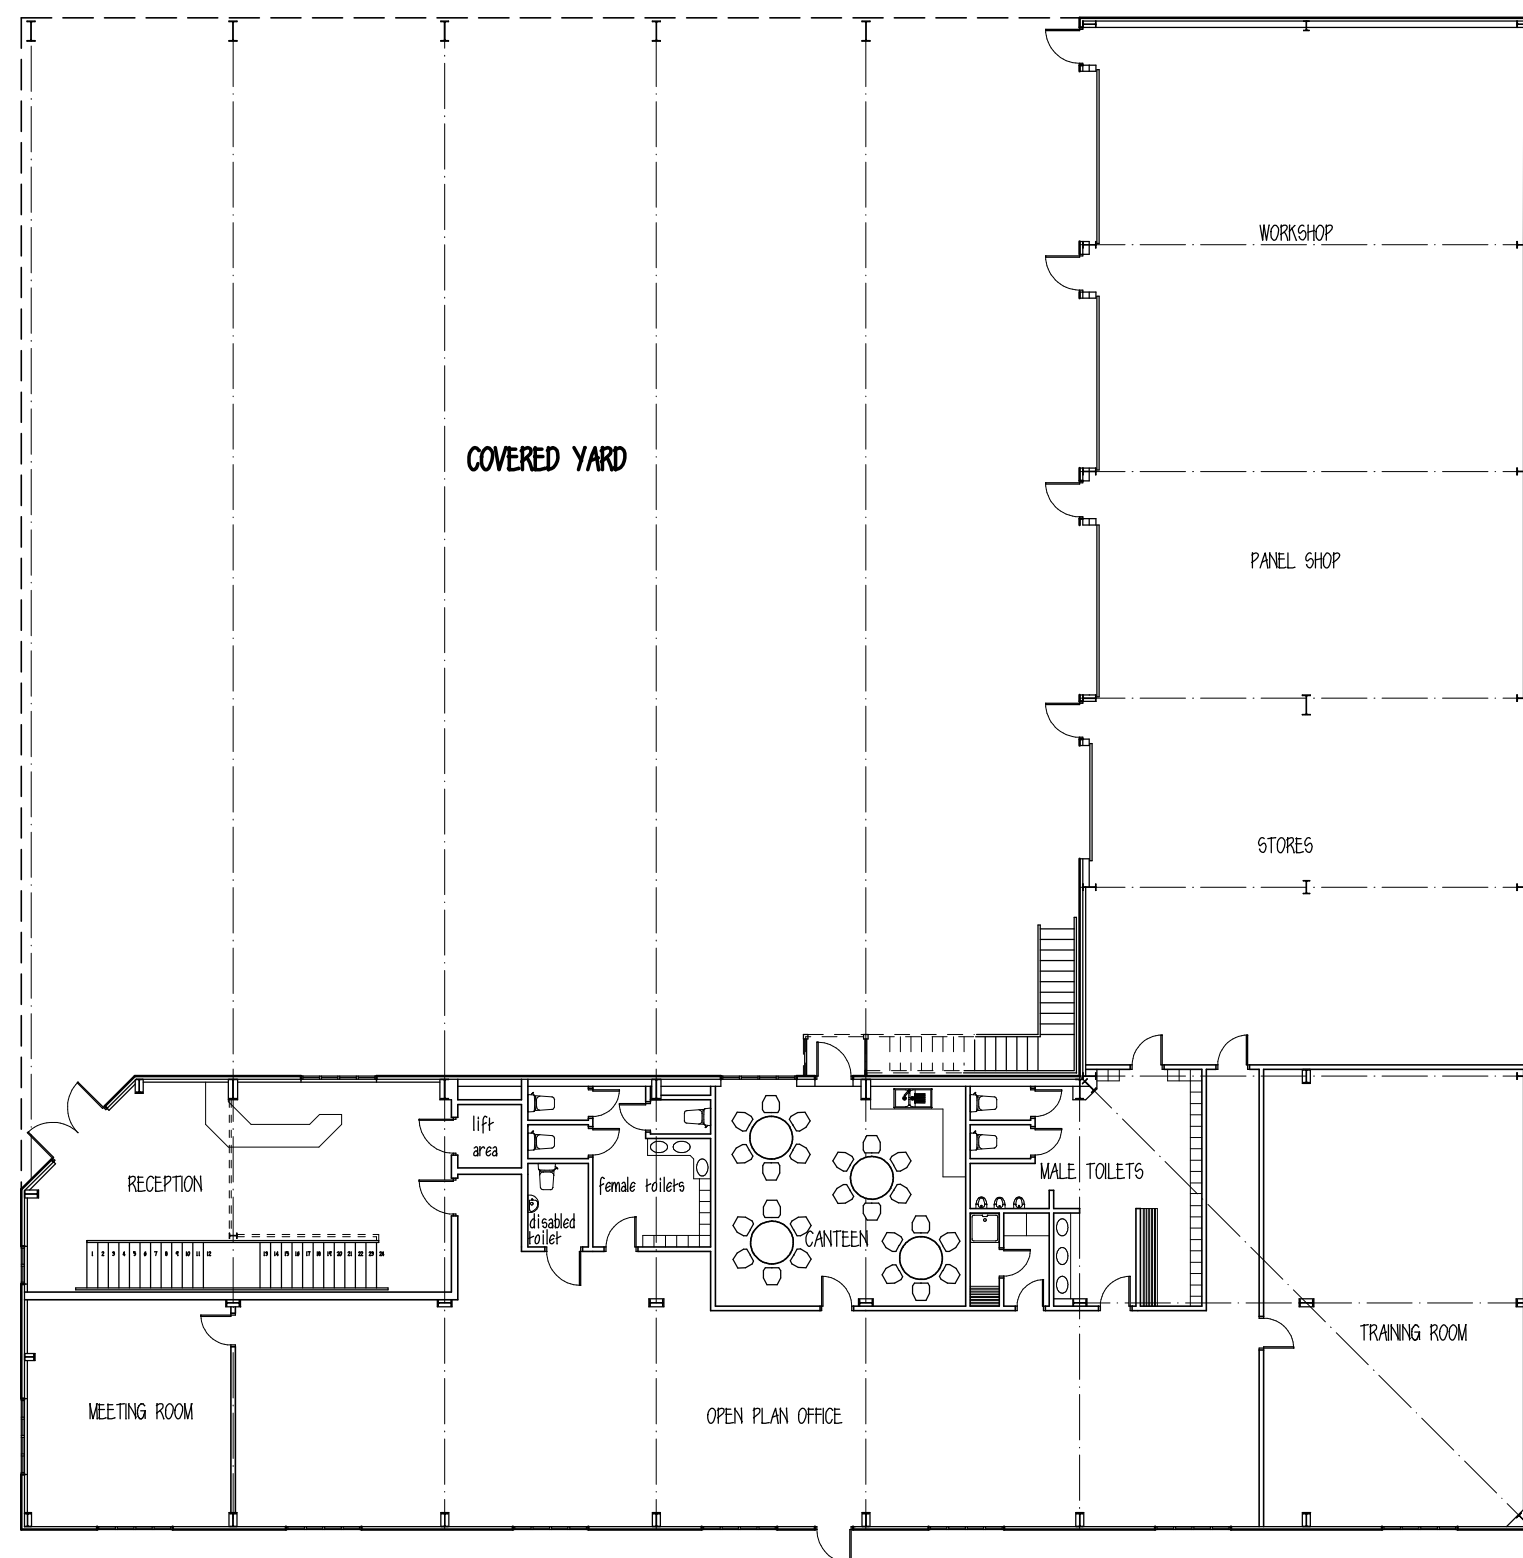

GROUND FLOOR 1:200

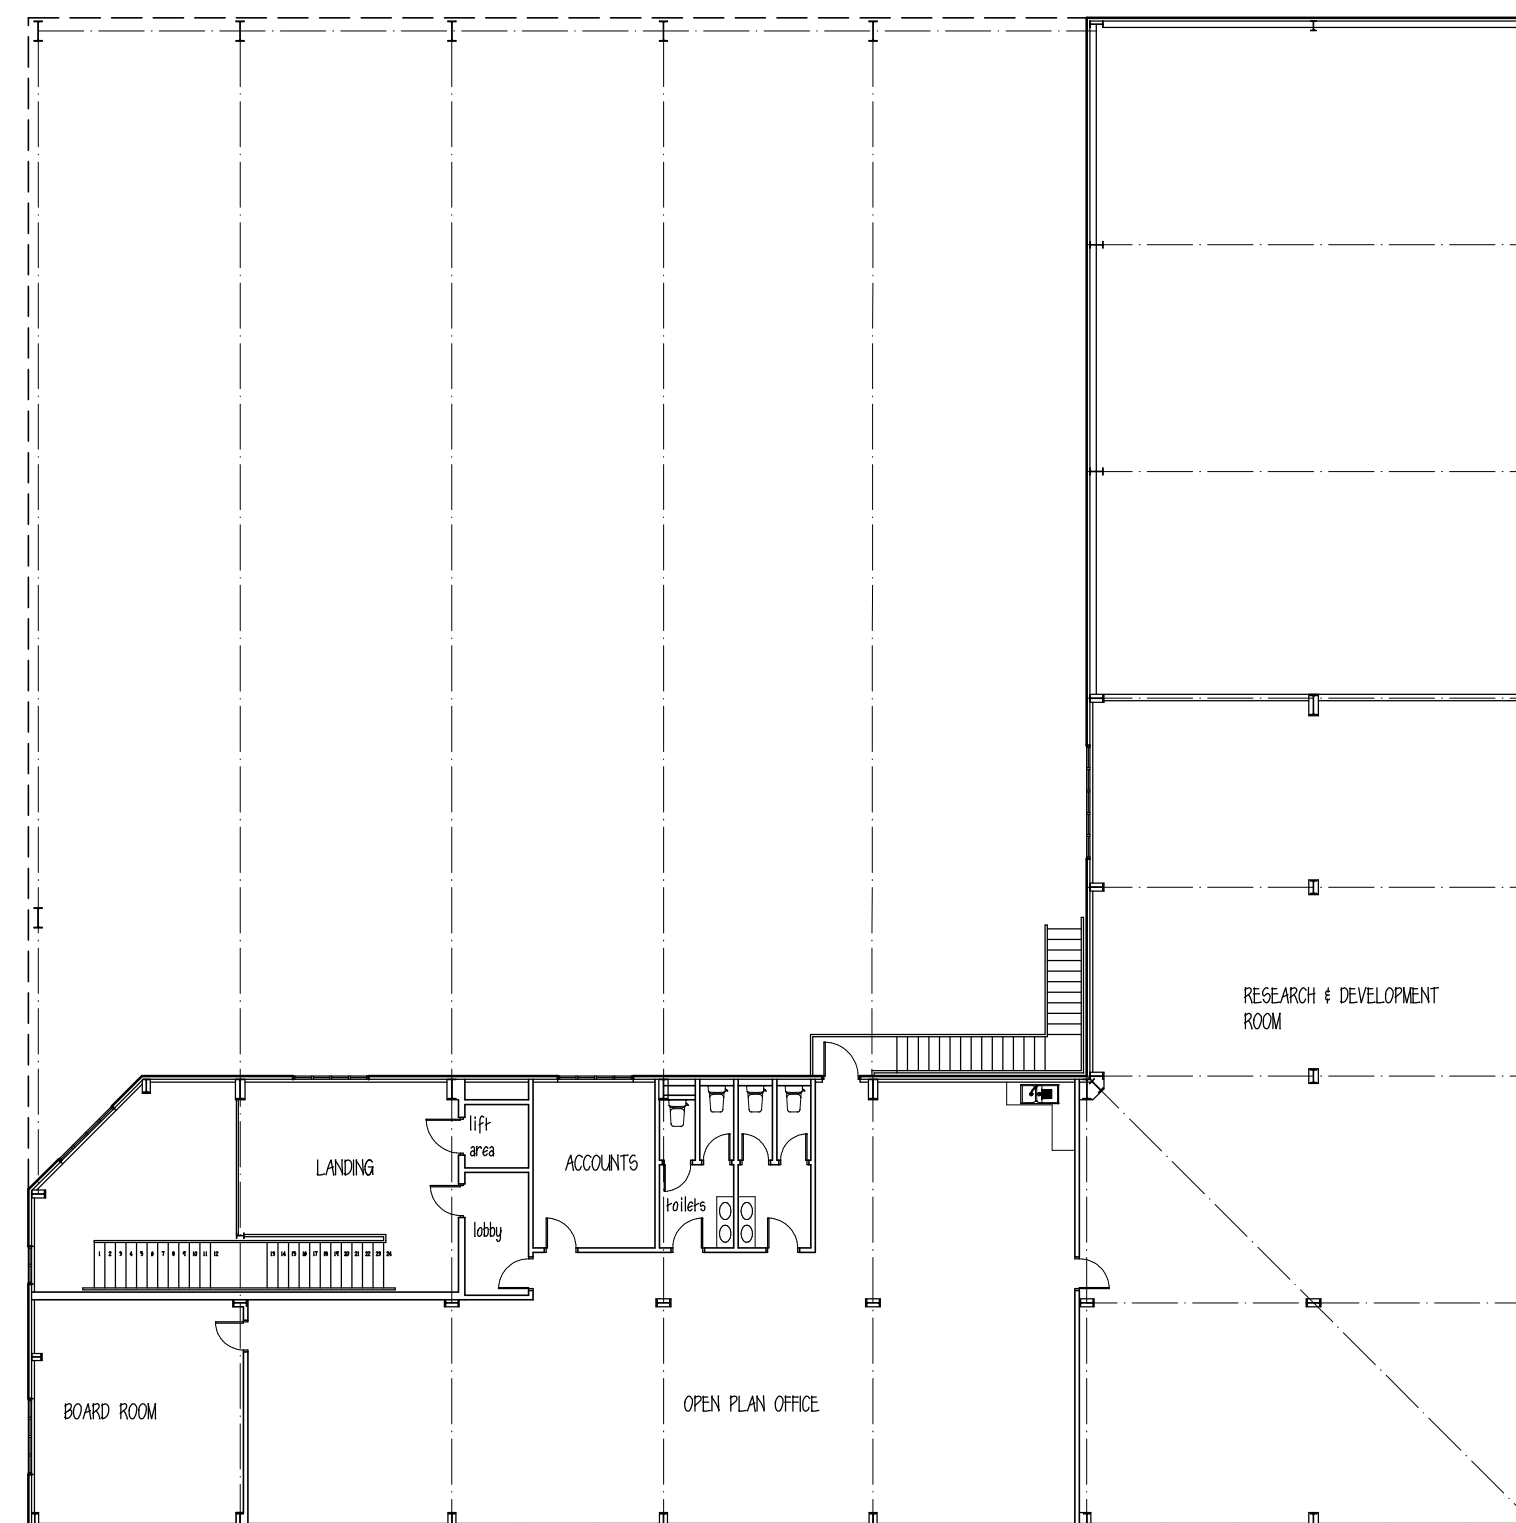

FIRST FLOOR

EXTERNAL FINISHES

VERTICAL CLADDING
KINGSPAN KS 1000 RW COMPOSITE PANEL
COLOUR GOOSEWING GREY BS 10A05
KINGSPAN MICROPB COMPOSITE PANEL
COLOURS GOOSEWING GREY BS 10A05 &
RUGGET RED BS 04D44 (RAL 3013)

ROOF
KINGSPAN KS 1000 RW COMPOSITE PANEL
COLOUR GOOSEWING GREY BS 10A05

GUTTERS, FLASHINGS & TRIMS PLASTISOL
COATED STEEL
COLOUR BLACK BS 00E53

EXPOSED STEELWORK FACTORY PAINTED BLACK
OR RUGGET RED WHERE SHOWN

WINDOW AND PRINCIPLE ENTRANCE DOOR FRAMES &
CANTEEN WINDOW FRAME
POWDER COATED ALUMINIUM, COLOUR BLACK

VEHICLE ACCESS DOORS
PLASTISOL COATED STEEL DOORS
COLOUR RUGGET RED

EMERGENCY EXIT / PERSONNEL DOORS
FACTORY PAINTED STEEL
COLOUR BLACK

BUILDING AREAS

GROUND FLOOR 811.50 M2

FIRST FLOOR 596.13

COVERED YARD 788.50

TOTAL FLOOR AREA 2196.13 M2

PLOT 3
HARTS FARM WAY
HAVANT
PO9 1HU
PROPOSED NEW BUILDING FOR
P & I GENERATORS LTD

PROPOSED PLANS &
ELEVATIONS

DATE NOVEMBER 2014

DRG NO.

SCALE 1:200

PAPER SIZE A2

DRN BY SP

989.03B