
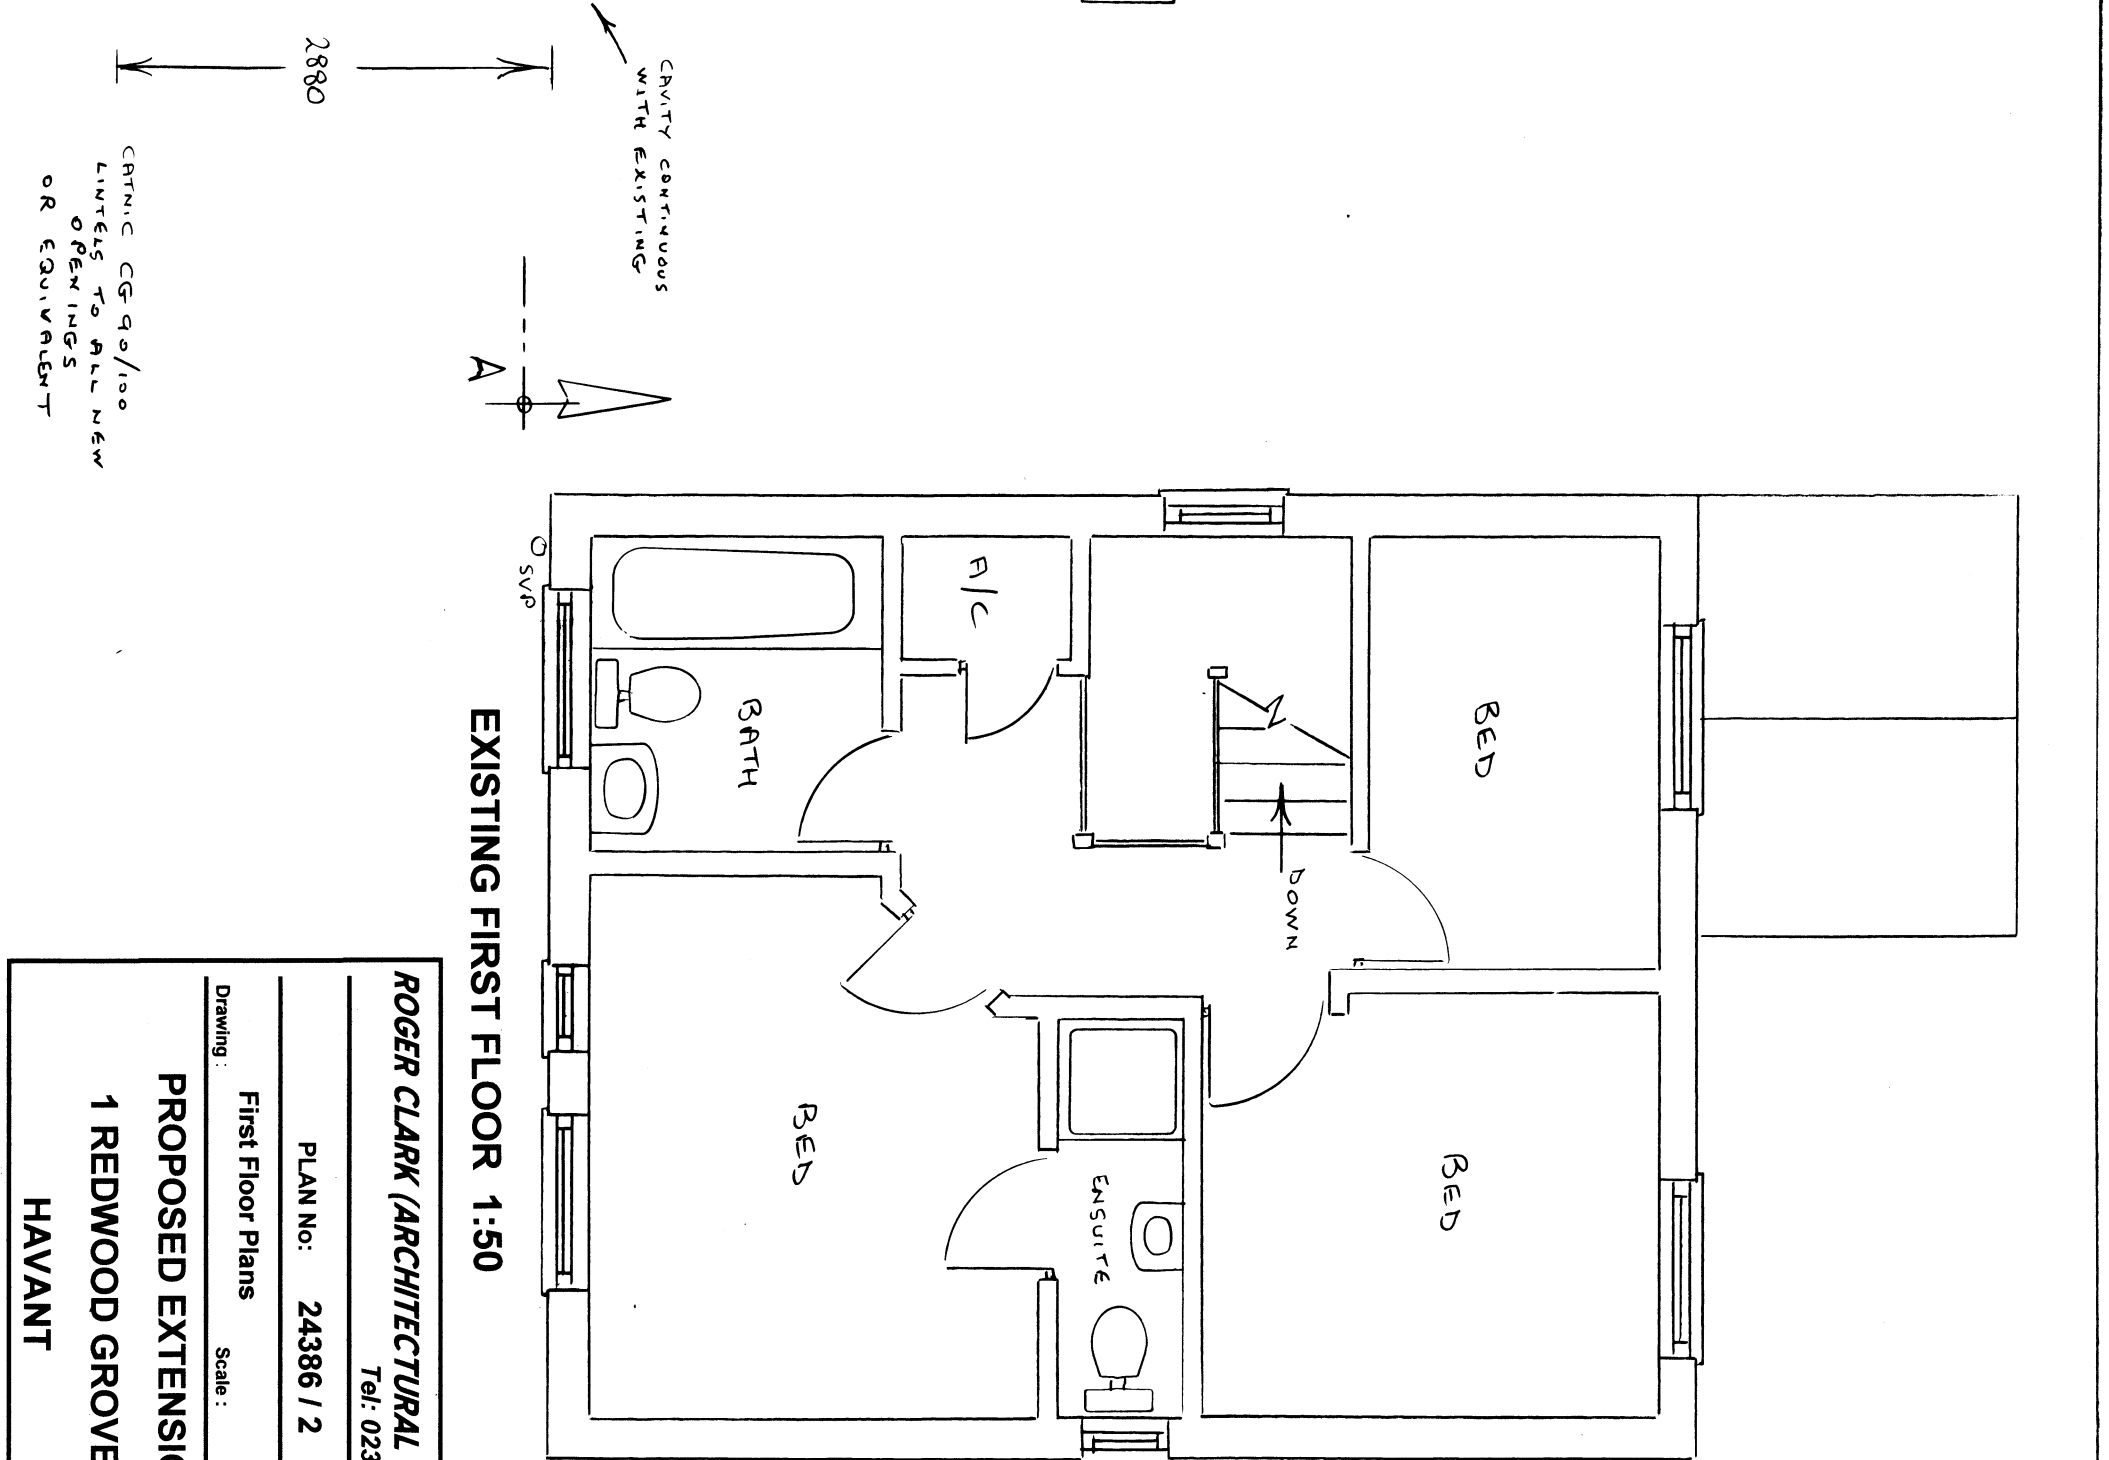


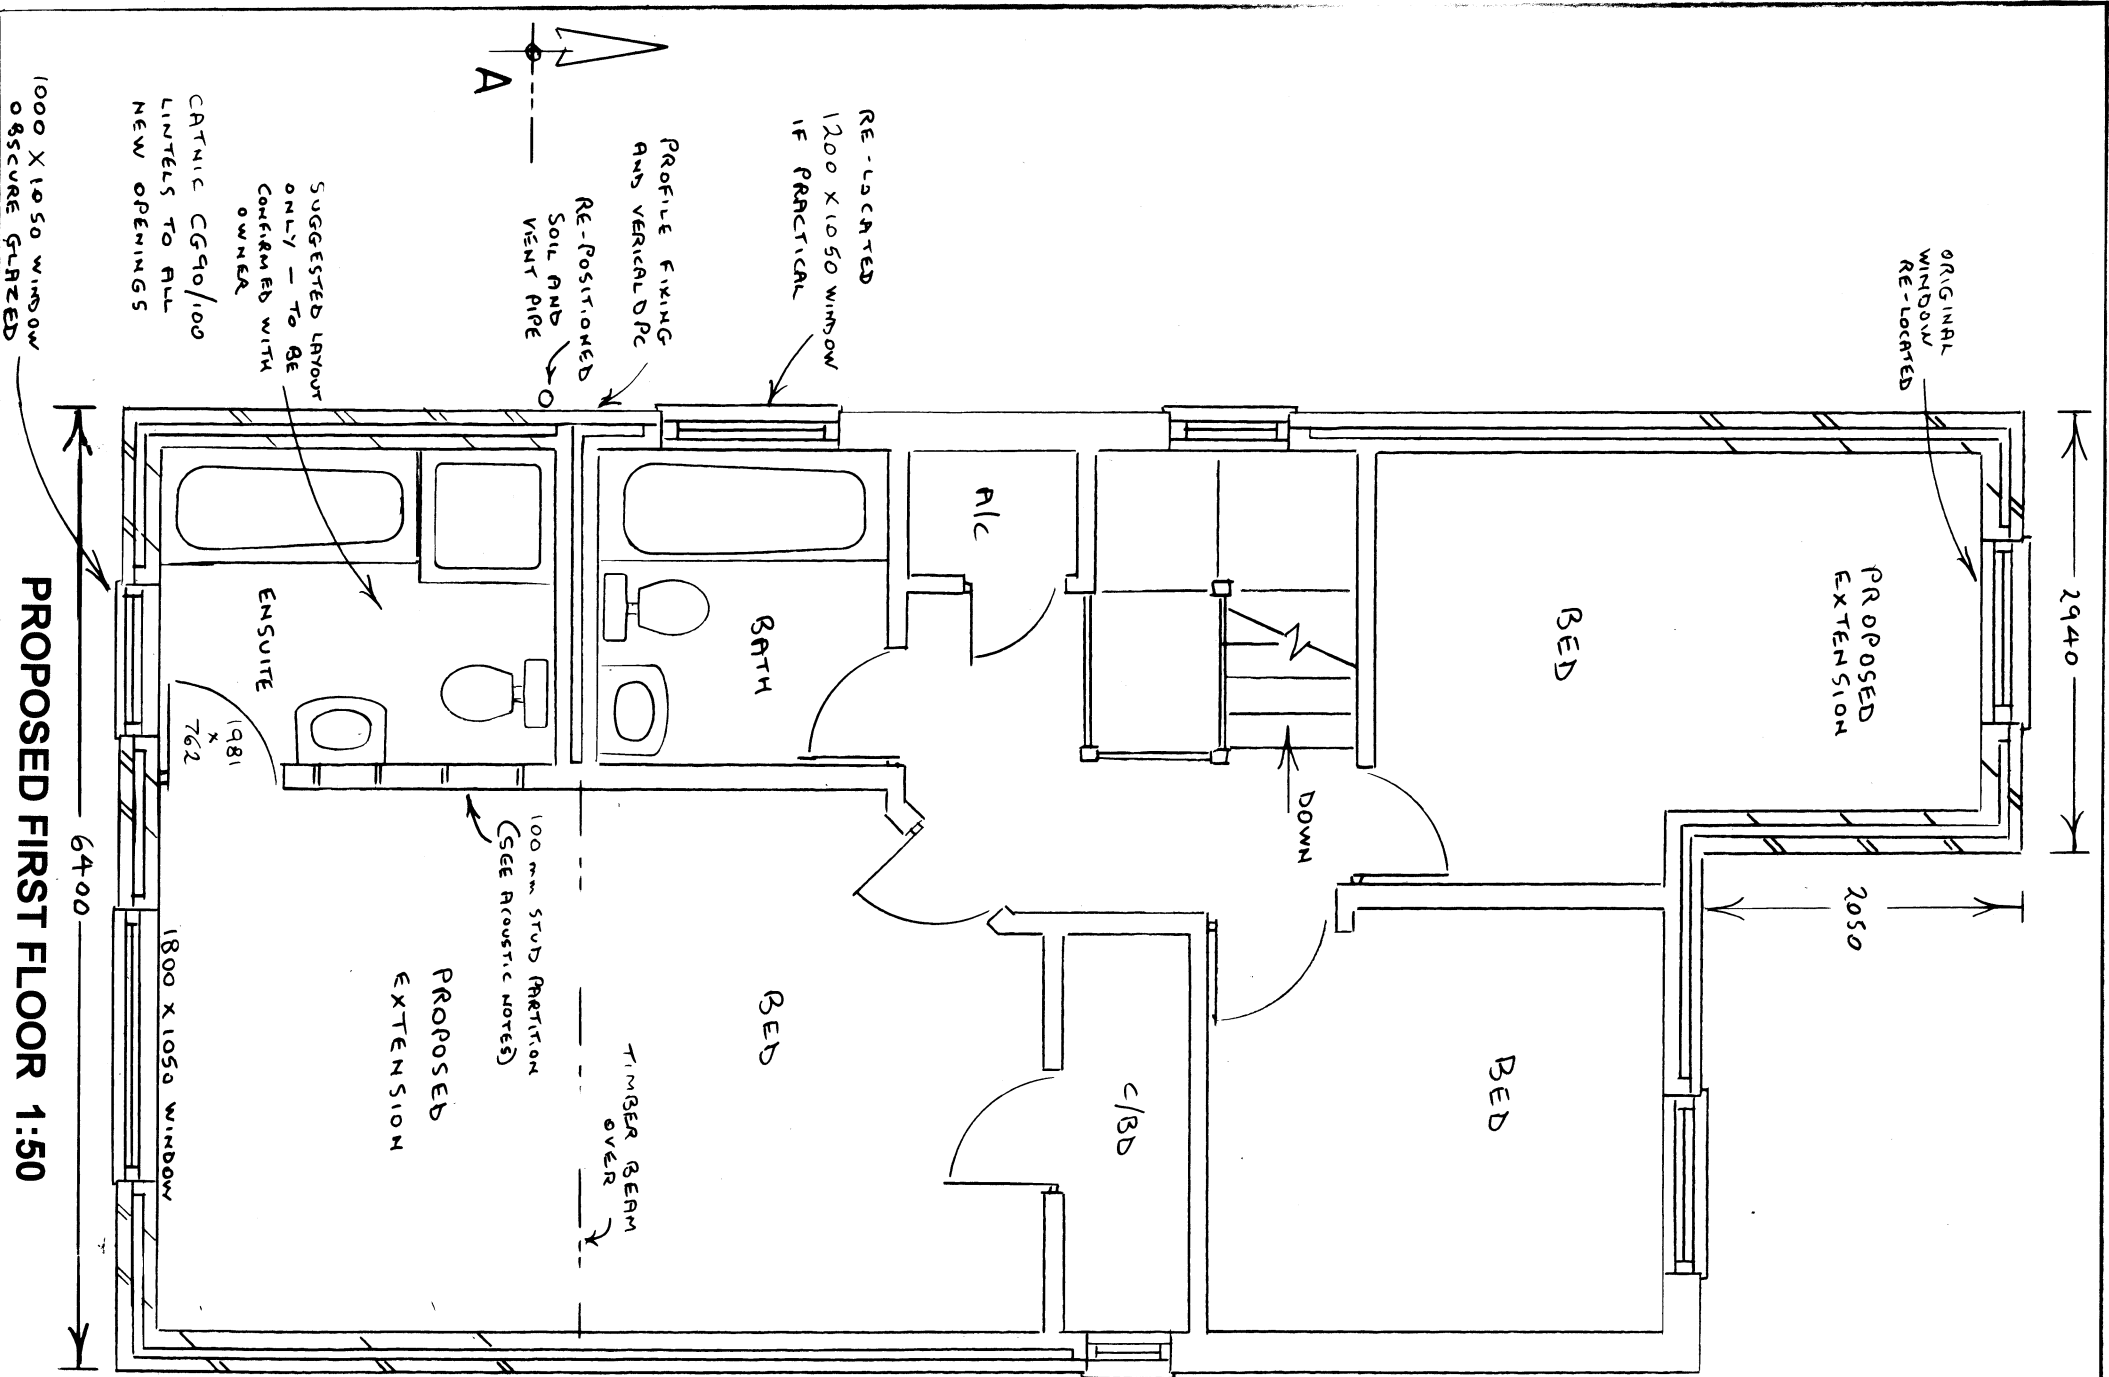

EXISTING FIRST FLOOR 1:50

ROGER CLARK (ARCHITECTURAL SERVICES)	
Tel: 023 9237 3841	
PLAN No:	24386 / 2
First Floor Plans	Scale: 1:50
PROPOSED EXTENSION	
1 REDWOOD GROVE	
HAVANT	