


Front Lawn Junior School - Provision of Accessible Parking Bays

Location/ Site Plan 1:1250

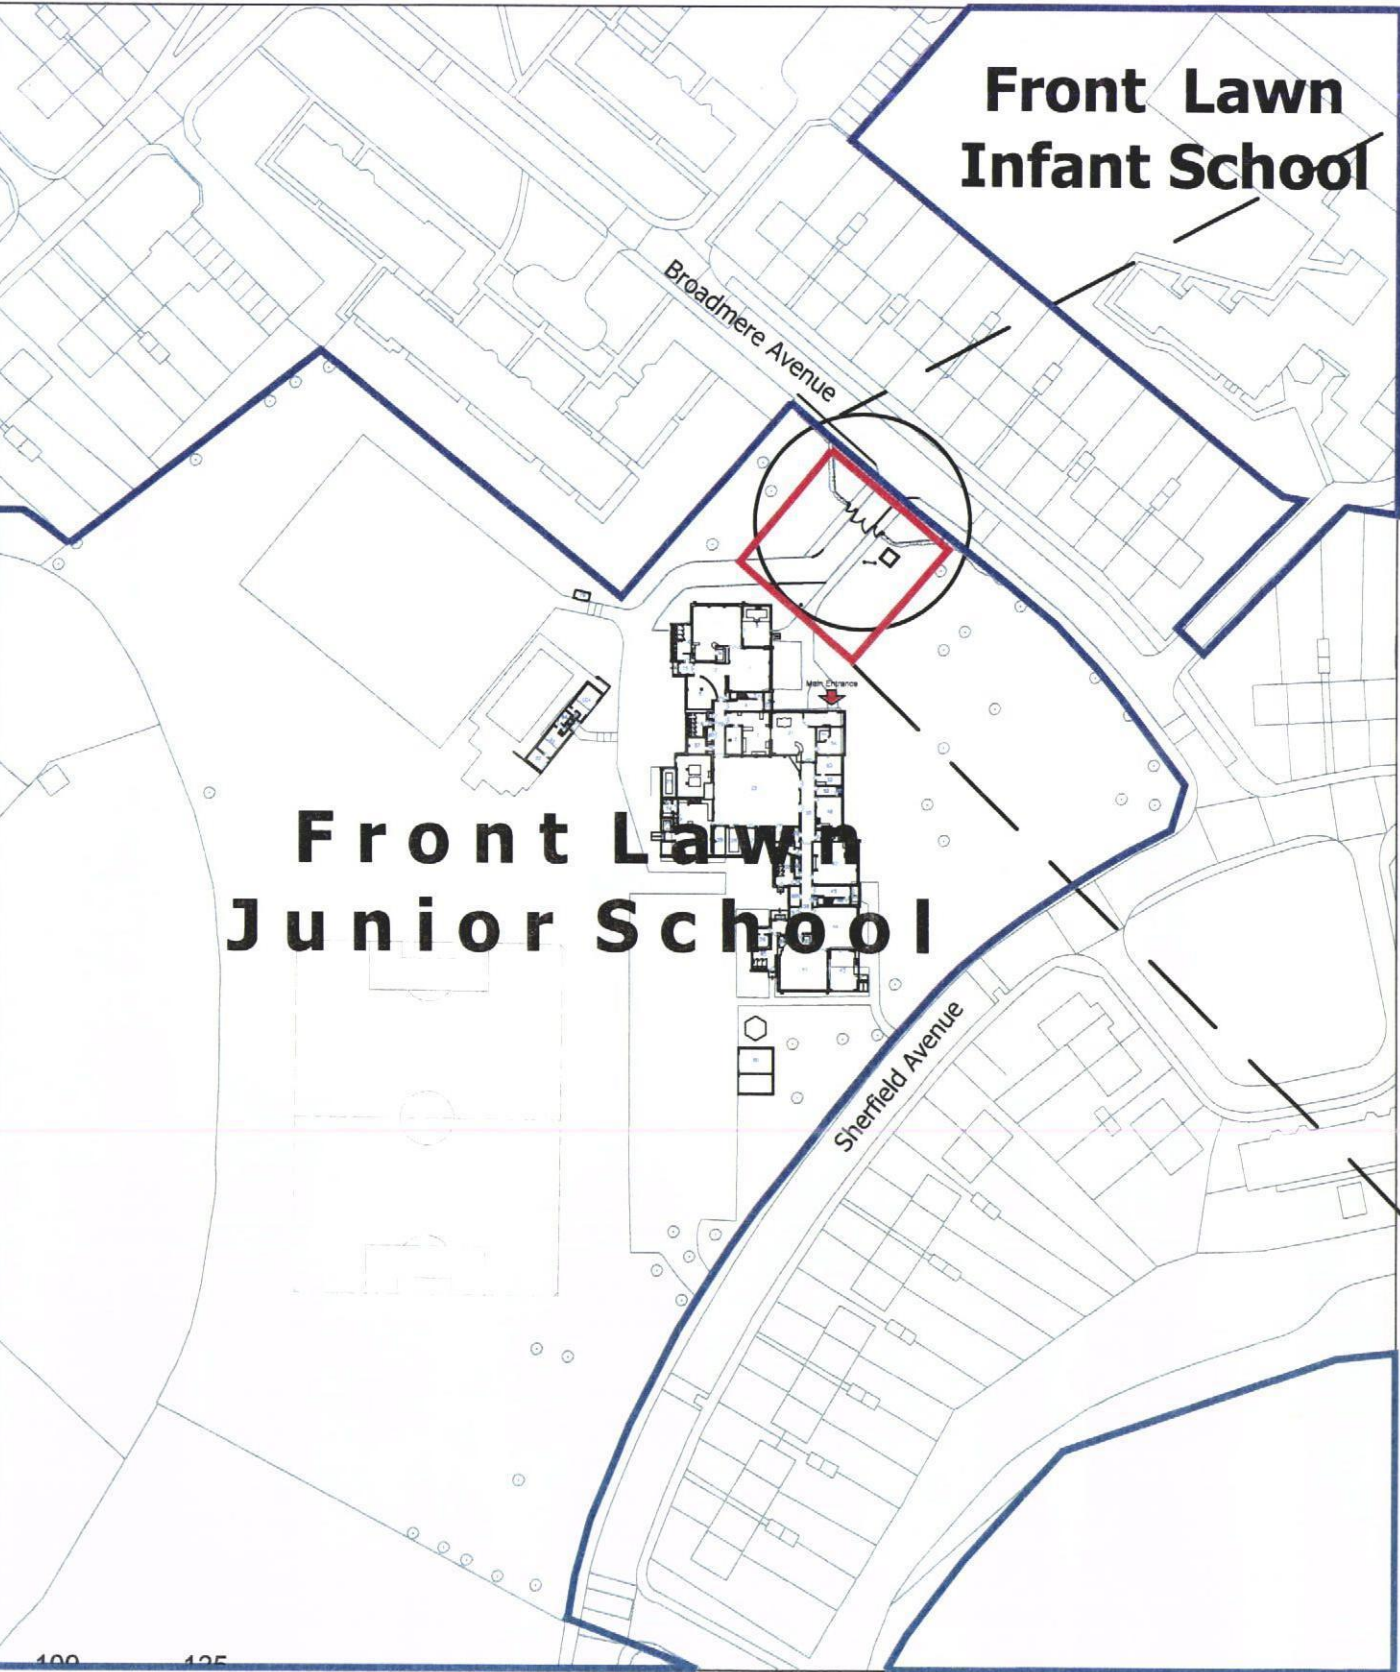

Key


Extent of land in the
applicants ownership



Development
site

ALL DIMENSIONS TO BE CHECKED ON SITE ANY DISCREPANCIES TO BE REPORTED TO THE CLIENT DO NOT SCALE THIS DRAWING		
REVISIONS		
No	DESCRIPTION	DA
A	Amendment to Dev't site area	04.02

Proposed Parking 1:200

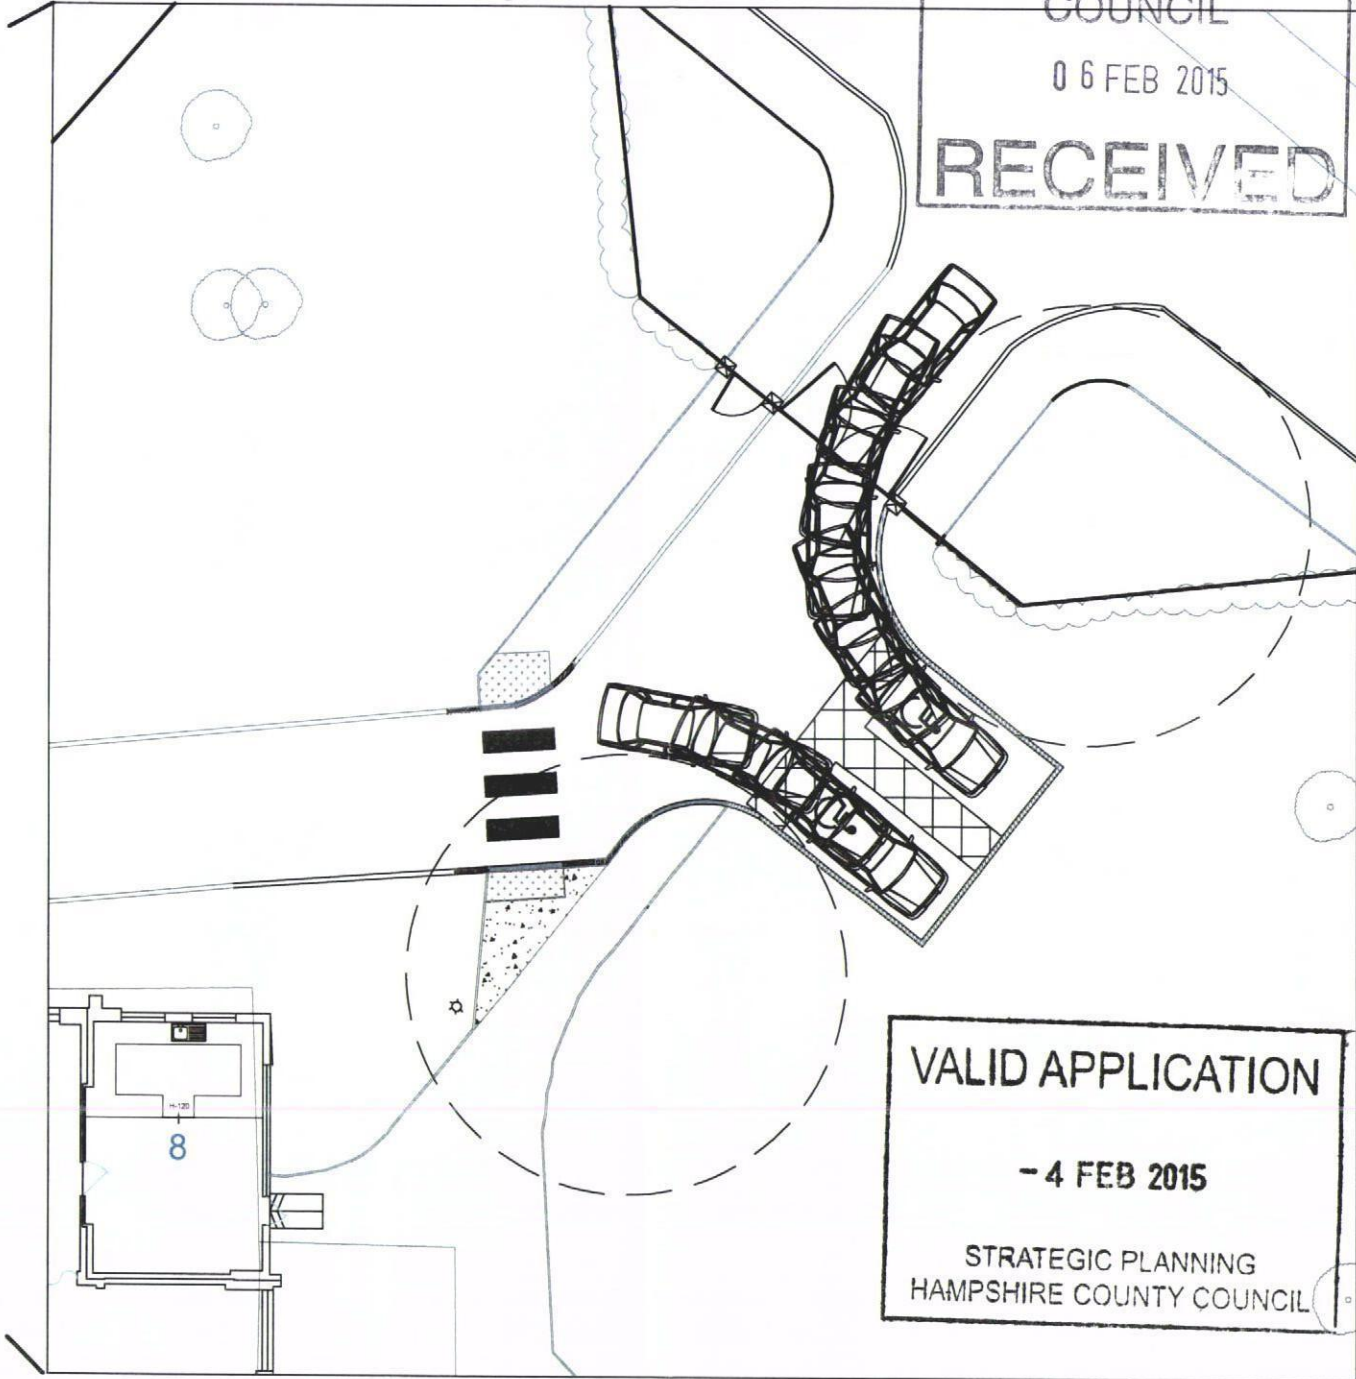

Planning



Hampshire
County Council

HCC Property Services,
Three Minsters House,
76 High Street, Winchester SO23 8UL.
tel: (01962) 847801

PROJECT
**Front Lawn Junior School
Provision of new
Accessible Parking Bays**

SCALE	DATE	DRAWN.	CHKD.
Shown	Jan 15		---

SHEET CONTENTS
Location/ Site Plan

DRAWING No. **AT-2028-200**

FILE REF.



REVISION
A