




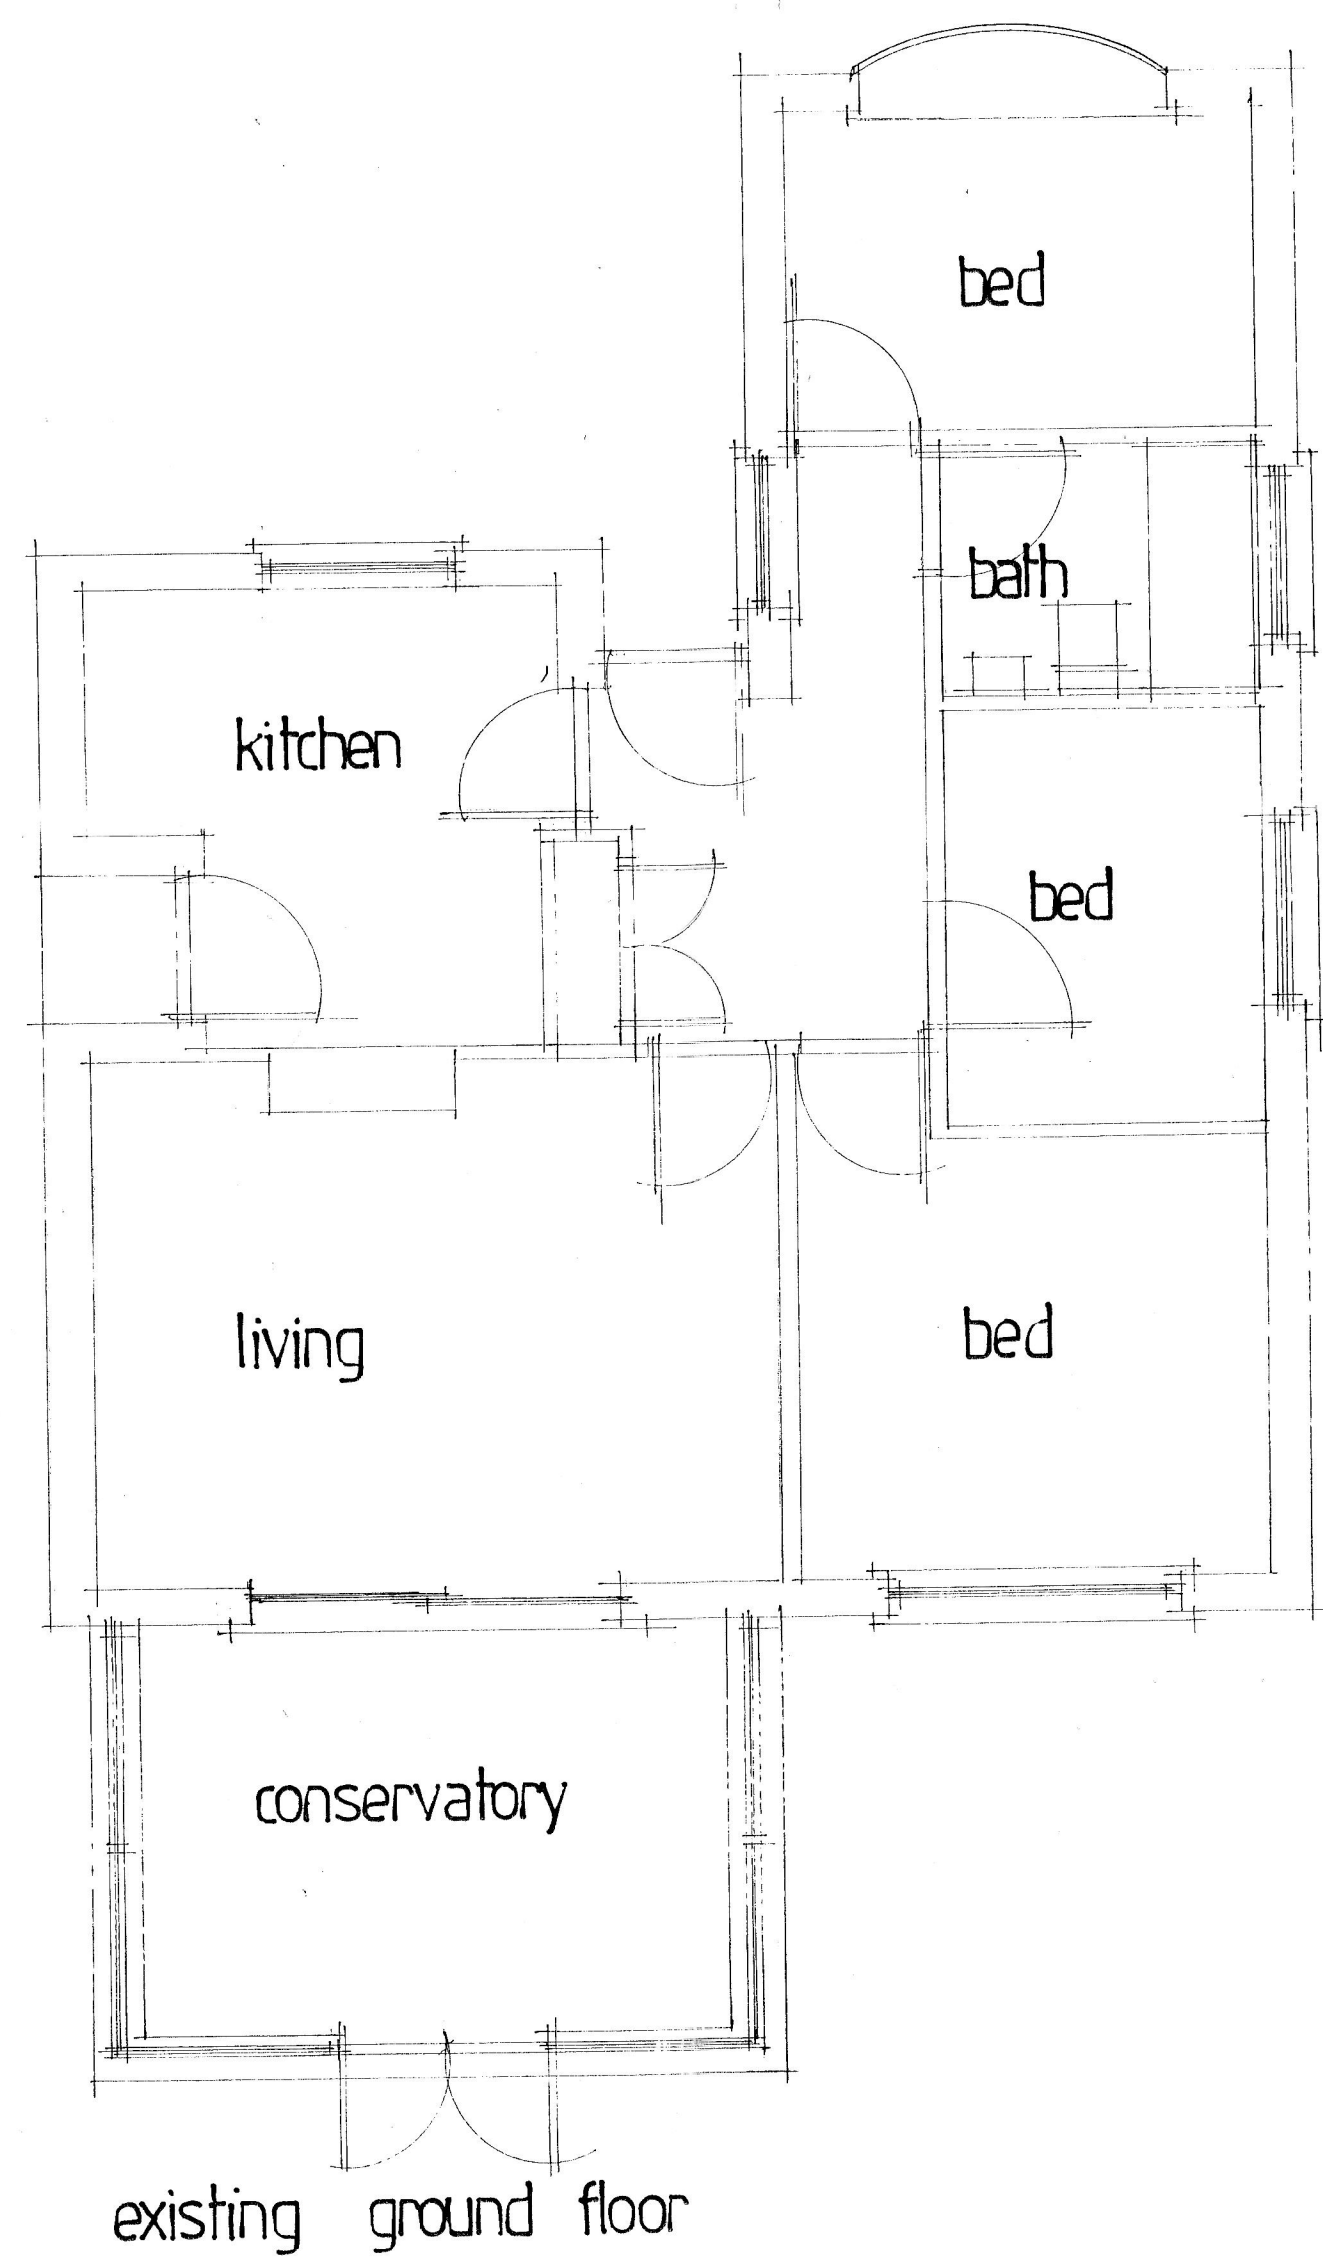


EXTEND FRONT EXTENSION
ROOF AND SUPPORT ON
150X150 MM OAK POST
ON BLOCK PLINTH ON
SUITABLE FOUNDATION

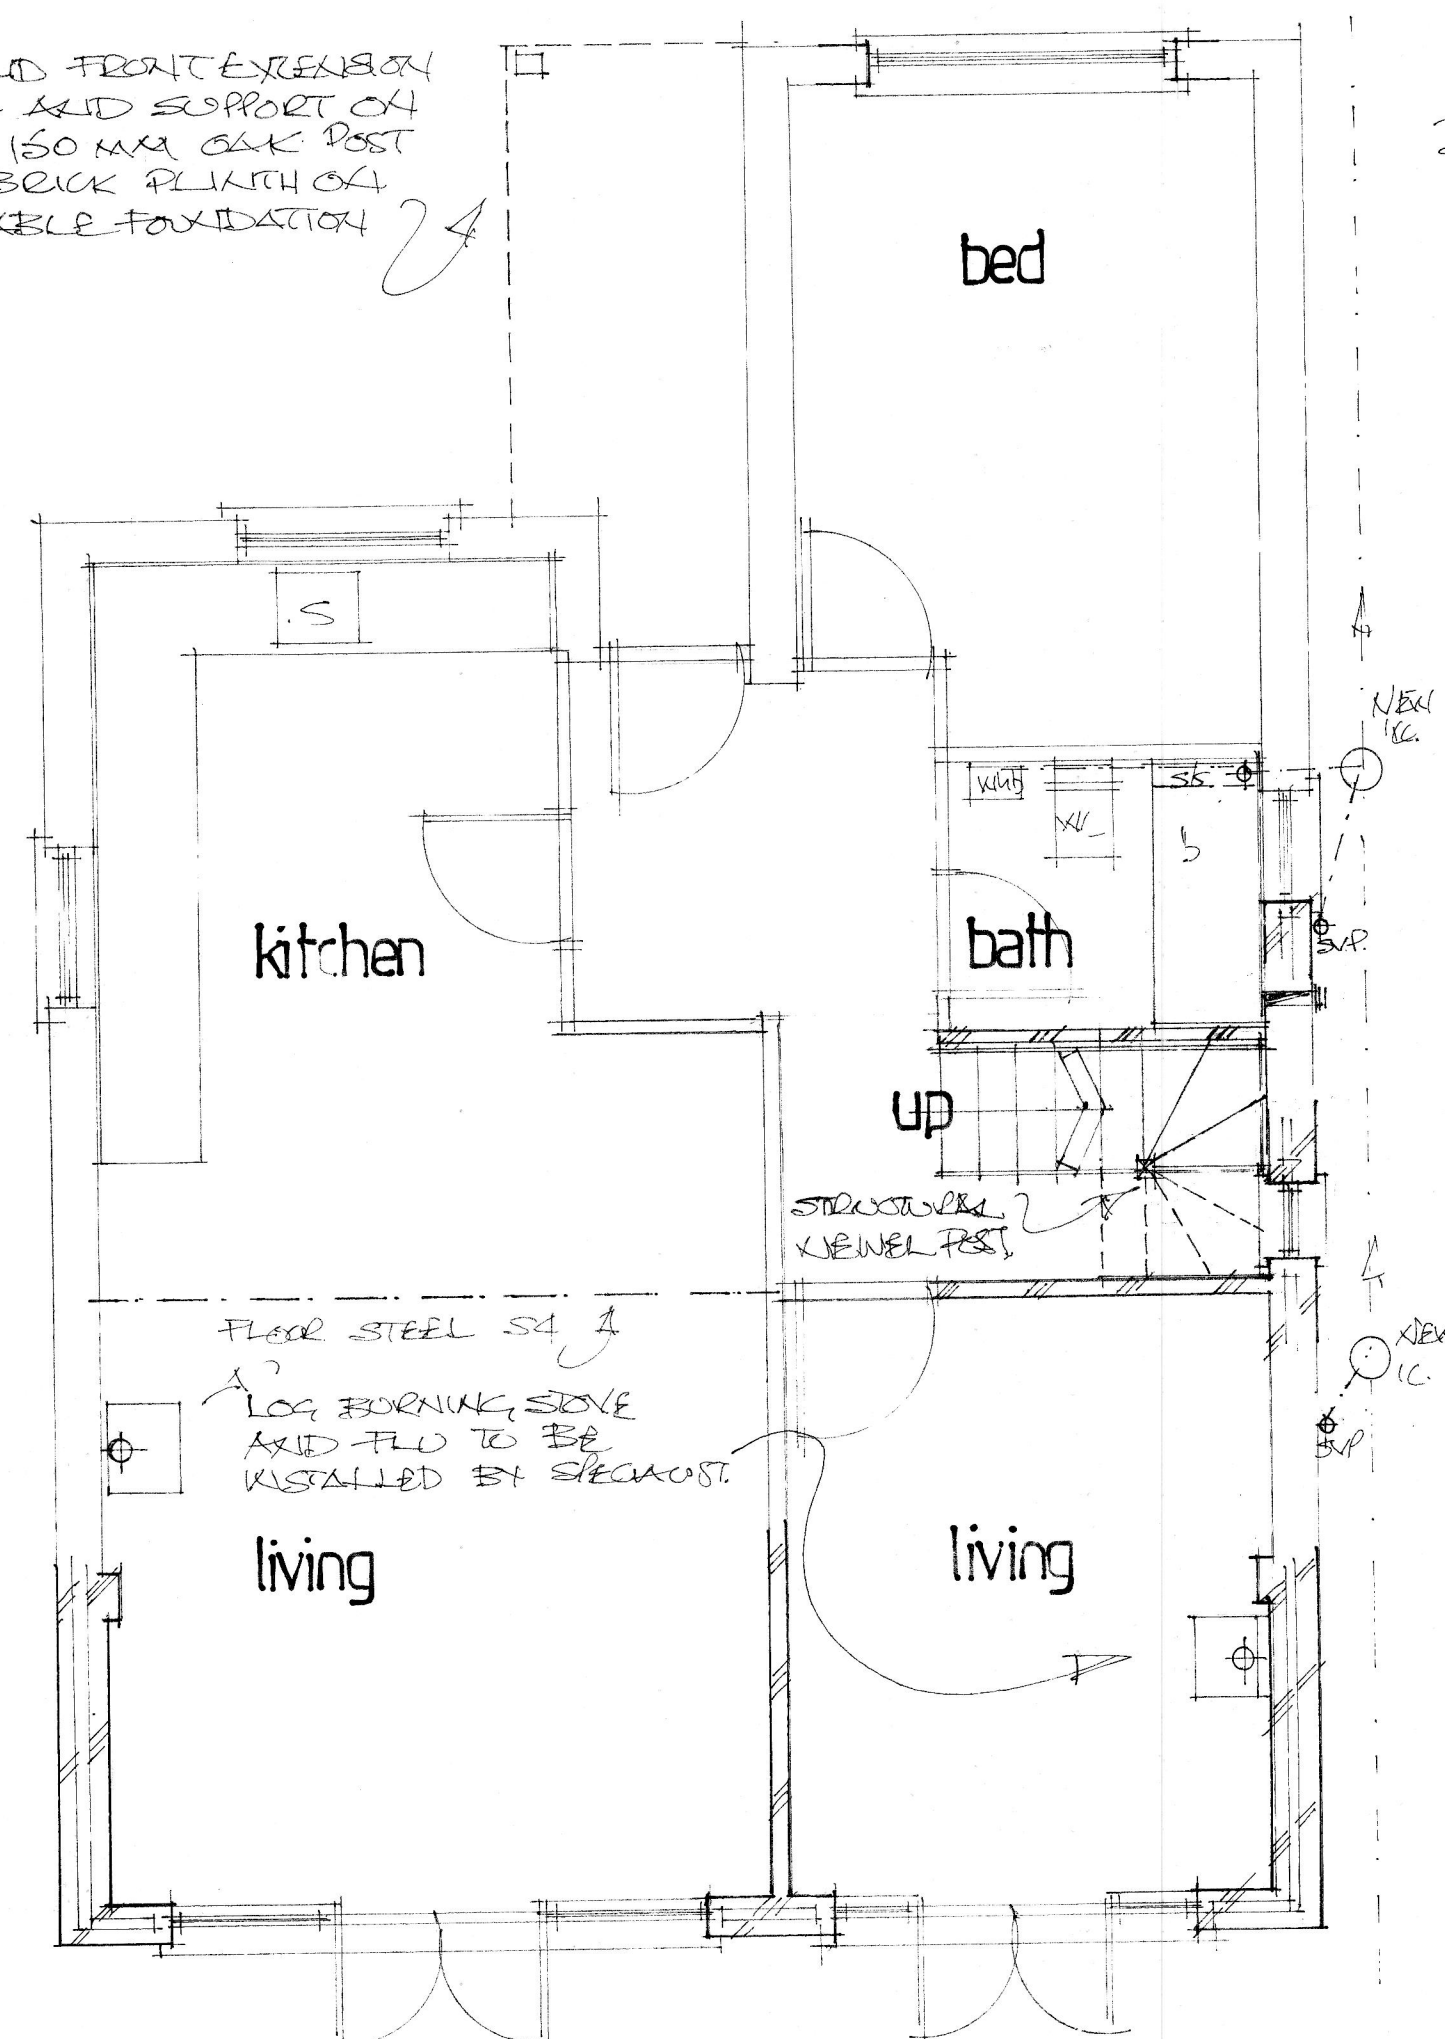


proposed ground floor

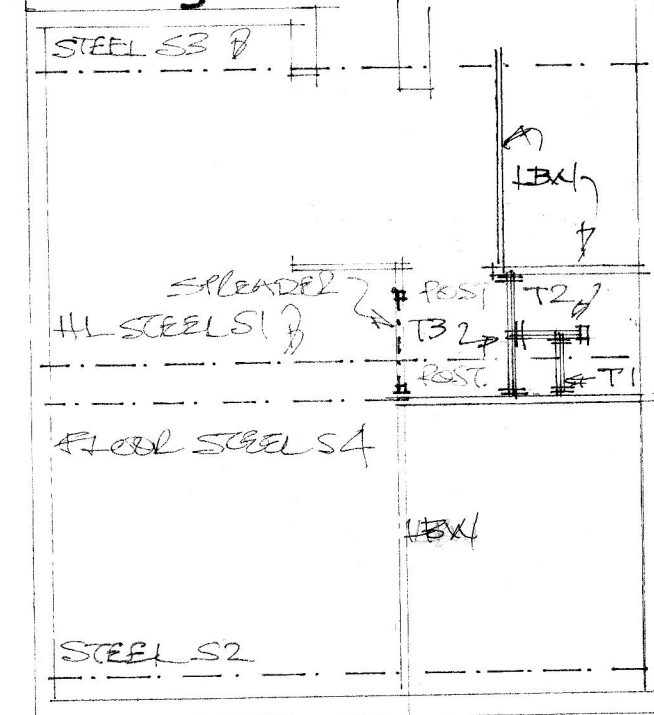




structural layout nts

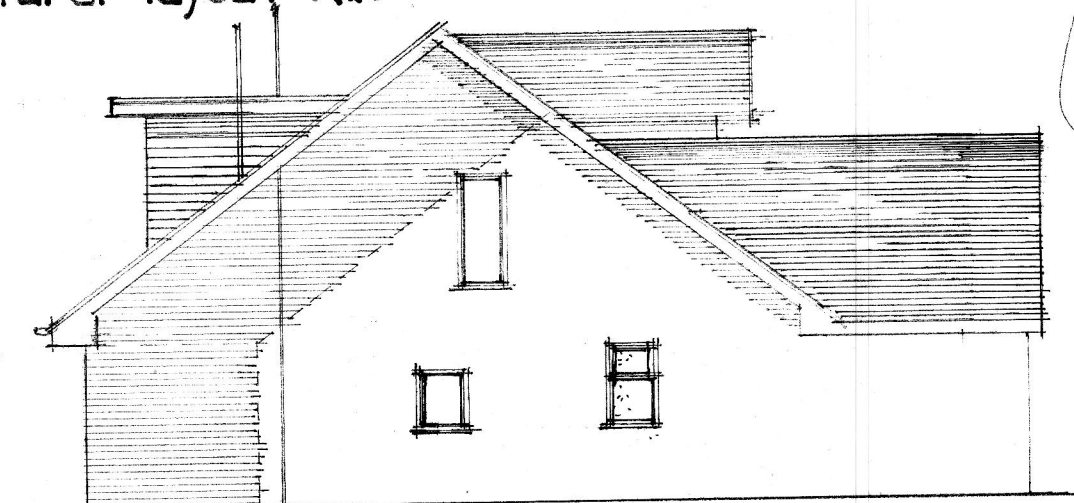


side

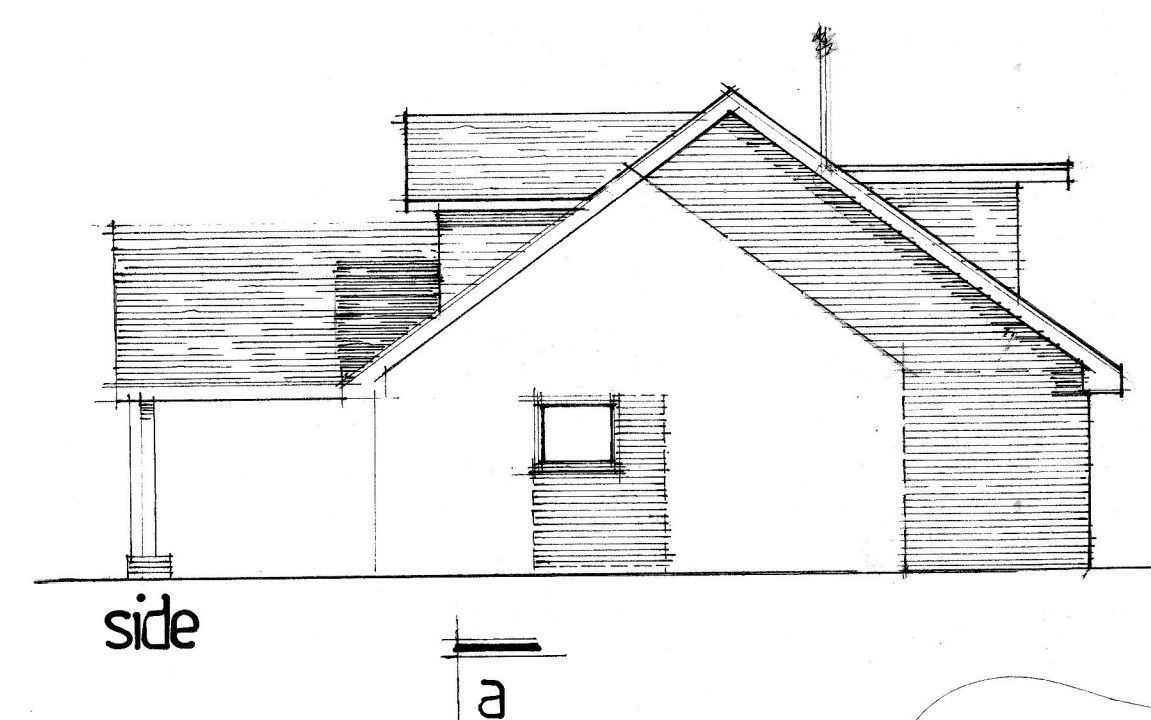


proposed loft

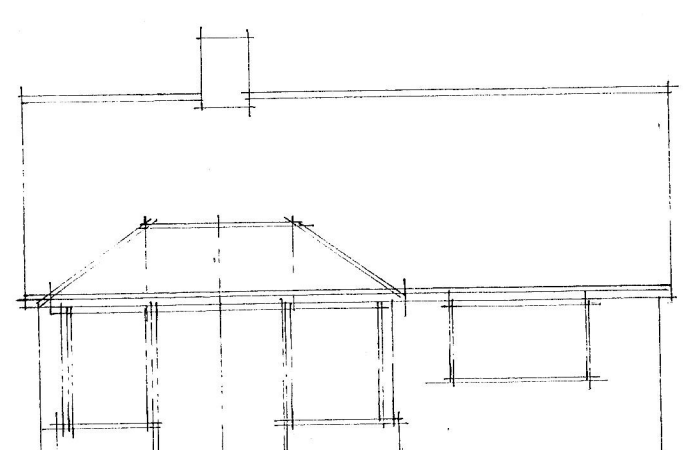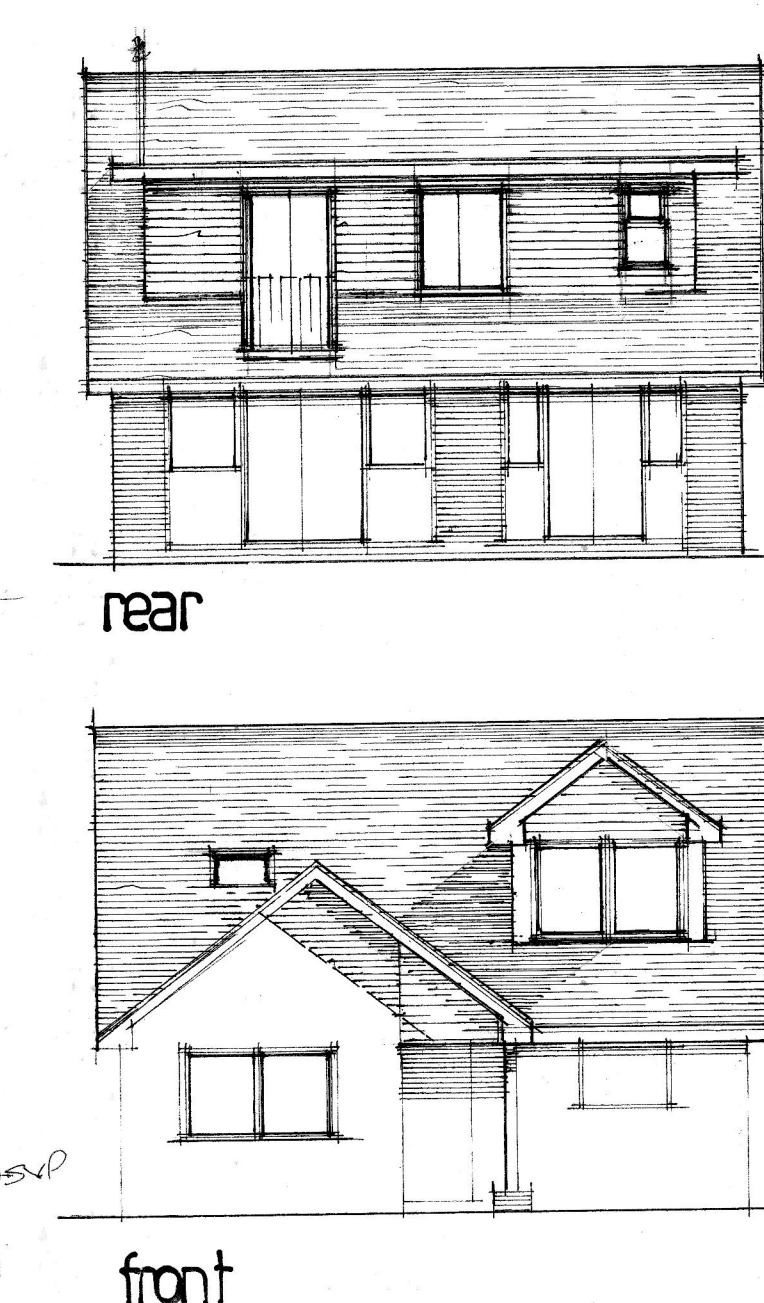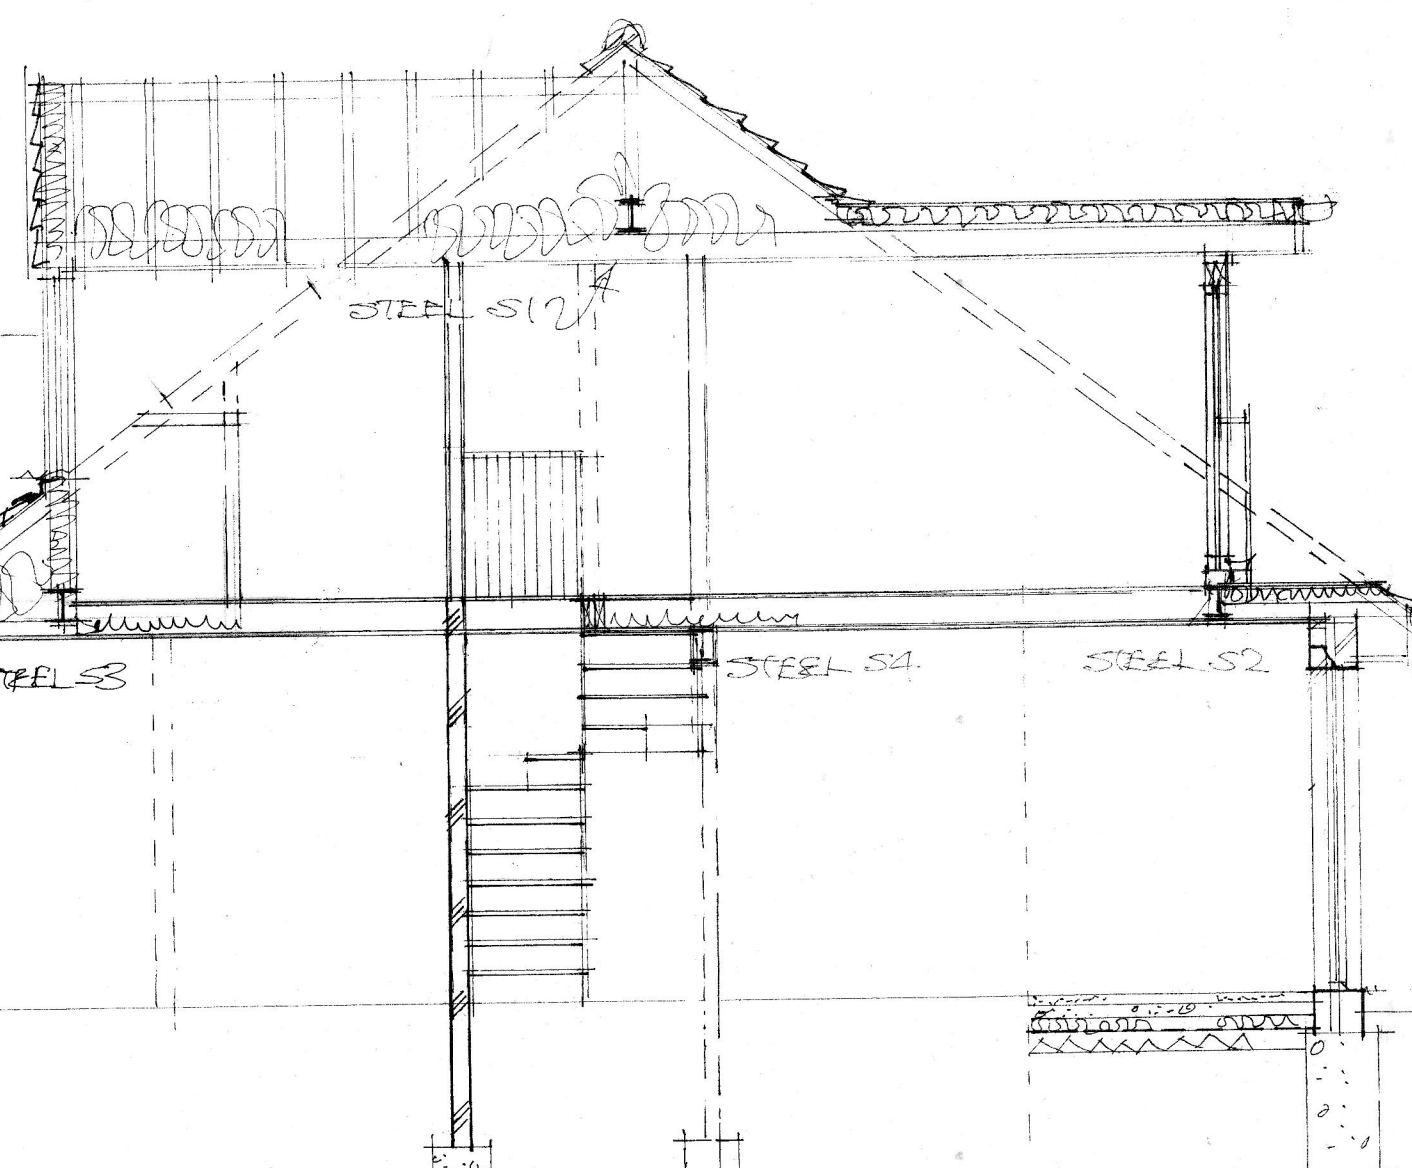


existing rear

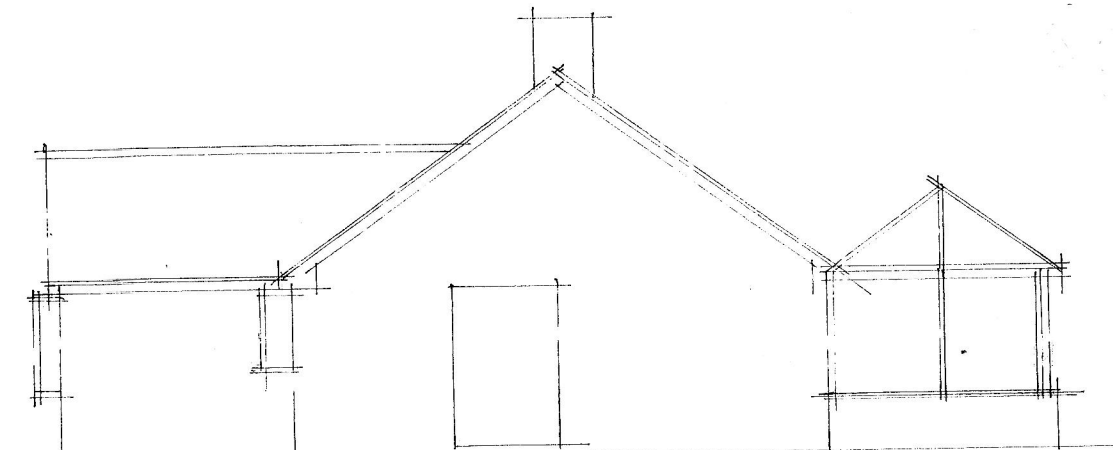

existing side

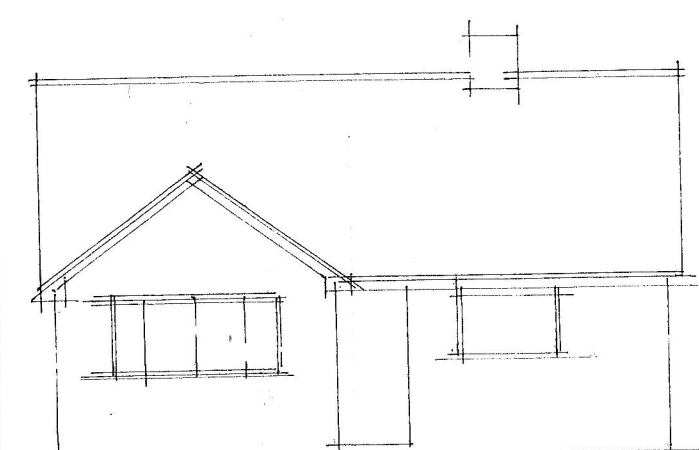

existing front

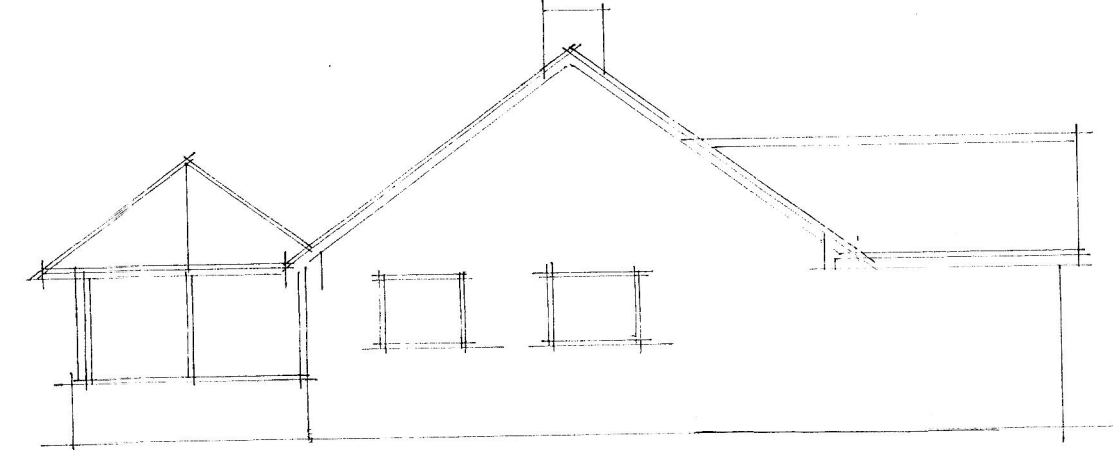

existing side

A	Date	Revision
© copyright		
THORNS-YOUNG ARCHITECTURAL		
THORNS-YOUNG LTD CHARTERED BUILDING CONSULTANTS 232 London Road, North End, Portsmouth PO2 9JQ Tel: (023) 9267 2883 Fax: (023) 9266 3457 Website: www.thornsyong.co.uk		
Client		
MR + MRS. PERKINS		
Job Title		
20, ST. MARYS ROAD HAYLING ISLAND		
Drawing Title		
EXISTING AND PROPOSED FLOOR PLANS AND ELEVATIONS		
Scale 1:50 & 1:100		
Date: JUL 2015		Drawn by: CMC
Drg. No. 8136:15:1		Rev.