






PROPOSED FRONT ELEVATION
SCALE 1:100

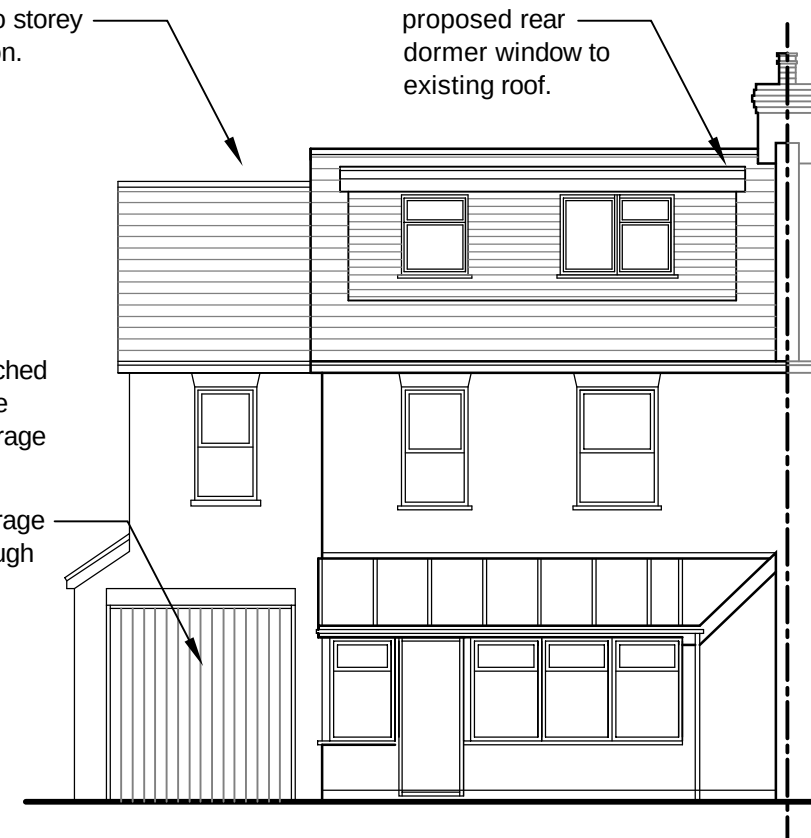

PROPOSED REAR ELEVATION
SCALE 1:100

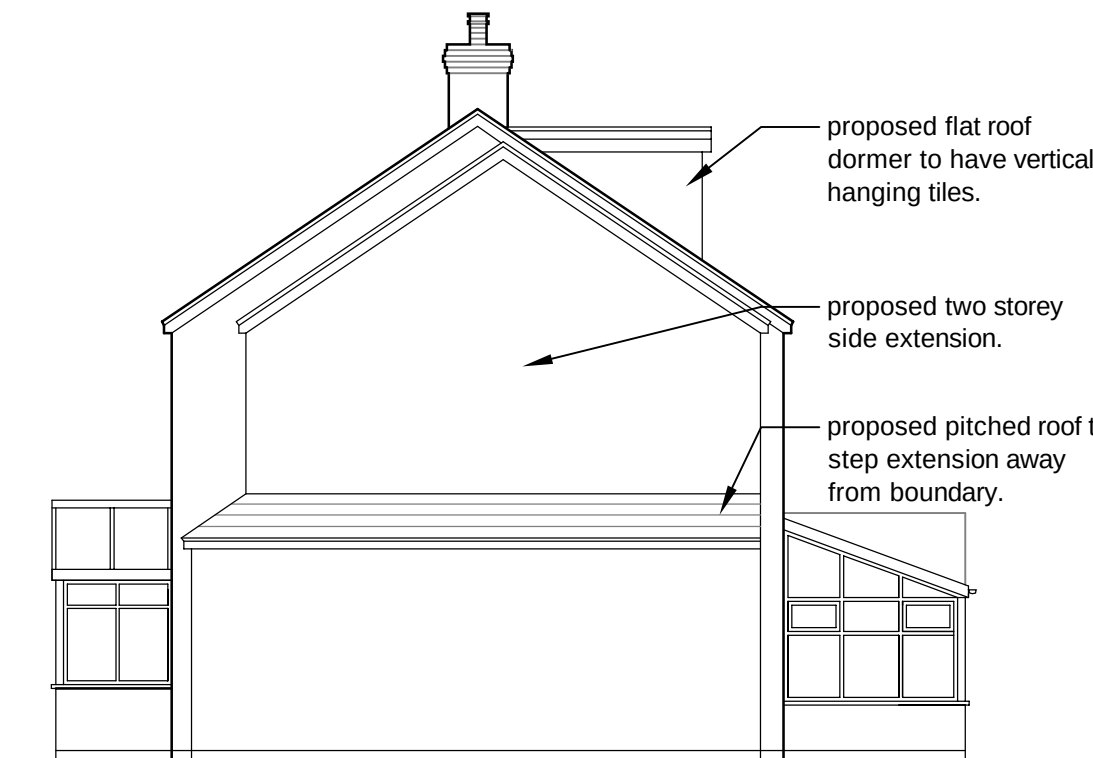

PROPOSED SIDE ELEVATION
SCALE 1:100

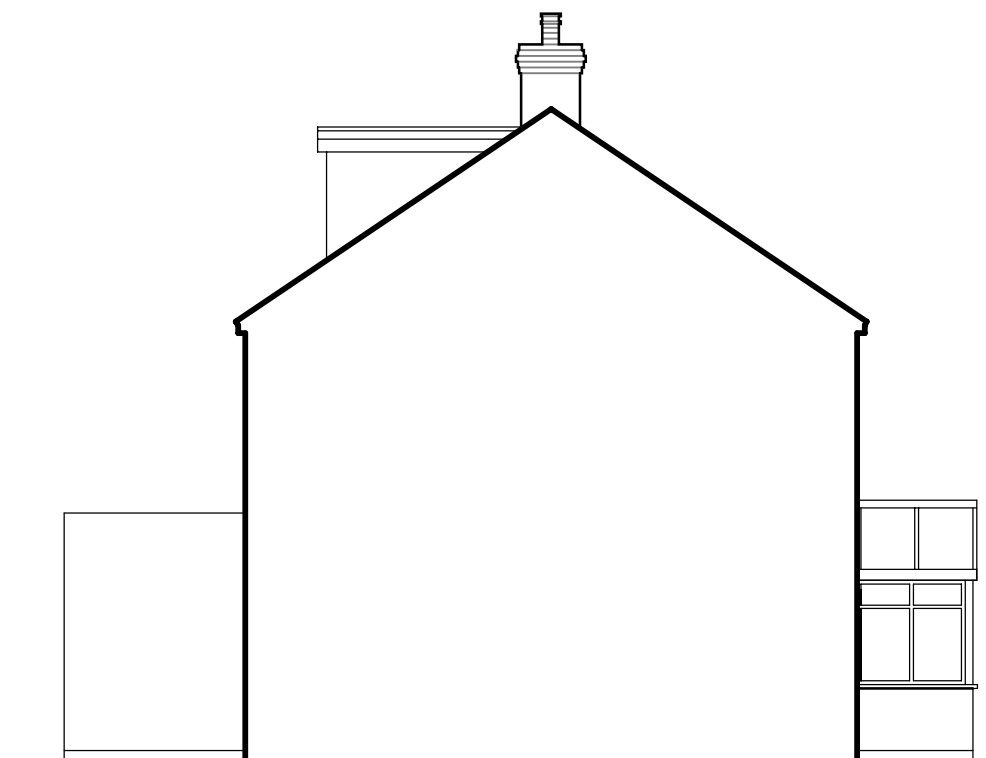

PROPOSED SIDE ELEVATION
SCALE 1:100

Note:
Do not Scale from this Drawing (except for planning approval).
All dimensions are in millimetres and to be checked on site.
All Dimensions relating to subcontractors or suppliers work
must be checked and agreed between the main contractor and
the sub-contractors and suppliers.

DRAWING TITLE

PLANNING APPLICATION -
PROPOSED ELEVATIONS

CLIENT

Mr & Mrs Lee, 29 Record Road, Emsworth.

DATE

Dec 2014

DRN.

gp

CHK.

-

SCALE

1:100 @ A3

Drawing Ref

14063 PL303

Rev

B

Gavin Page BA(hons)

tel. 07747 011252

email. gavin.page77@gmail.com

grp architectural design